



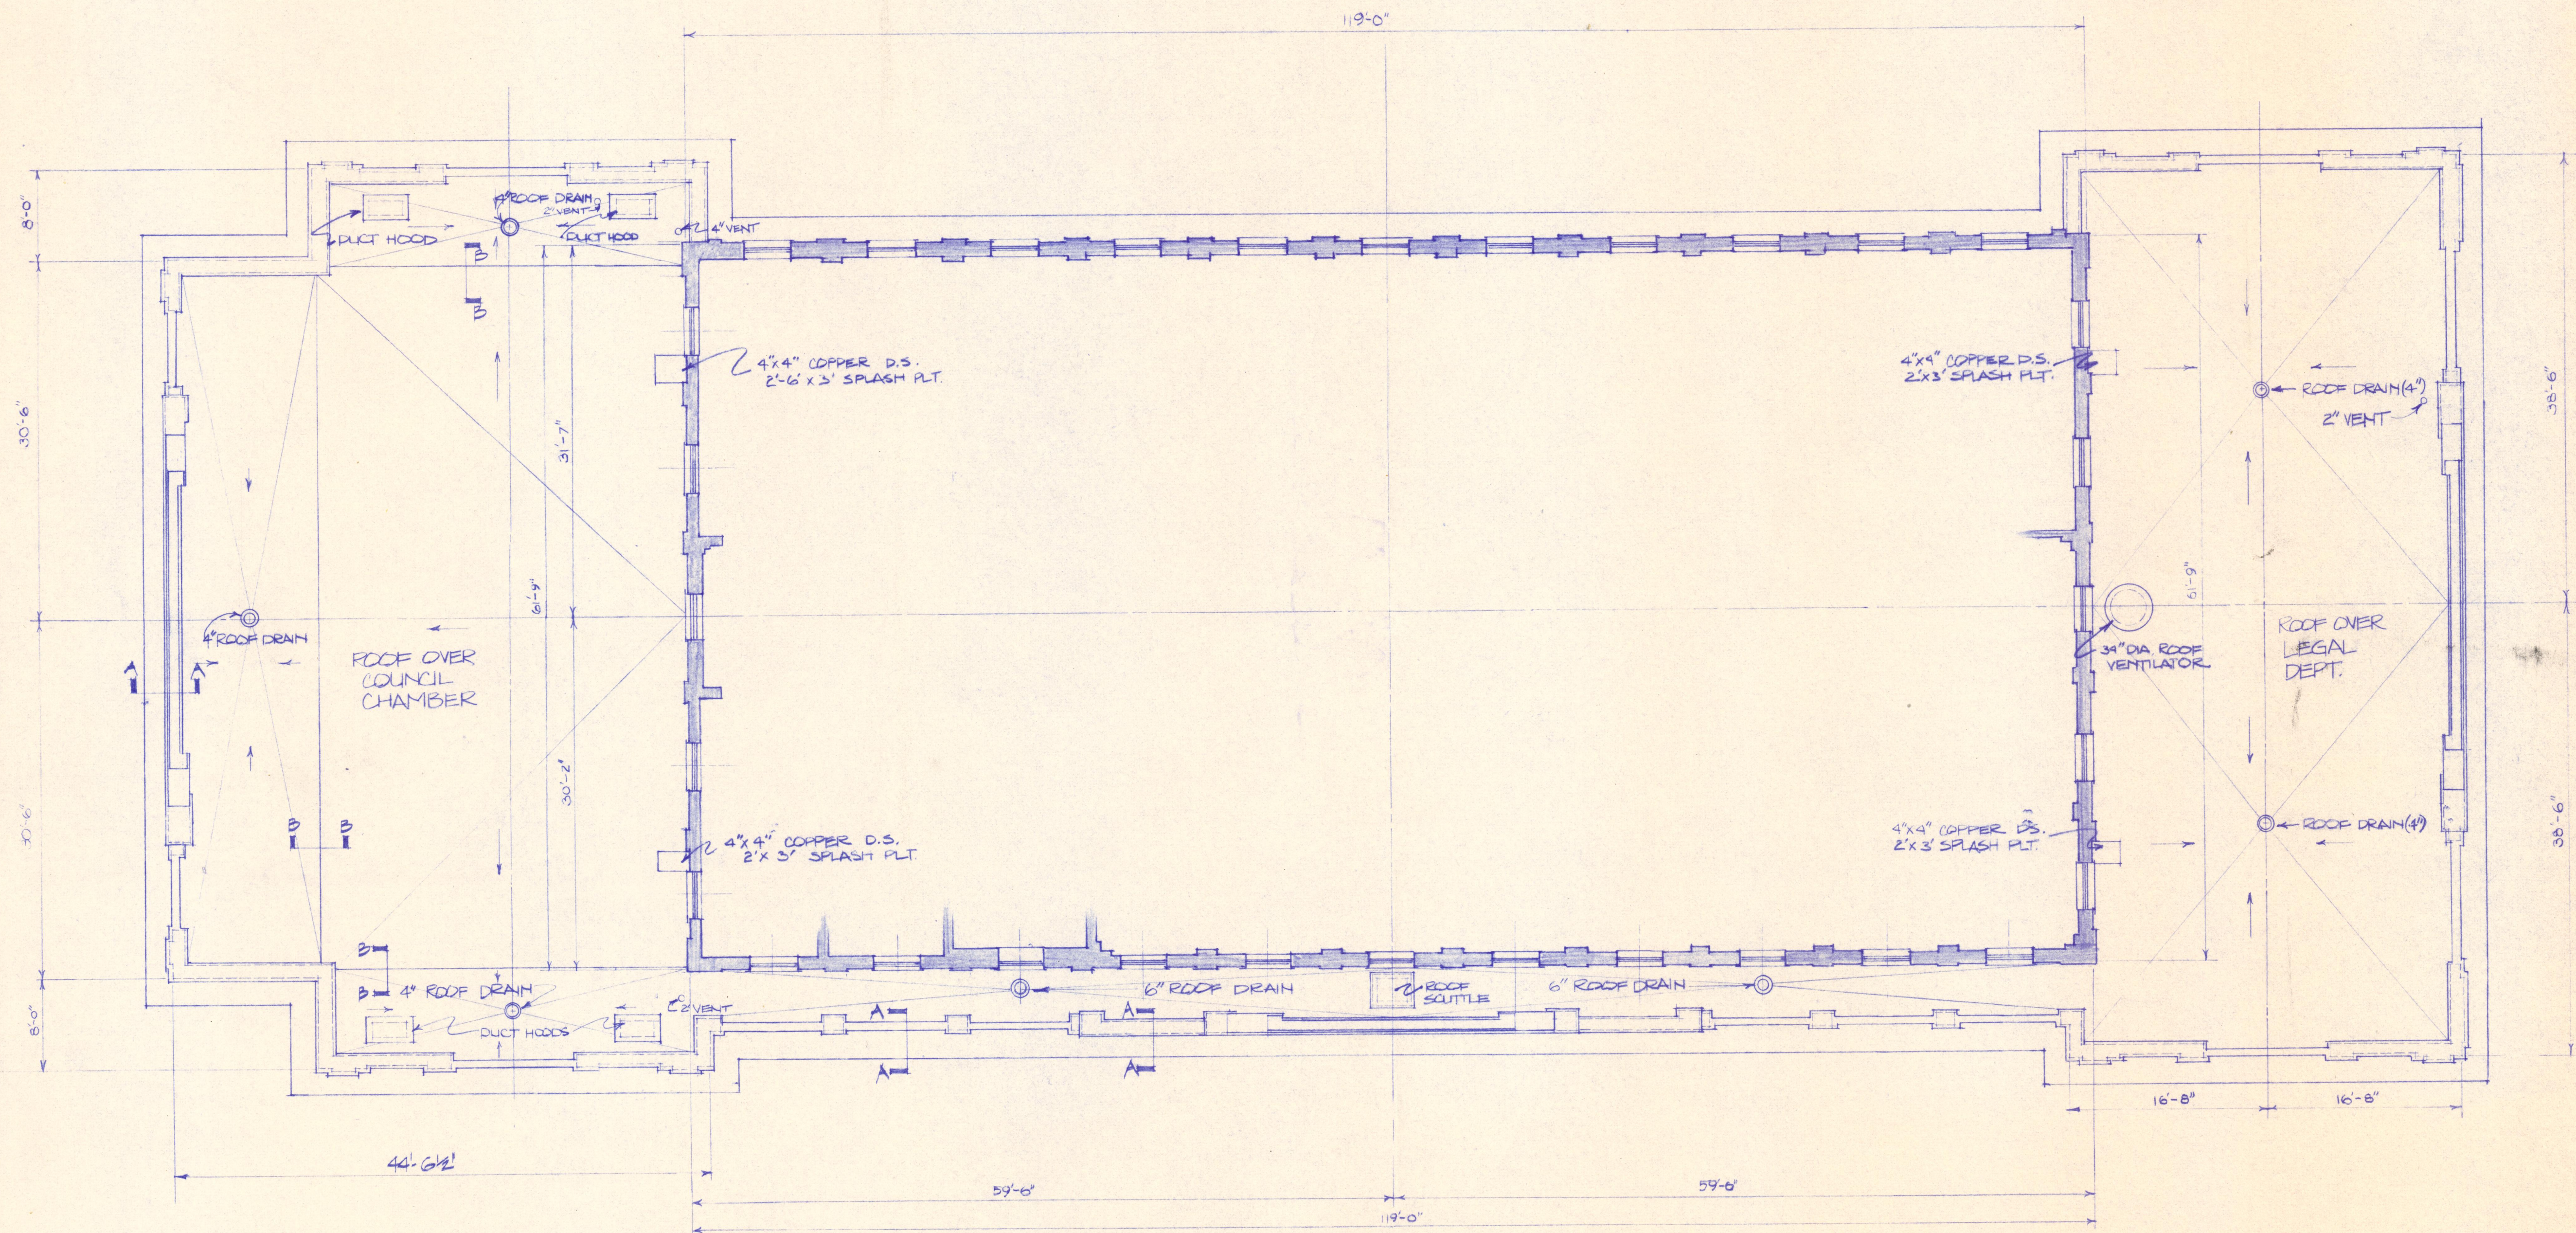

SECOND FLOOR ROOF PLAN / SCALE: 1/8" = 1'-0"

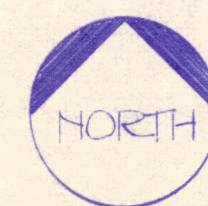


architects & engineers

Brunner & Brunner

1105 CORBY BUILDING ST. JOSEPH, MISSOURI 64501 (816) 279-0809

CITY HALL ROOF REPAIRS

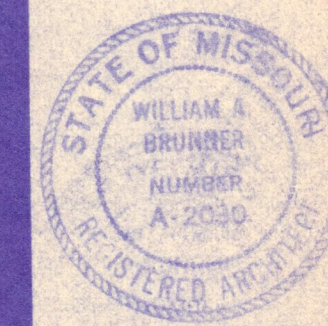

JOB NUMBER	
DATE	3-12-81
DRAWN BY	N. REED GRAYES
CHECKED BY	W.B.
REVISIONS	

SHEET NUMBER
1
TOTAL SHEETS
3

2007.33.4219 BB