



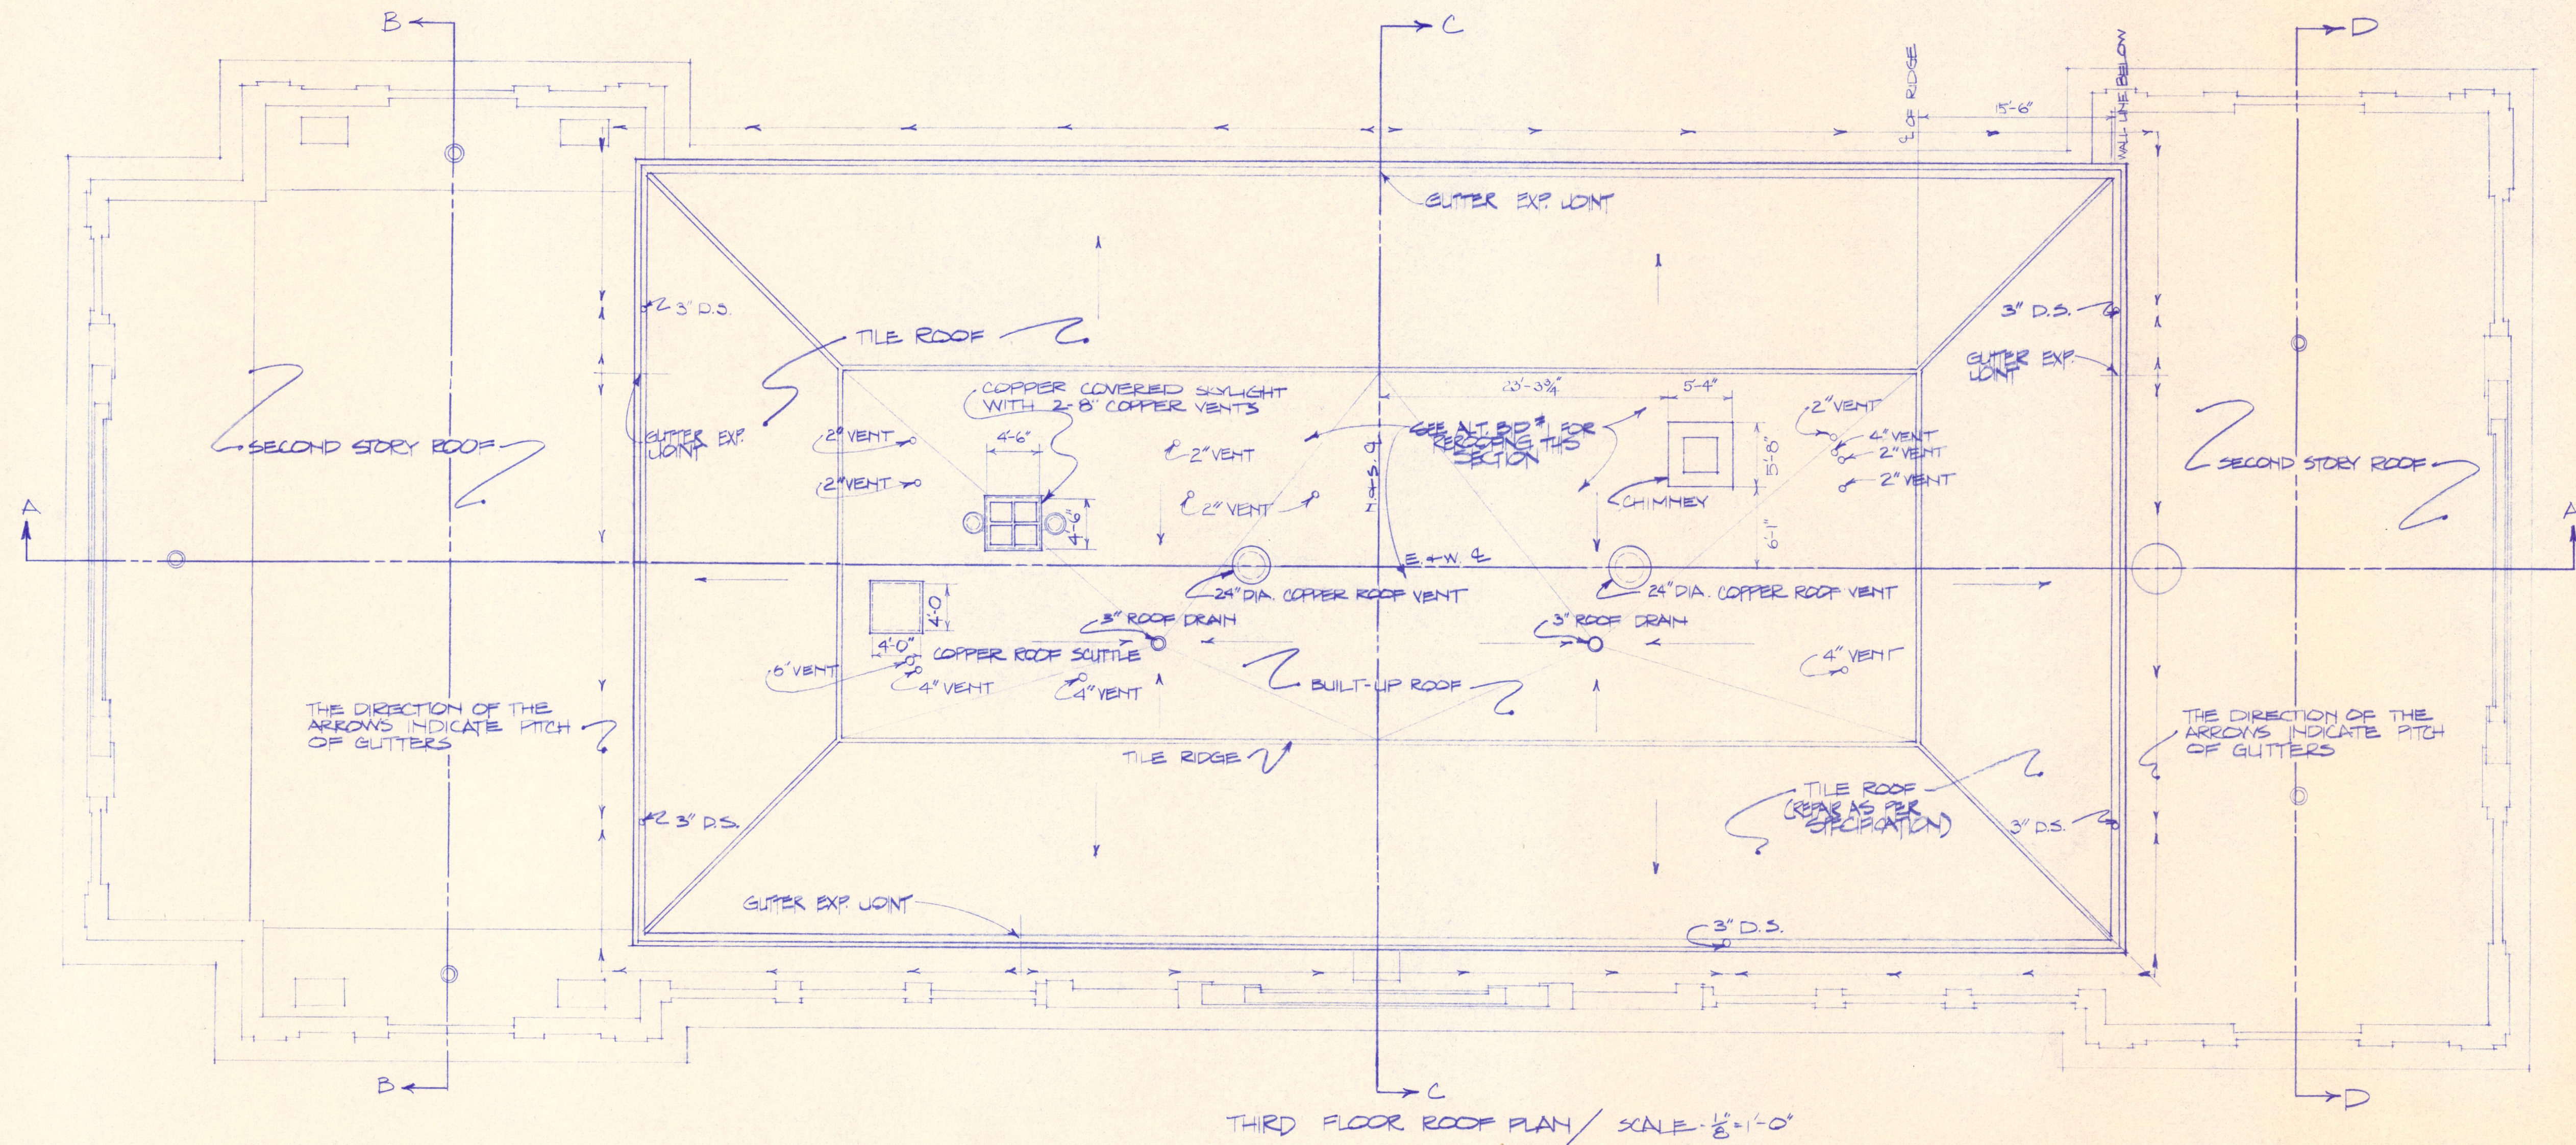

THIRD FLOOR ROOF PLAN / SCALE: $\frac{1}{8}'' = 1'-0''$

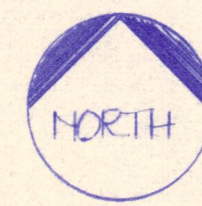

architects & engineers

Brunner & Brunner



- JOB NUMBER
- DATE
3-12-21
- DRAWN BY
- CHECKED BY
WAB
- REVISIONS

(316) 279-0809

ST. JOSEPH, MISSOURI 64501

CITY HALL ROOF REPAIRS

1105 CORBY BUILDING

SHEET NUMBER
2
TOTAL SHEETS
3

2007-33-4219 CC