



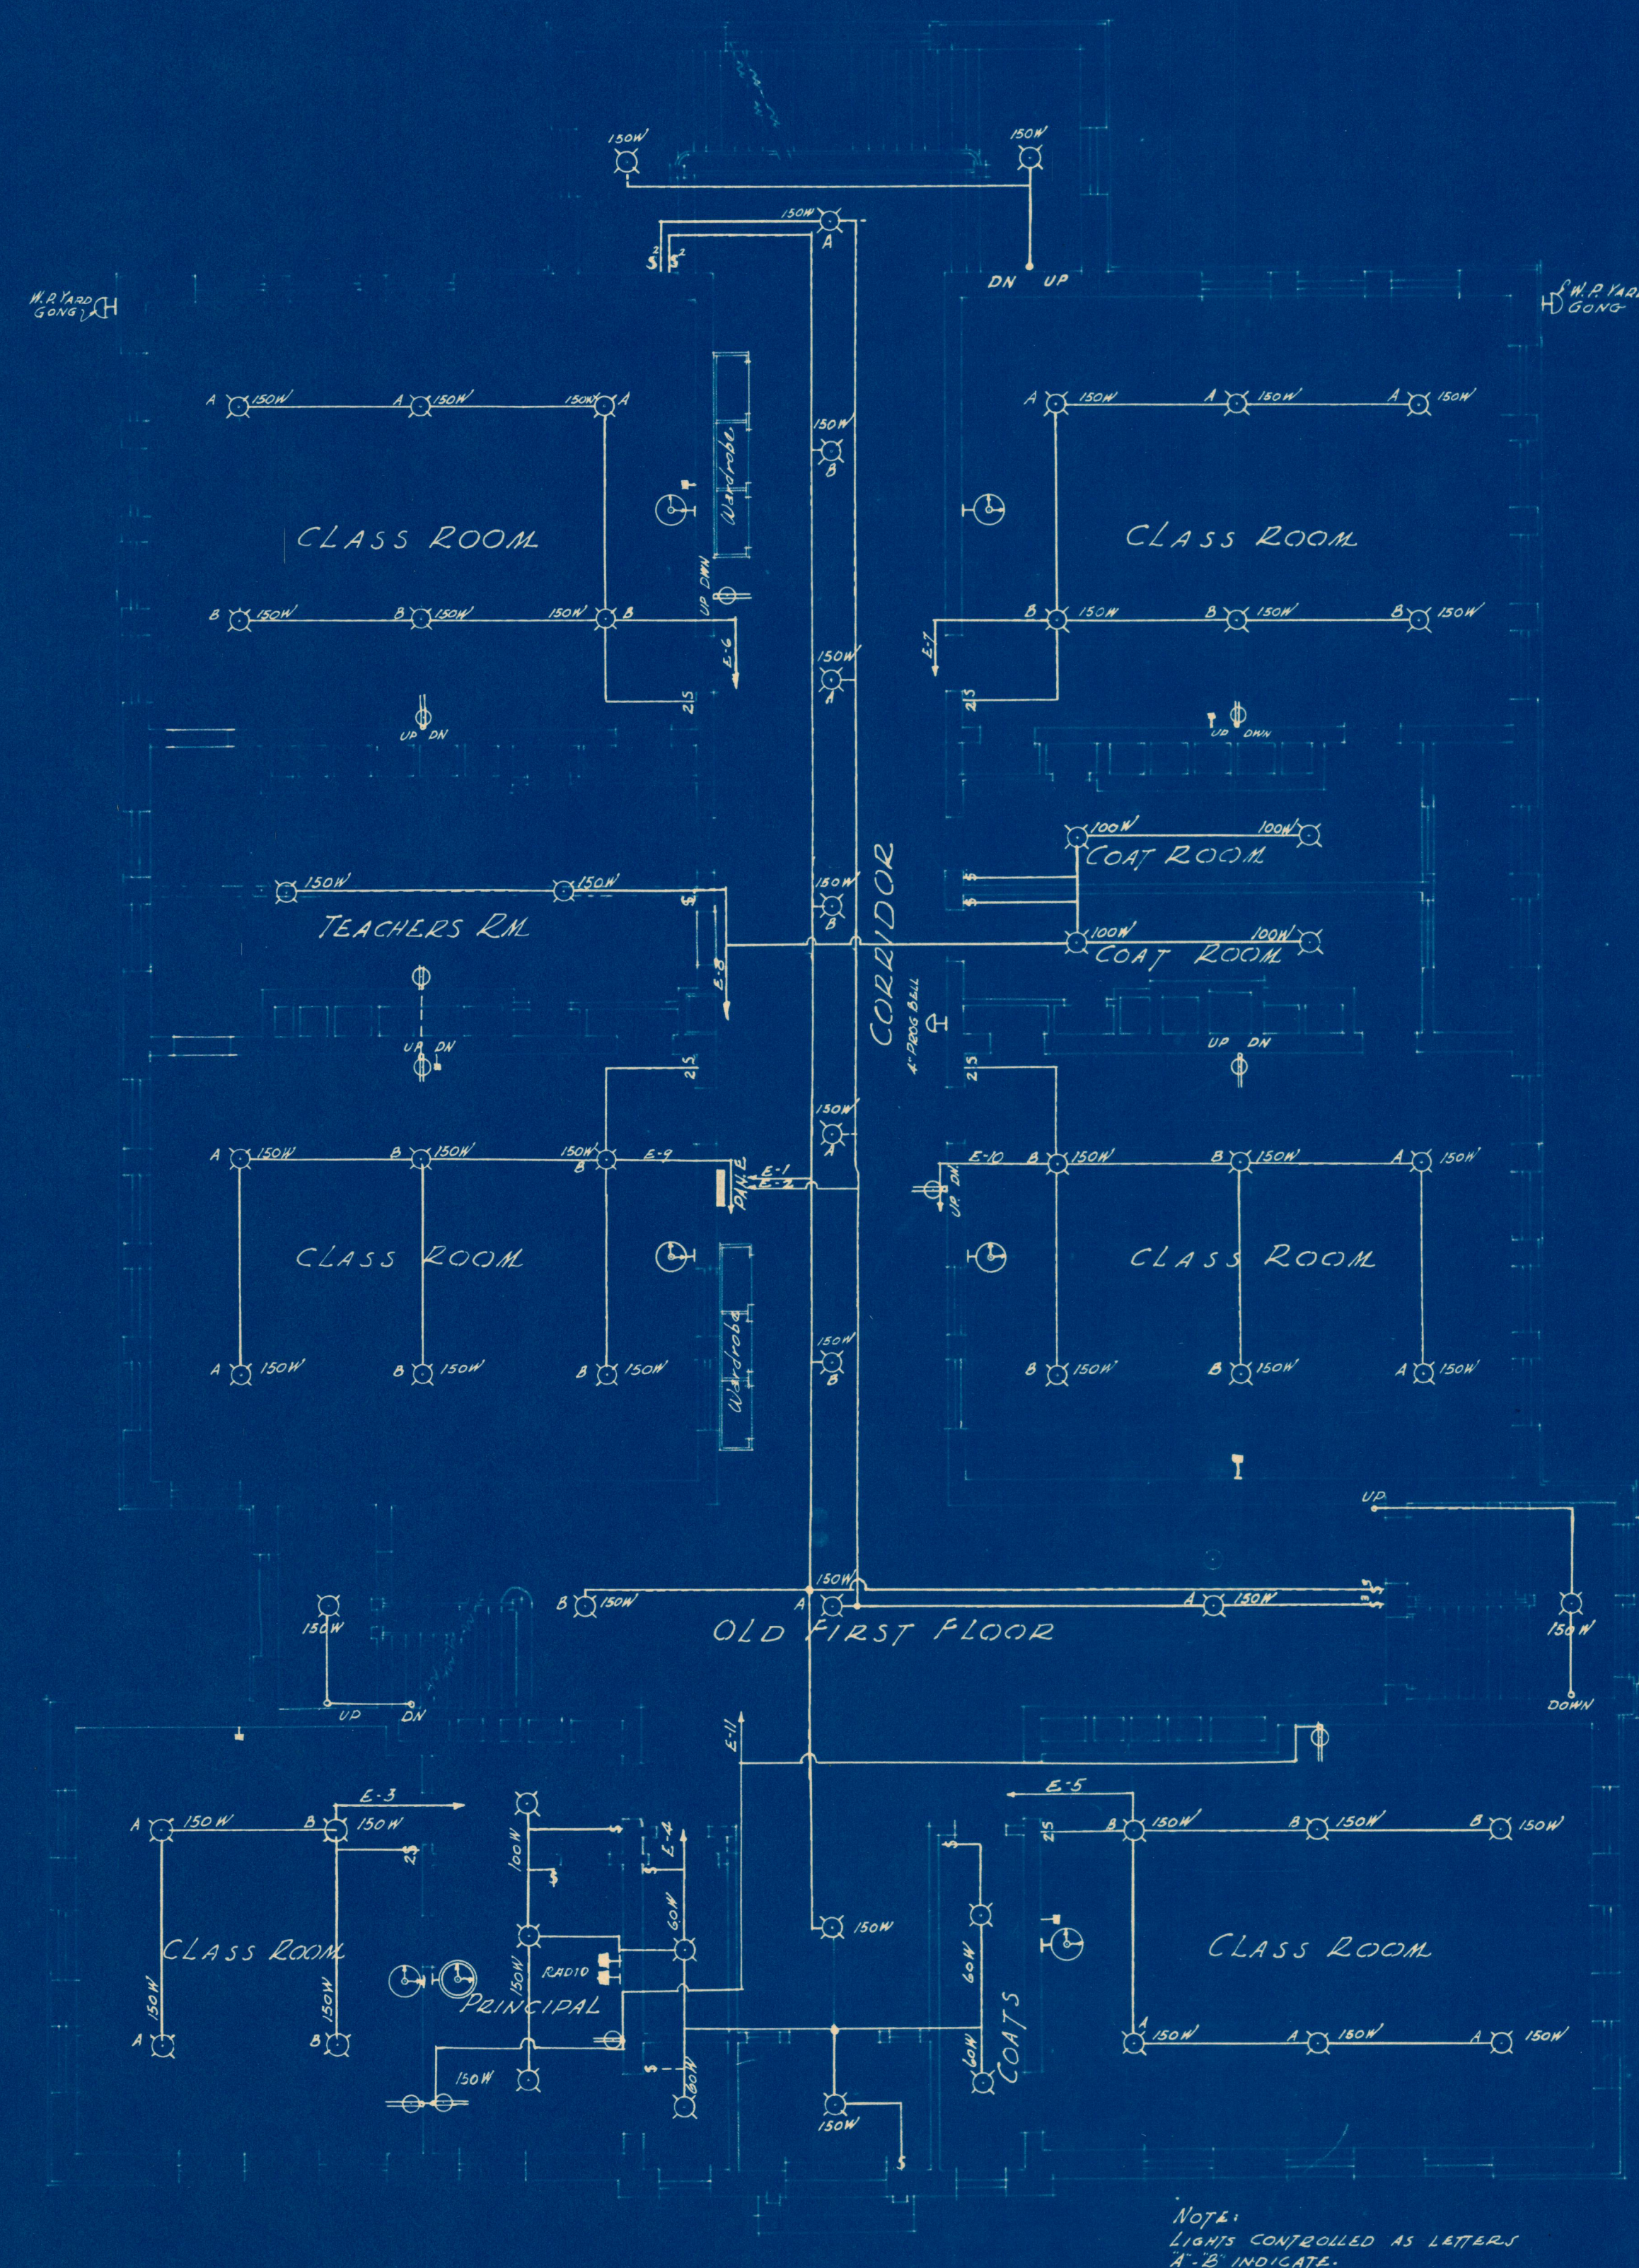


FIRST FLOOR PLAN
Scale 1/8" = 1'-0"

- 62 NO. OF CEILING OUTLETS
- 11 NO. OF CONVENIENCE OUTLETS
- 1 NO. OF PROGRAM BELLS
- 2 NO. OF YARD GONGS
- 1 NO. OF MASTER CLOCKS
- 6 NO. OF SECONDARY CLOCKS
- 8 NO. OF RADIO OUTLETS

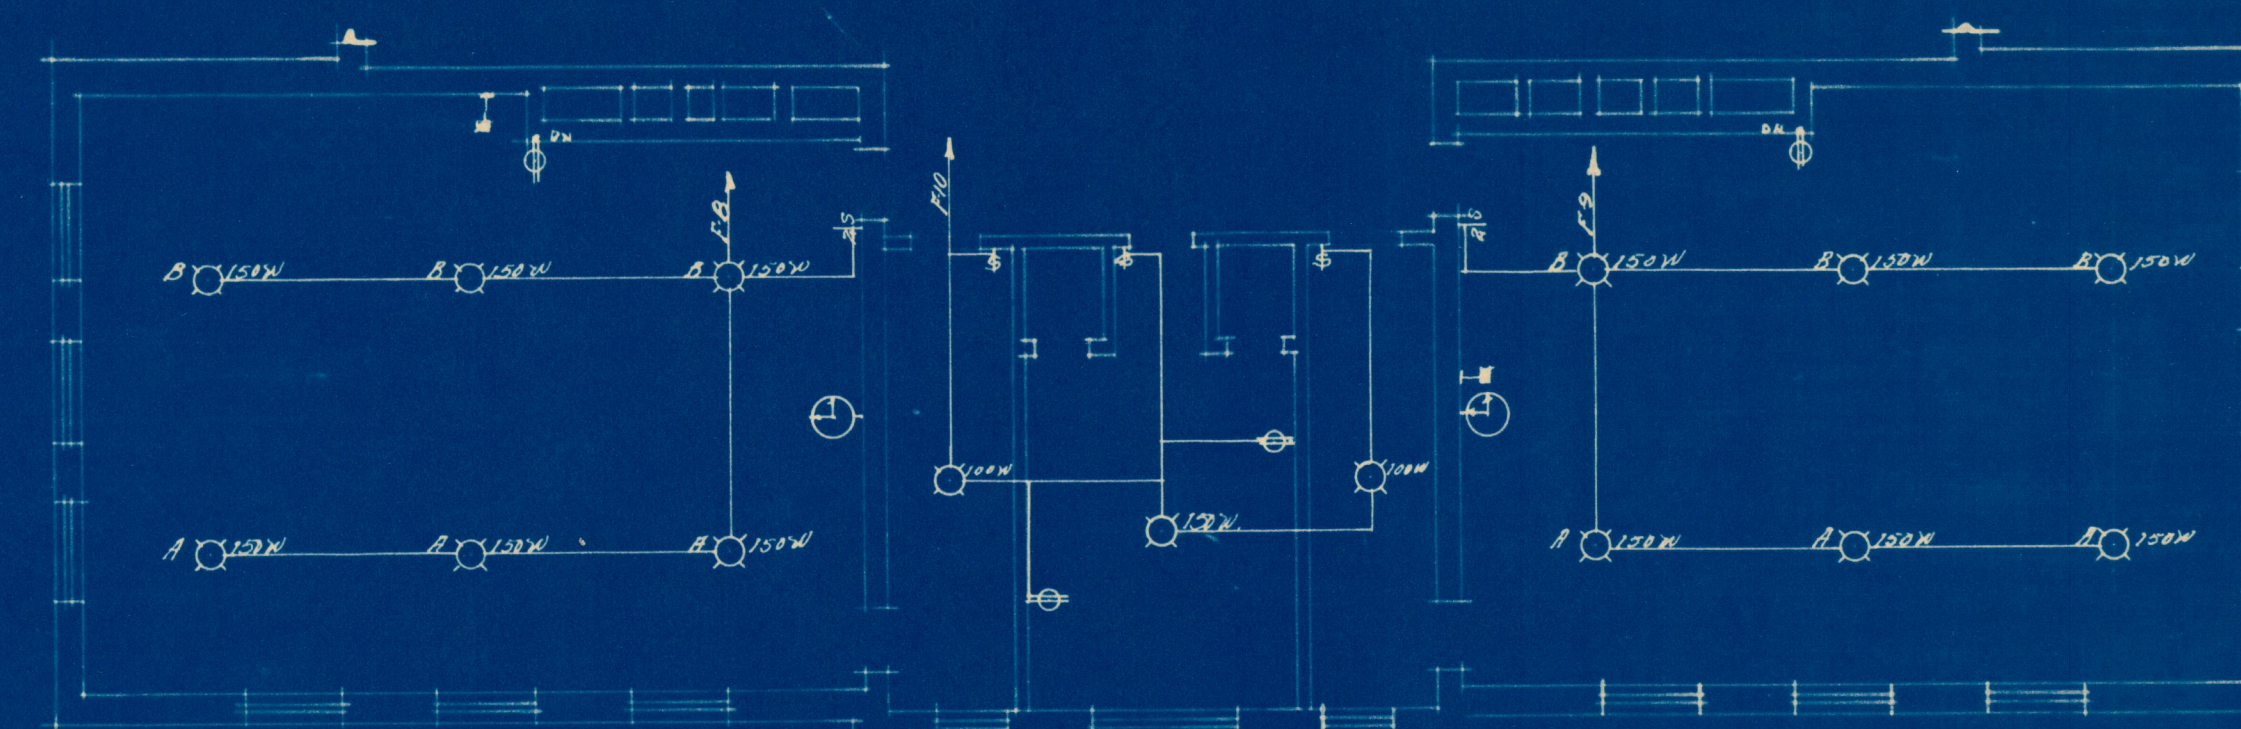

BASE BID ON WIRING FRONT PORTION
OF BUILDING
SECOND FLOOR PLAN

- 15-NO. CEILING OUTLETS
- 9- NO. CONVENIENCE OUTLETS
- 2- NO. CLOCKS
- 2- RADIO OUTLETS

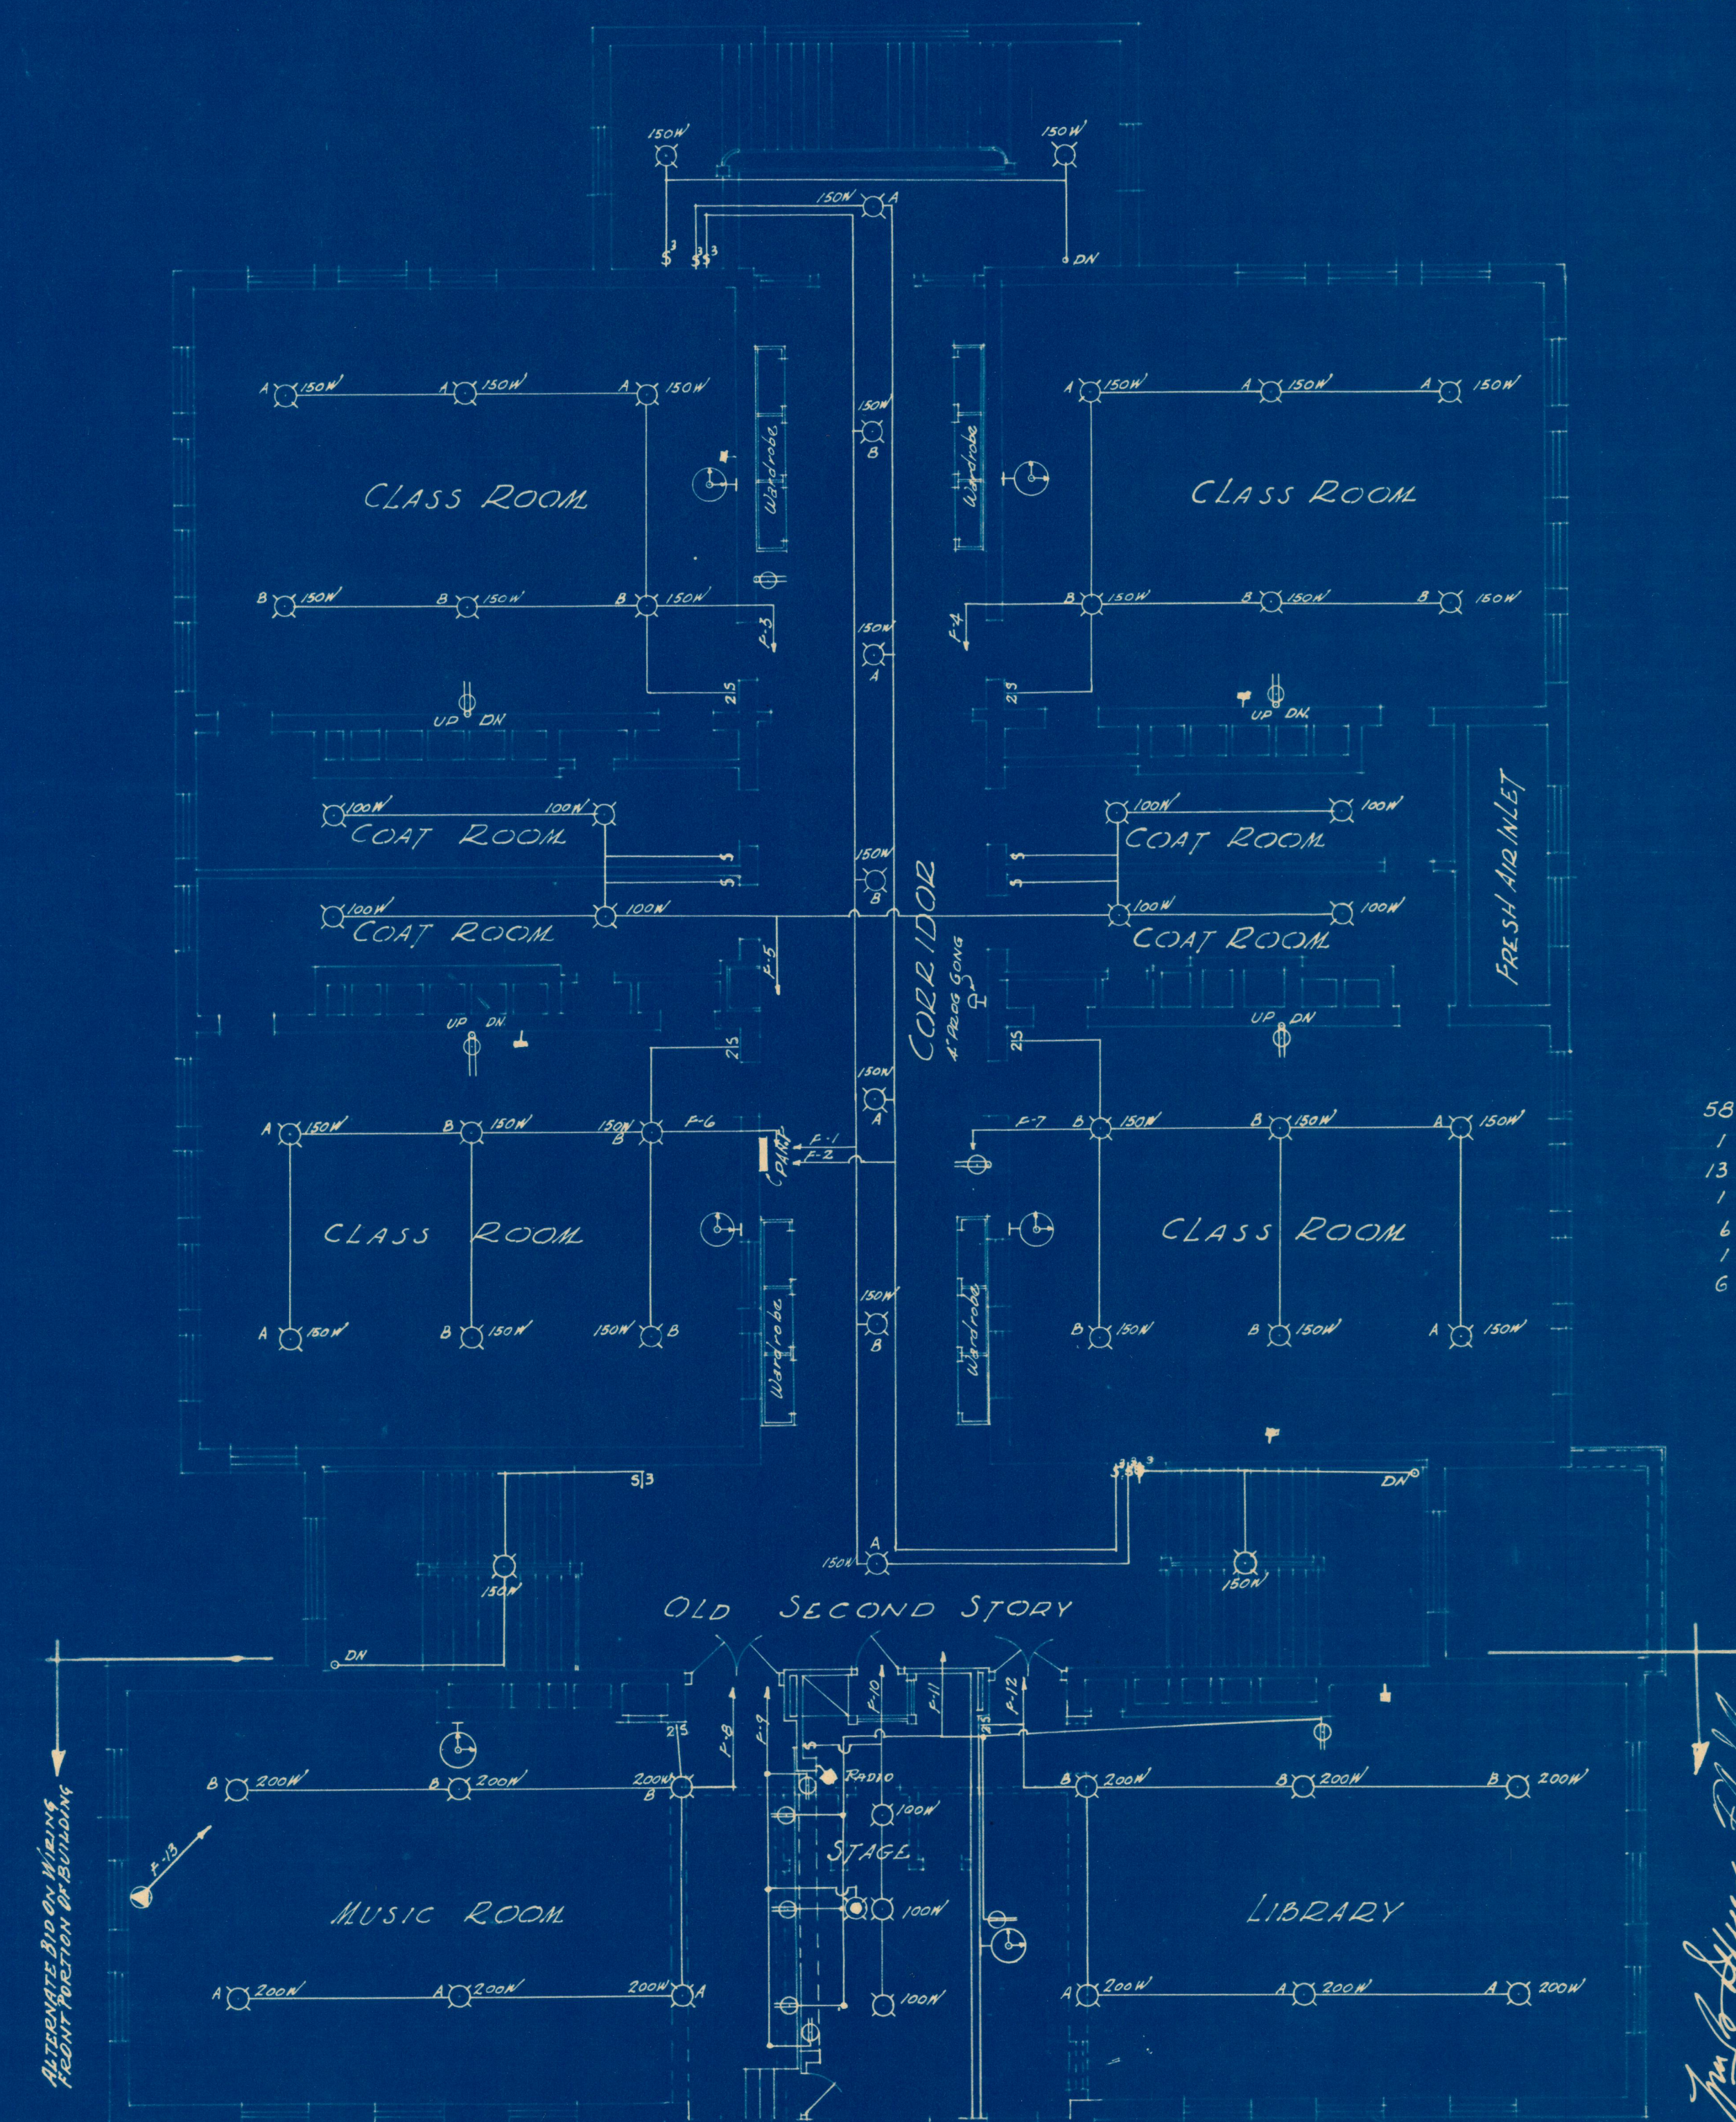

SECOND FLOOR PLAN
Scale 1/8" = 1'-0"

- 58 NO. OF CEILING OUTLETS
- 1 NO. OF FLOOR OUTLETS
- 13 NO. OF CONVENIENCE OUTLETS
- 1 NO. OF LANTERN OUTLETS
- 6 NO. OF RADIO OUTLETS
- 1 NO. OF PROGRAM BELLS
- 6 NO. OF SECONDARY CLOCKS

• NOTE •

Contractor must verify all dimensions at the building and report any discrepancies to the Architect.

2007.33.3014 S

MATERIAL		ADDITIONS AND ALTERATIONS		SHEET NO.
BRICK	☐	TO THE HUMBOLDT SCHOOL		7
STONE	☐	2ND & CHERRY STREETS		
CONC.	☐	SCHOOL DISTRICT OF ST JOSEPH		
TILE	☐	ST. JOSEPH, MISSOURI		
WOOD	☐	WM. B. ITTNER, Inc. ST. LOUIS, MO.		
N. L. A. P.	☐	Architects and Engineers MAY 1928		