

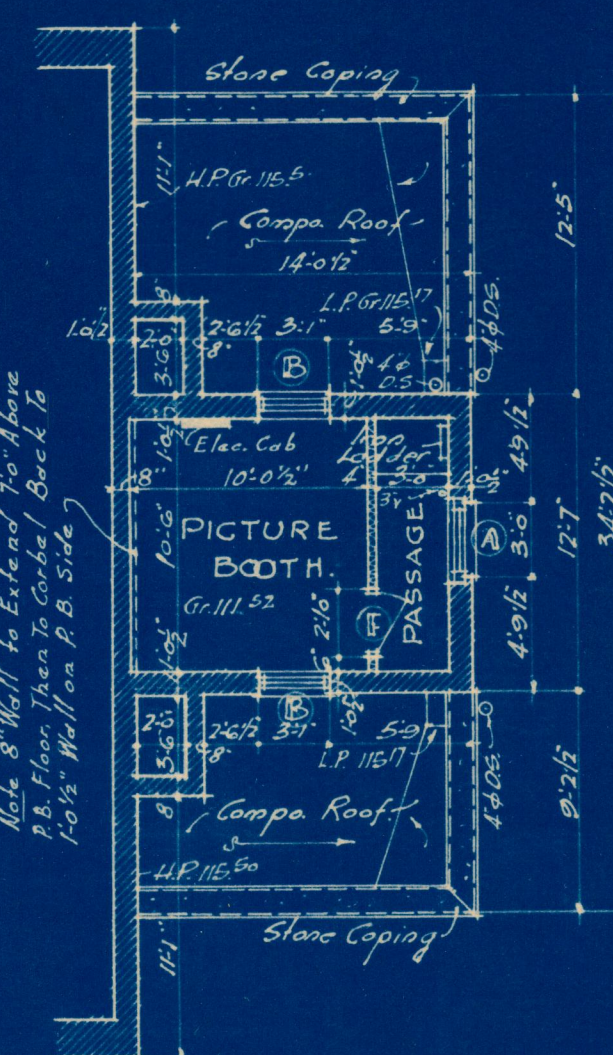


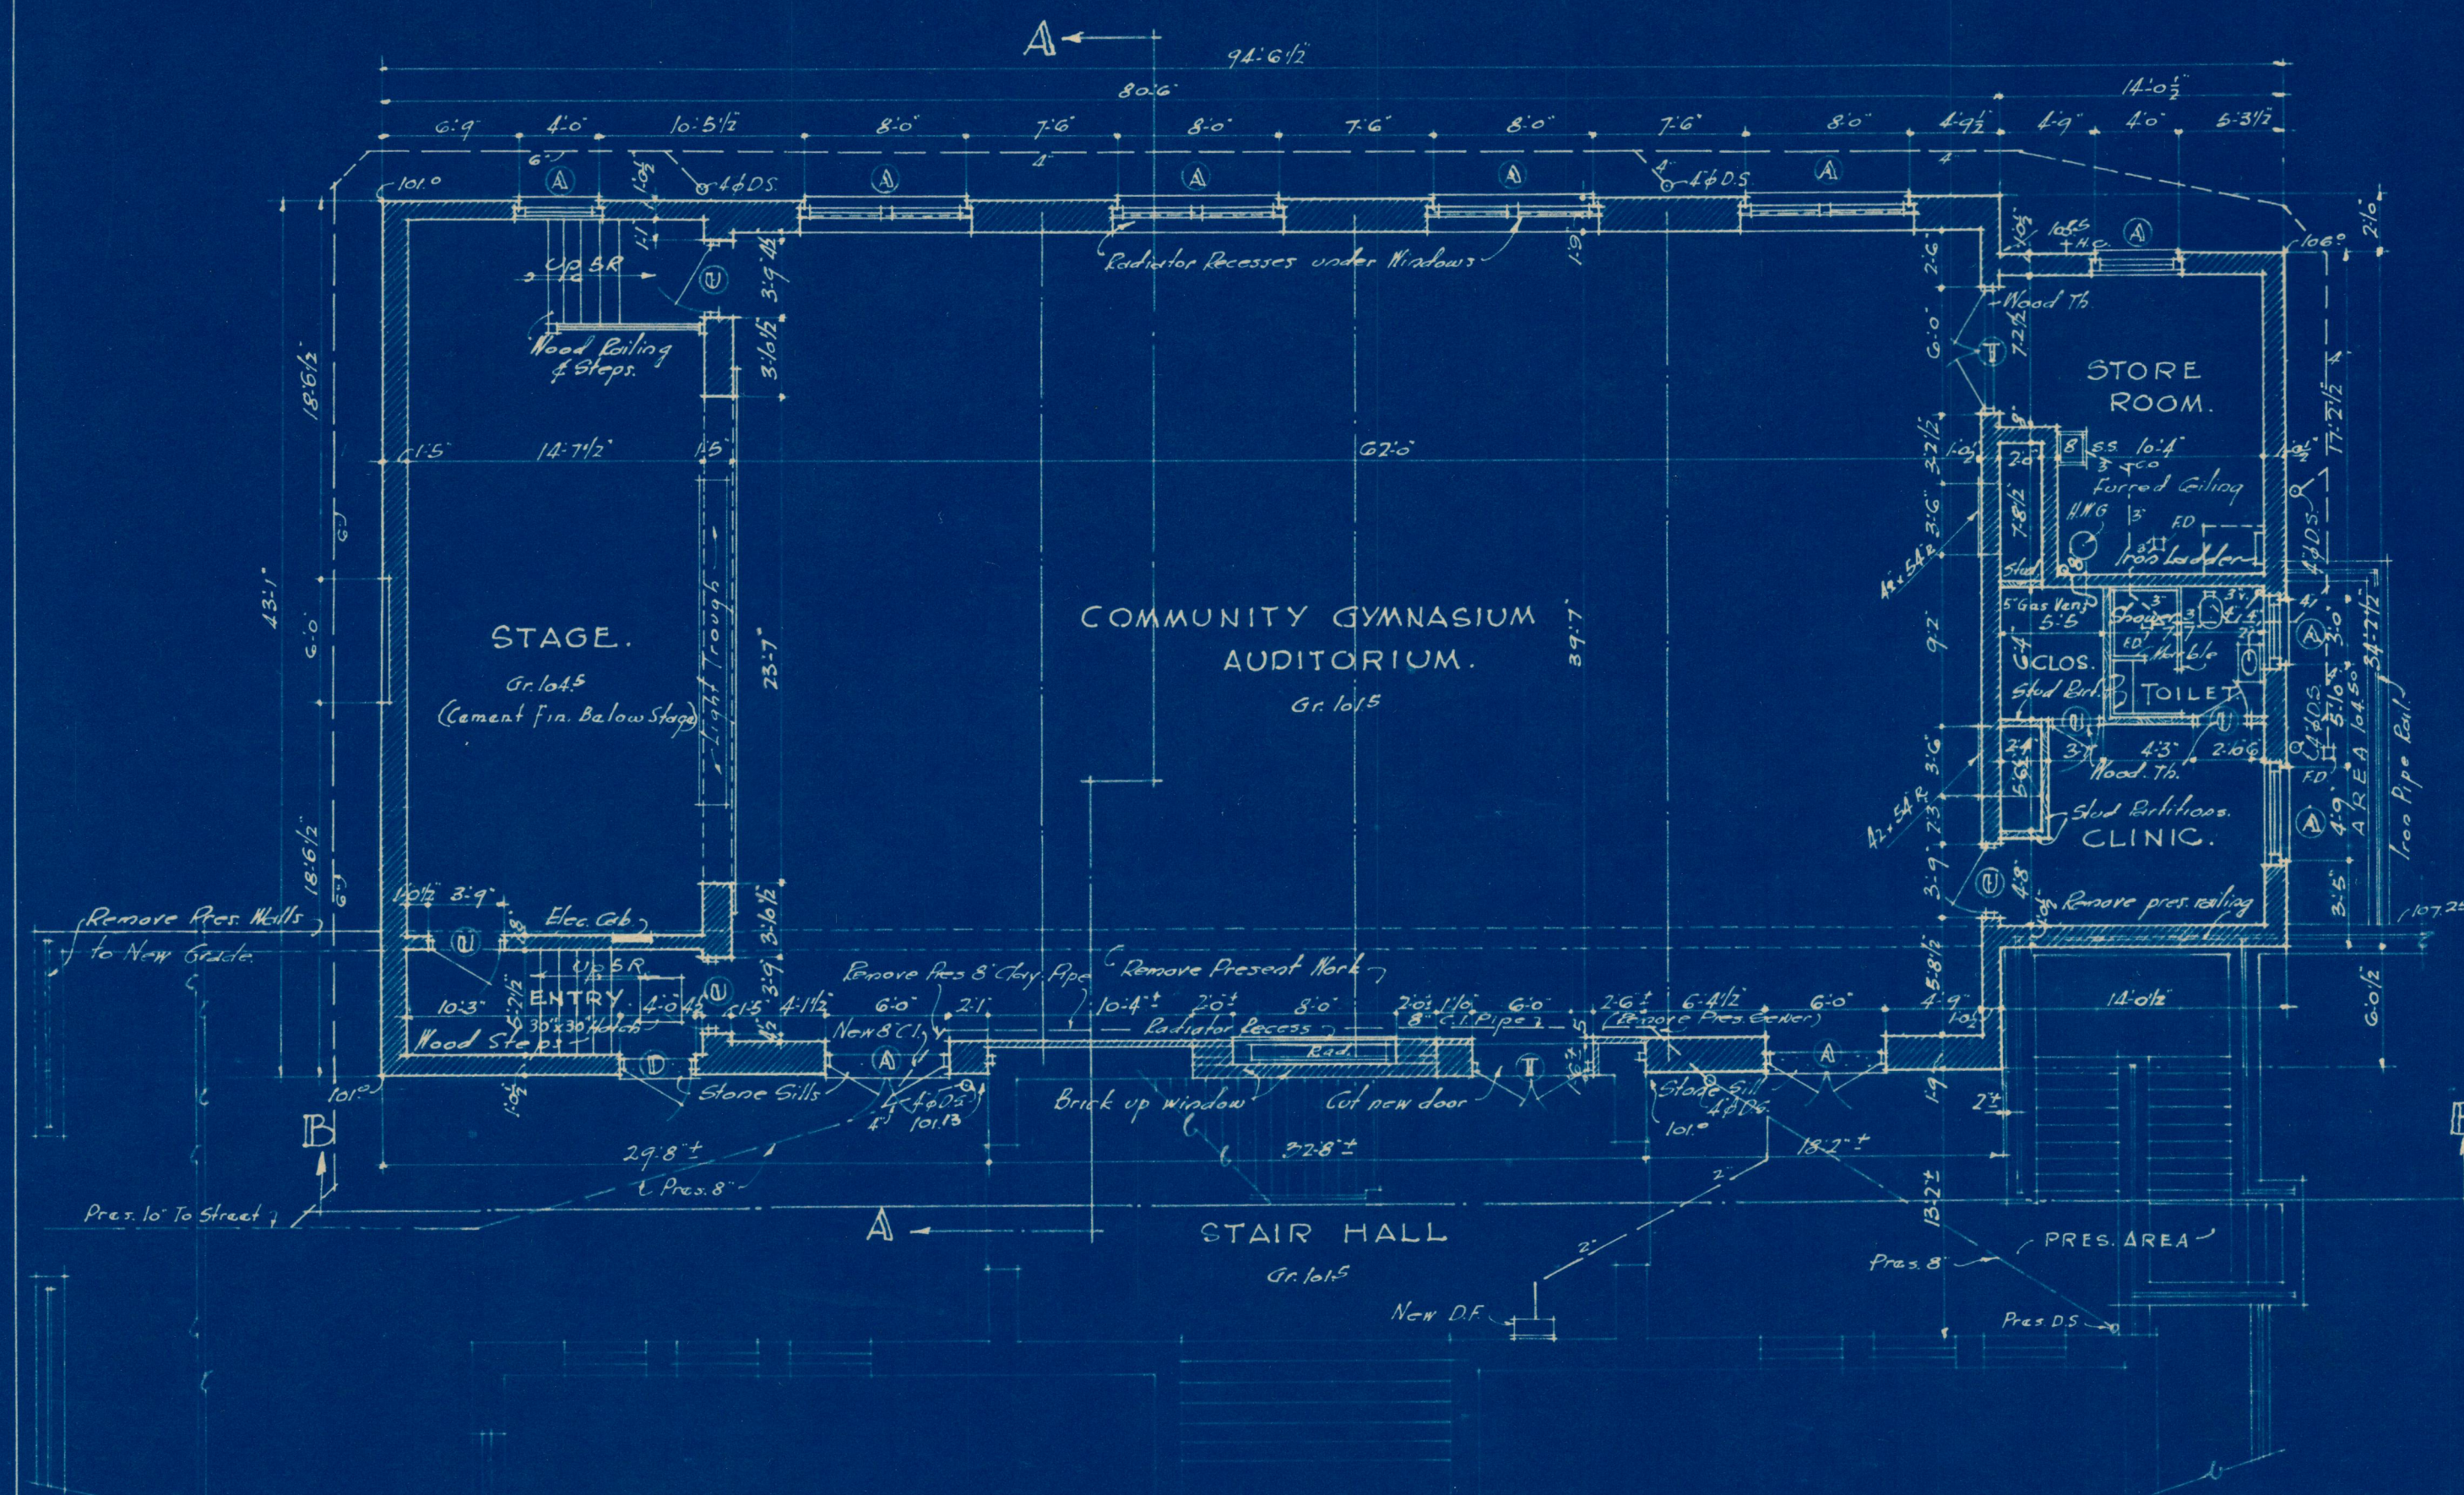


PLAN OF PICTURE BOOTH

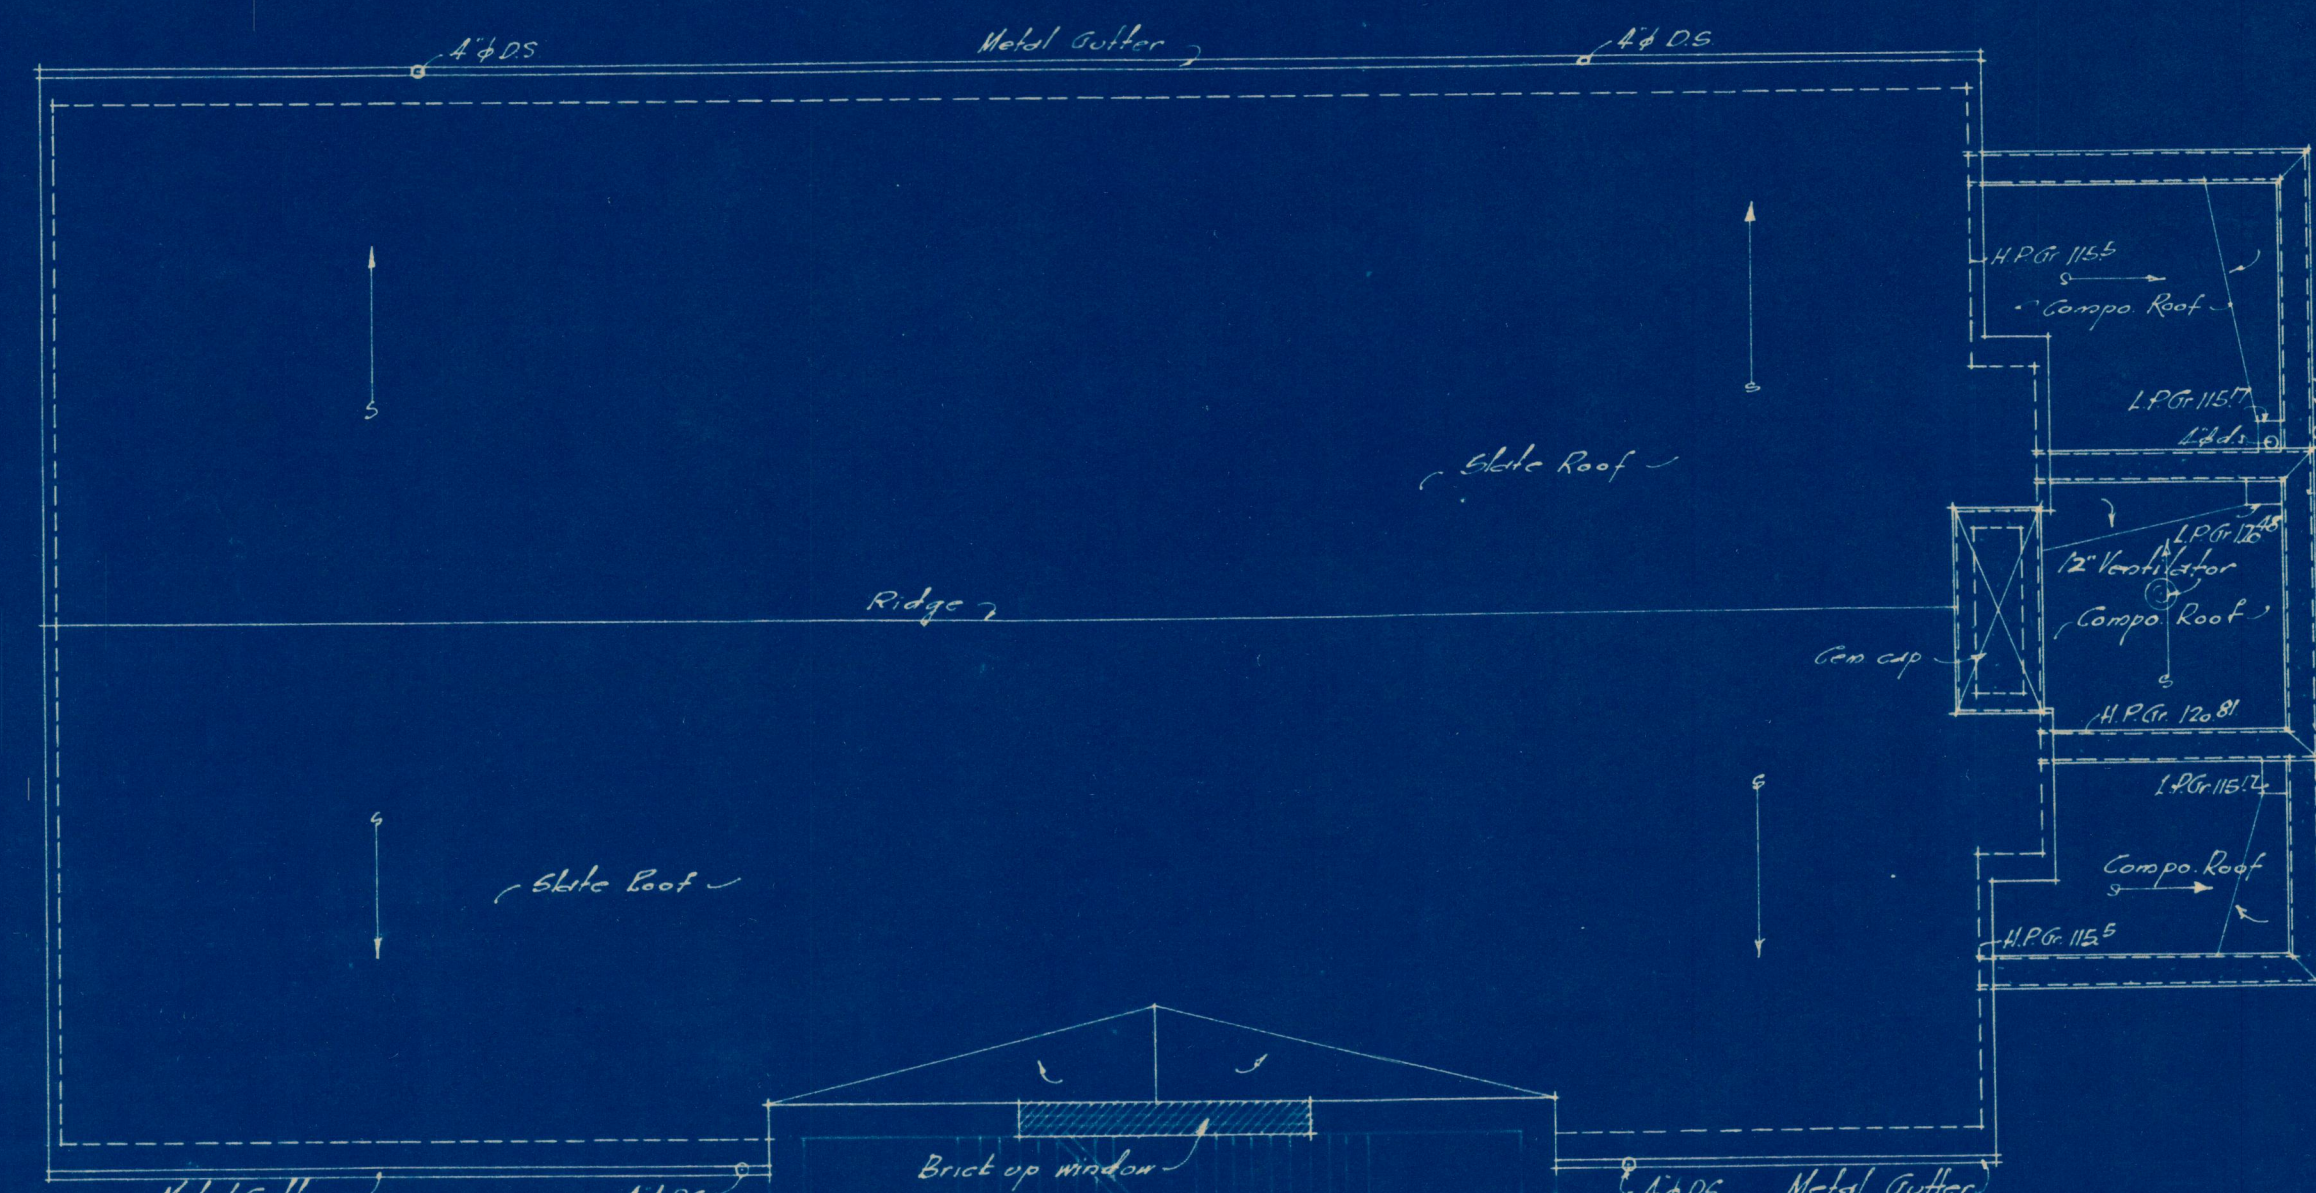

SECOND FLOOR PLAN

SCHEDULE OF FINISH			
ROOM	FLOOR	WALLS	CEILING
AUDITORIUM-GYMNASIUM	Wood	Brick	Plaster
STAGE	do	do	do
ENTRY	do	do	do
STORE ROOM	Con.	do	do
CLINIC	Wood	Plaster	do
TOILET	Con.	do	do
CLOSET	Con.	do	do
PICTURE BOOTH	Con.	Brick	Plaster
PASSAGE	do	do	do

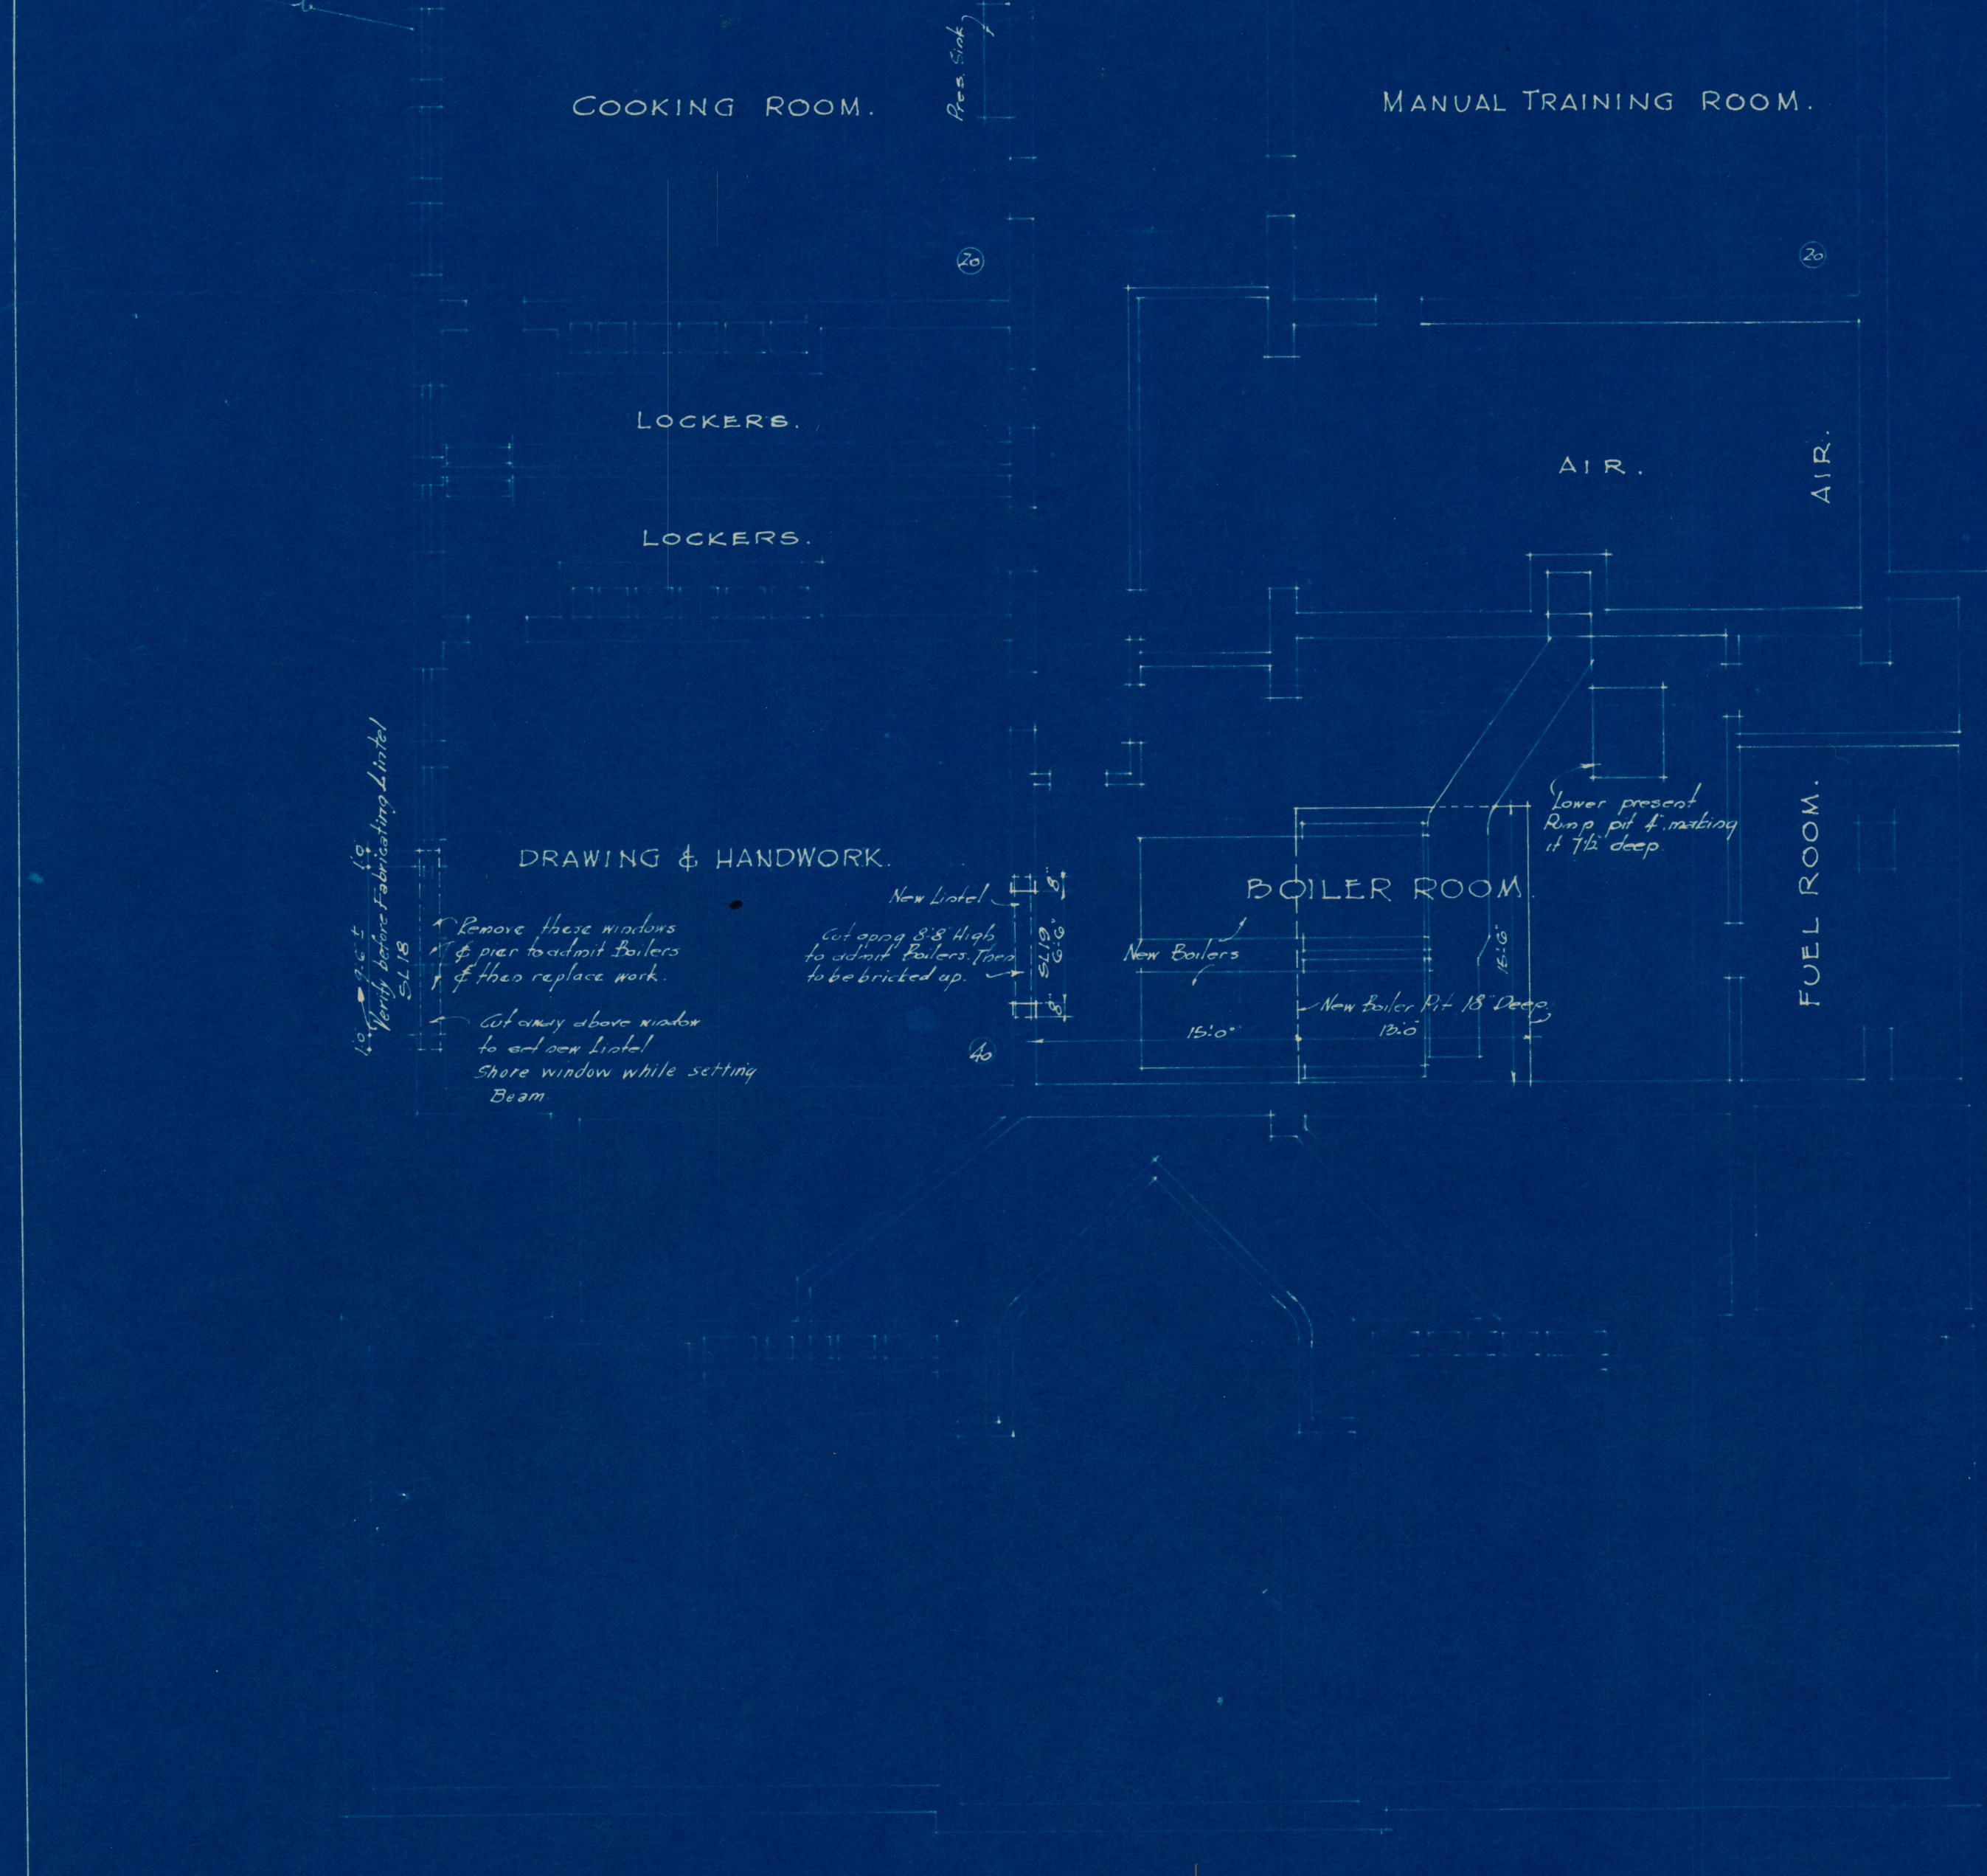

SUB-BASEMENT PLAN



BASEMENT PLAN

Wm. B. Ittner, P.E.
Architect

NOTE:
CONTRACTOR MUST VERIFY ALL DIMENSIONS AT THE BLDG., & REPORT ANY DISCREPANCIES TO THE ARCHITECT.

MATERIAL	ADDITIONS AND ALTERATIONS	SHEET NO.
STONE	TO THE HUMBOLDT SCHOOL	2
BRICK	2ND & CHERRY STREETS.	
PLASTER	SCHOOL DISTRICT OF ST JOSEPH	
WOOD	ST. JOSEPH, MISSOURI	
M. & P.	WM. B. ITTNER, Inc.	
	Architects and Engineers	
	ST. LOUIS, MO.	
	MAY 1929	