

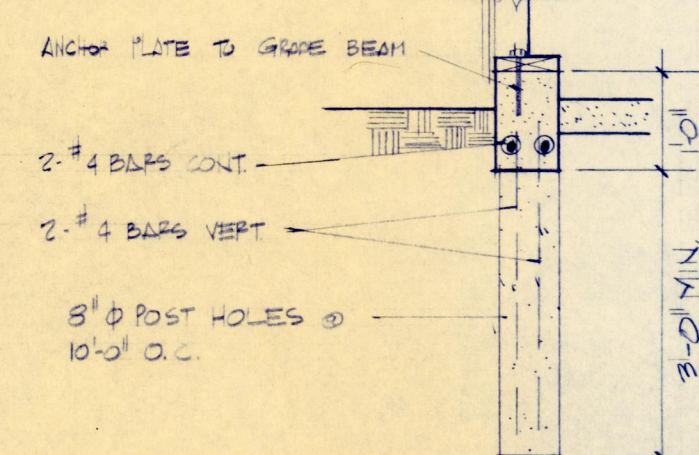
 


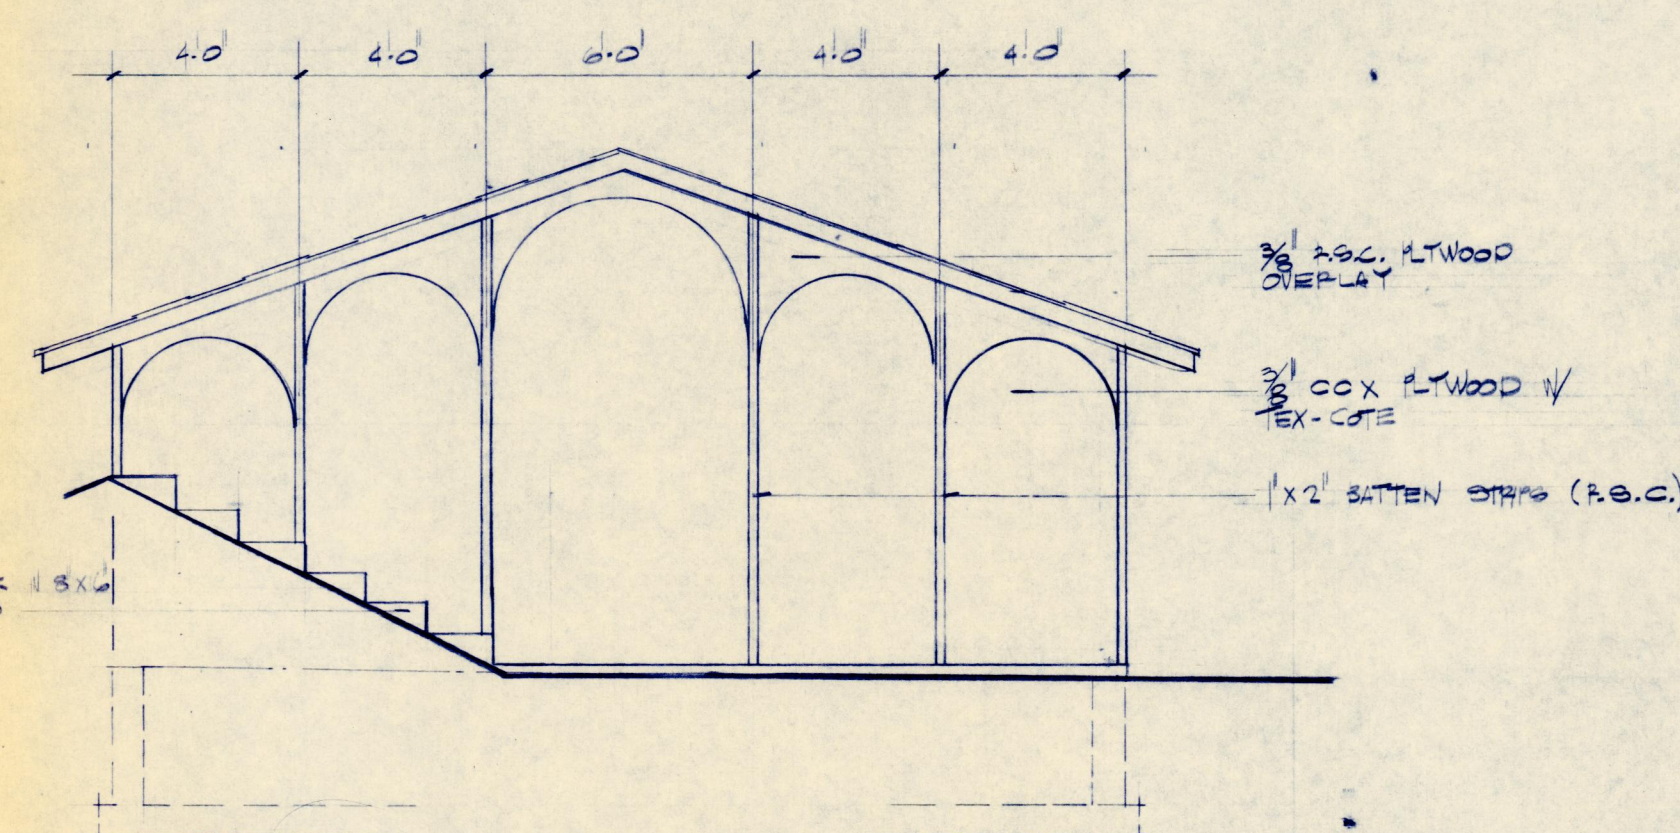


GRADE BERM DETAIL

SCALE 1/4" = 1'-0"


D 16

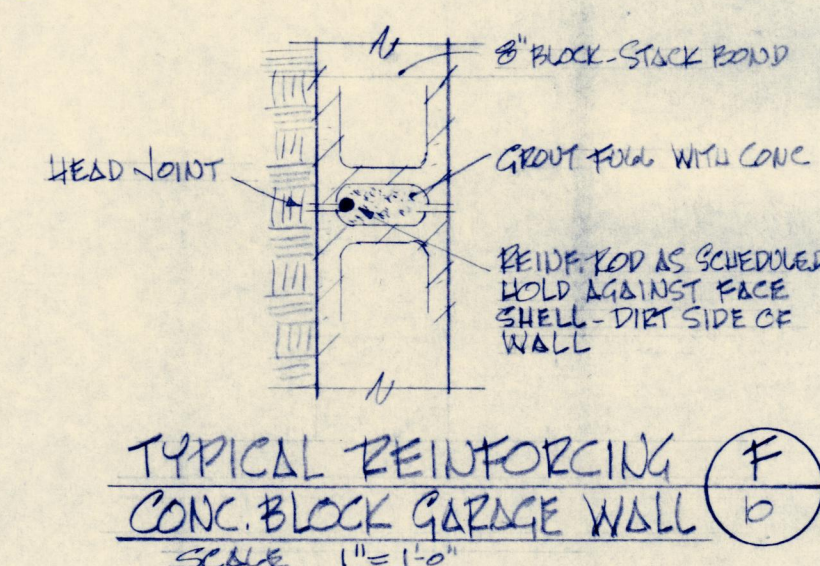


SIDE ELEVATION $1/4" = 1'-0"$
(WITH GRADE HIGH)

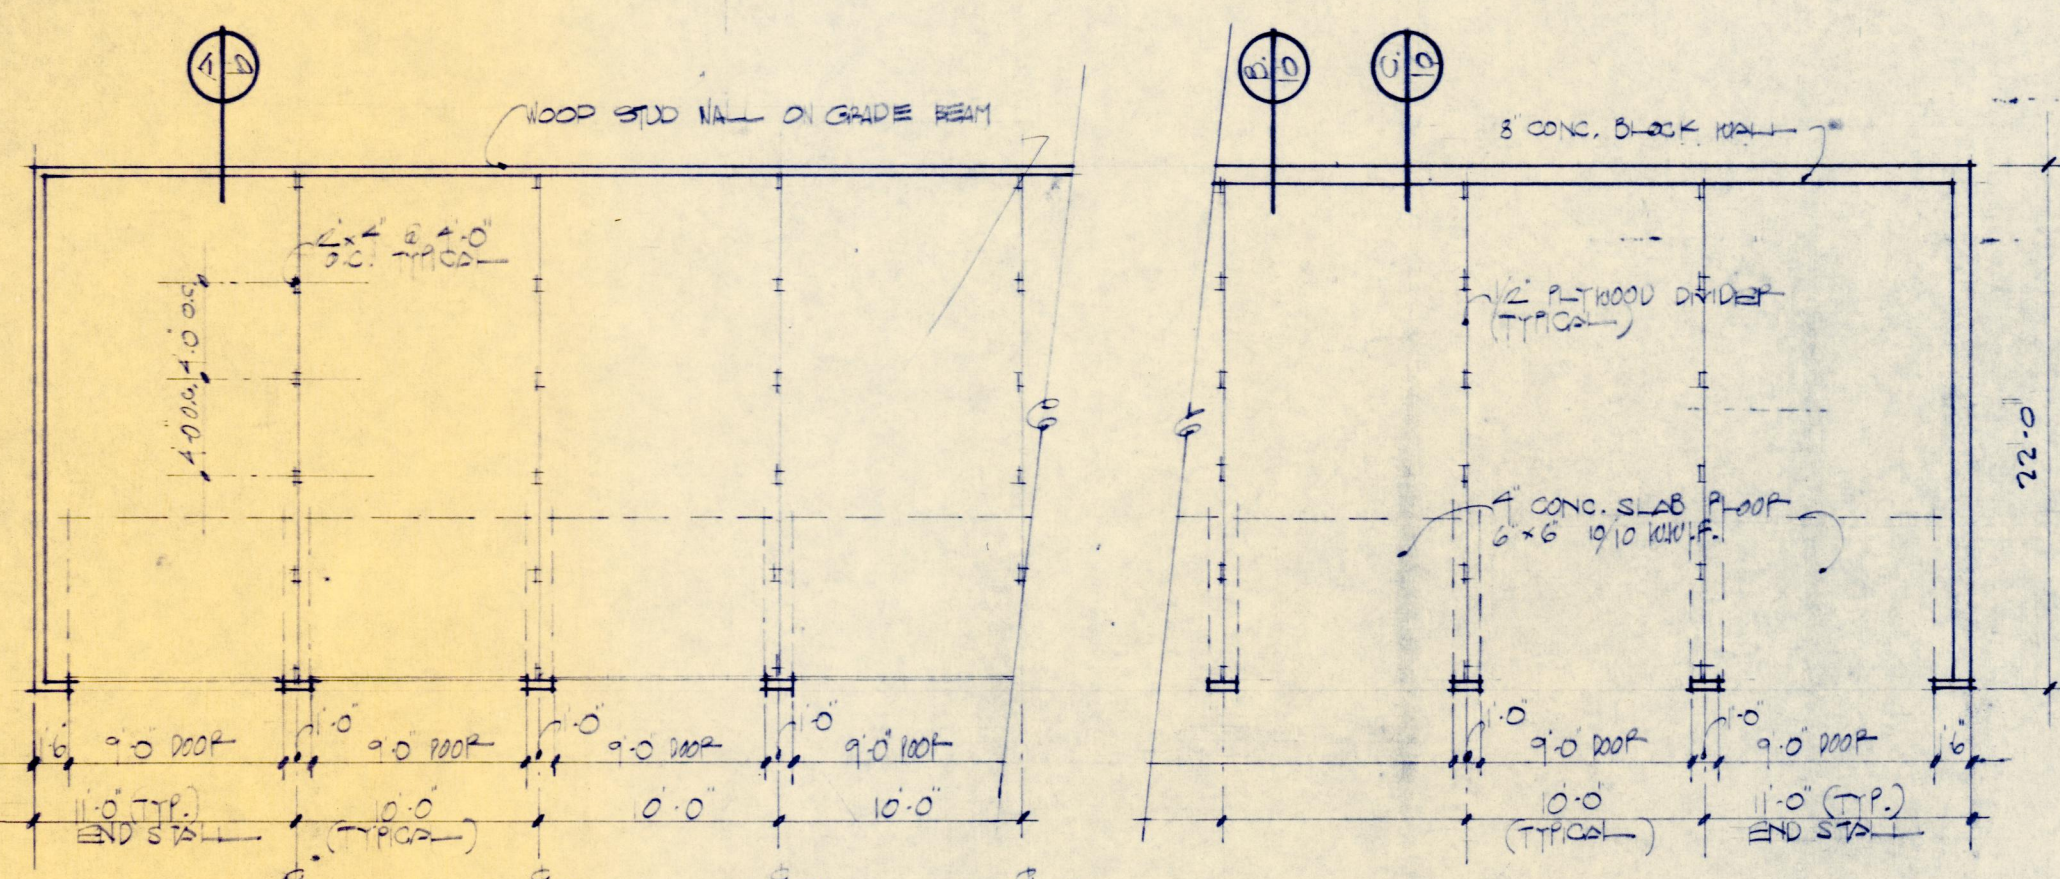


TYPICAL GARAGE FLOOR PLAN

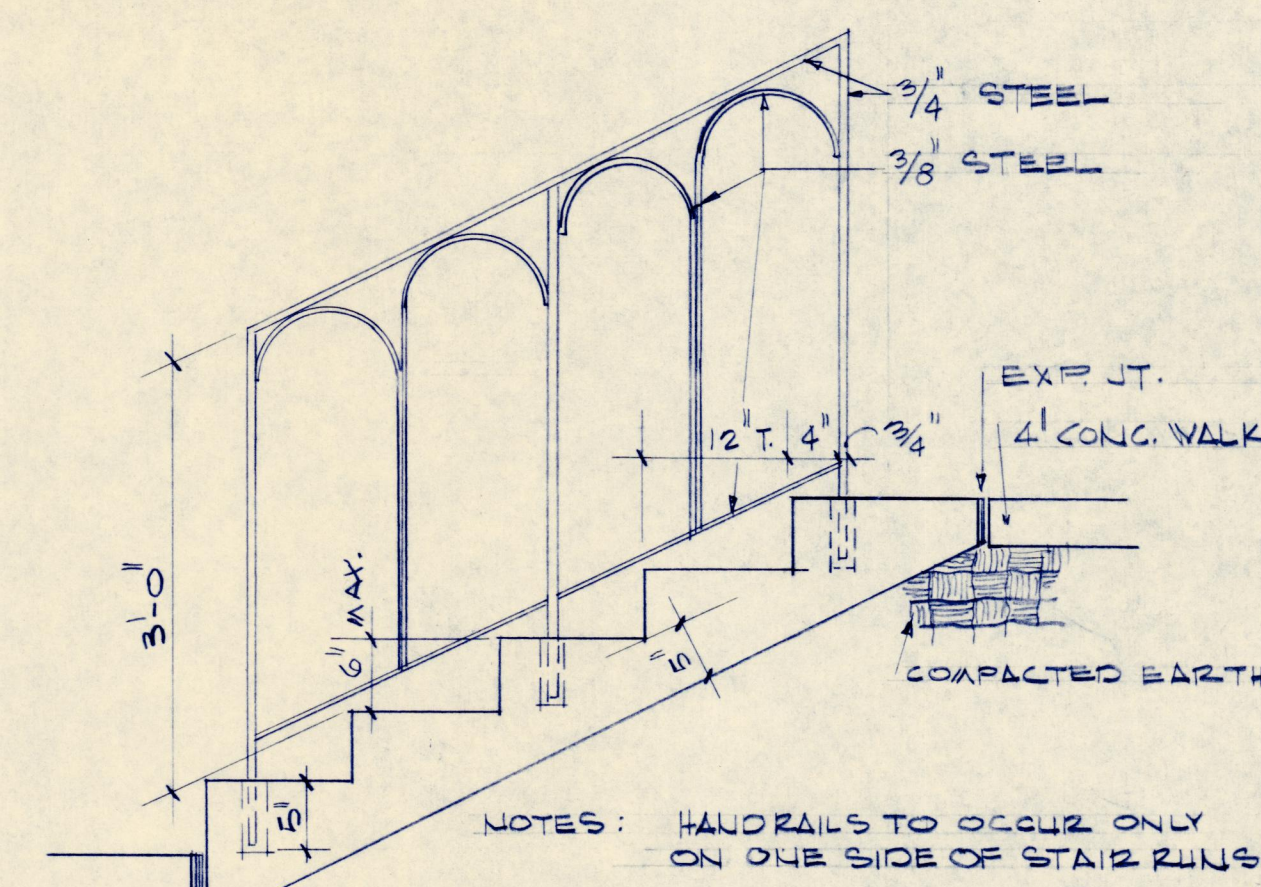


EXTERIOR CONC. STAIR DETAIL
SCALE: $\frac{3}{4}" = 1'-0"$

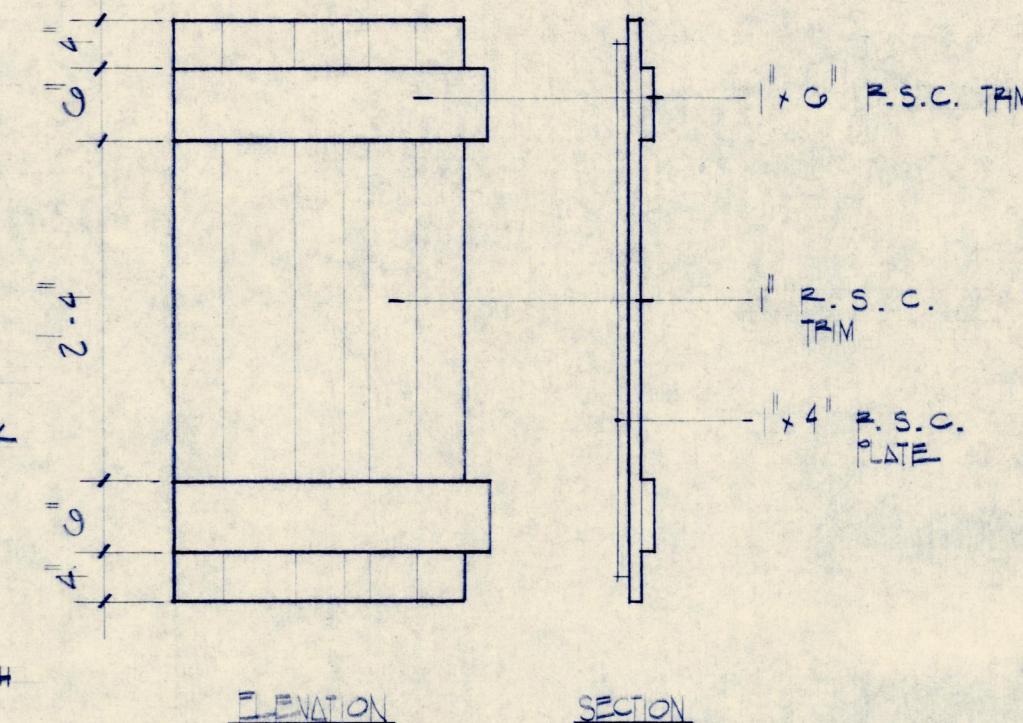

SHUTTER DETAIL (E)

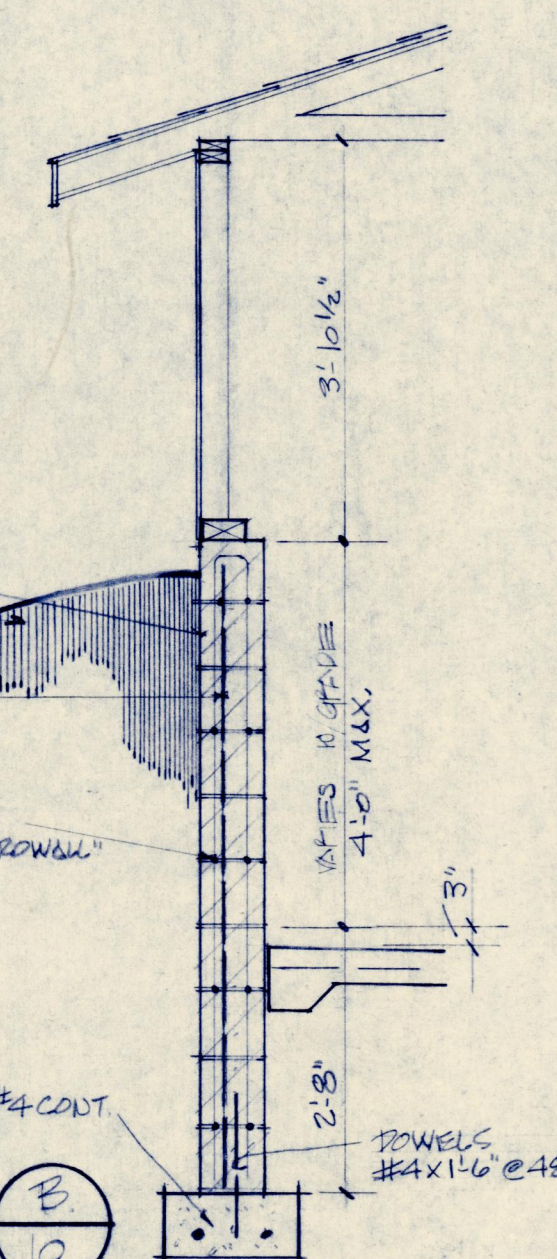


TYPICAL REAR WALL CONSTRUCTION
AT GARAGES NOS 1 & 2.

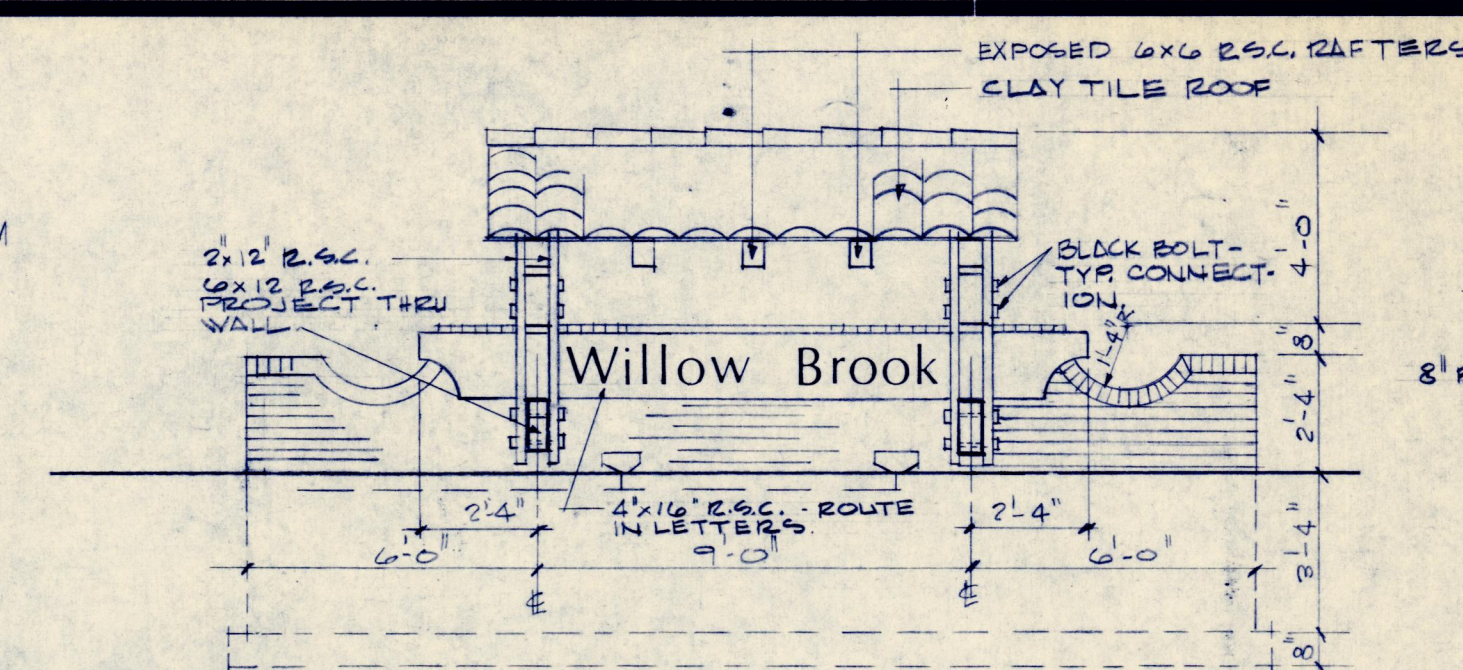


FRONT ELEVATION


ENTRANCE SIGN DETAILS

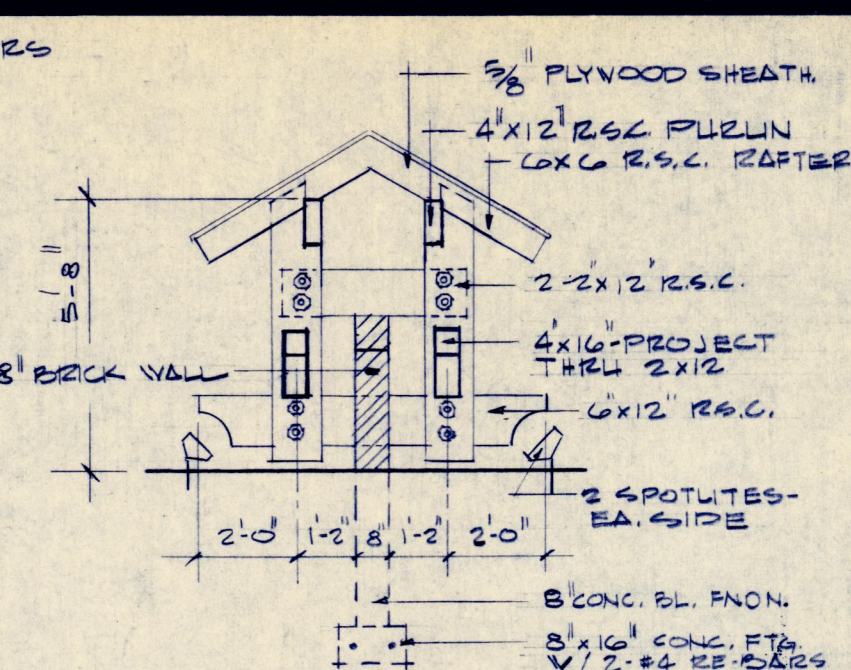


SIDE ELEVATION

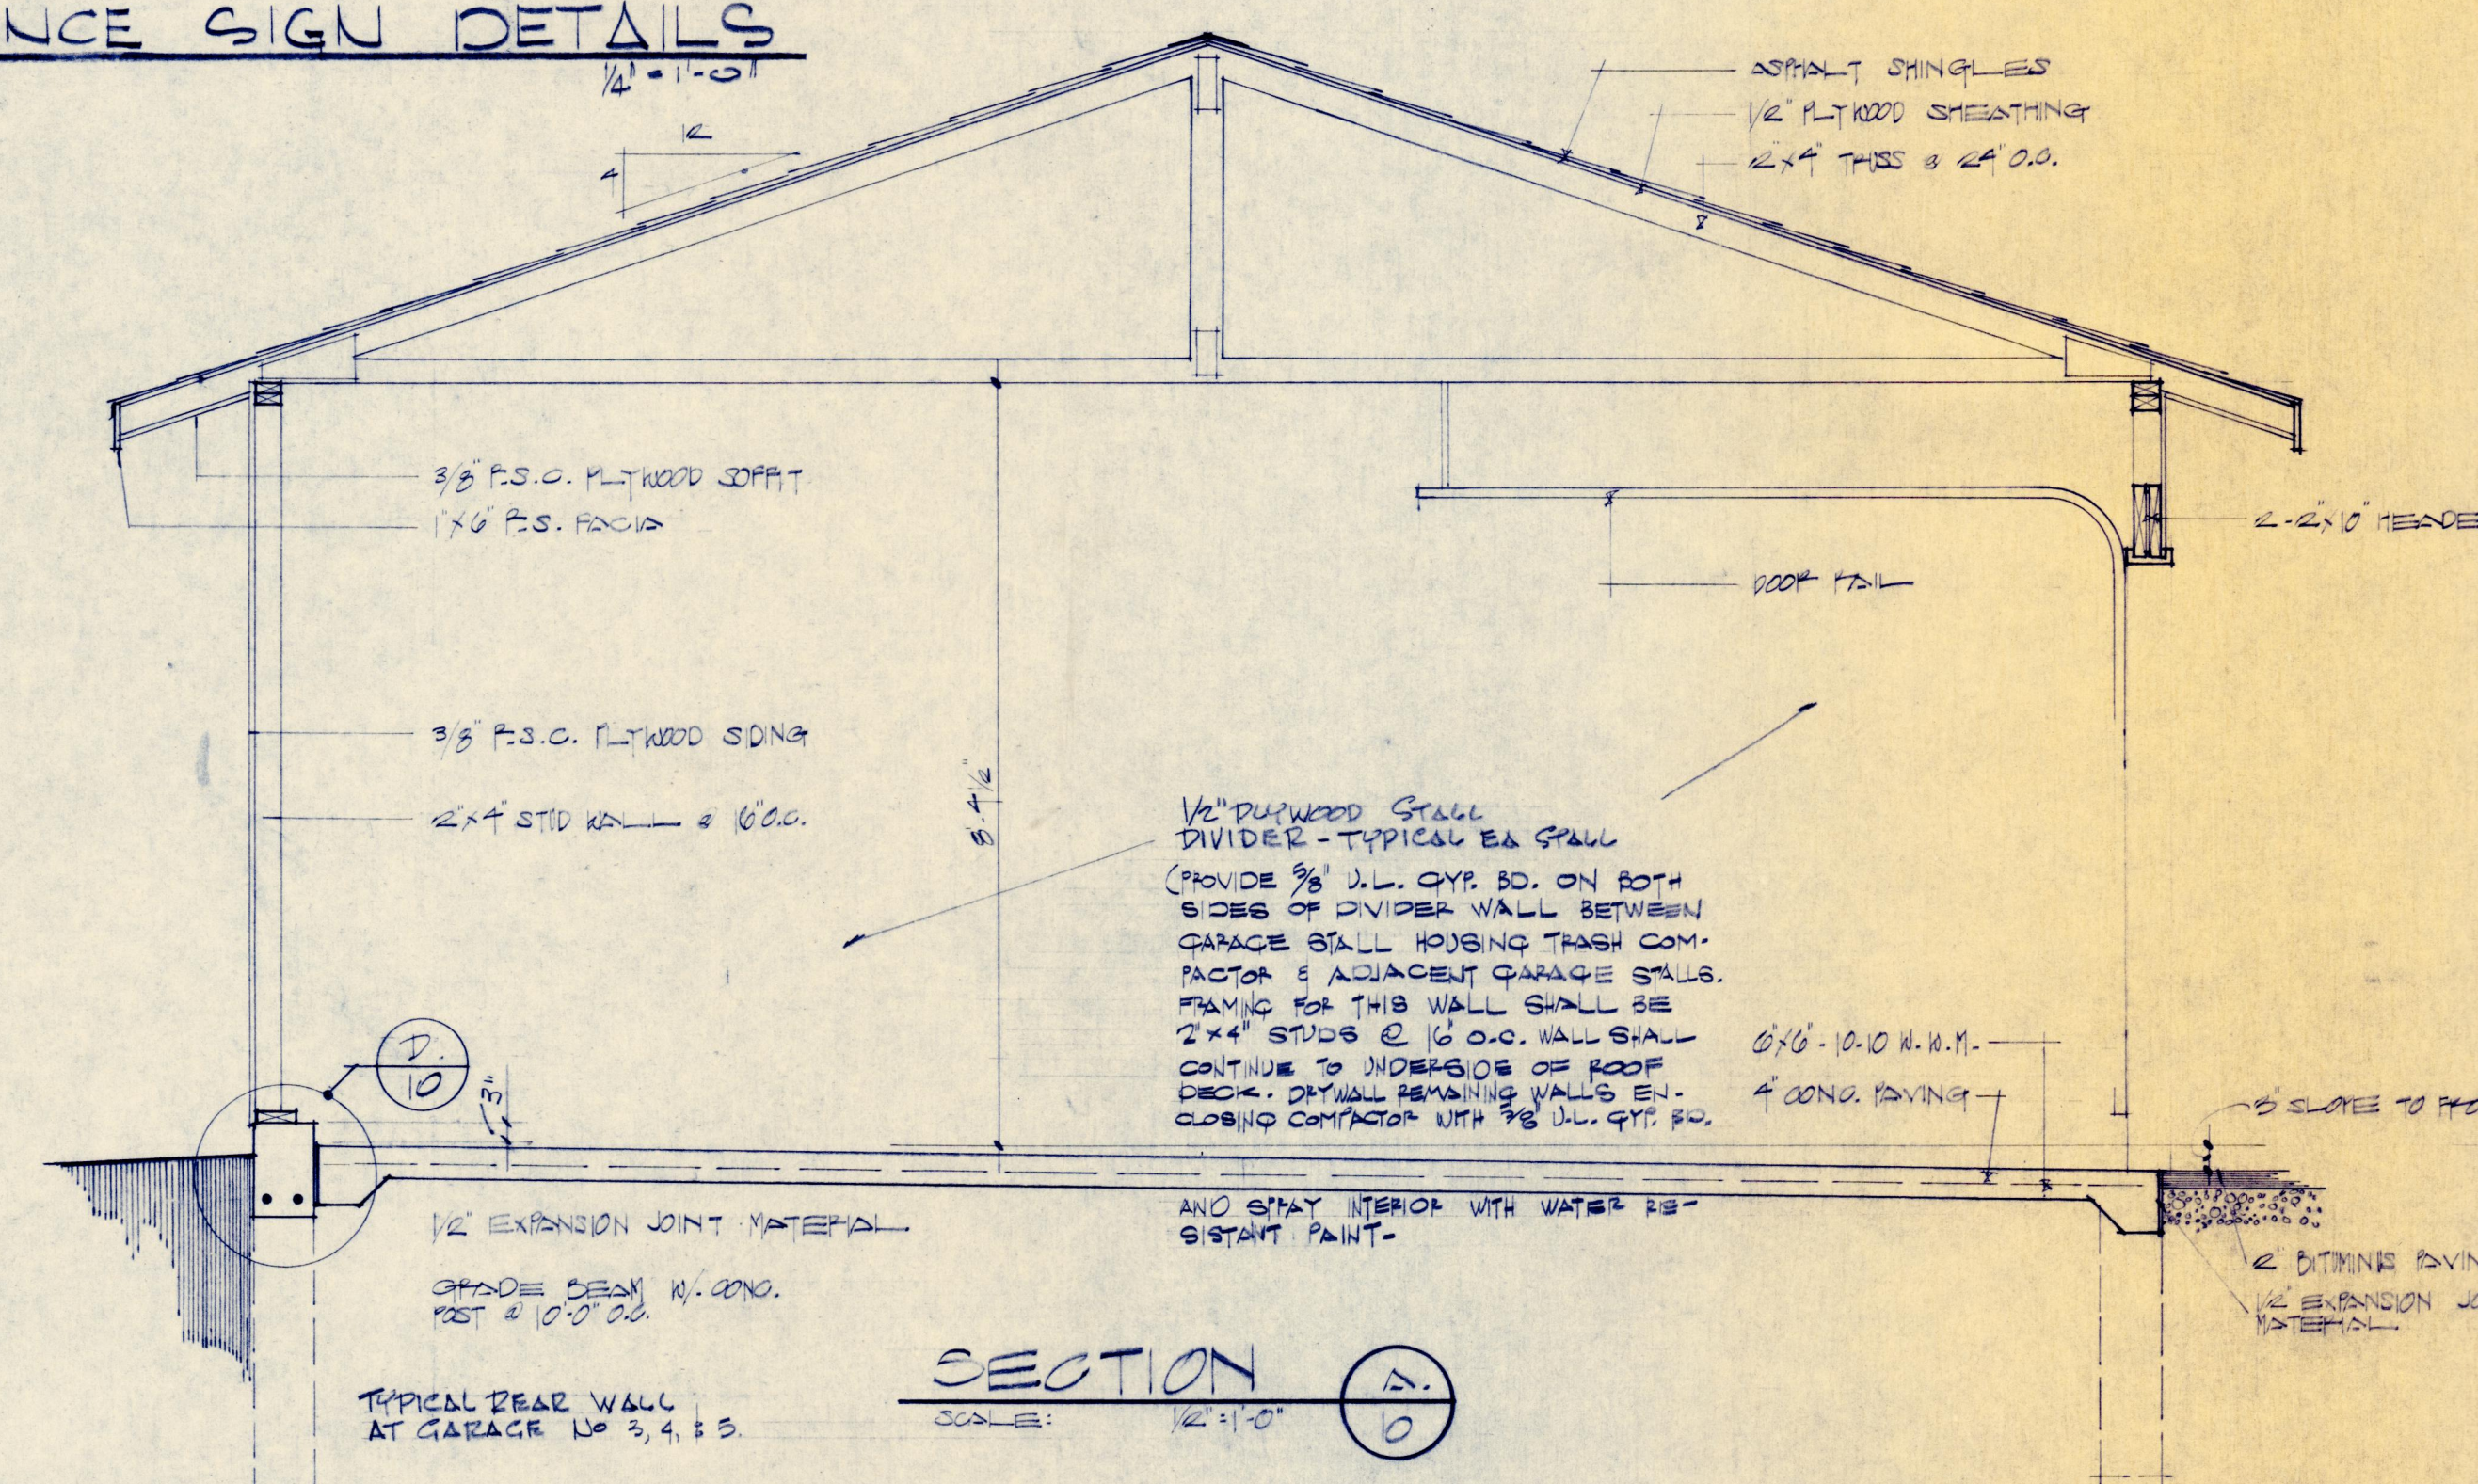


SECTION A

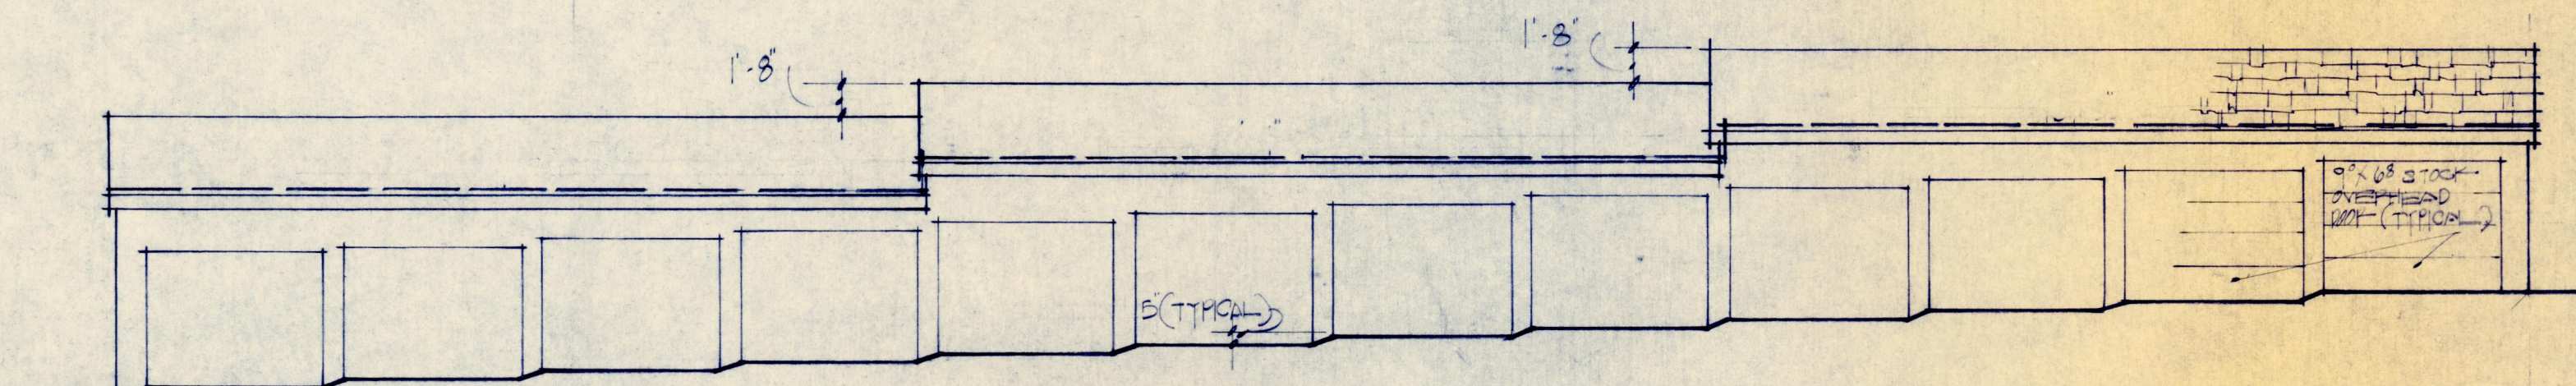


FRONT ELEVATION GAGE

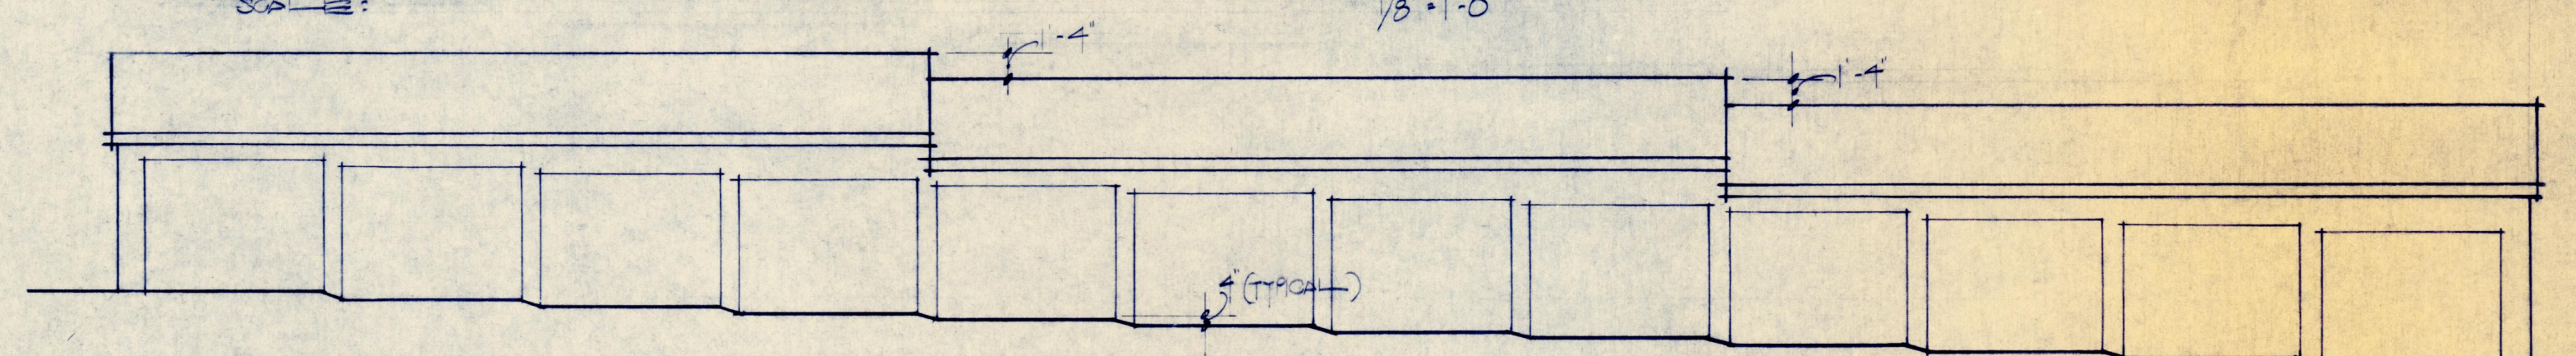


FRONT ELEVATION GARAGE

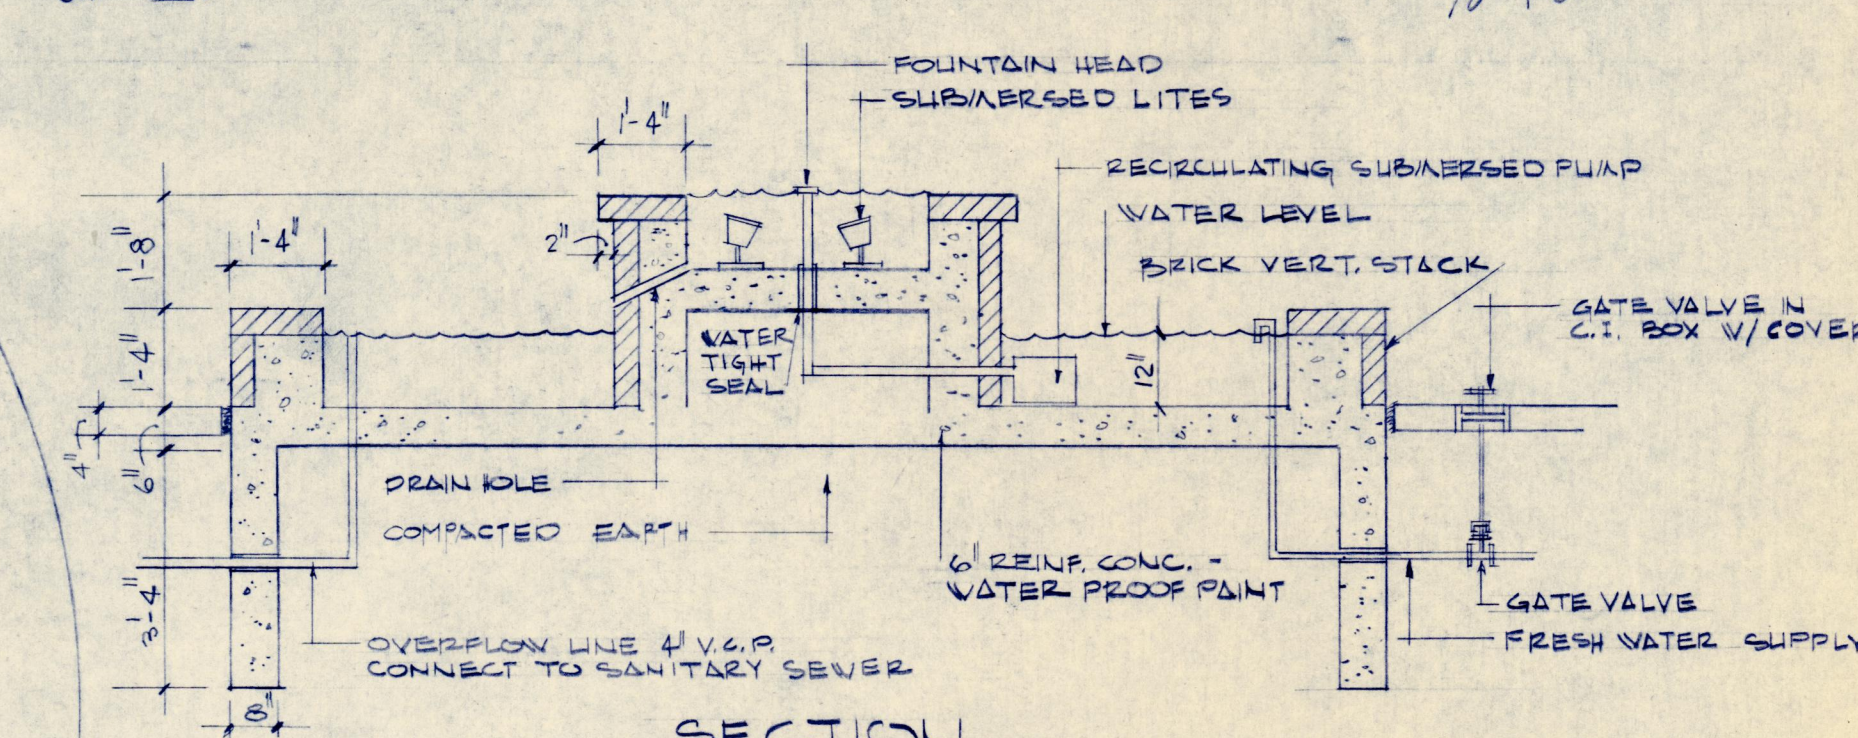

FOUNTAIN DETAILS

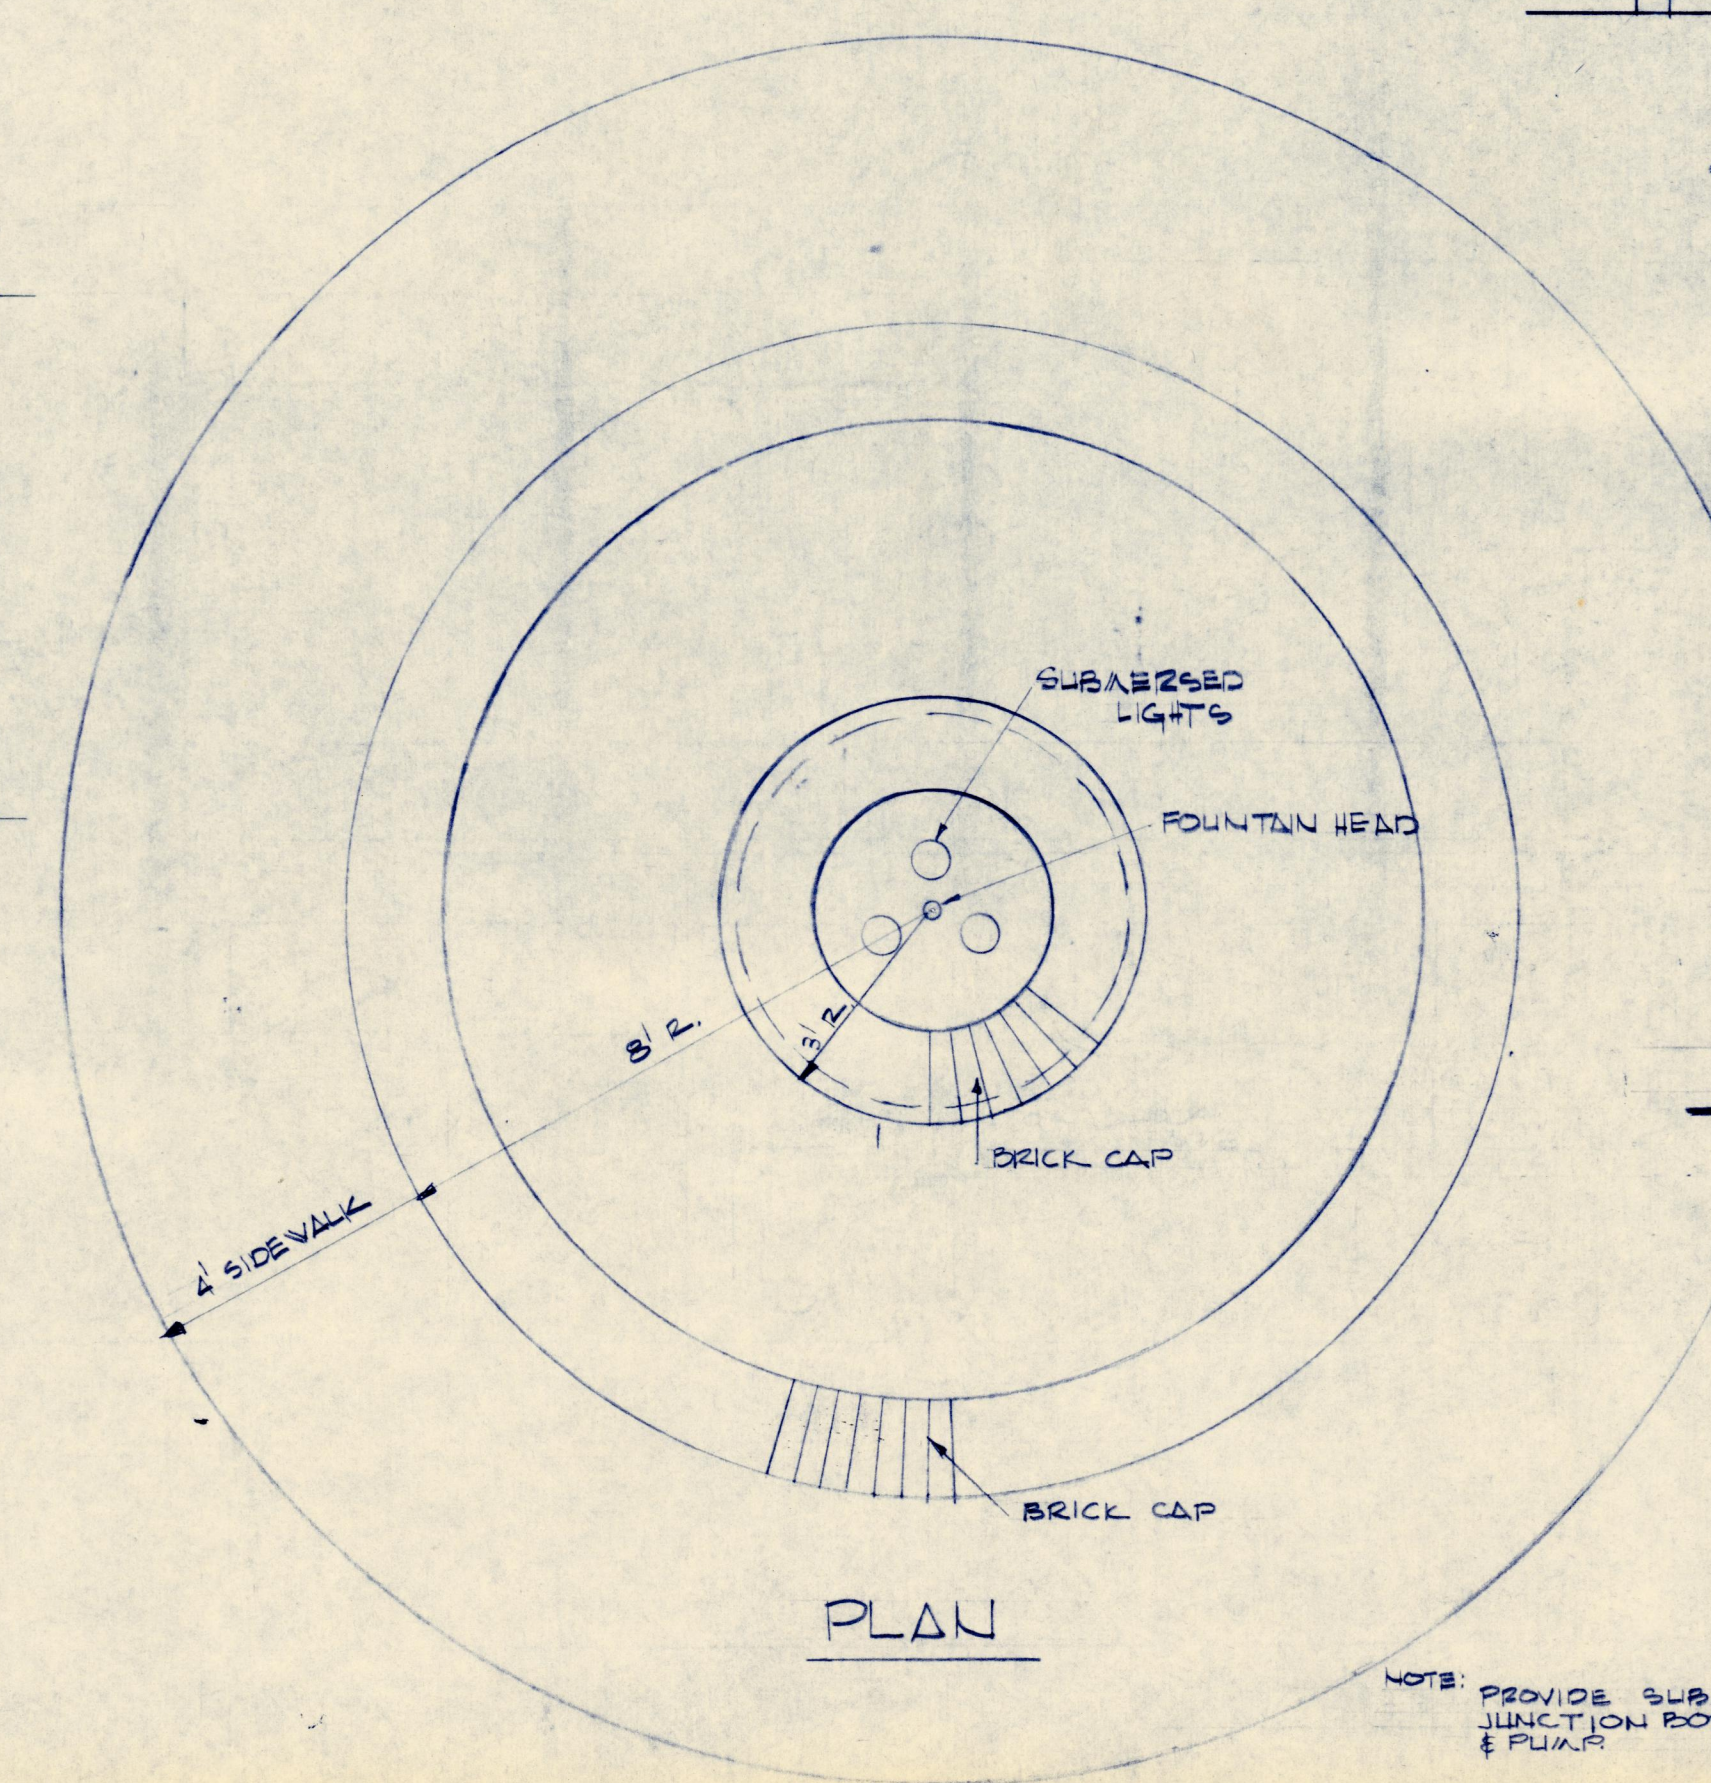

PLAN

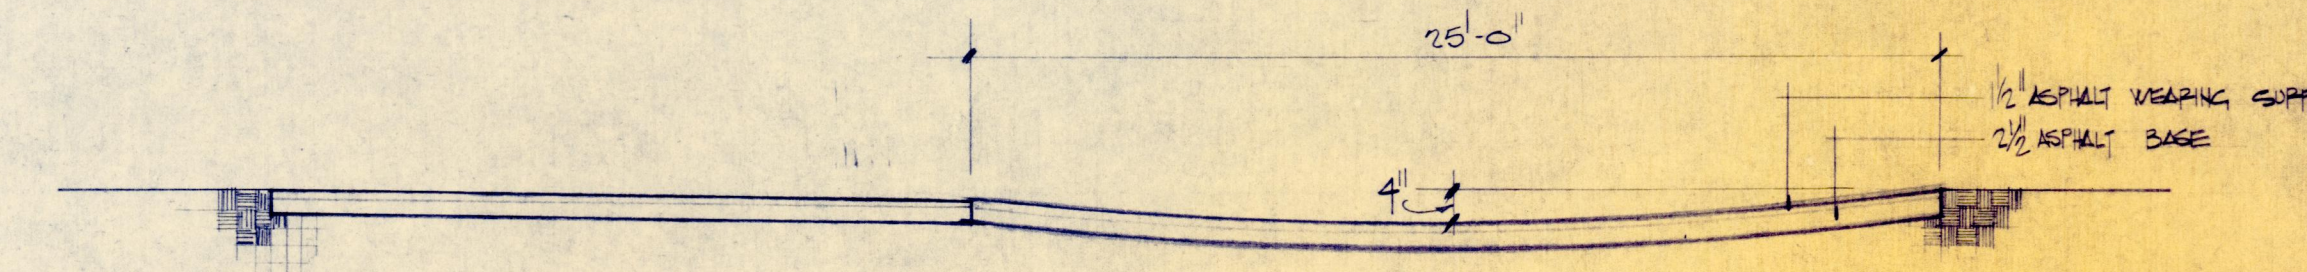

SECTION THRU DRIVE

NOTE:
PAVING ALTERNATE - 5' CONC. W/O REINFORCING

The use of these plans and specifications as instruments of service to the original site for which they were prepared and publication thereof is expressly limited to such use, except by agreement in writing and appropriate compensation to the architect. Re-use, reproduction, or publication by any method, in whole or in part, is prohibited. Title to the plans and specifications remain in the architect without prejudice. Visual contact with these plans and specifications shall constitute part of the facade.

bruce w idstrom associates architects

☐ JOB NUMBER
☐ 3064
☐
☐
☐ DATE
☐ 6-7-71
☐ JOB CAPTAIN
☐ JSD
☐ DRAWN BY
☐ JSD
☐ CHECKED BY
☐ JSD
☐ REVISIONS
☐ 107-71
☐
☐
☐

402) 397-7557

OMAHA, NEBRASKA 68106

6969 GROVER STREET

GAPAGE DETAILS

SHEET NUMBER
10
TOTAL SHEETS

2007.33.23261