


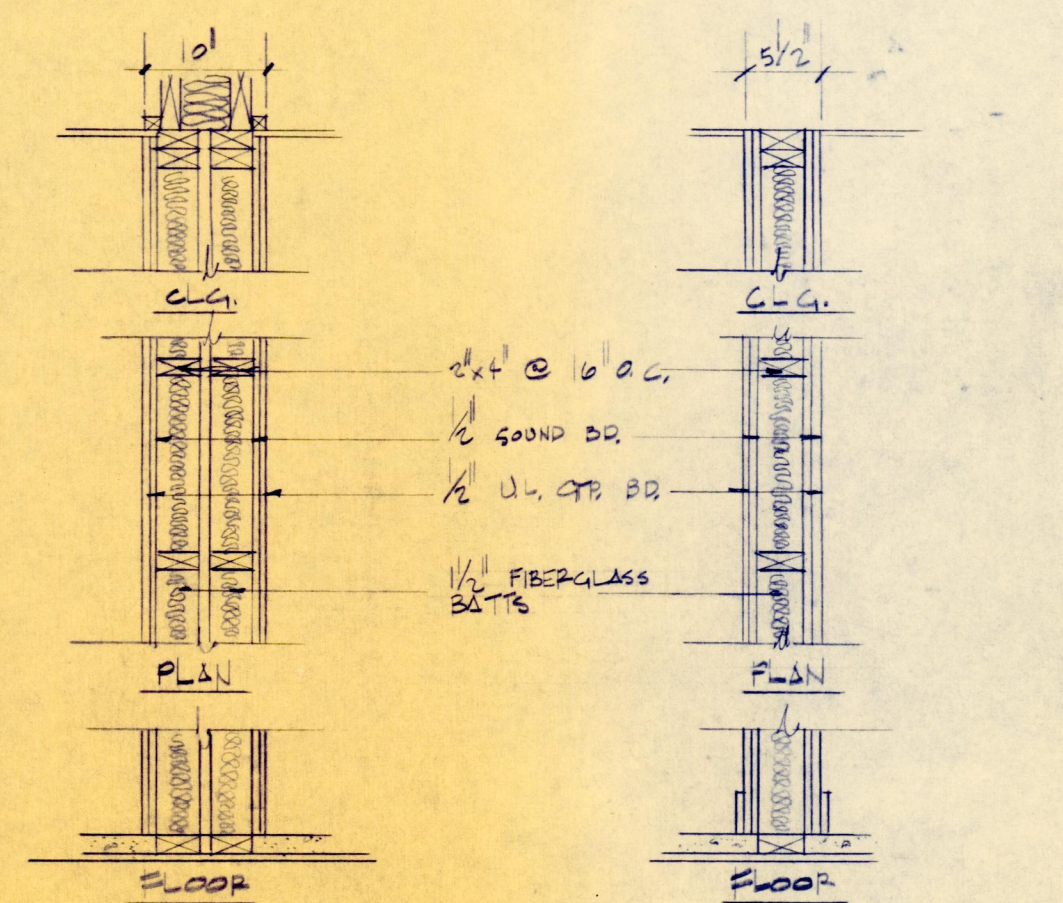


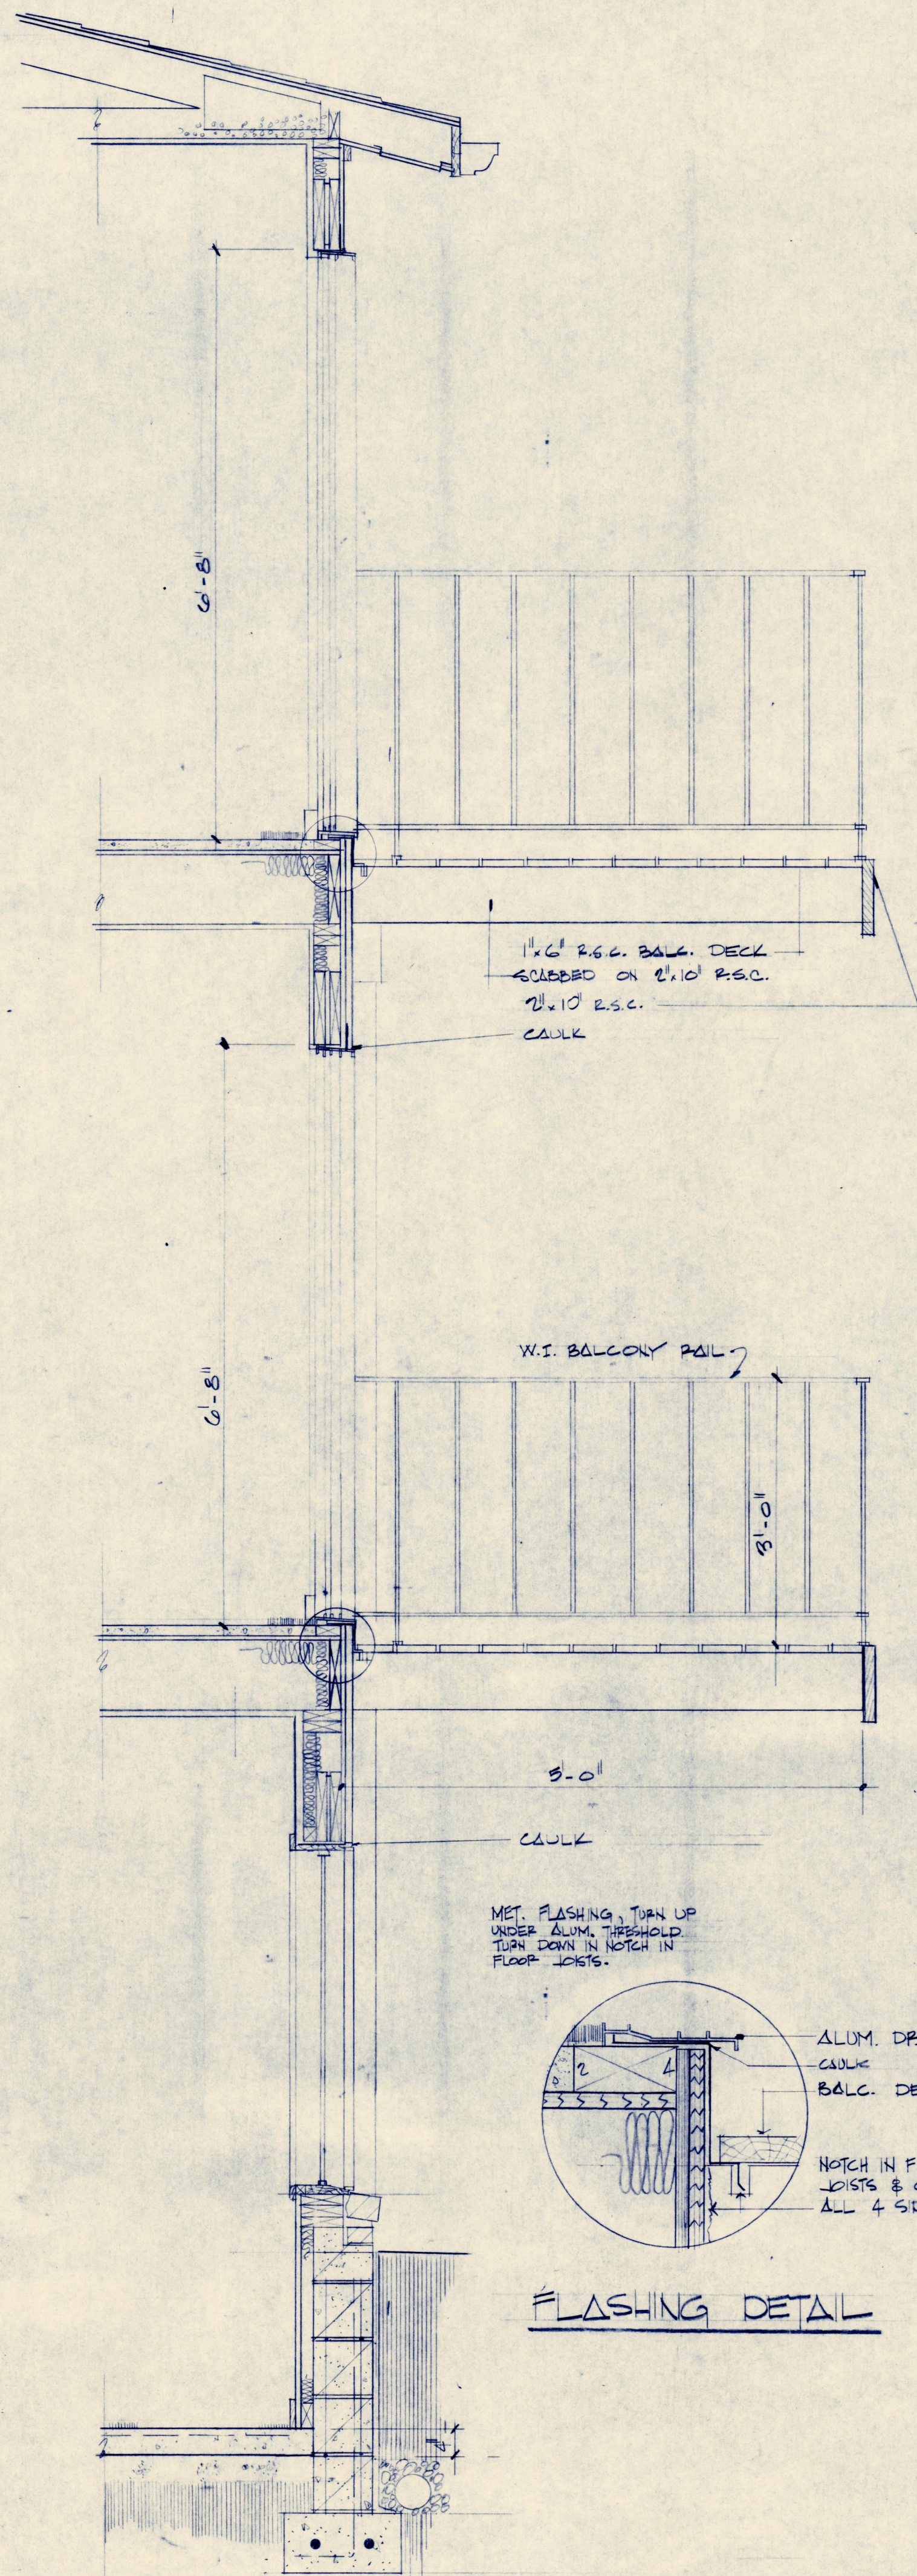


FIRE & SOUND ASSEMBLIES
SCALE 3/4" = 1'-0"

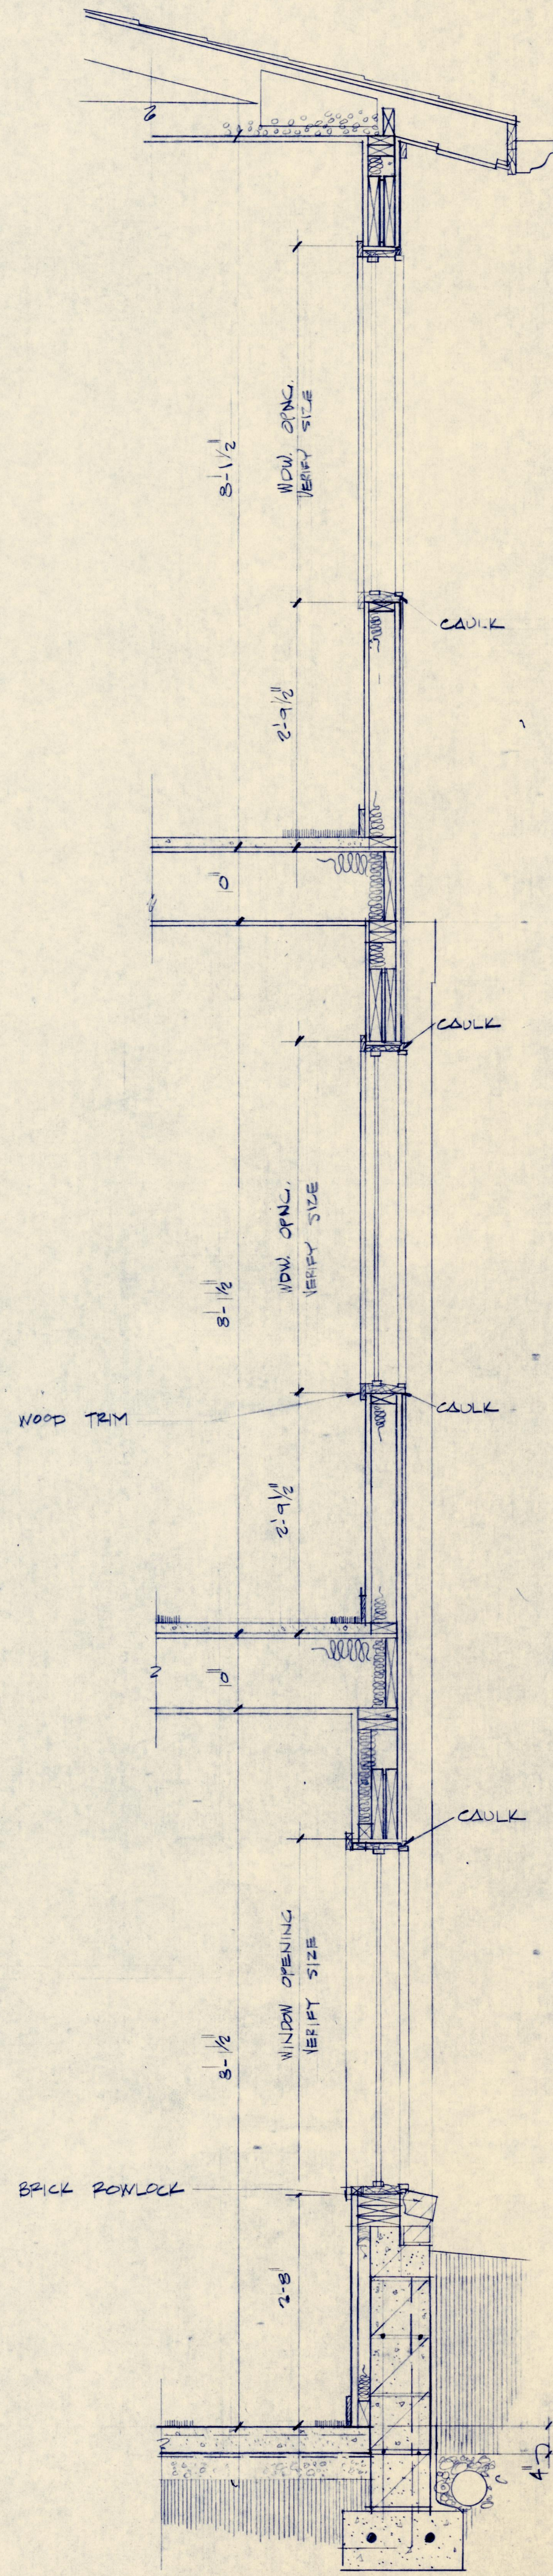

SECTION @ BALCONY
SCALE 3/4" = 1'-0"

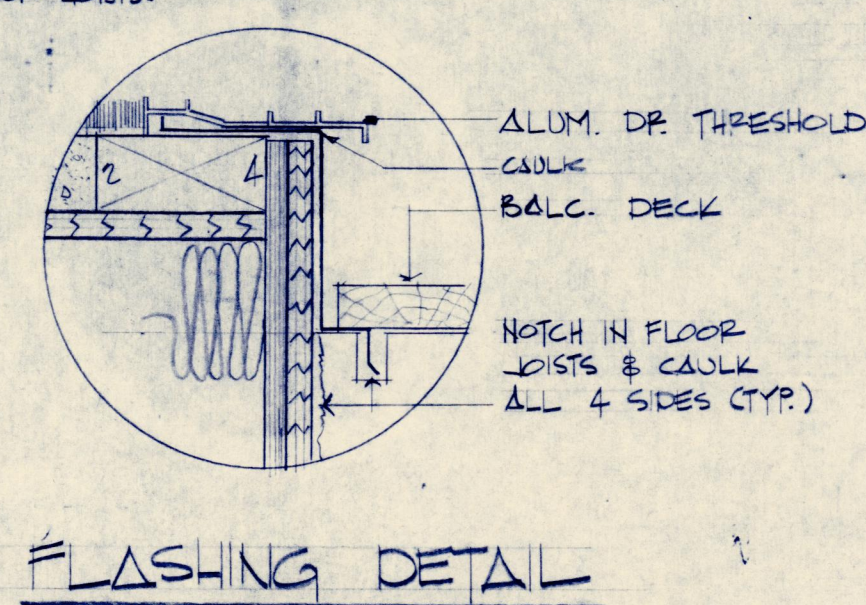

SECTION @ WINDOWS
SCALE 3/4" = 1'-0"

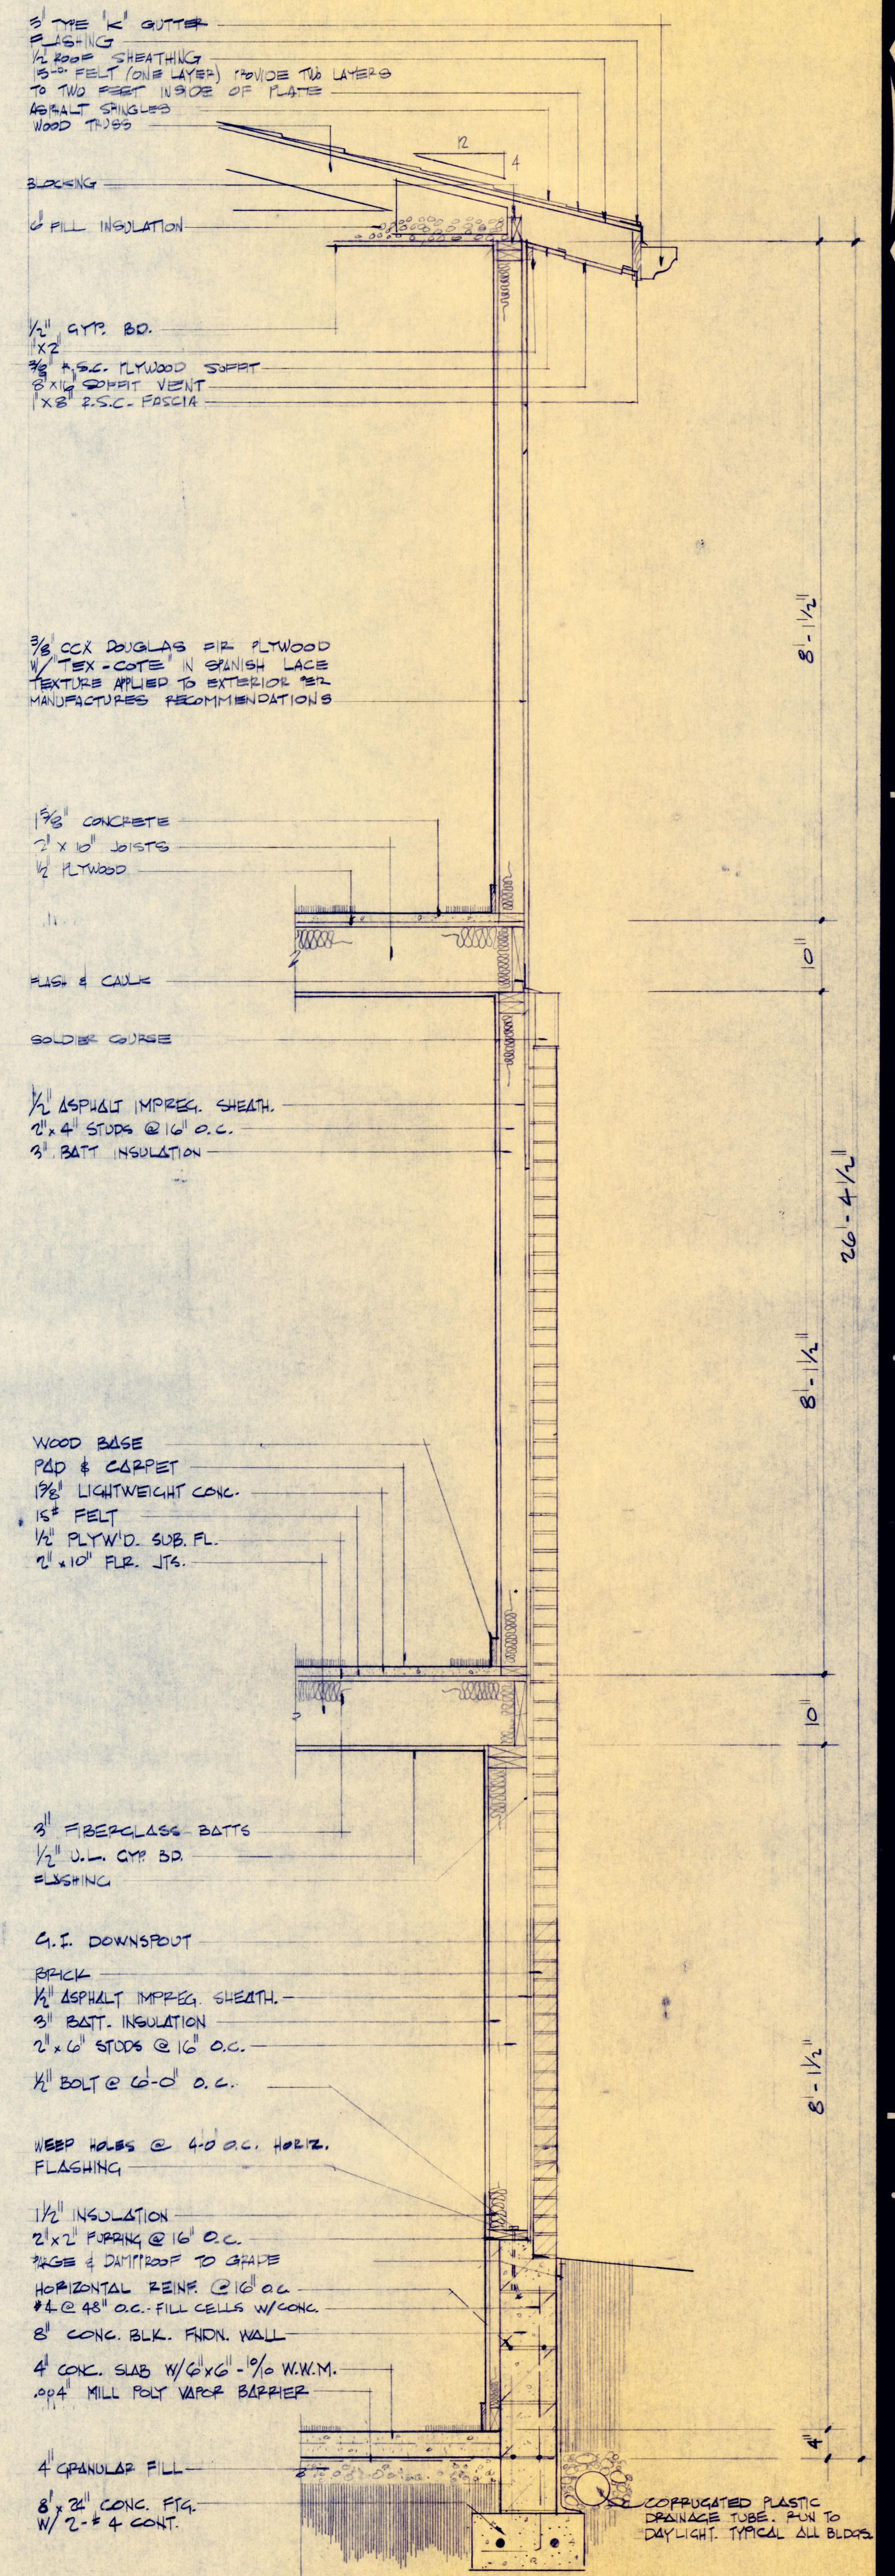

TYPICAL WALL SECTION
SCALE 3/4" = 1'-0"

The use of these plans and specifications as instruments of service shall be restricted to the original site for which they were prepared and publication thereof is expressly limited to such use. No part of this document may be reproduced, stored in a retrieval system, or transmitted in any form or by any means, electronic, mechanical, photocopying, recording, or by any information storage and retrieval system, without the prior written permission of the architect. In whole or in part, it is prohibited. Title to the plans and specifications shall remain the property of the architect. Any use of these plans and specifications for other projects without the prior written permission of the architect constitutes prima facie evidence of the acceptance of these restrictions.

6969 GROVER STREET
OMAHA
NEBRASKA 68106
(402) 397-7557

JOB NUMBER	512A
DATE	6-7-71
JOB CAPTAIN	BOSTON
DRAWN BY	MOORE
CHECKED BY	BOSTON
REVISIONS	10-7-71

SECTIONS & DETAILS