


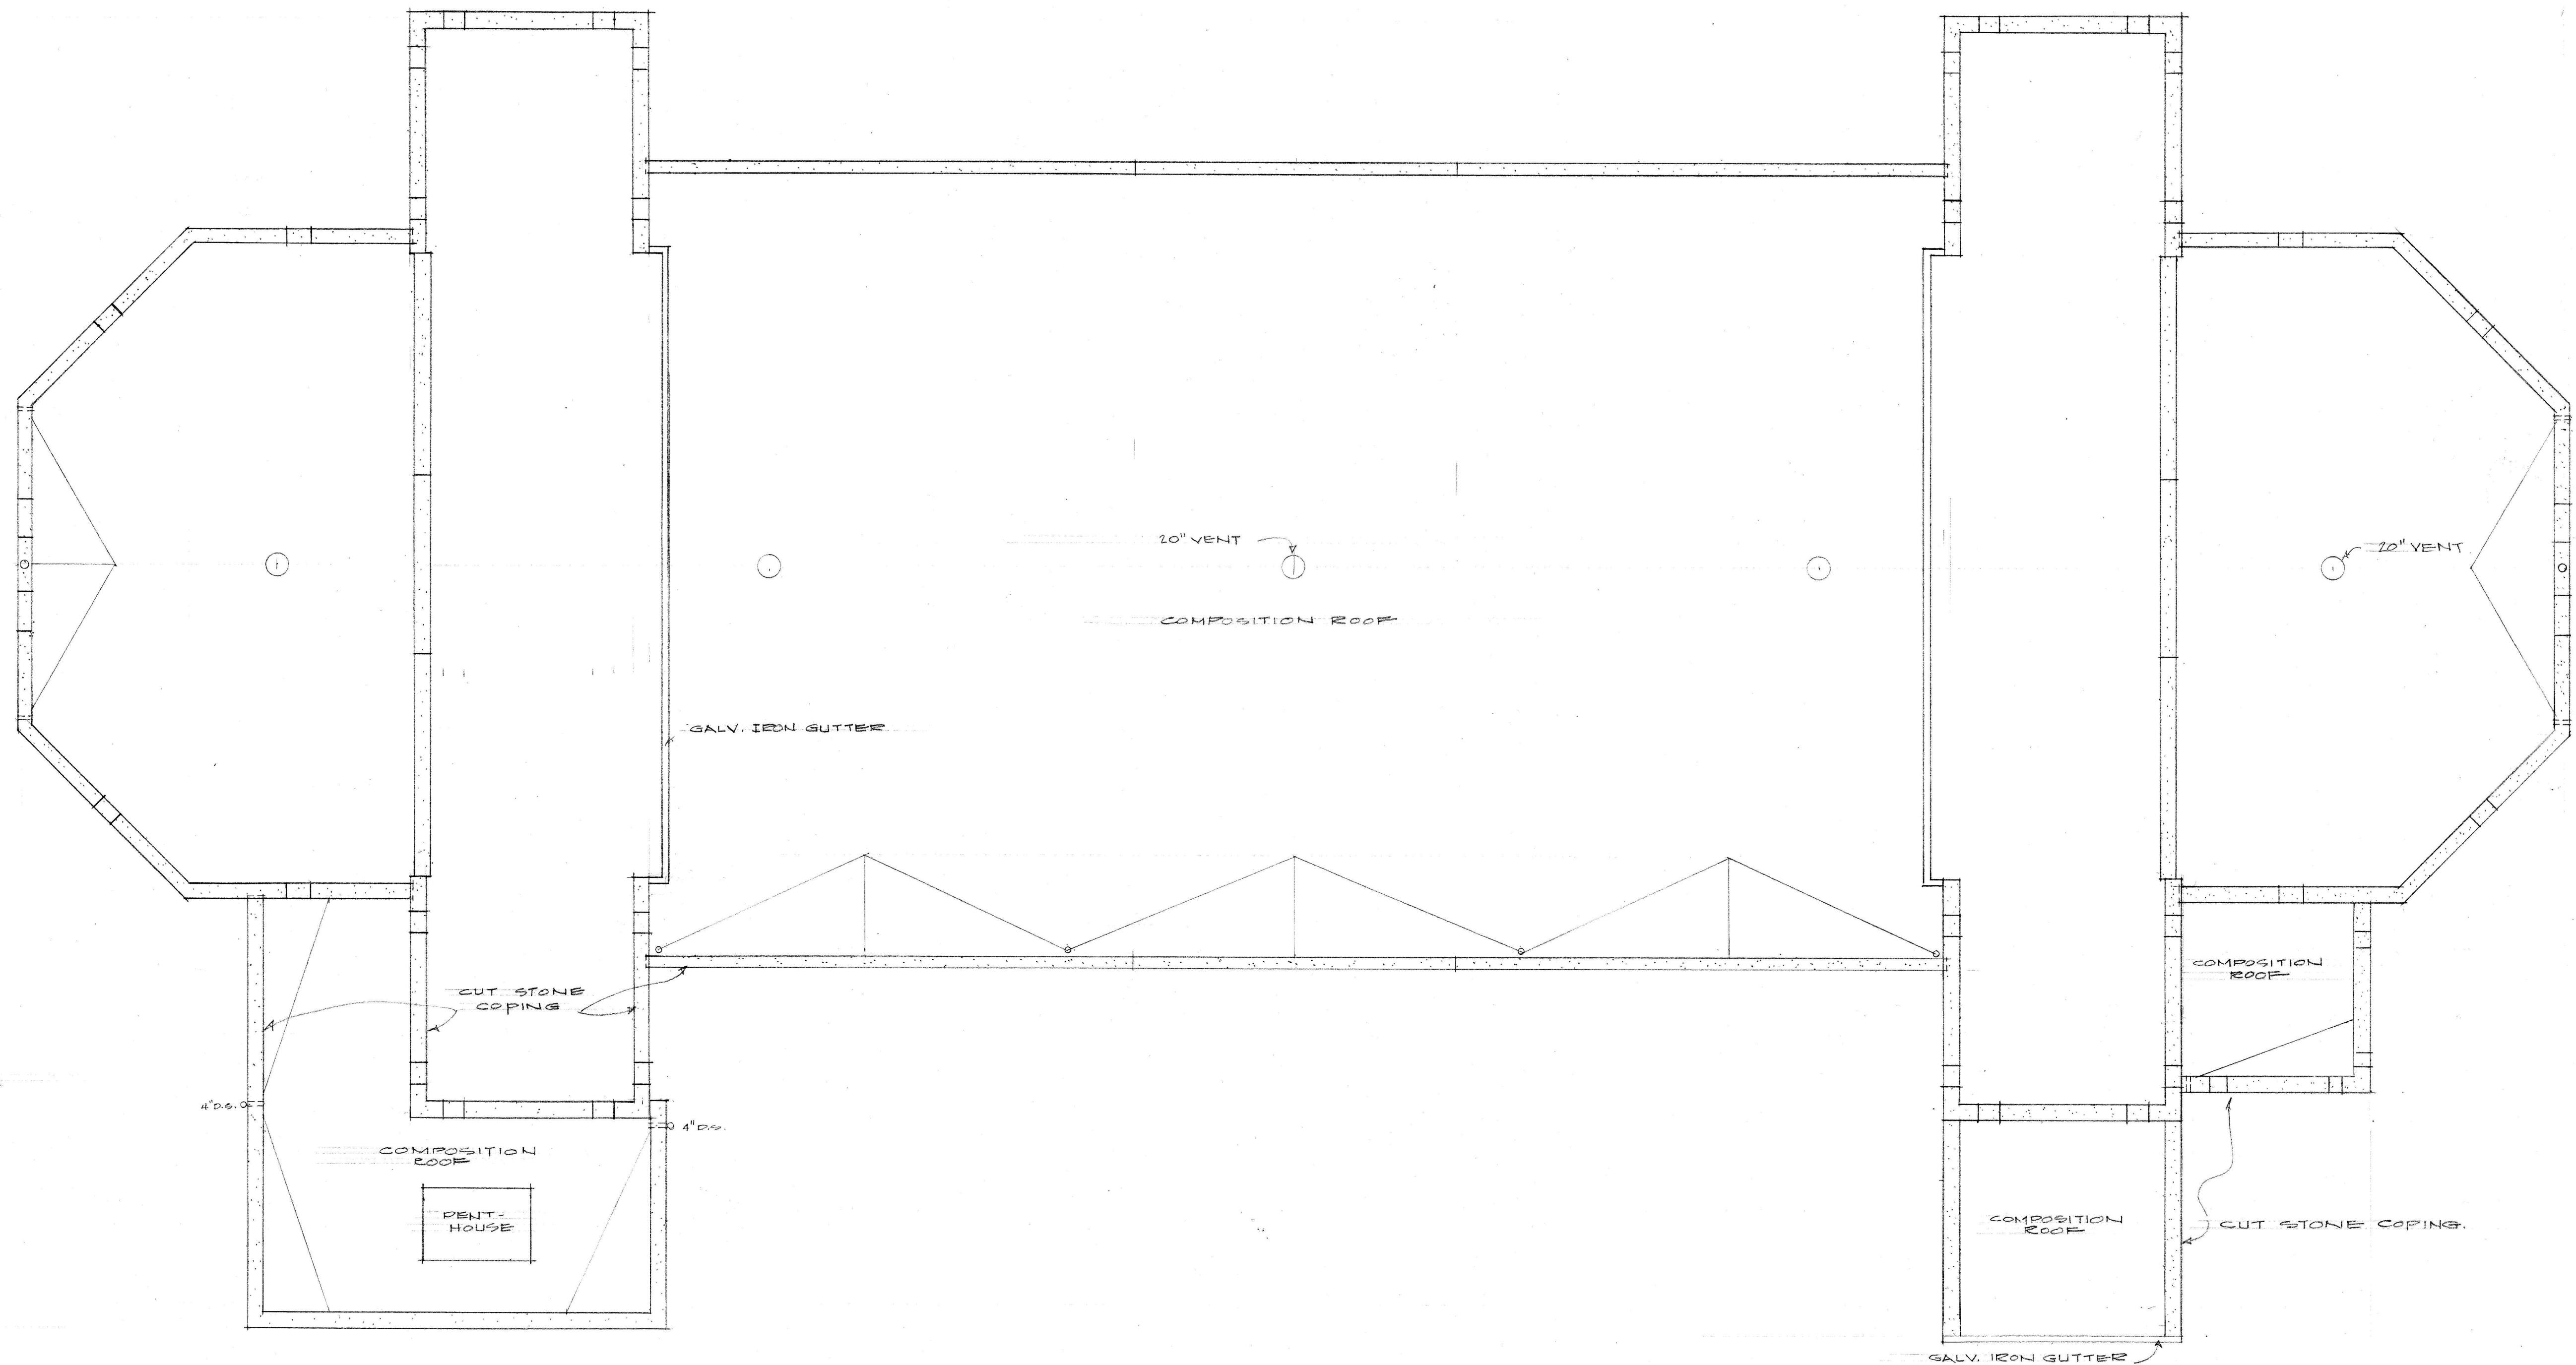

ROOF PLAN - INFIRMARY
SCALE 1/8" = 1'-0"

16 NOV '63