


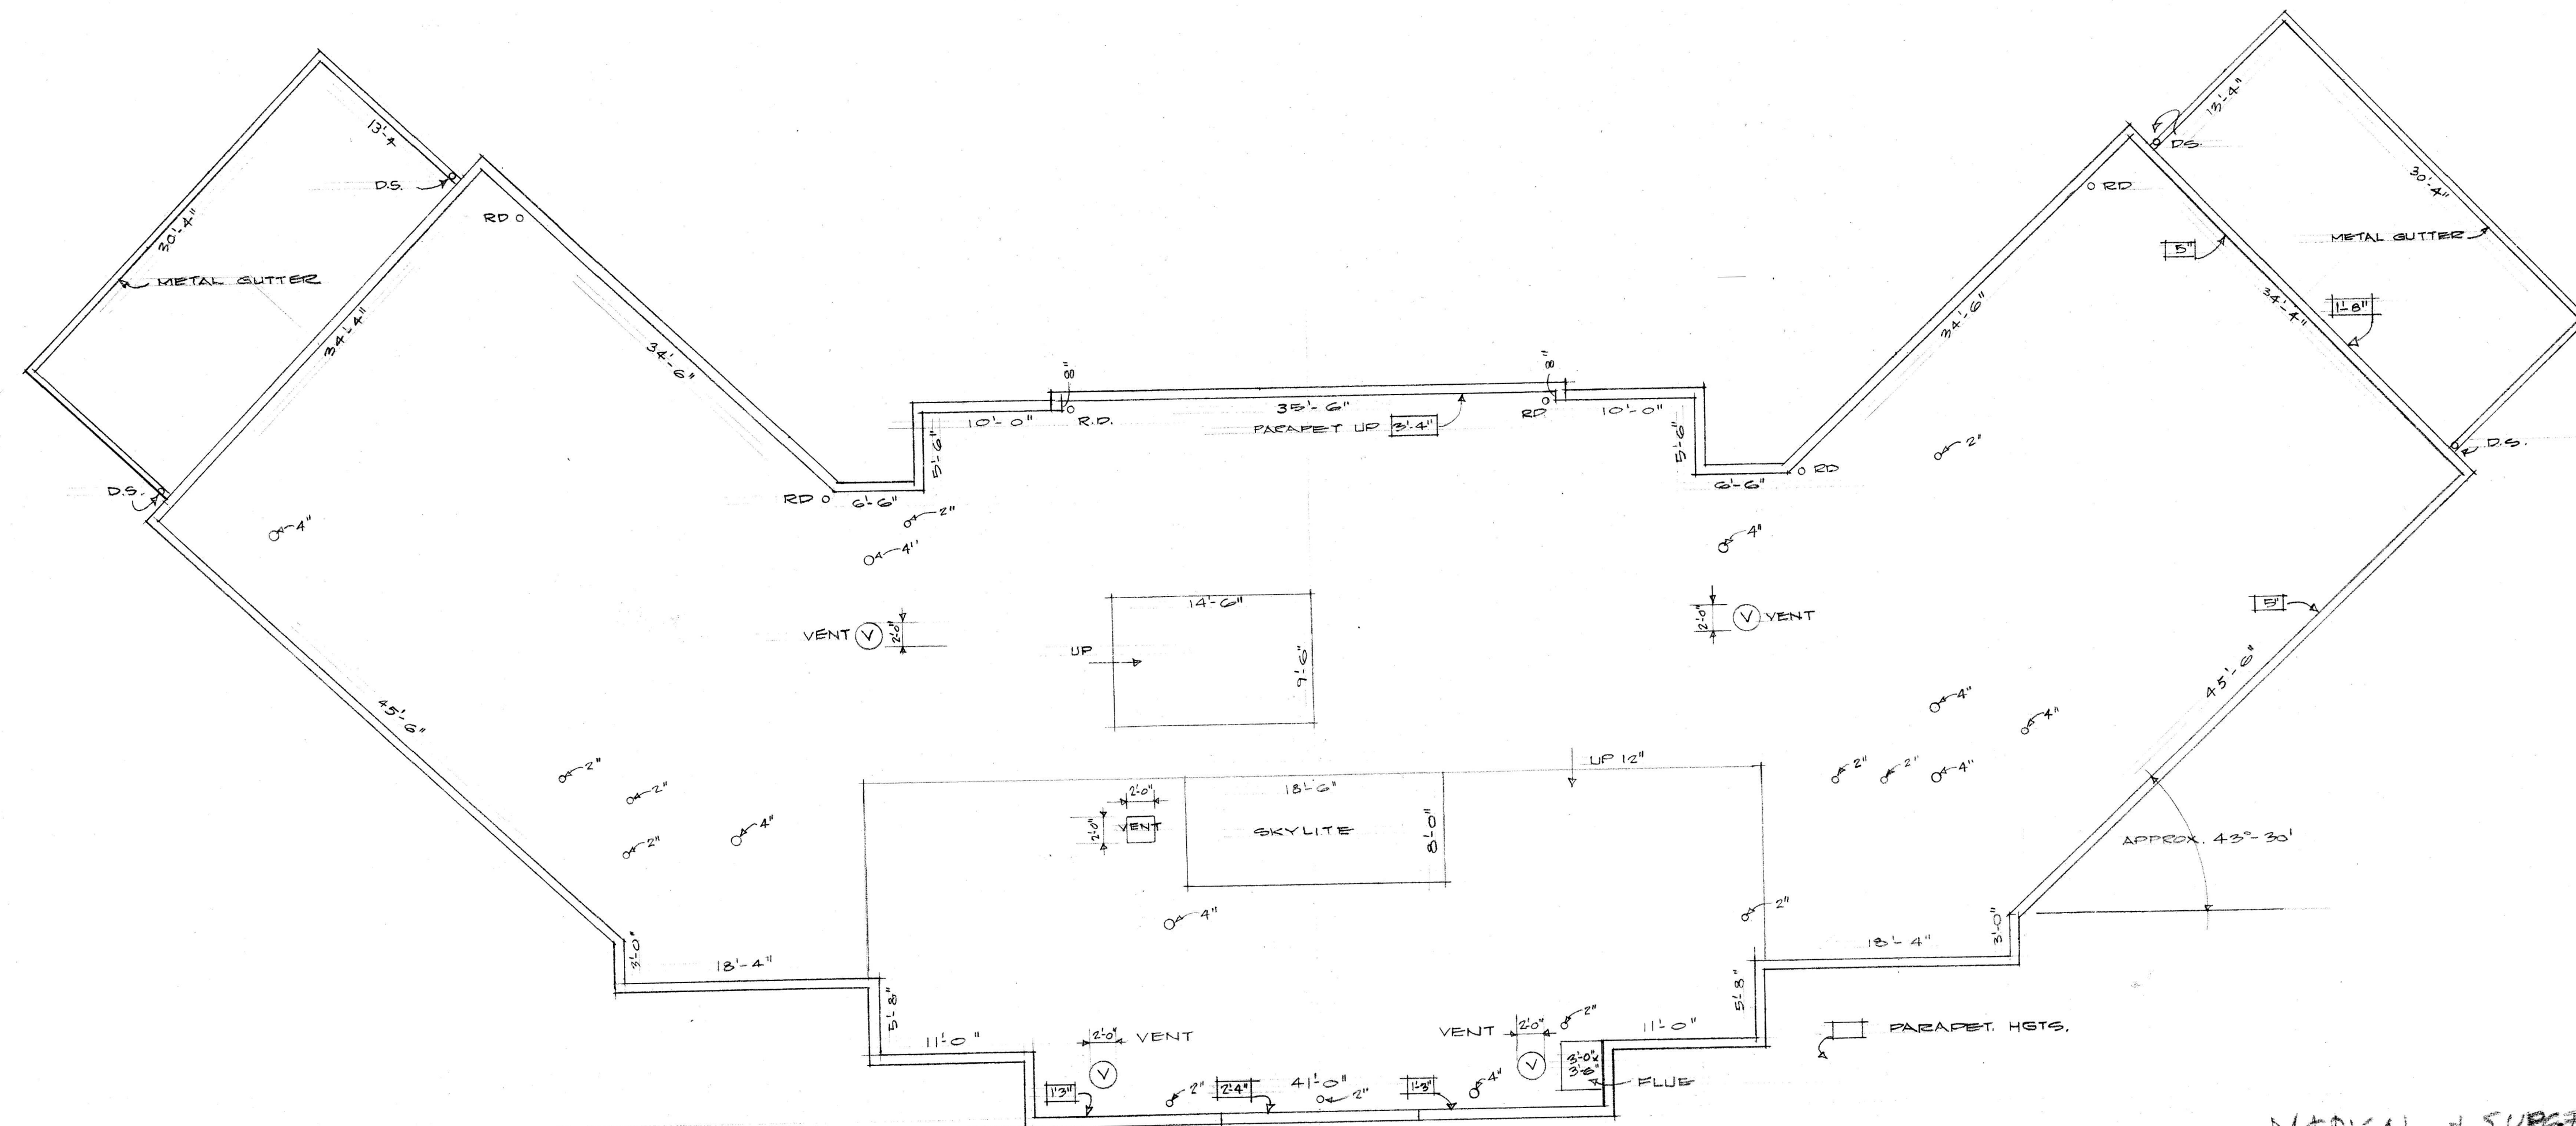

MEDICAL & SURGERY BUILDING

ROOF PLAN - PANETTIERE BLDG  
SCALE 1/8" = 1'-0"  
NOV. 8, 1923.