



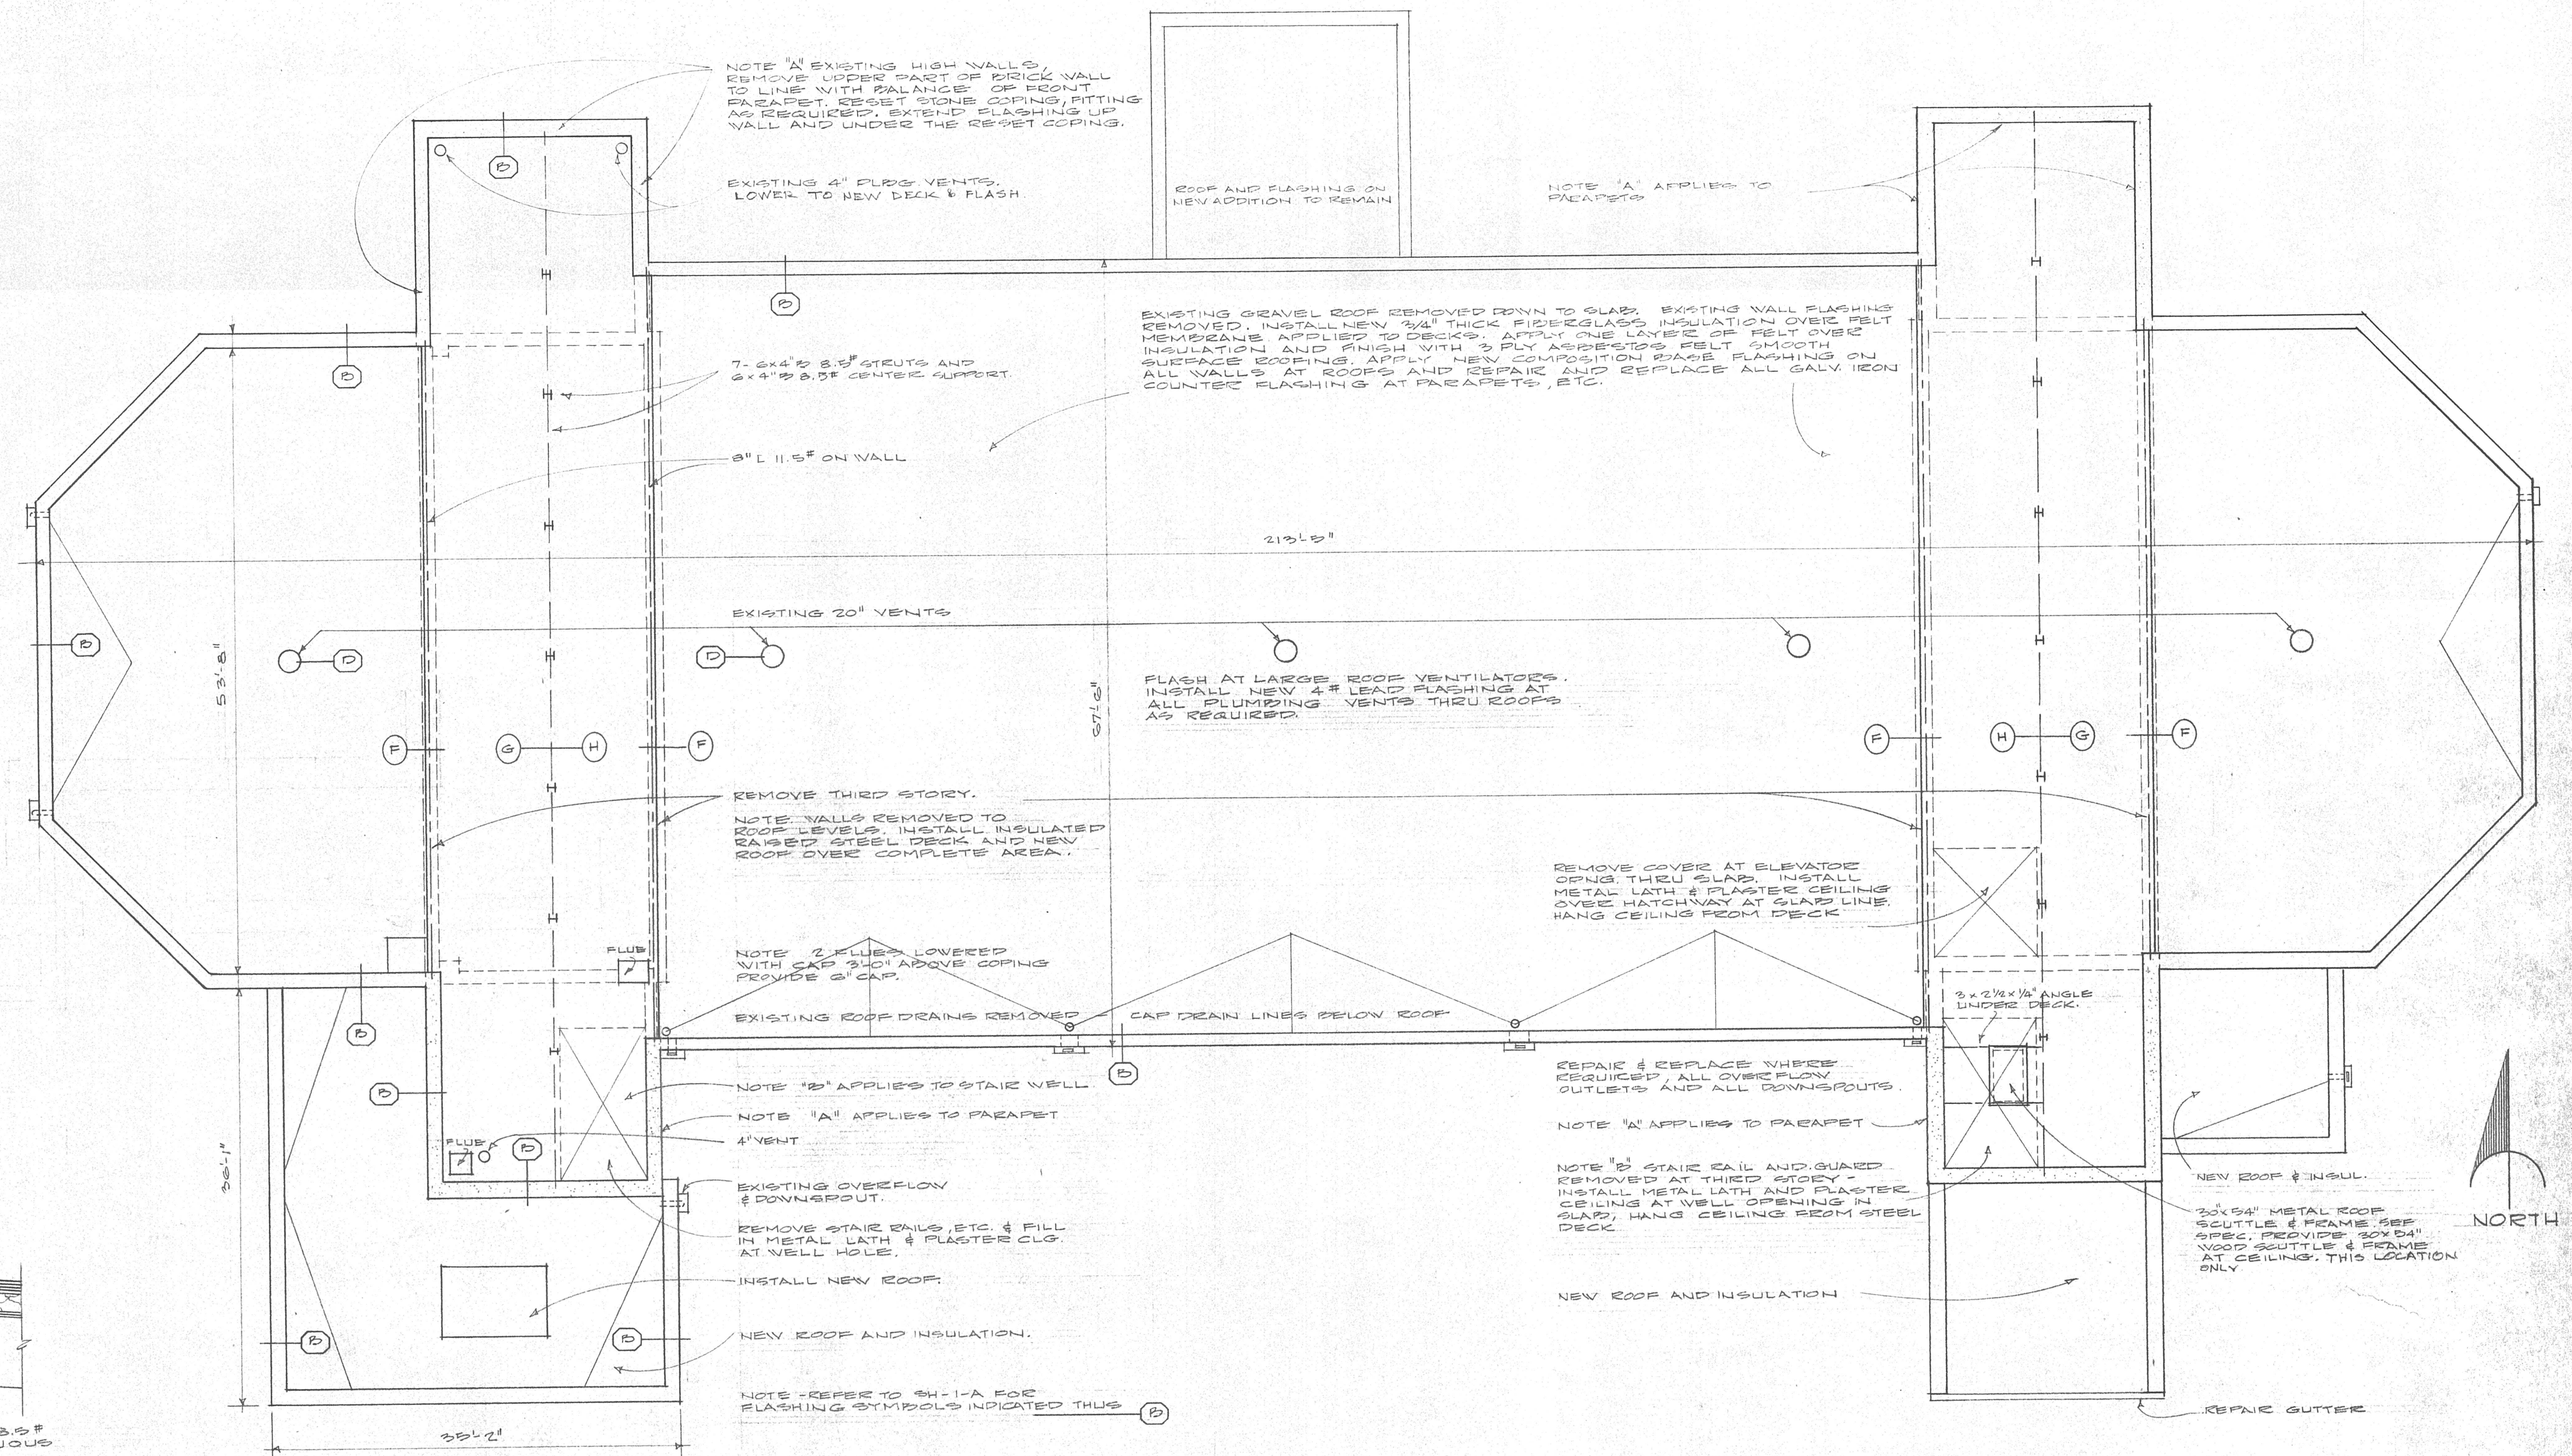

ROOF PLAN - INFIRMARY BLDG.

SCALE 1/8" = 1'-0"

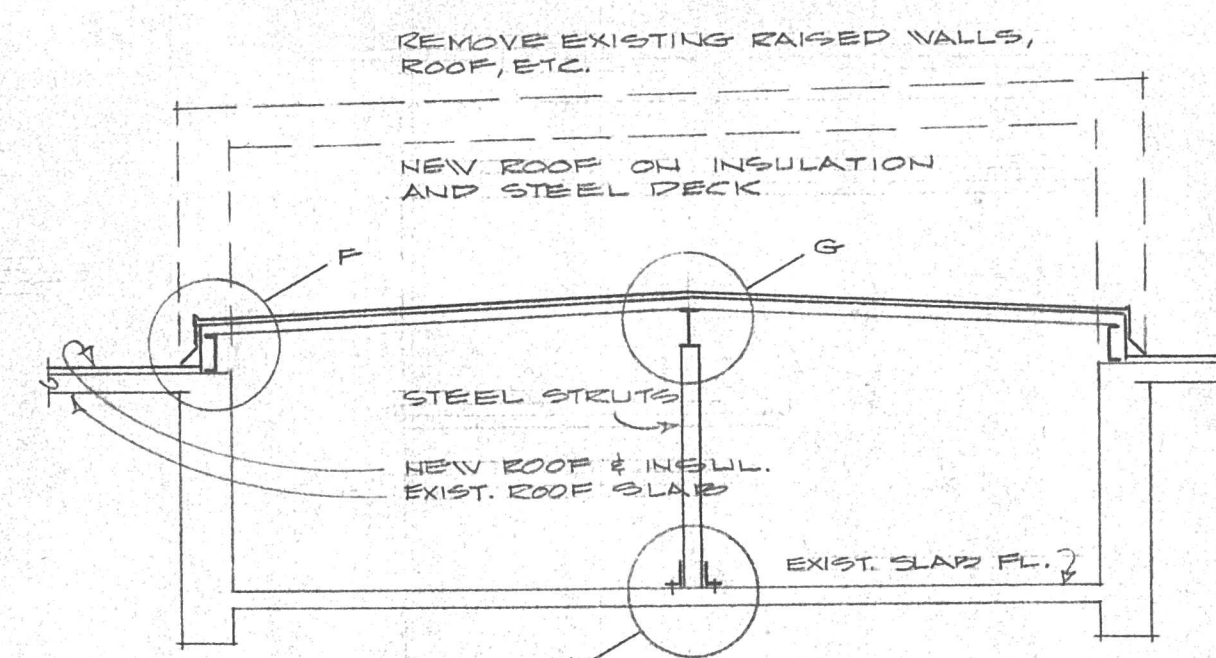

SECTION LOWERED THIRD STORY

SCALE 1/4" = 1'-0"

NOTE, ALTERNATE #1-B OMITTING ROOF INSULATION ON THE ROOF OF INFIRMARY PROJECT "B"

REVISION 1-B
1. Pote and Rm.
2. NO 1-B OF 6

NEW ROOF and ROOF REPAIRS — INFIRMARY BUILDING project (B)			
MISSOURI STATE HOSPITAL N. 2		ST. JOSEPH, MISSOURI	
date	HON. JOHN M. DALTON	GOVERNOR	sheet
FEB 10, 64 REVISED APR. 20, 64	BRUNNER & BRUNNER 1105 CORBY BLDG.	architects & engineers ST. JOSEPH, MISSOURI	1-B
APPROVED	DIRECTOR	APPROVED	CHIEF
DEPT. OF HEALTH & WELFARE	PLANNING & CONSTRUCTION		OF 3

