
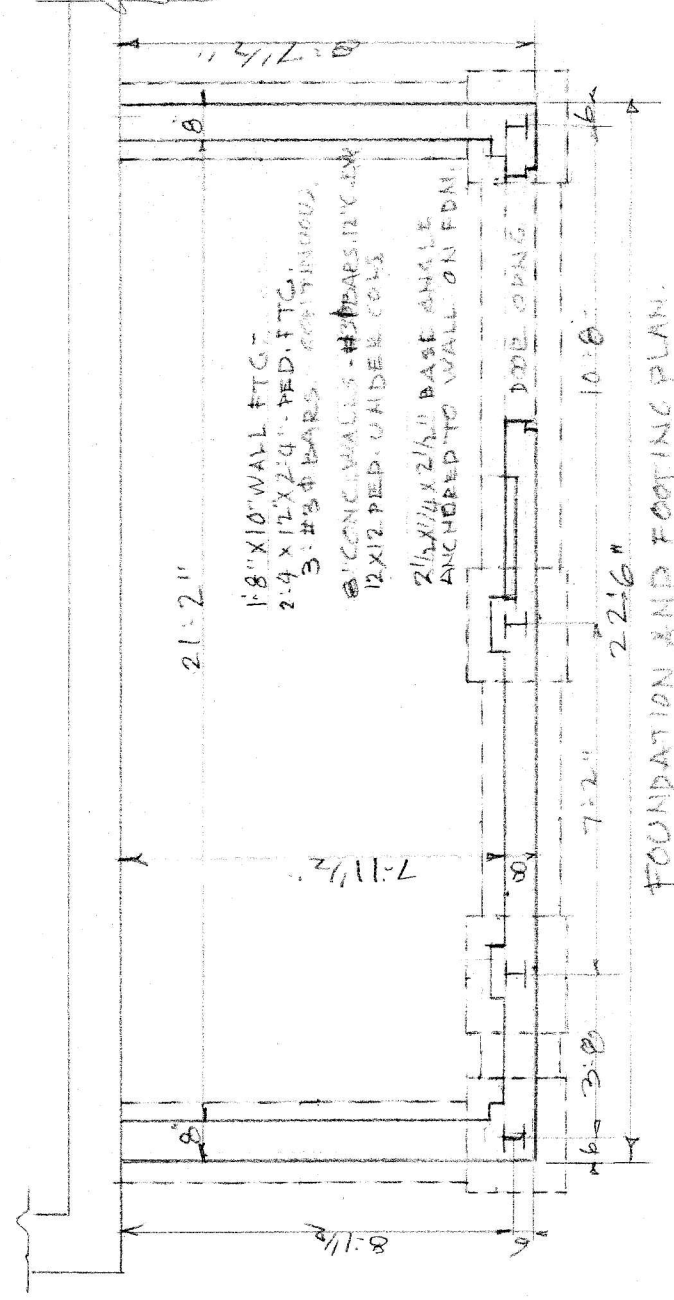
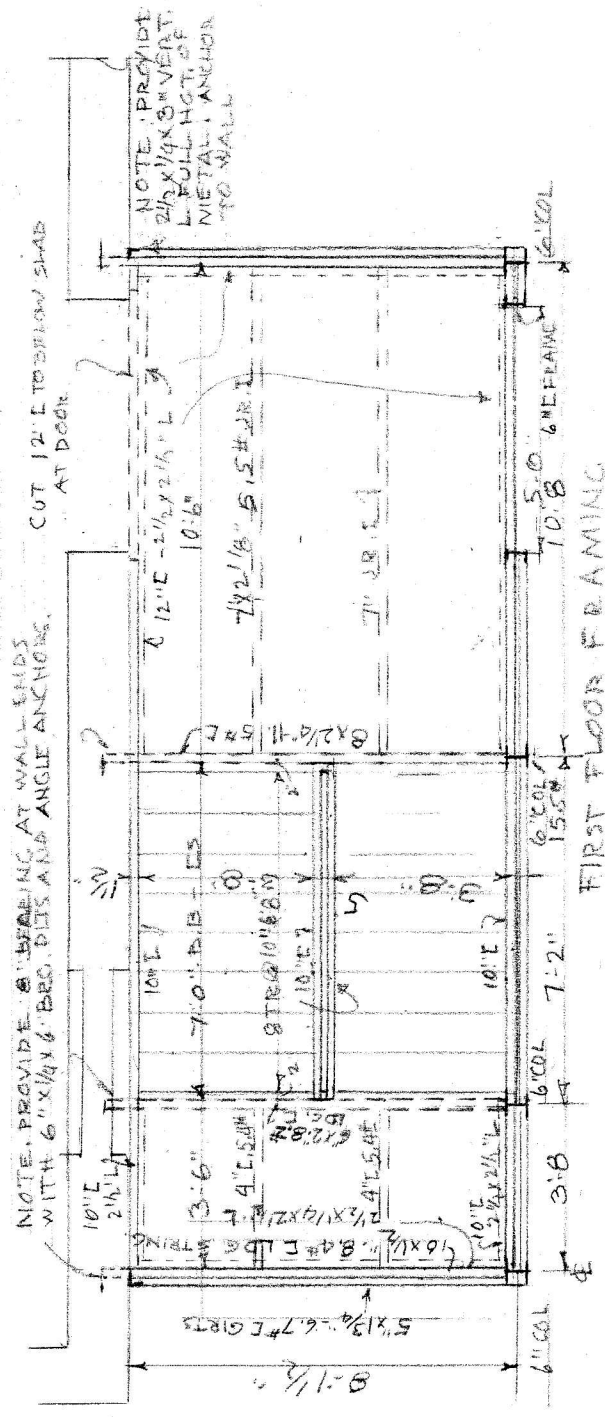
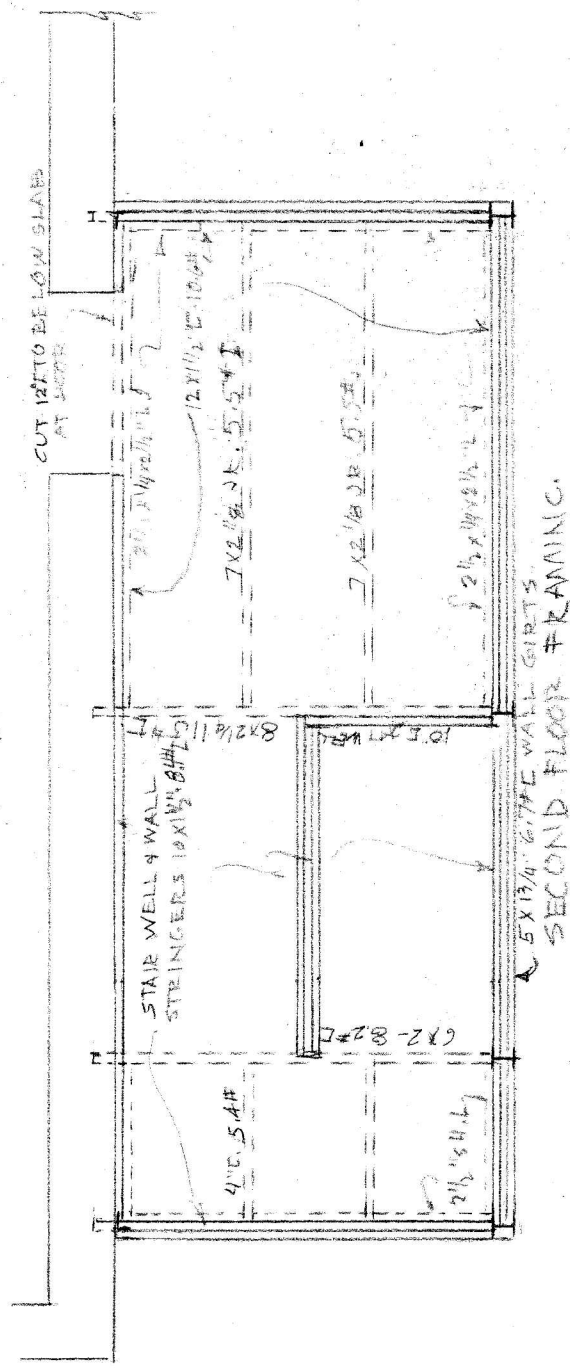


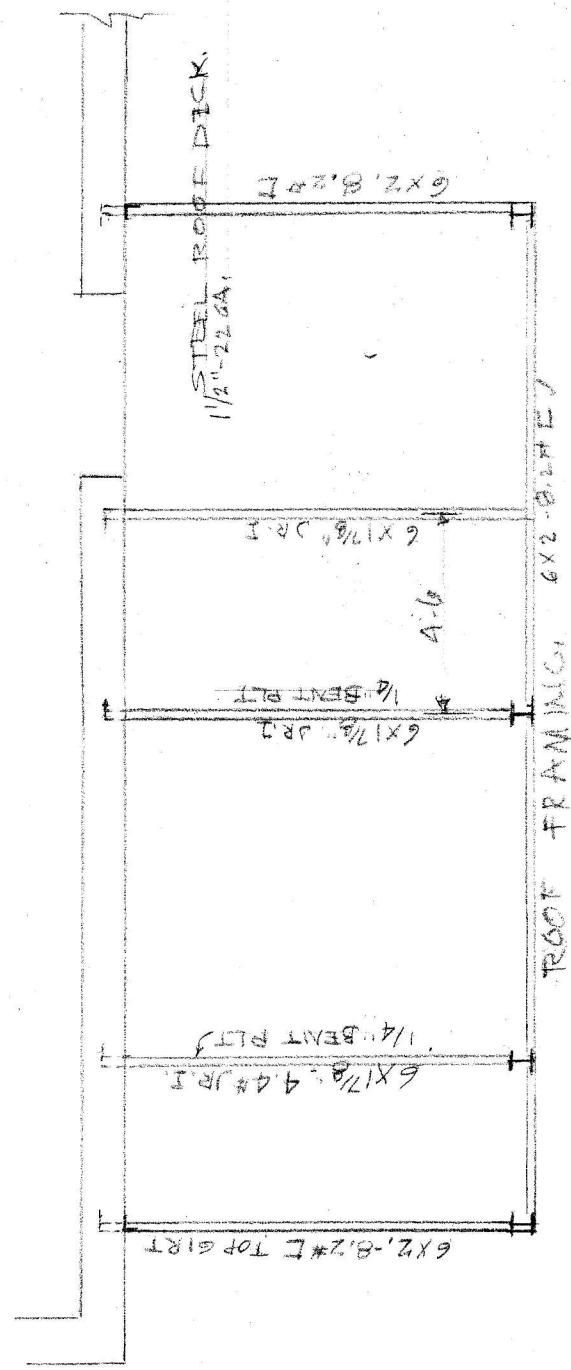

SCALE 1/4"=1'-0"
STRUCTURAL FRAMING PLANS
SCALE 1/4"=1'-0"

NOTE: REFER TO BASE BID DRAWINGS AND SPECIFICATIONS FOR NEW DOORS AND BLOCKING OF WINDOWS IN MAIN BUILDING, FLOOR AND STAIR CONSTRUCTION, STAIR WELL AND WALL RAILS, ETC., WHICH WILL BE REQUIRED FOR THIS ALTERNATE. SAME AS NOTED FOR BASE BID.
NOTE: ALTERNATE REQUIRES STEEL CHANNEL FRAME FOR PAIR OF DOORS TO EXTERIOR ALSO STATIONARY ALUMINUM SASH WINDOWS IN ENCLOSURE INSTEAD OF GLASS BLOCK, STEEL SIDING ON STEEL FRAME FOR ENCLOSURE, ETC.