




WEST ELEVATION
ALTERNATE BID
SCALE 3/8" = 1'-0"

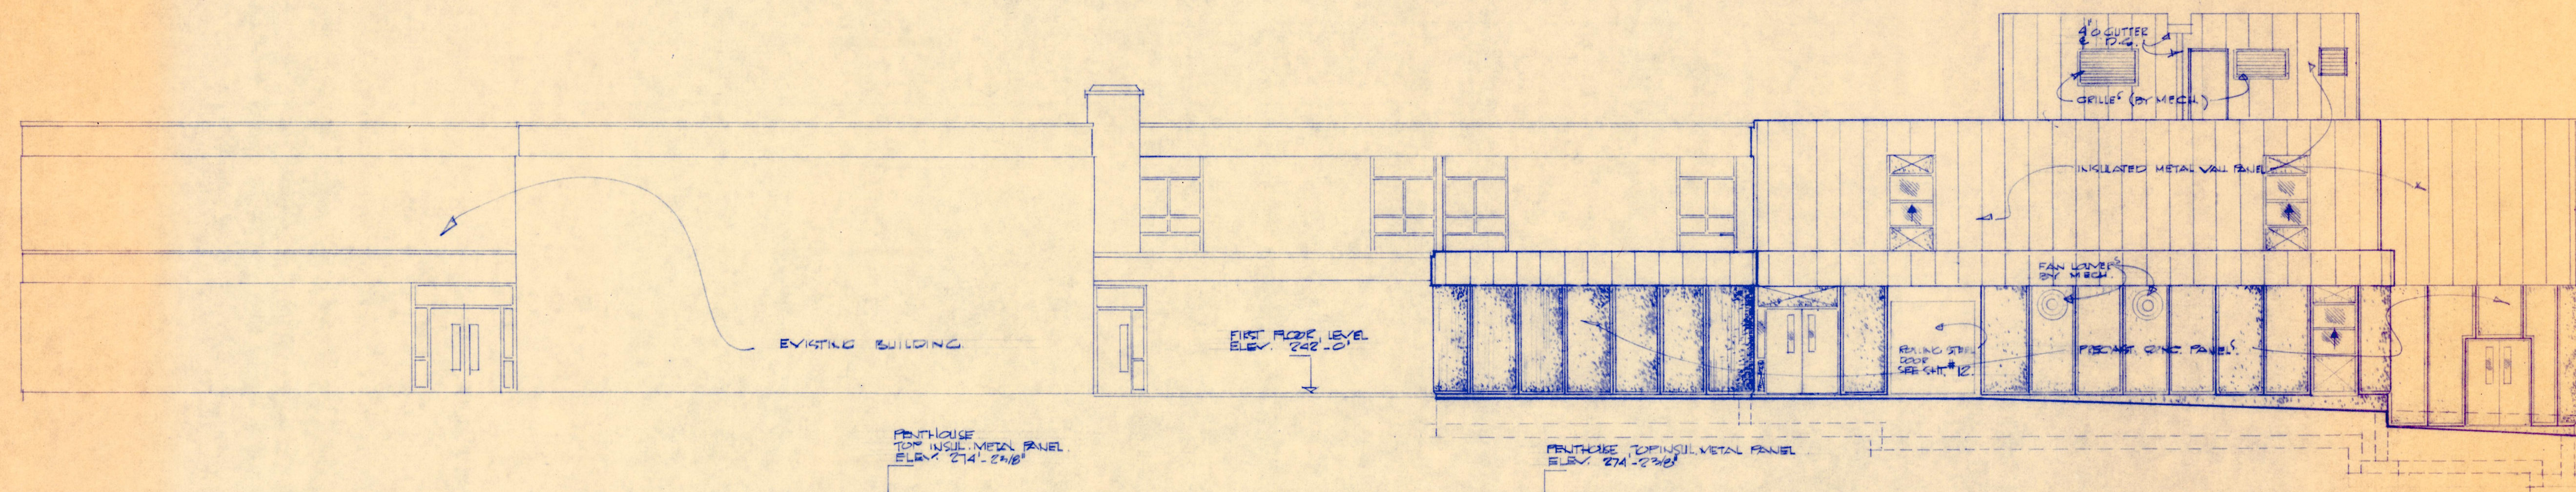


NORTH ELEVATION
ALTERNATE BID
SCALE 3/8" = 1'-0"

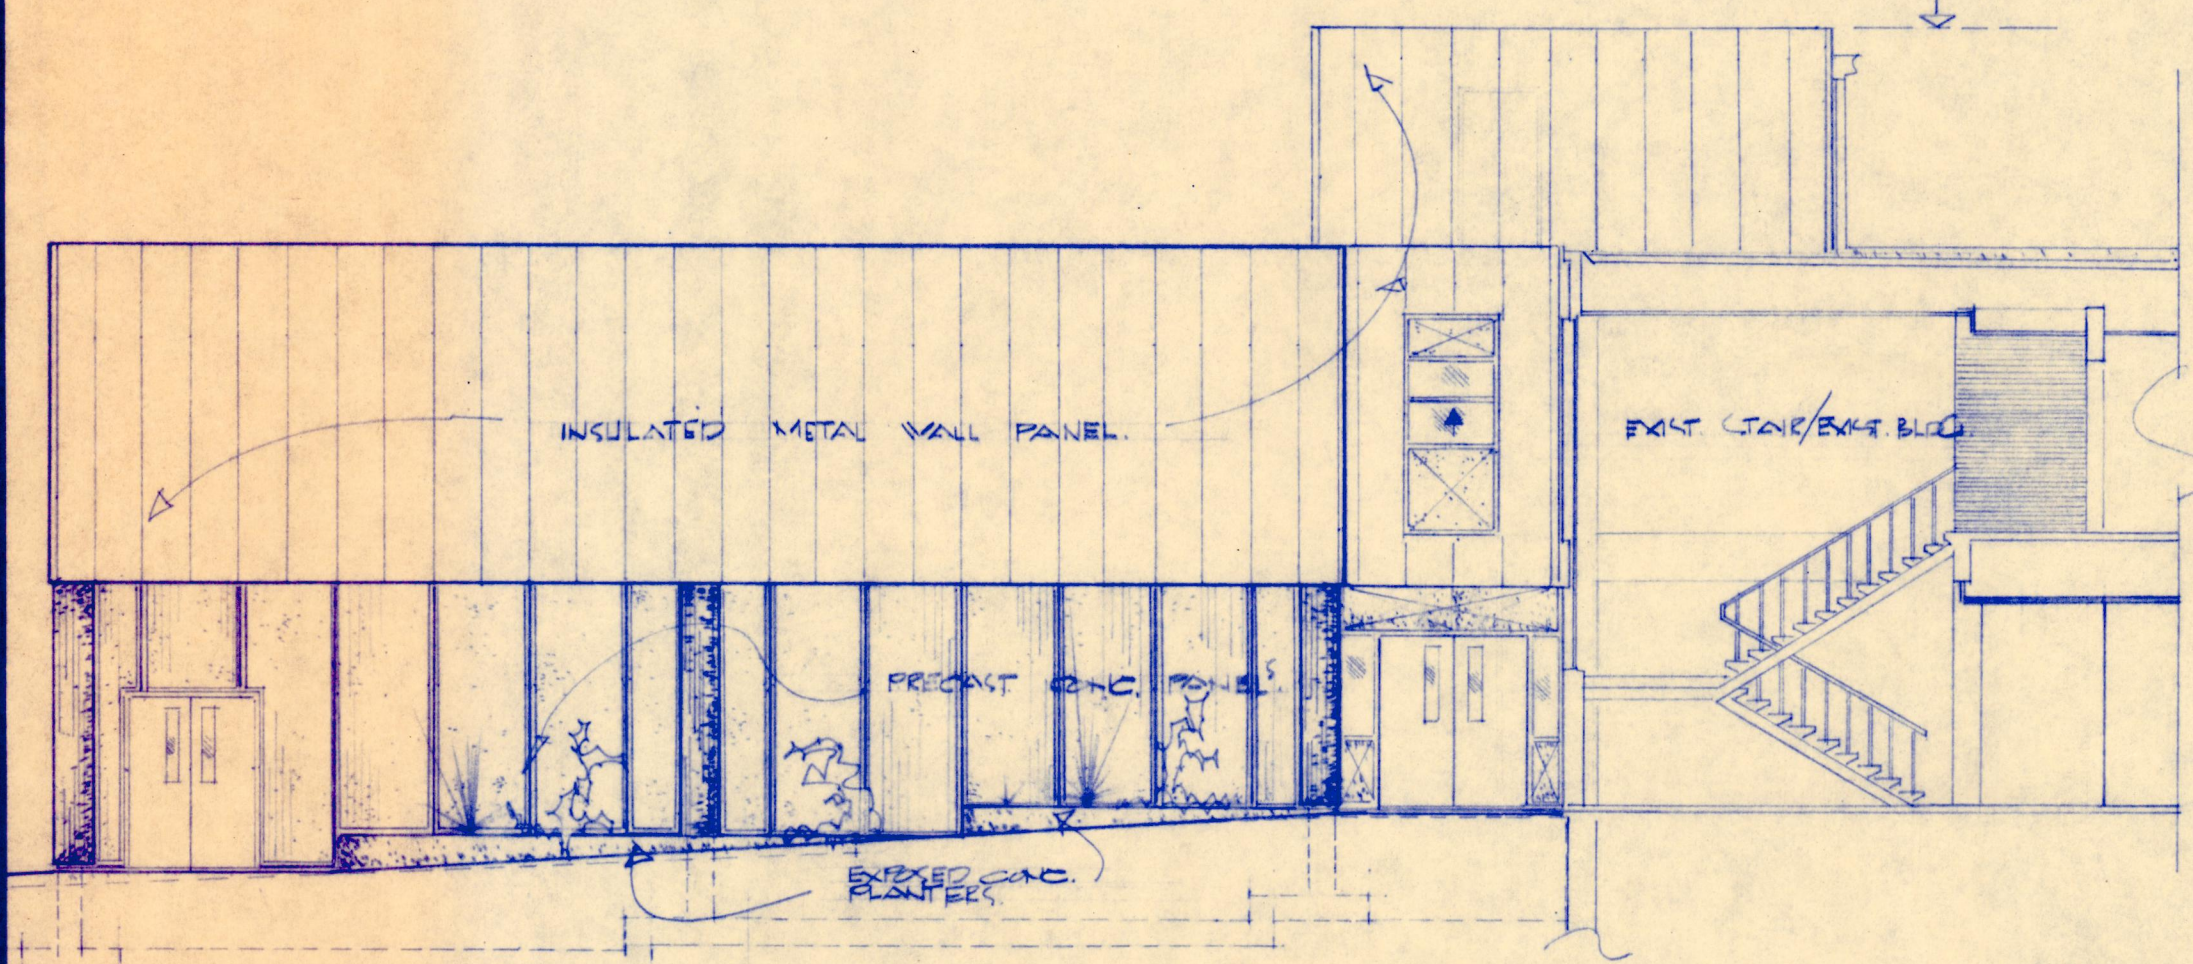


EAST ELEVATION
ALTERNATE BID
SCALE 3/8" = 1'-0"

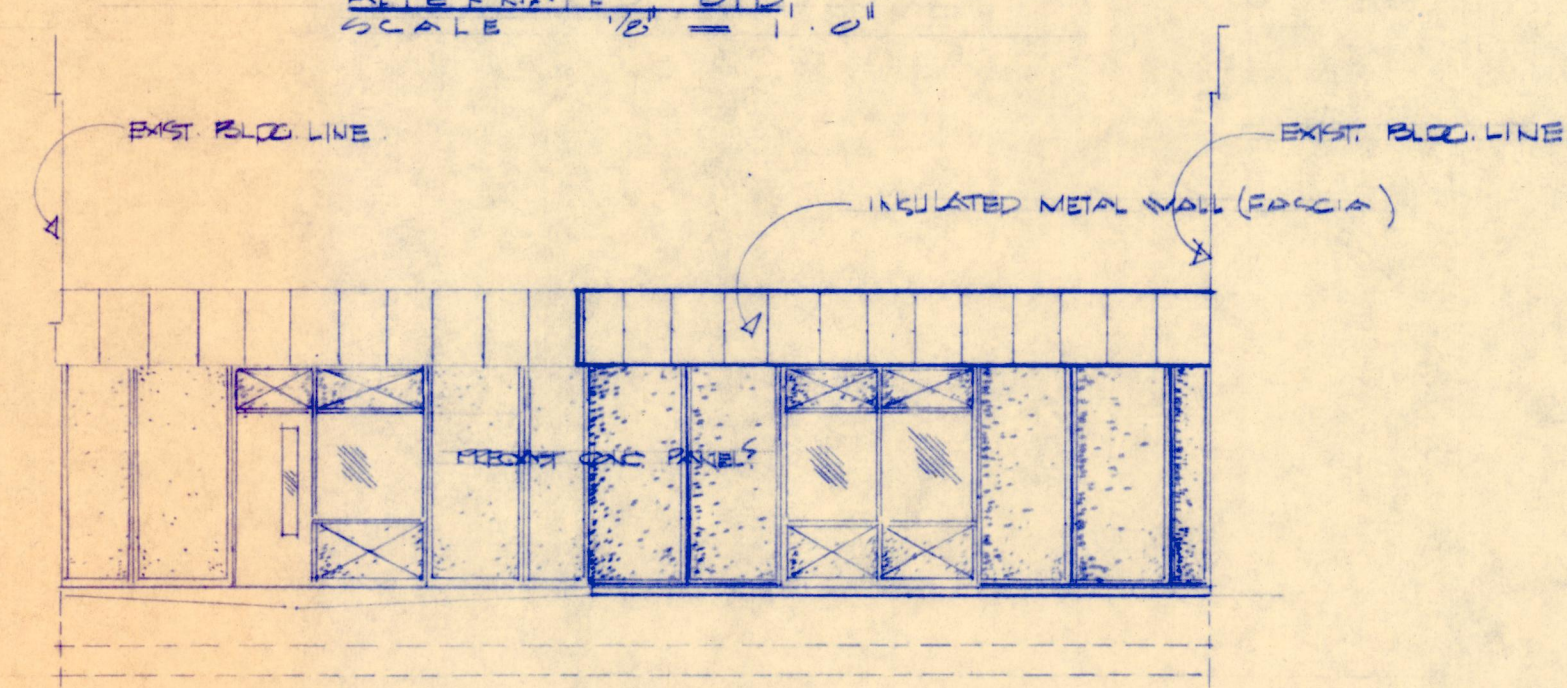

EAST ELEVATION - COURT
ALTERNATE BID
SCALE 3/8" = 1'-0"

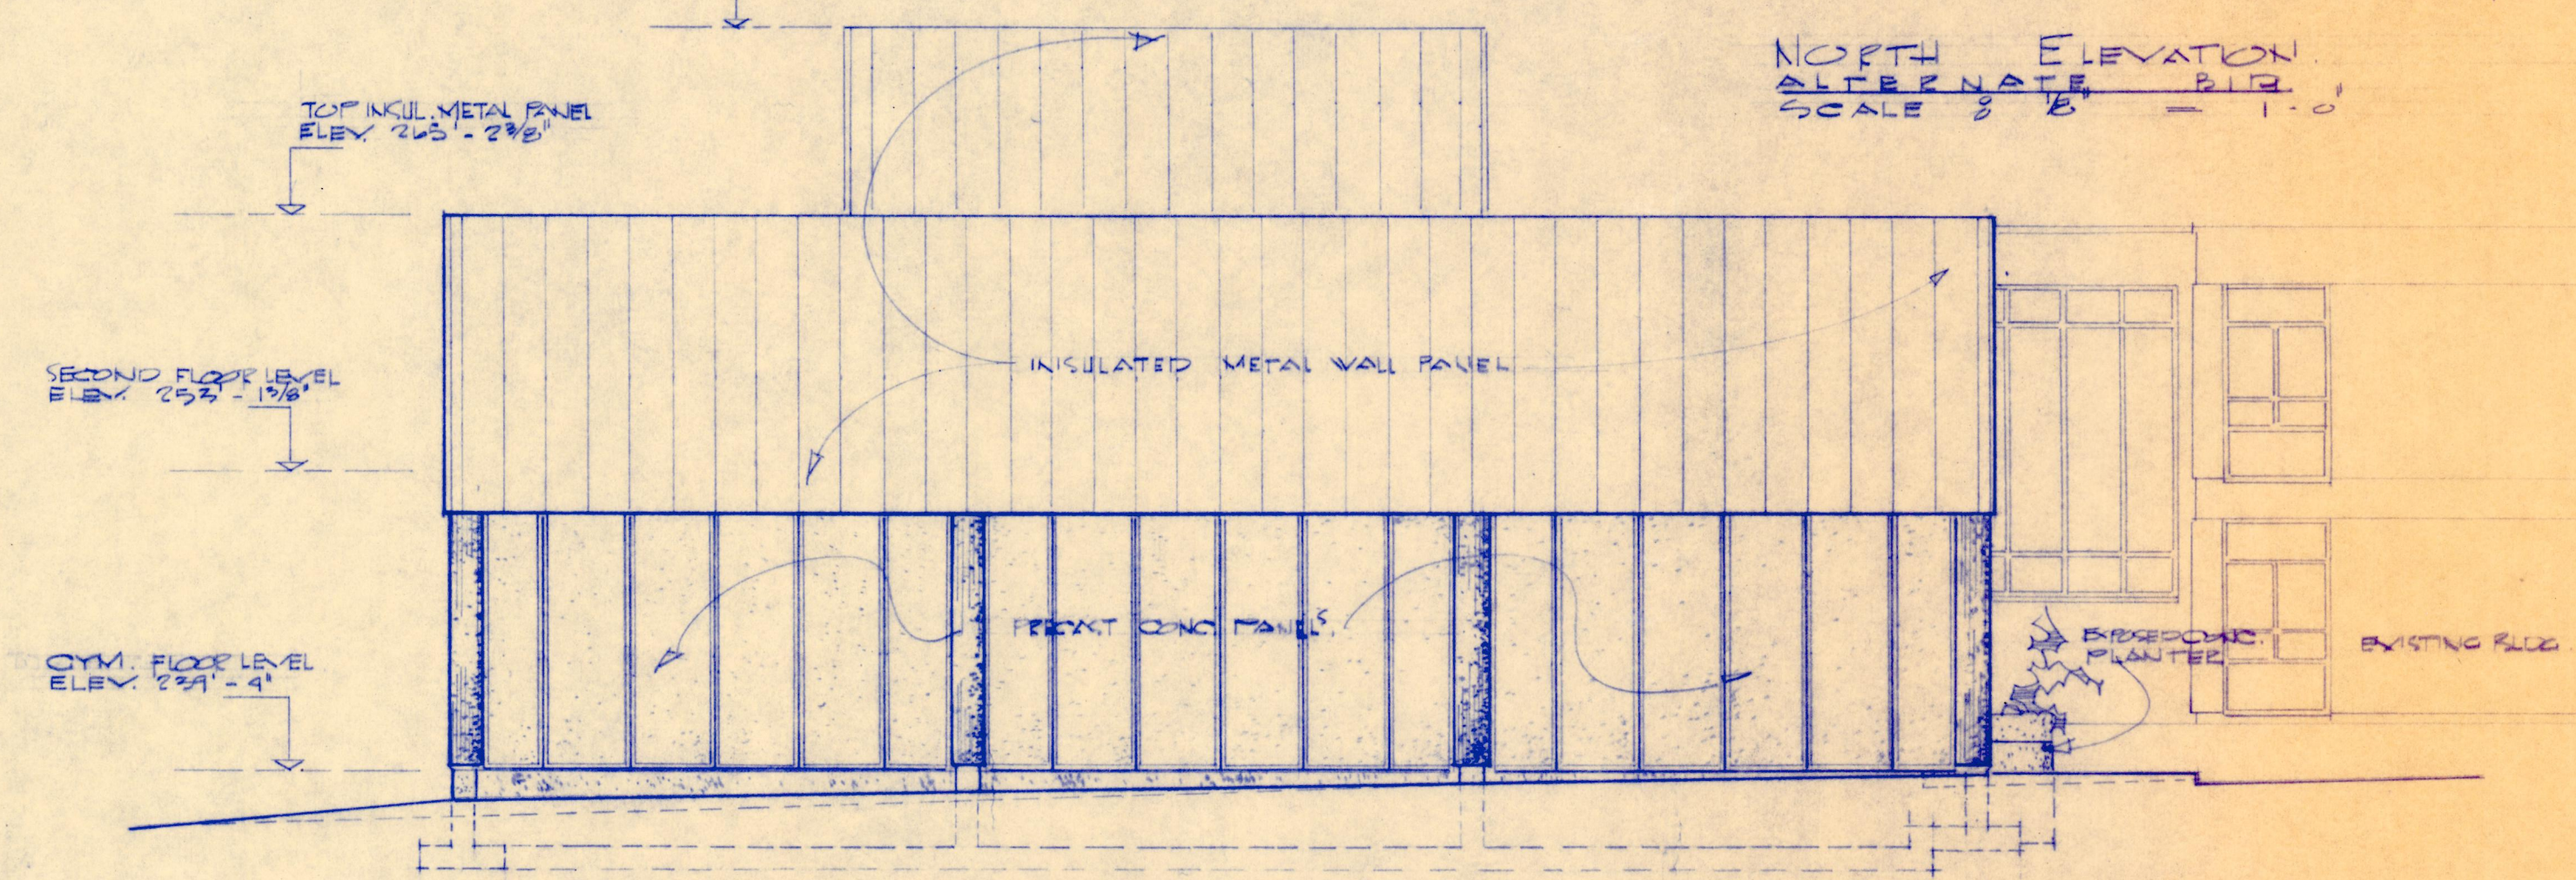

SOUTH ELEVATION
ALTERNATE BID
SCALE 3/8" = 1'-0"

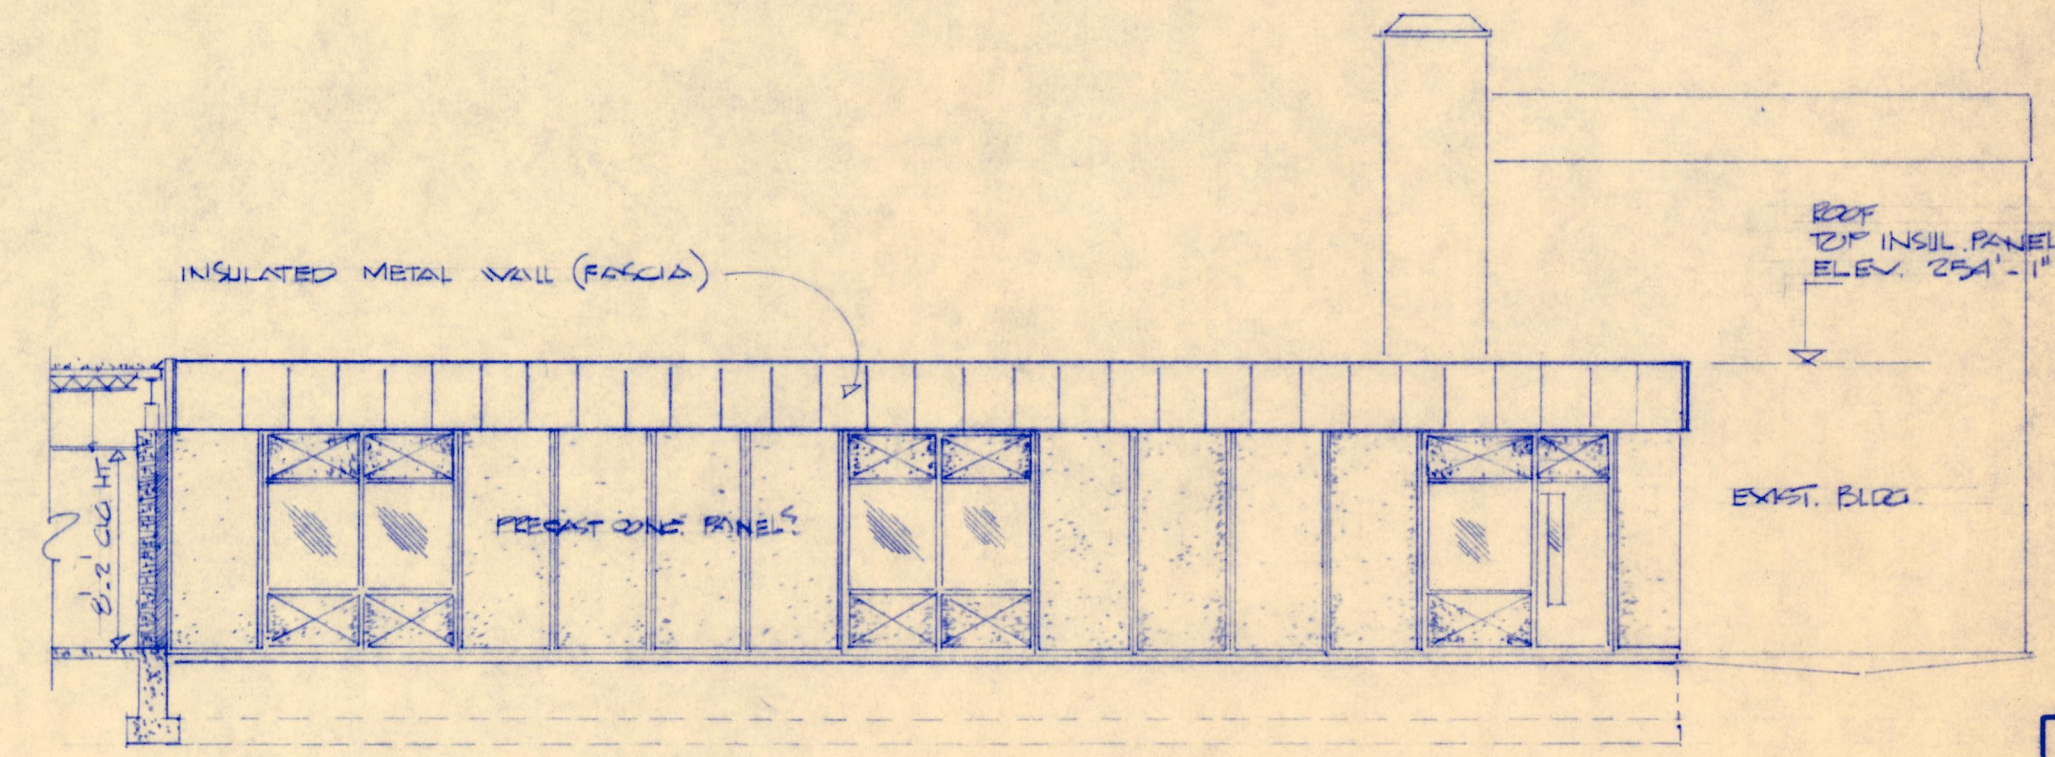


SOUTH ELEVATION - COURT
ALTERNATE BID
SCALE 3/8" = 1'-0"

NOTE: SEE SH. # 10 FOR BOT. ELEVATIONS, CURT. LOCATION AND "X" BRACING

ELEVATIONS ALTERNATE PRECAST WALLS

SCALE 3/8" = 1'-0"

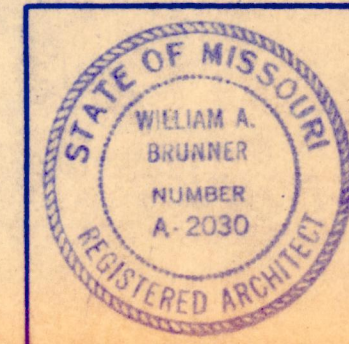

DRAWN BY
CHK'D BY
REVISION

ALTERATION AND ADDITION
SPRING GARDEN MIDDLE SCHOOL
5802 SOUTH 22nd STREET
ST. JOSEPH, MISSOURI
SCHOOL DISTRICT OF ST. JOSEPH, MO.

DATE 1-17-72
JOB No.

BRUNNER & BRUNNER ARCHITECTS & ENGINEERS
1105 CORBY BUILDING 2007.33.2325P ST. JOSEPH, MO. SHEET No. 16