

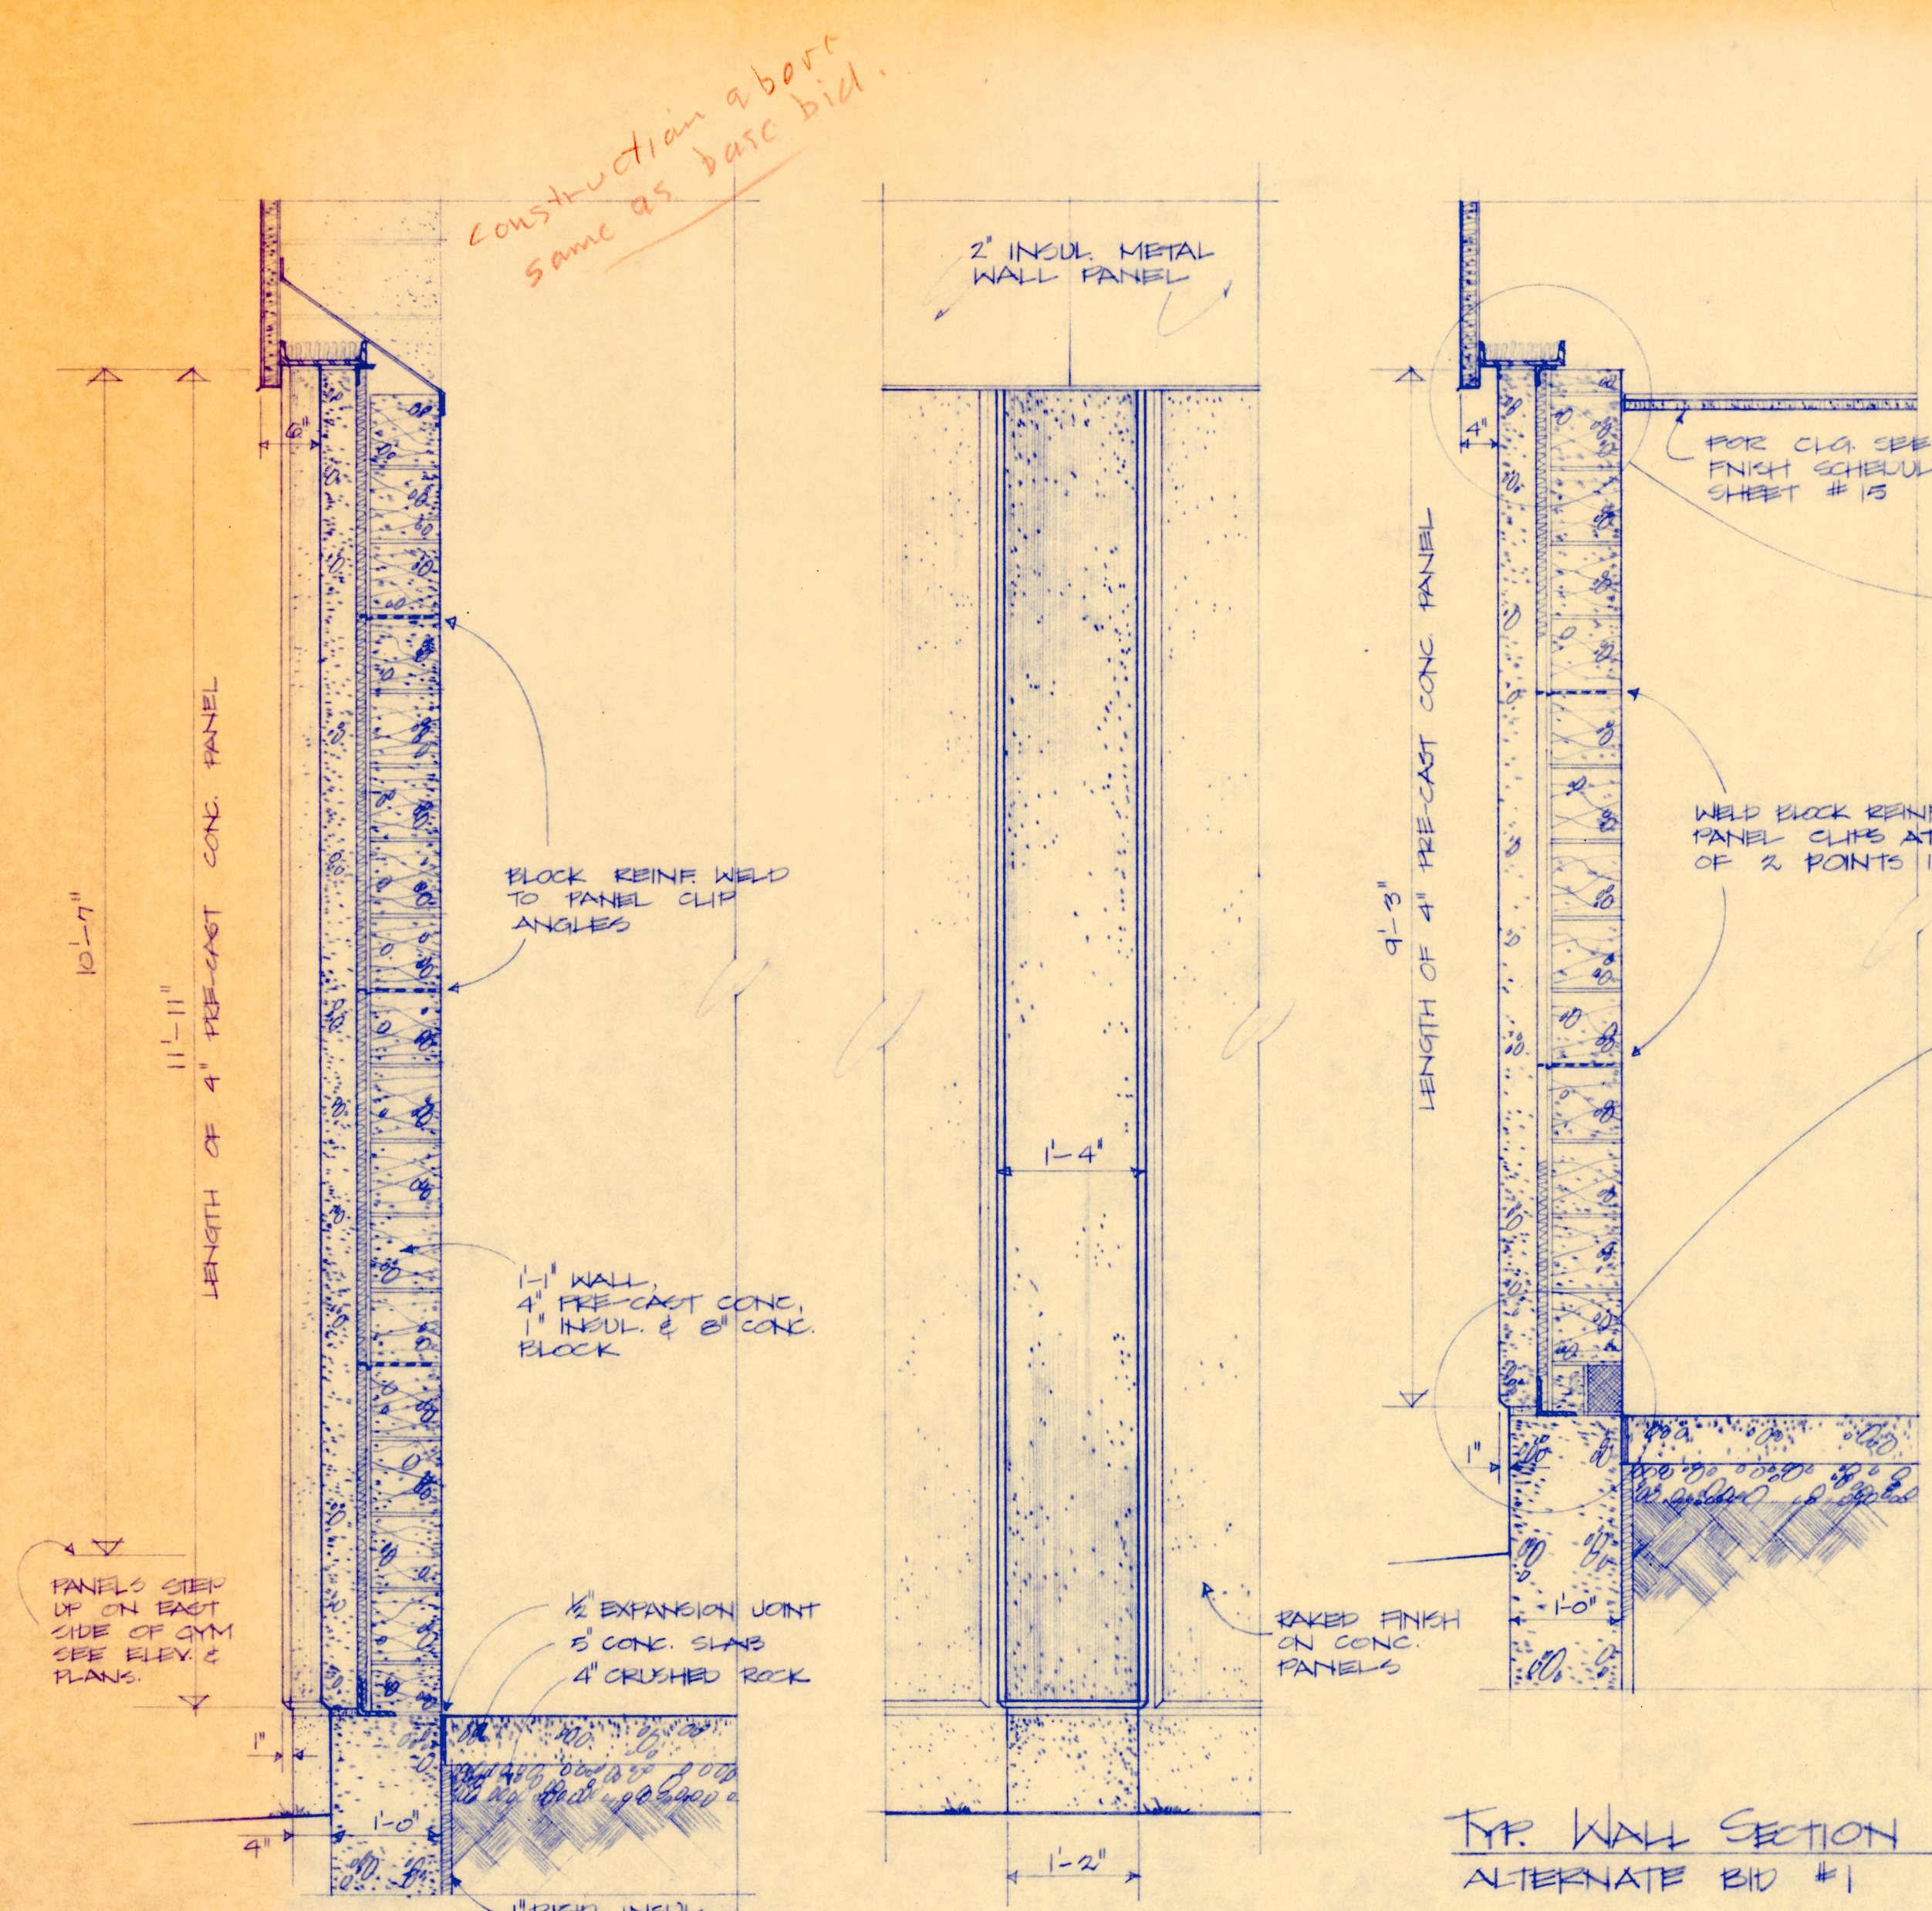
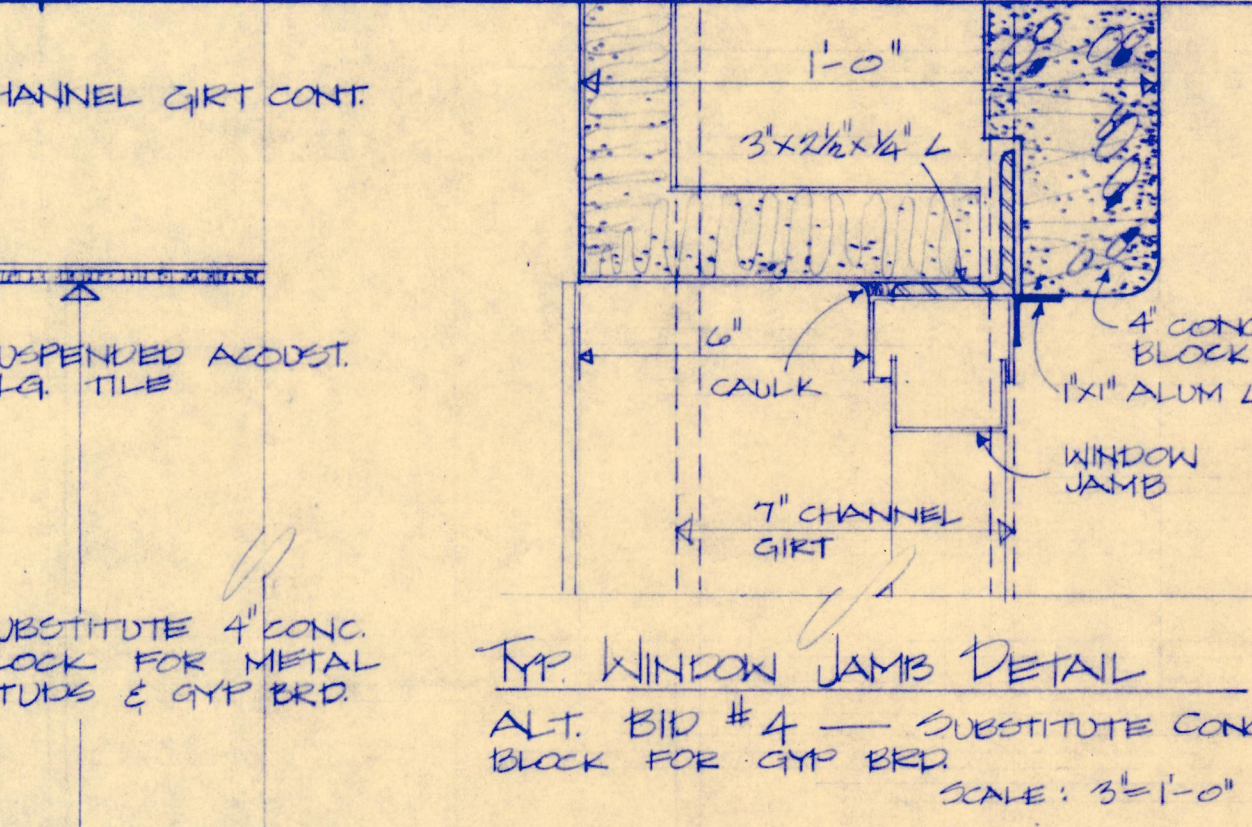


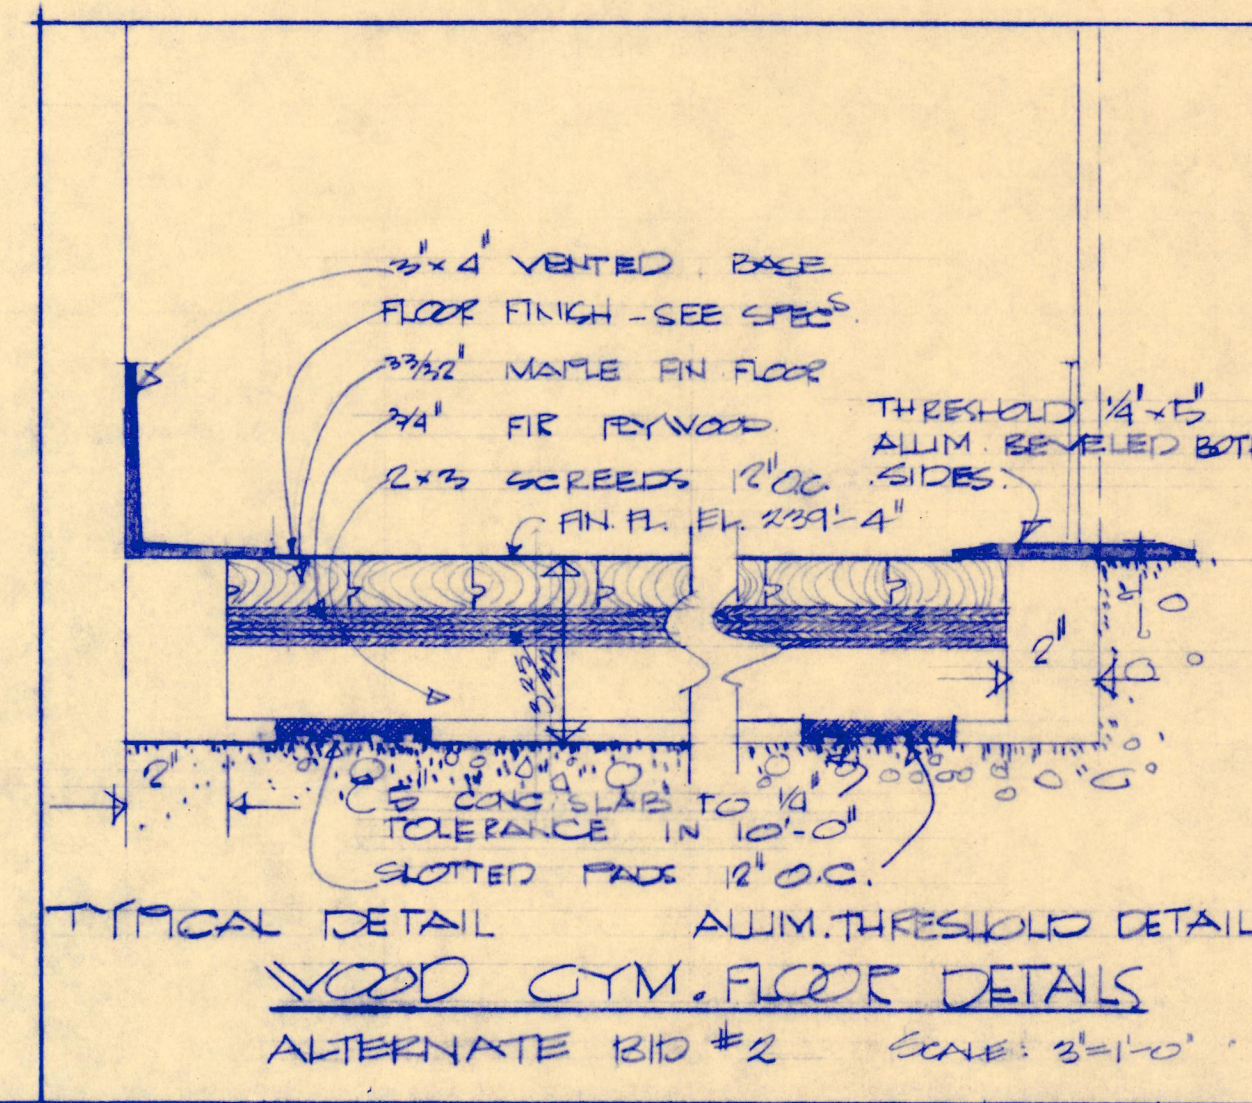




GYM WALL SECTION
ALTERNATE BID #1 - PRE-CAST
SCALE: 3/8" = 1'-0"

GYM WALL ELEVATION
ALTERNATE BID #1 - PRE-CAST
SCALE: 3/8" = 1'-0"

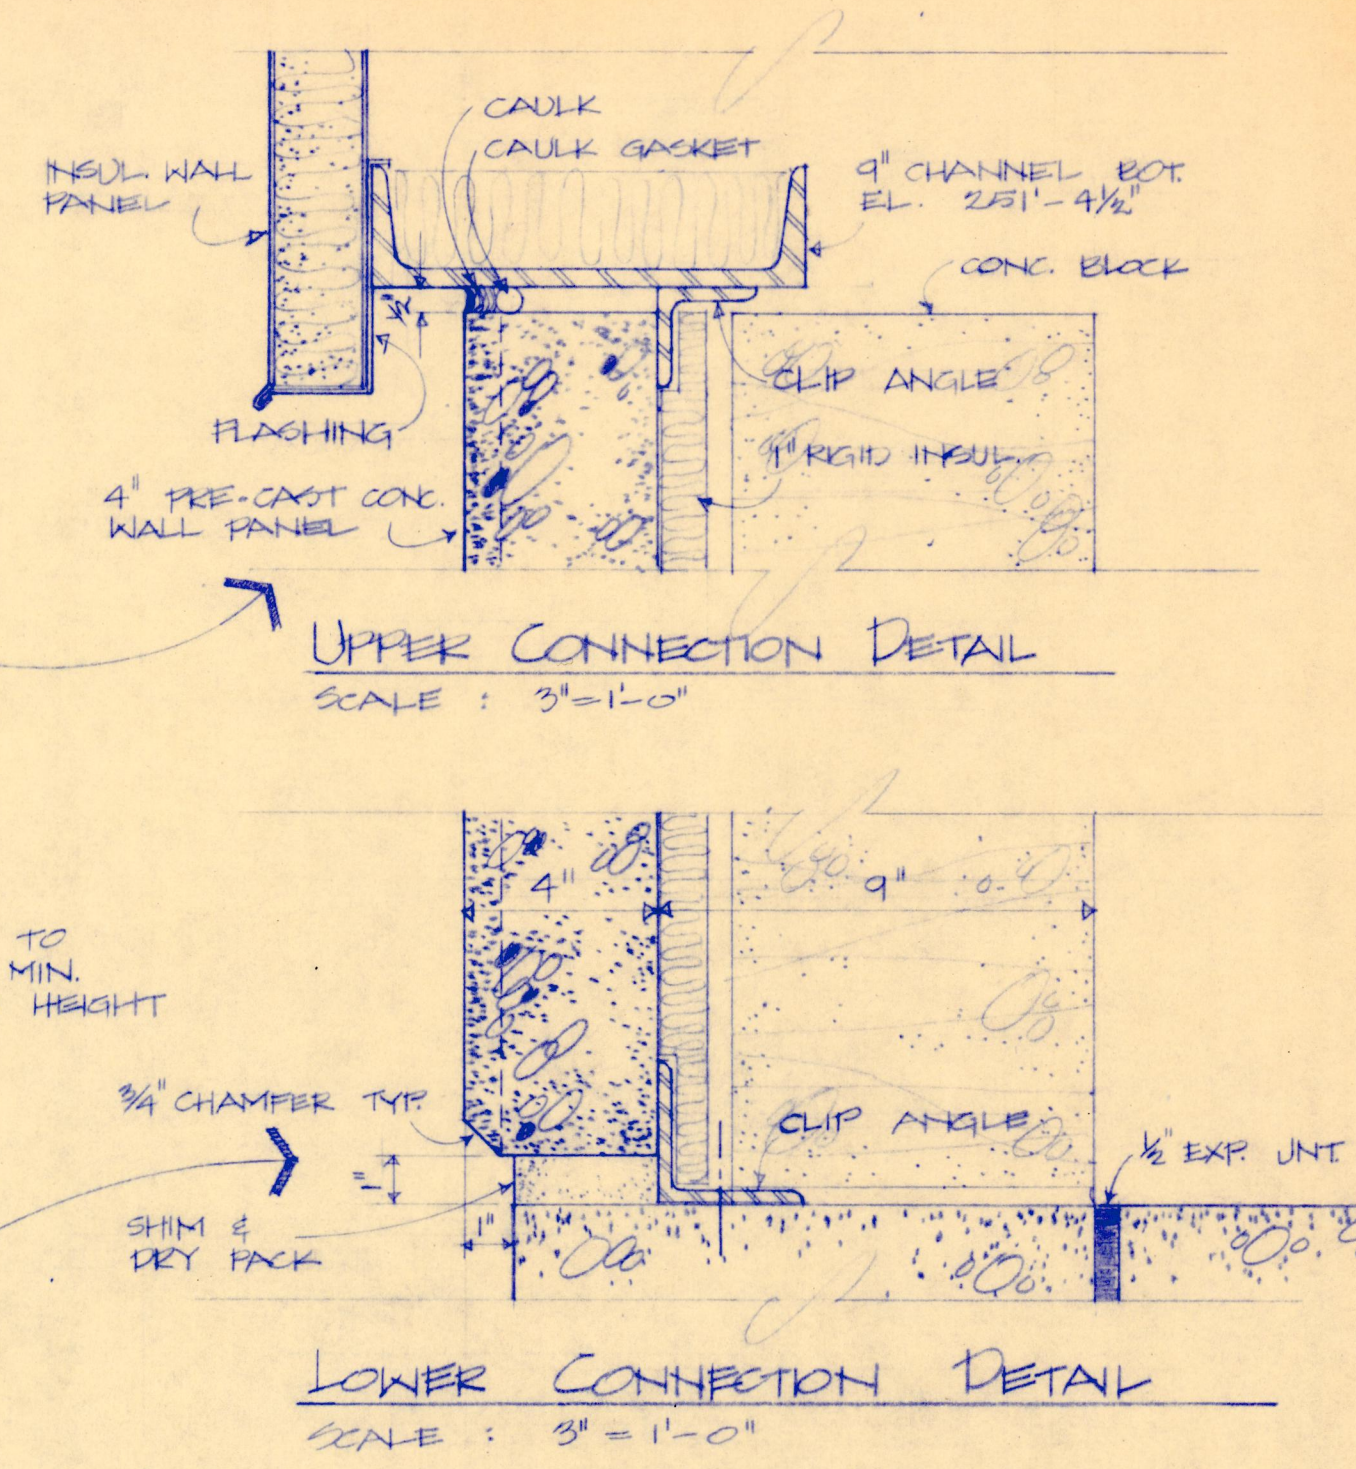

PLANT MATERIALS SCHEDULE

MARK	NAME	NO. REQ'D	REMARKS
A	RED BUD (CELESTINE)	2	APPROX. 2' TO 10' TALL
B	HICKS YEW (TAXUS HICKS)	1	APPROX. 3' TO 4' TALL
C	ANDROMEDA JUNIPER (HORIZONTALIS PLUMOSA)	32	SPACE @ 2'-0" TO 2'-6" S.C.
D	BURNING BRYLLE (VINCIA MINOR)	20	SPACE @ 2'-0" TO 2'-6" S.C.
E	EXISTING SHRUBS		LEAVE AS ARE
F	EXISTING SHRUBS TRANSPLANTED	4	PLANTS WHICH ARE REMOVED FOR BUS LANE

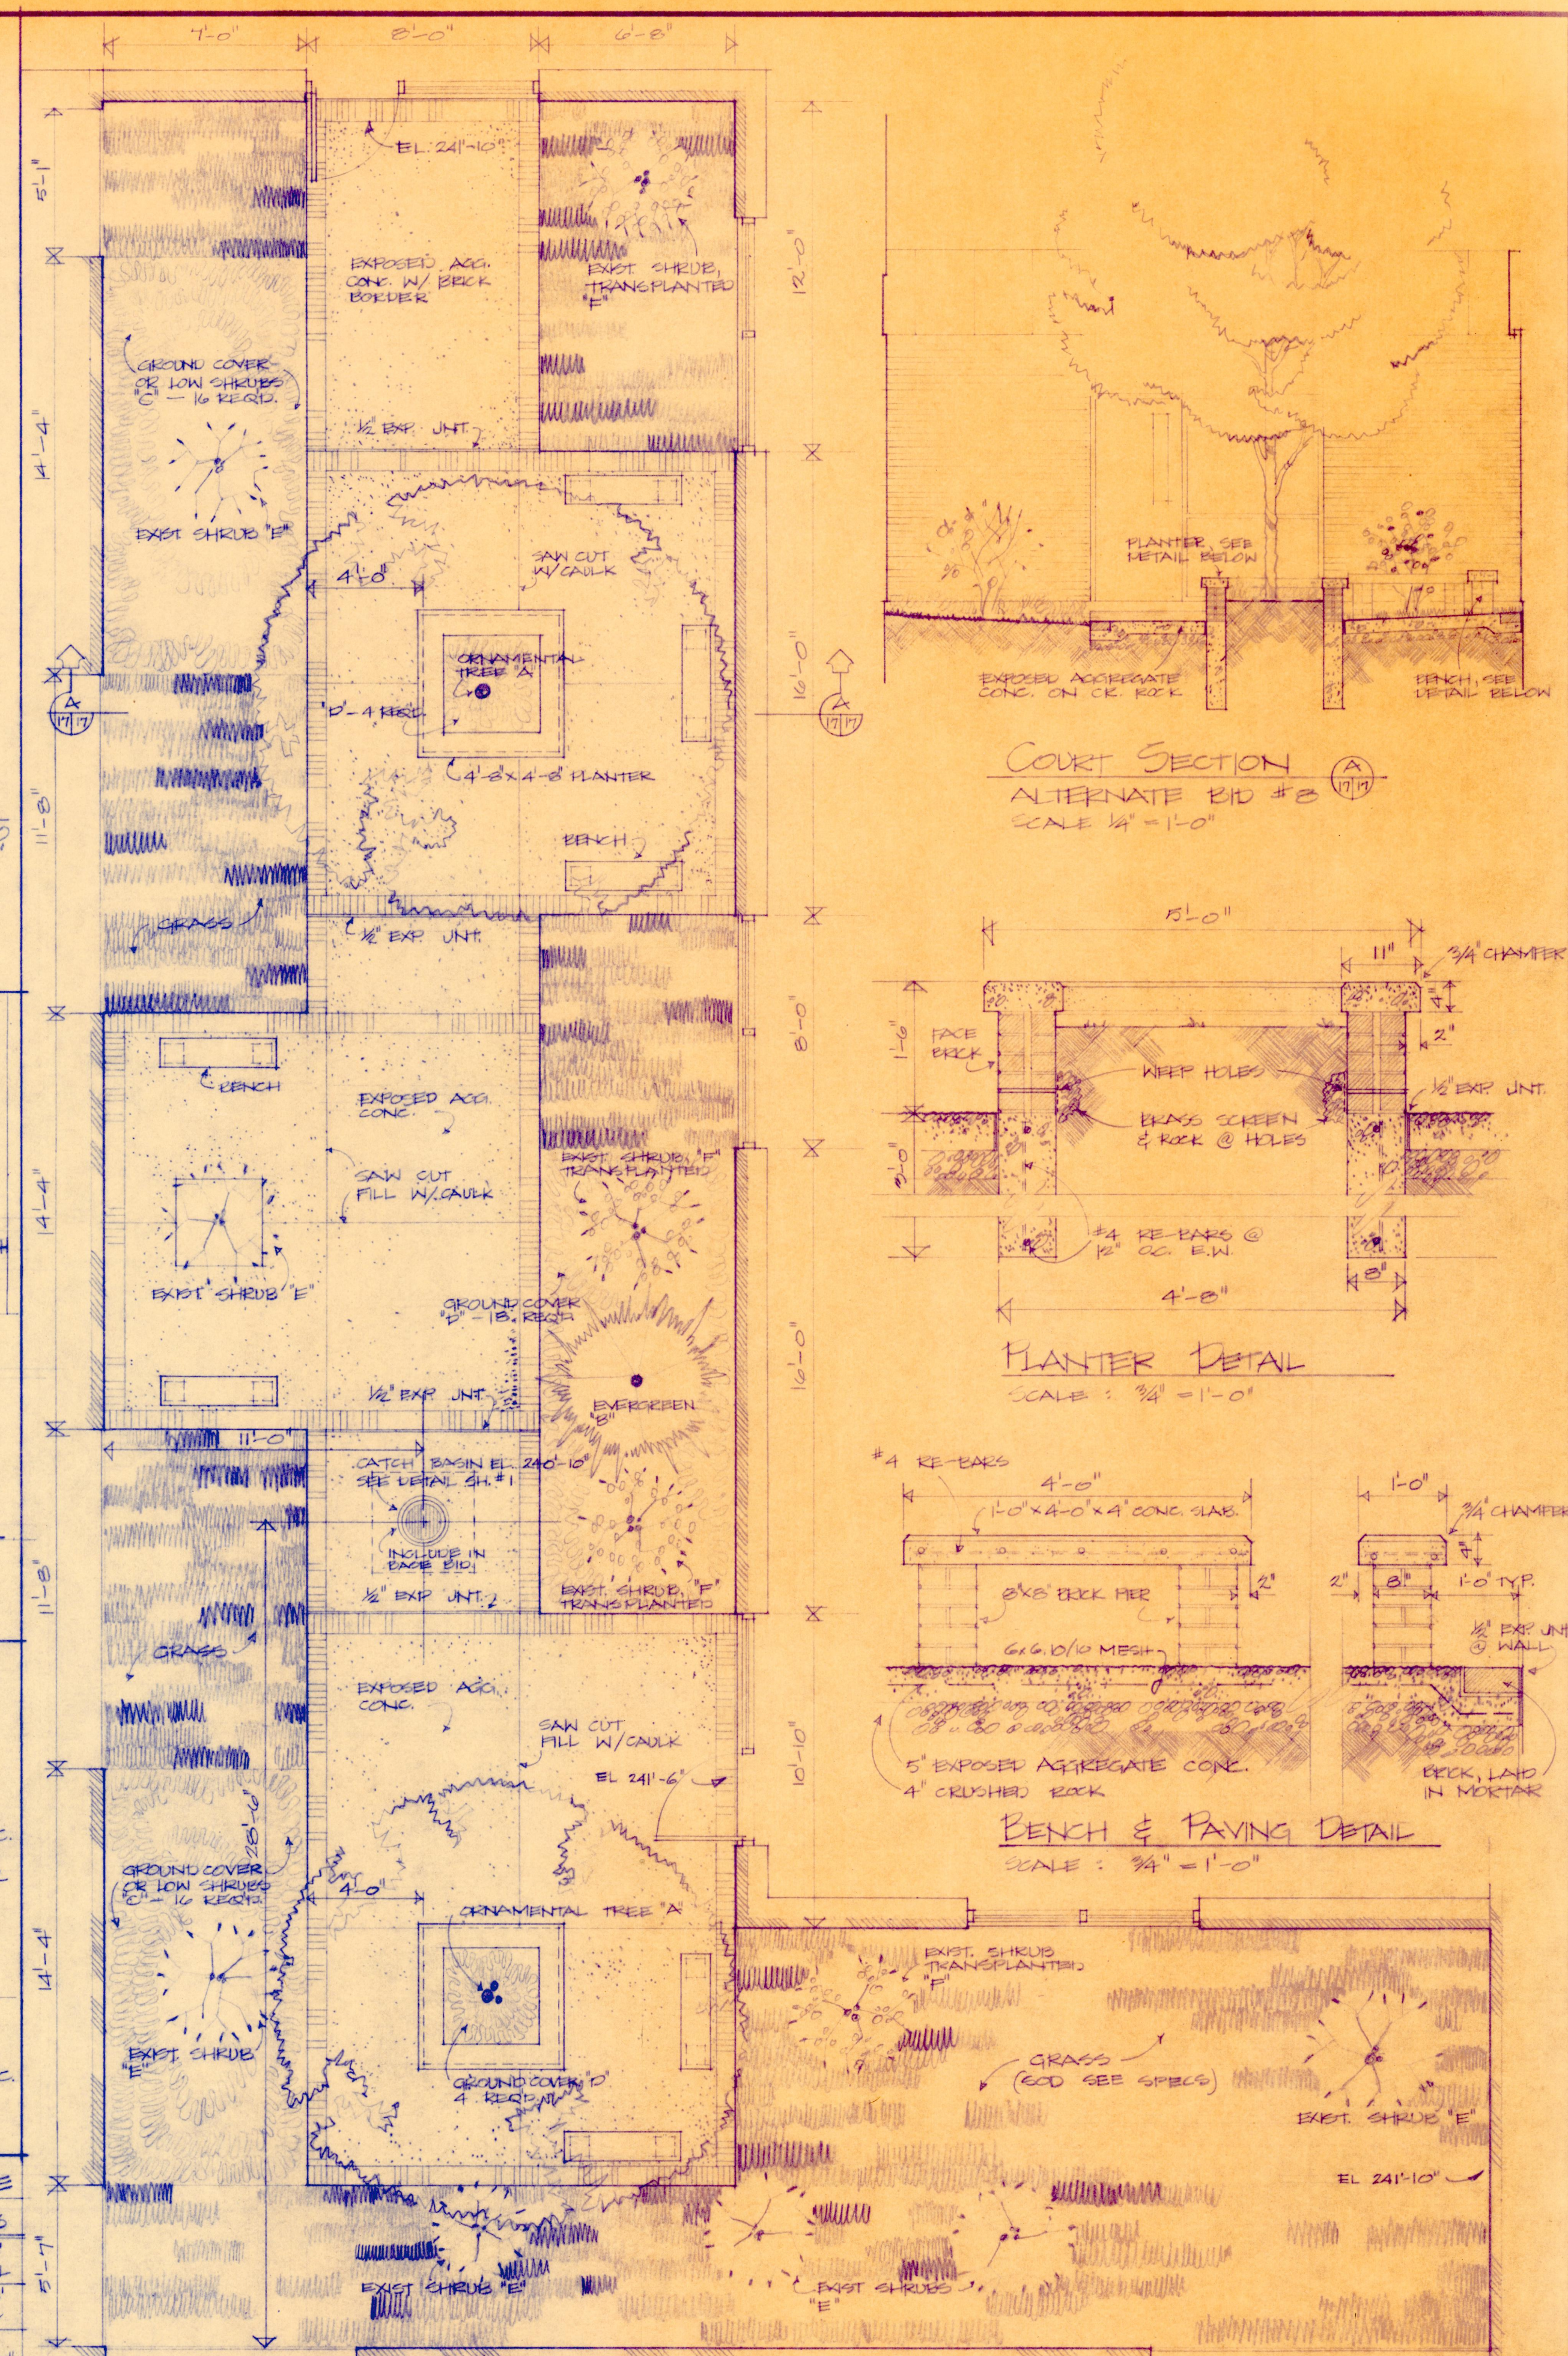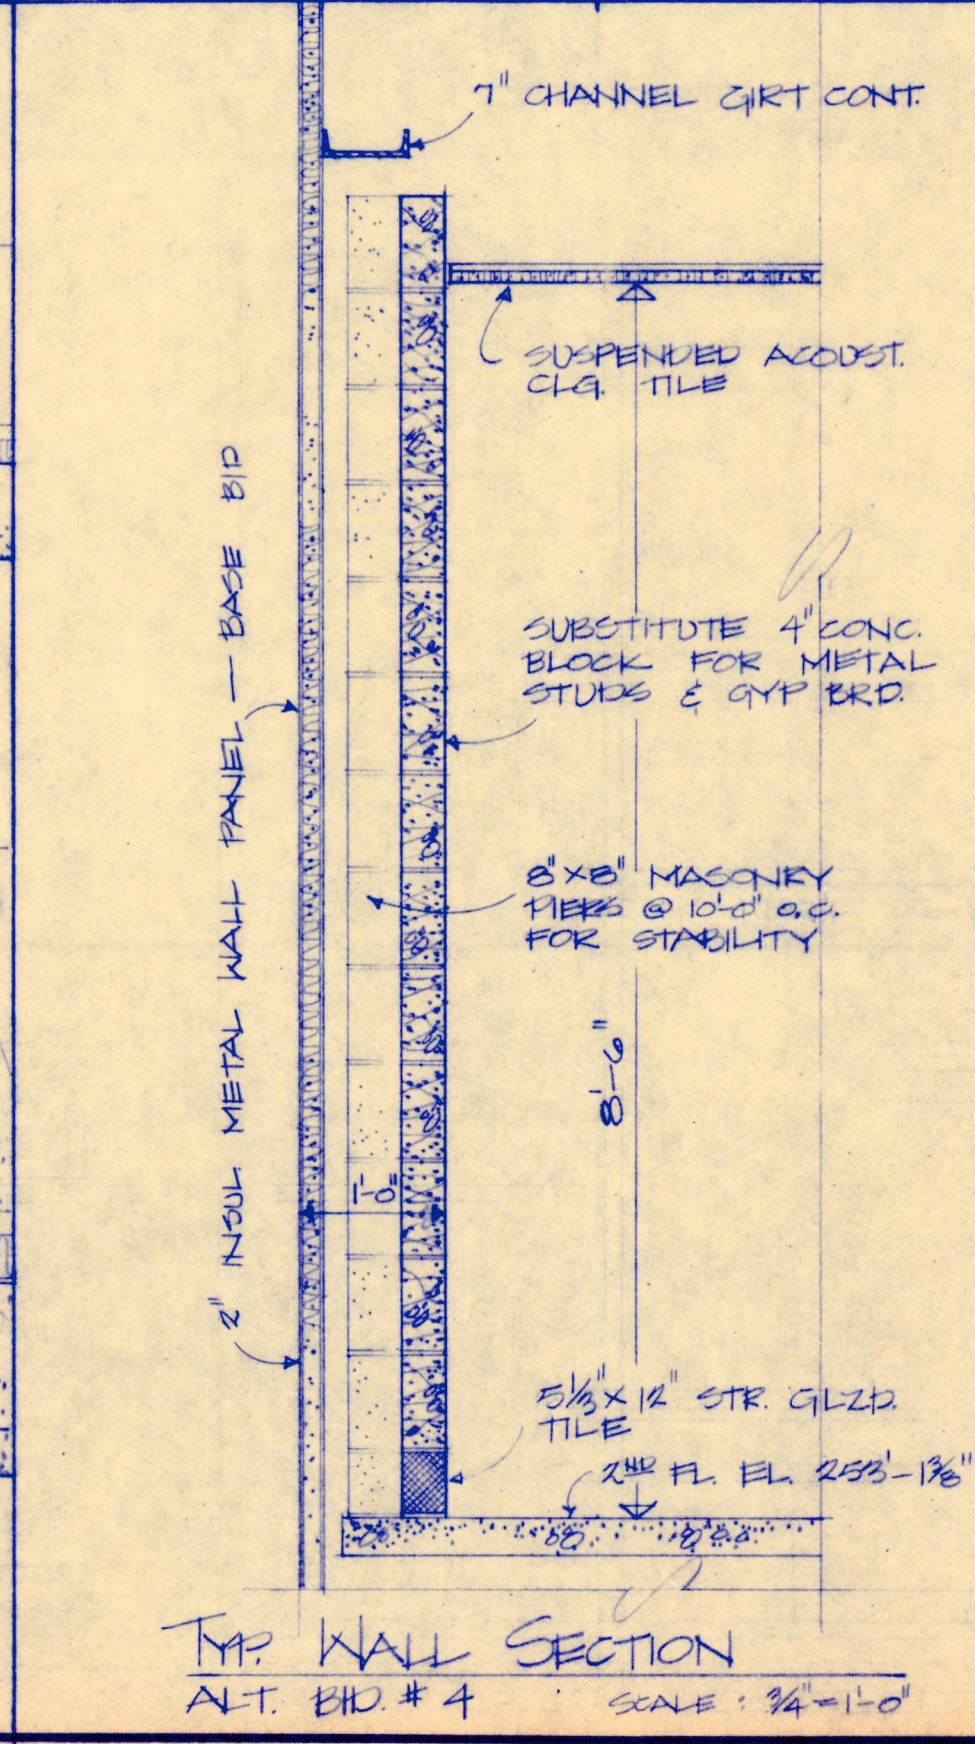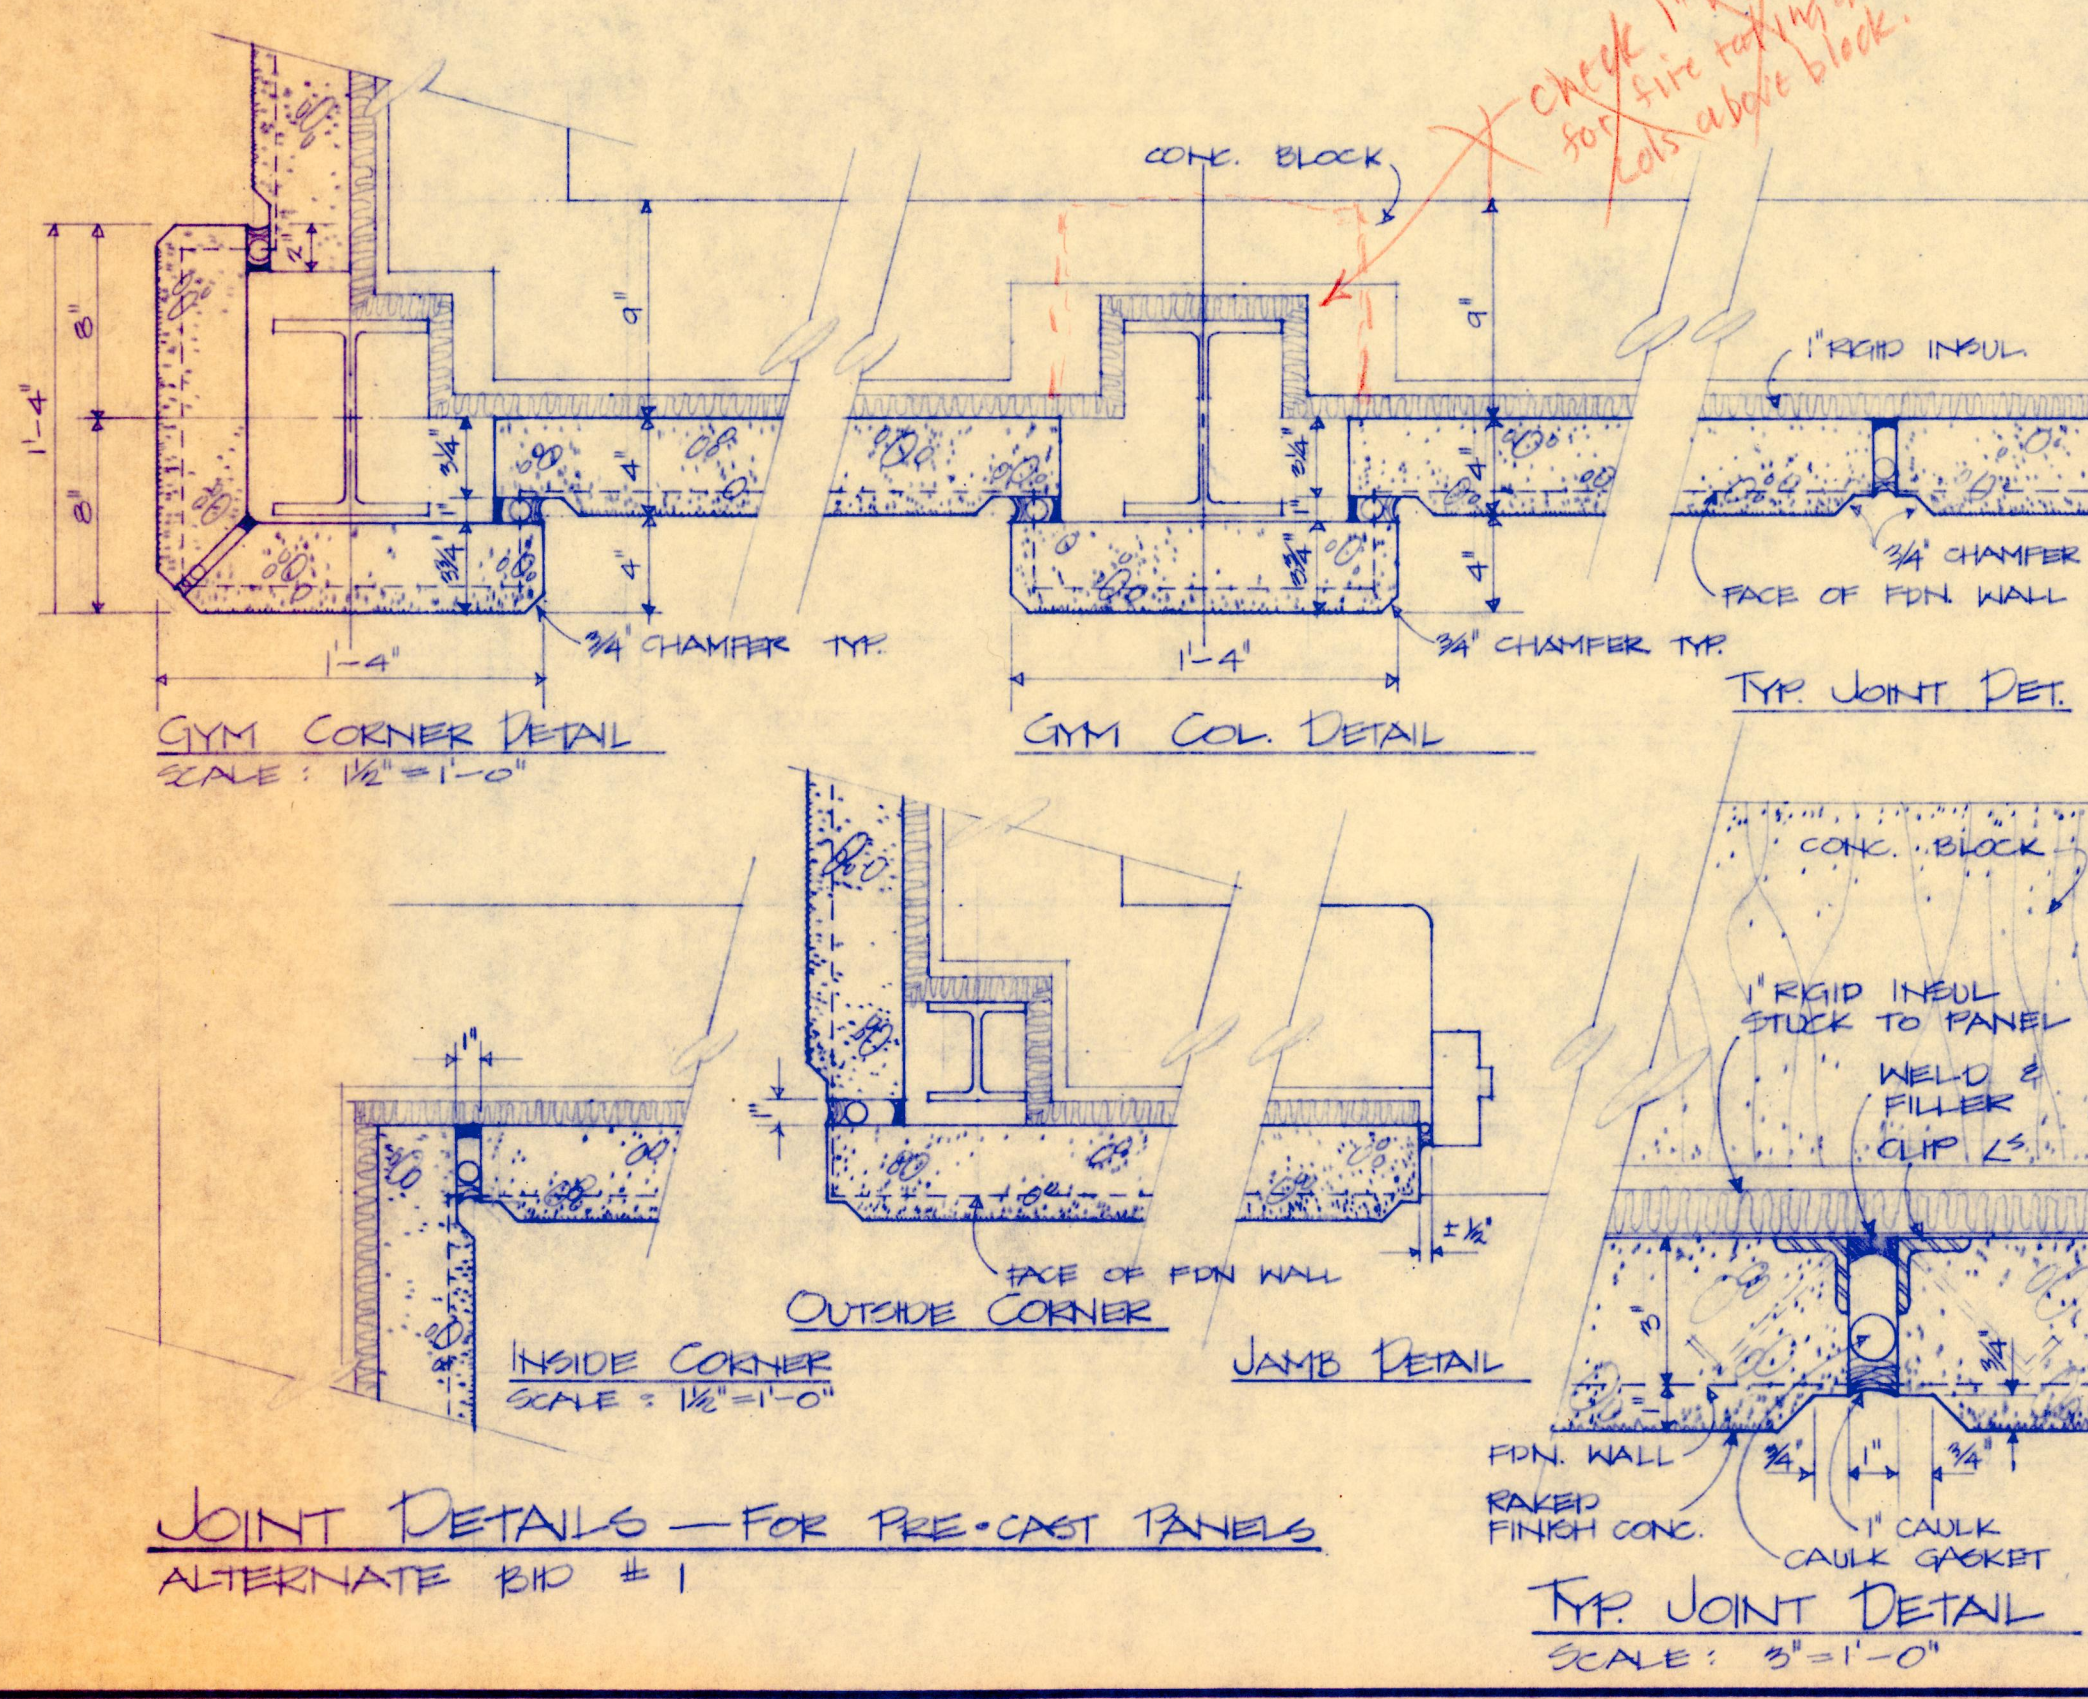

EXTERIOR COURT - LANDSCAPING & PAVING
ALTERNATE BID #8
SCALE: 1/4" = 1'-0"

STATE OF MISSOURI
WILLIAM A. BRUNNER
NUMBER A-2030
REGISTERED ARCHITECT

DRAWN BY GAU
CHK'D BY
REVISION
BRUNNER & BRUNNER ARCHITECTS & ENGINEERS
1105 CORBY BUILDING 2007.33.2325.Q ST. JOSEPH, MO.

ALTERATION AND ADDITION
SPRING GARDEN MIDDLE SCHOOL
5802 SOUTH 22nd STREET
ST. JOSEPH MISSOURI
SCHOOL DISTRICT OF ST. JOSEPH, MO.

DATE 1-17-72
JOB NO.
SHEET NO. 17