




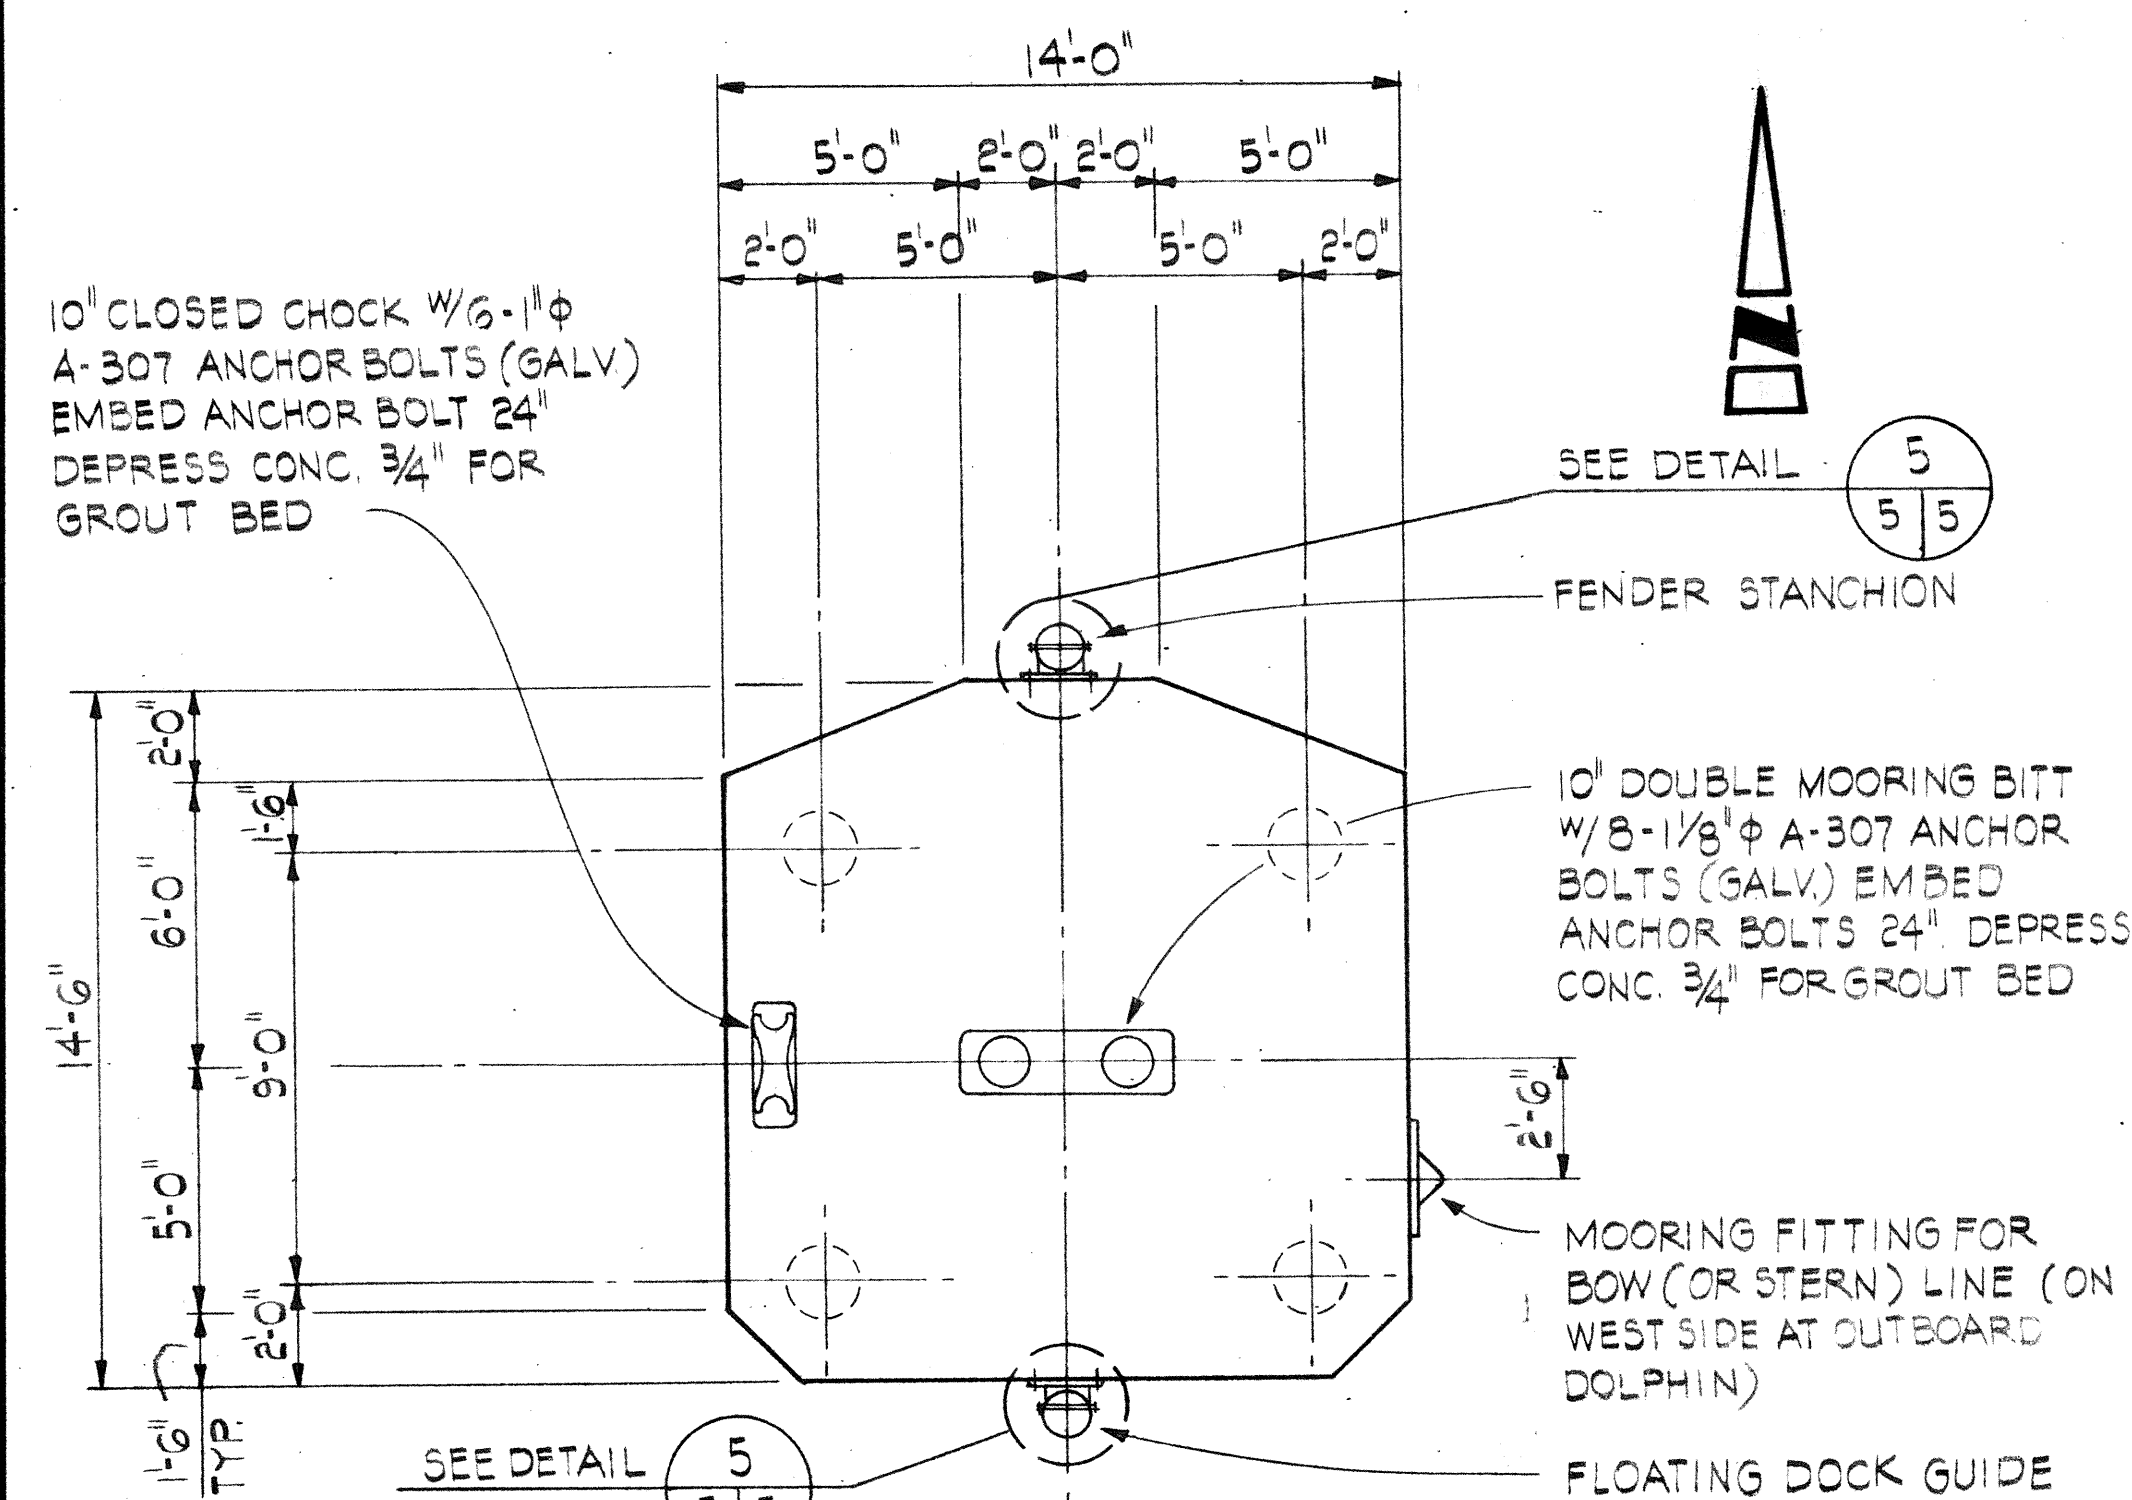


PLAN AT PILE CAP
INBOARD BREASTING DOLPHIN SHOWN
OUTBOARD DOLPHIN SIM. 1/4"=1'-0"

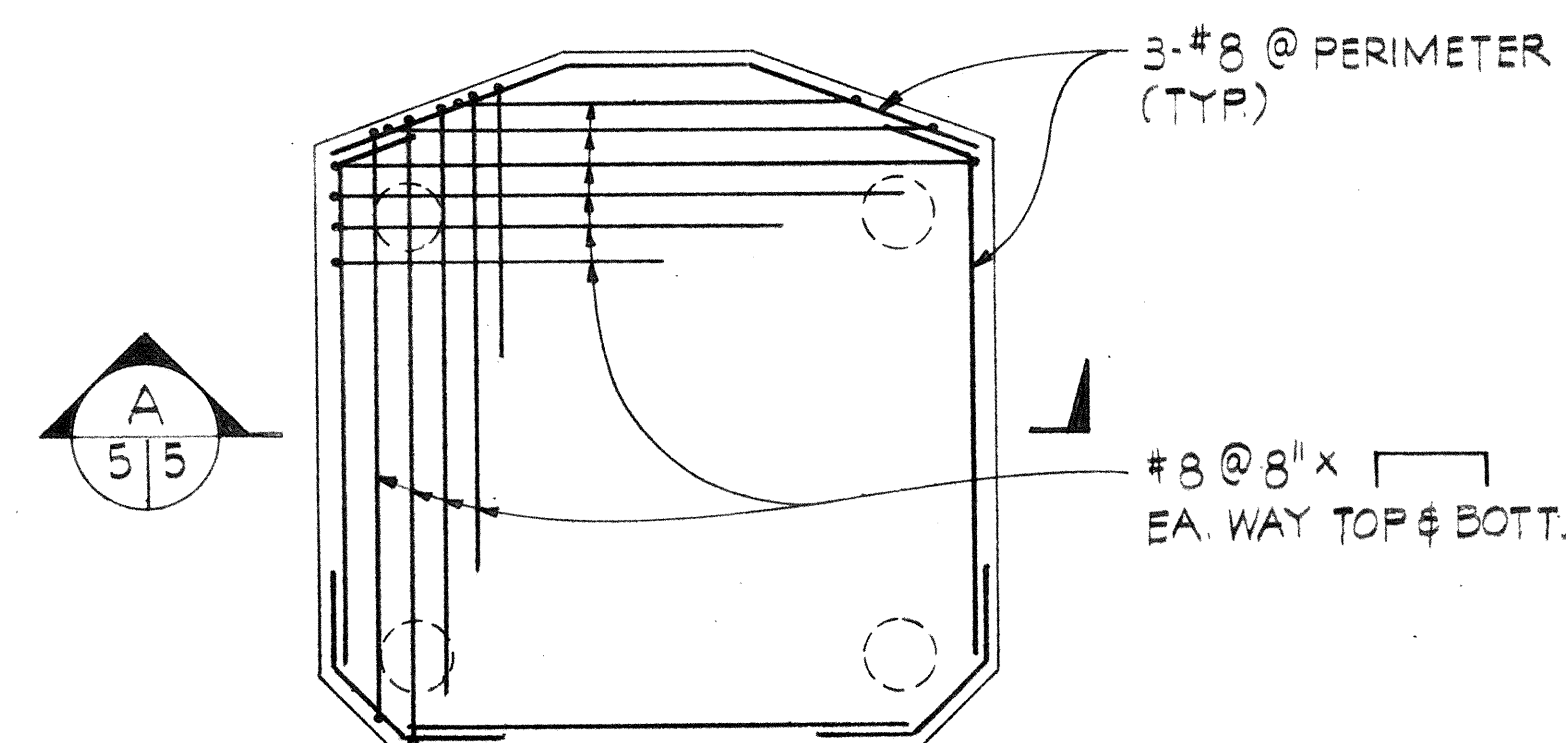


PLAN-PILE CAP REINFORCING
1/4"=1'-0"

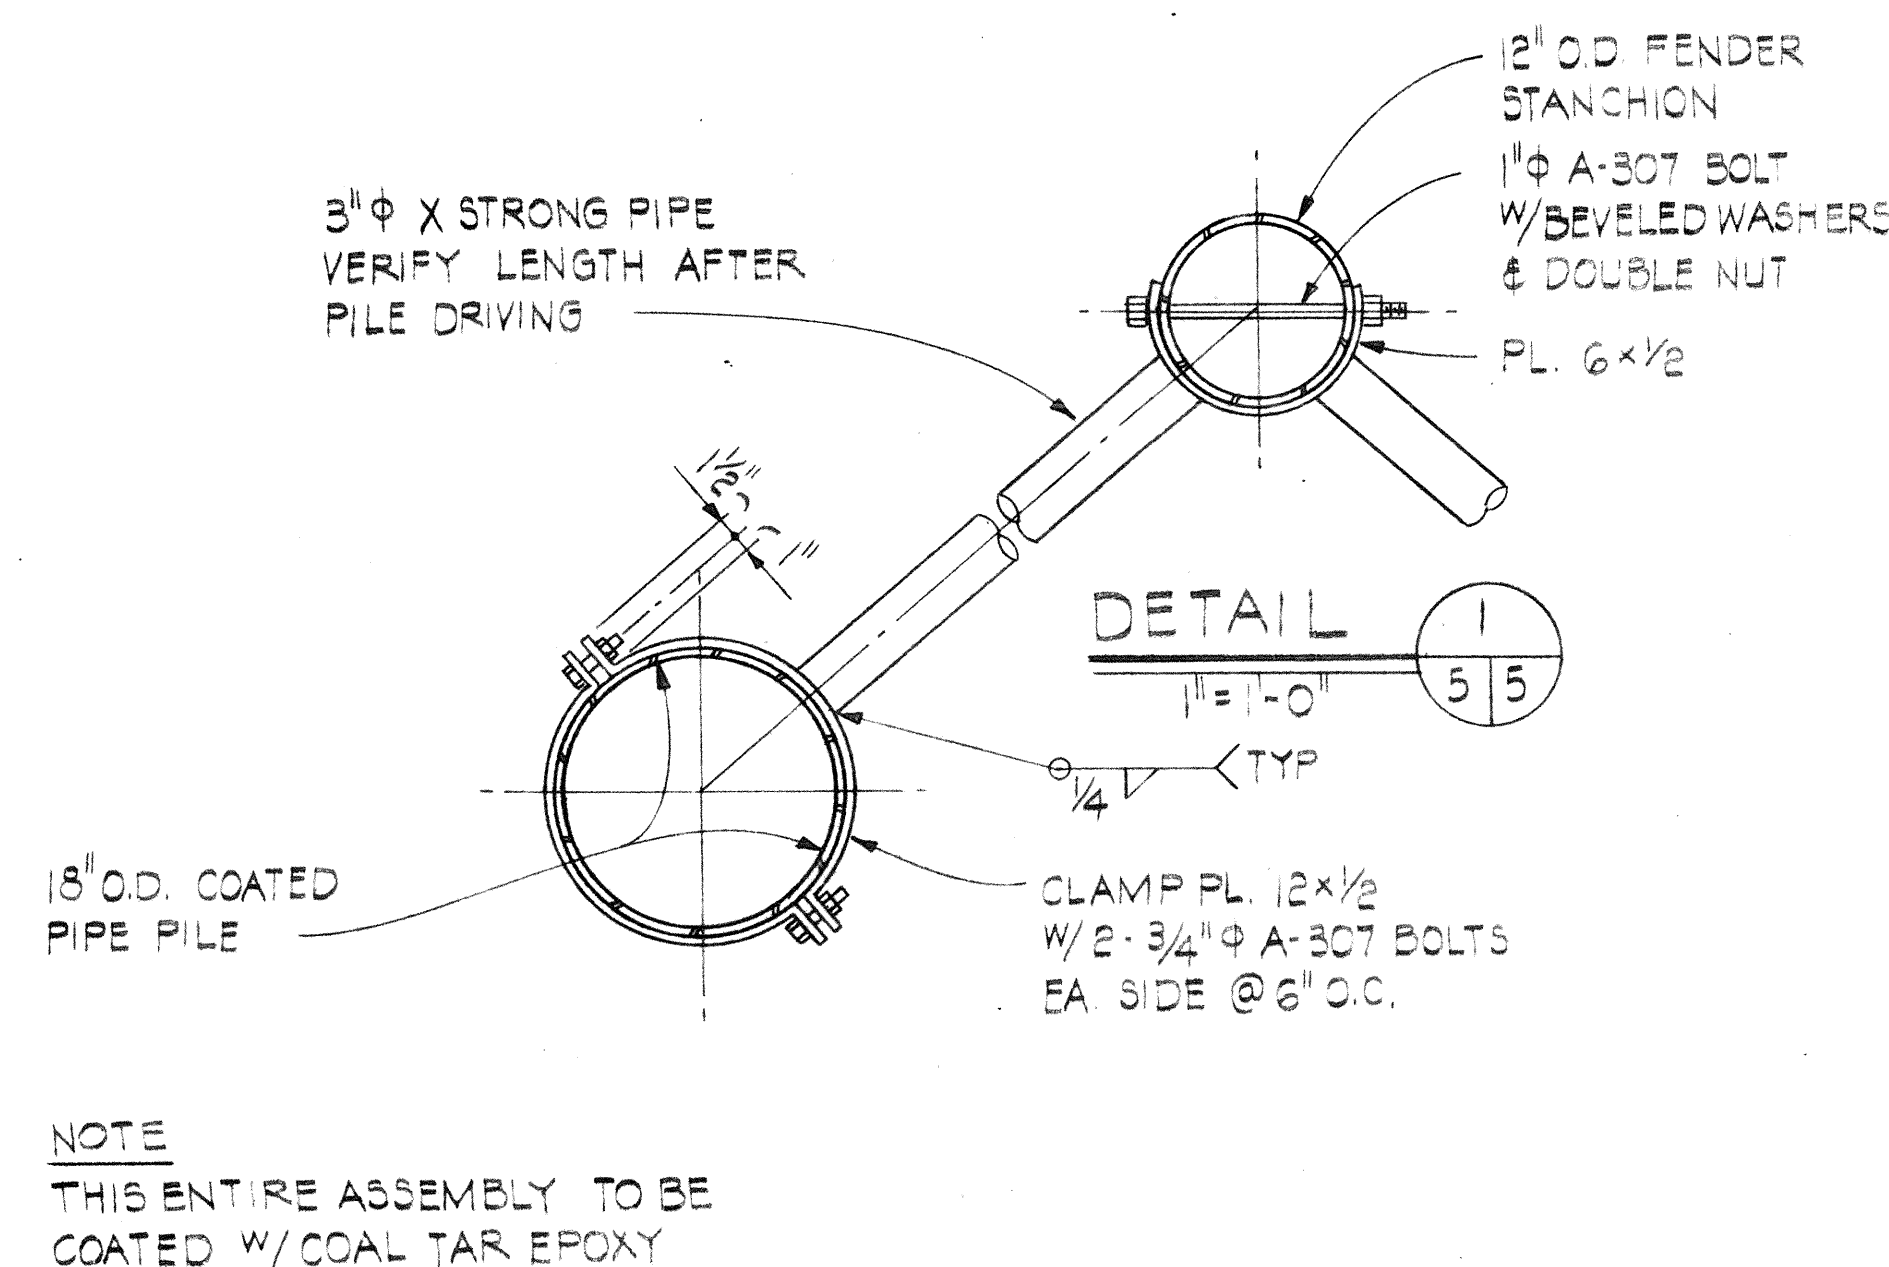


NOTE
THIS ENTIRE ASSEMBLY TO BE
COATED W/ COAL TAR EPOXY

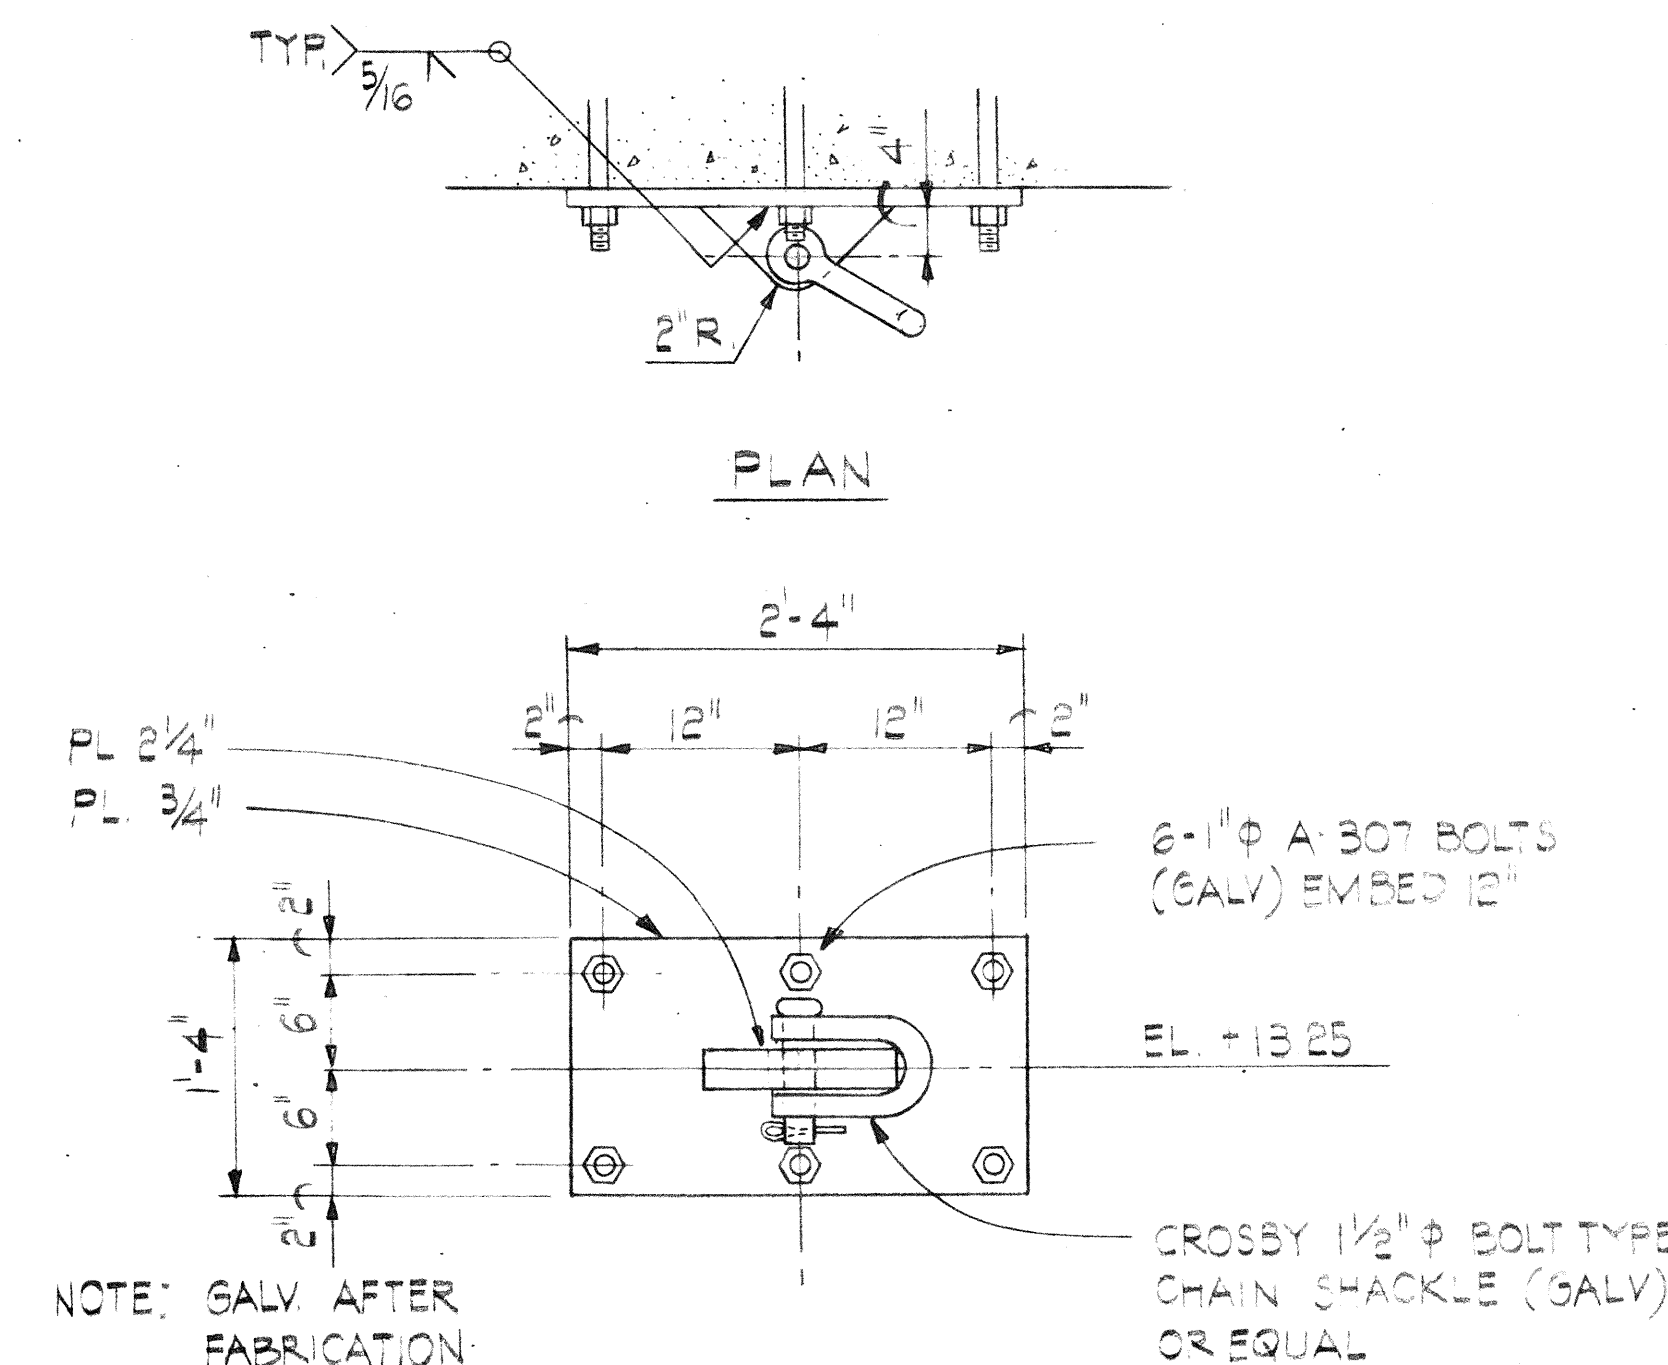


ELEVATION
MOORING FITTING
FOR BOW (OR STERN) LINE
1/4"=1'-0"

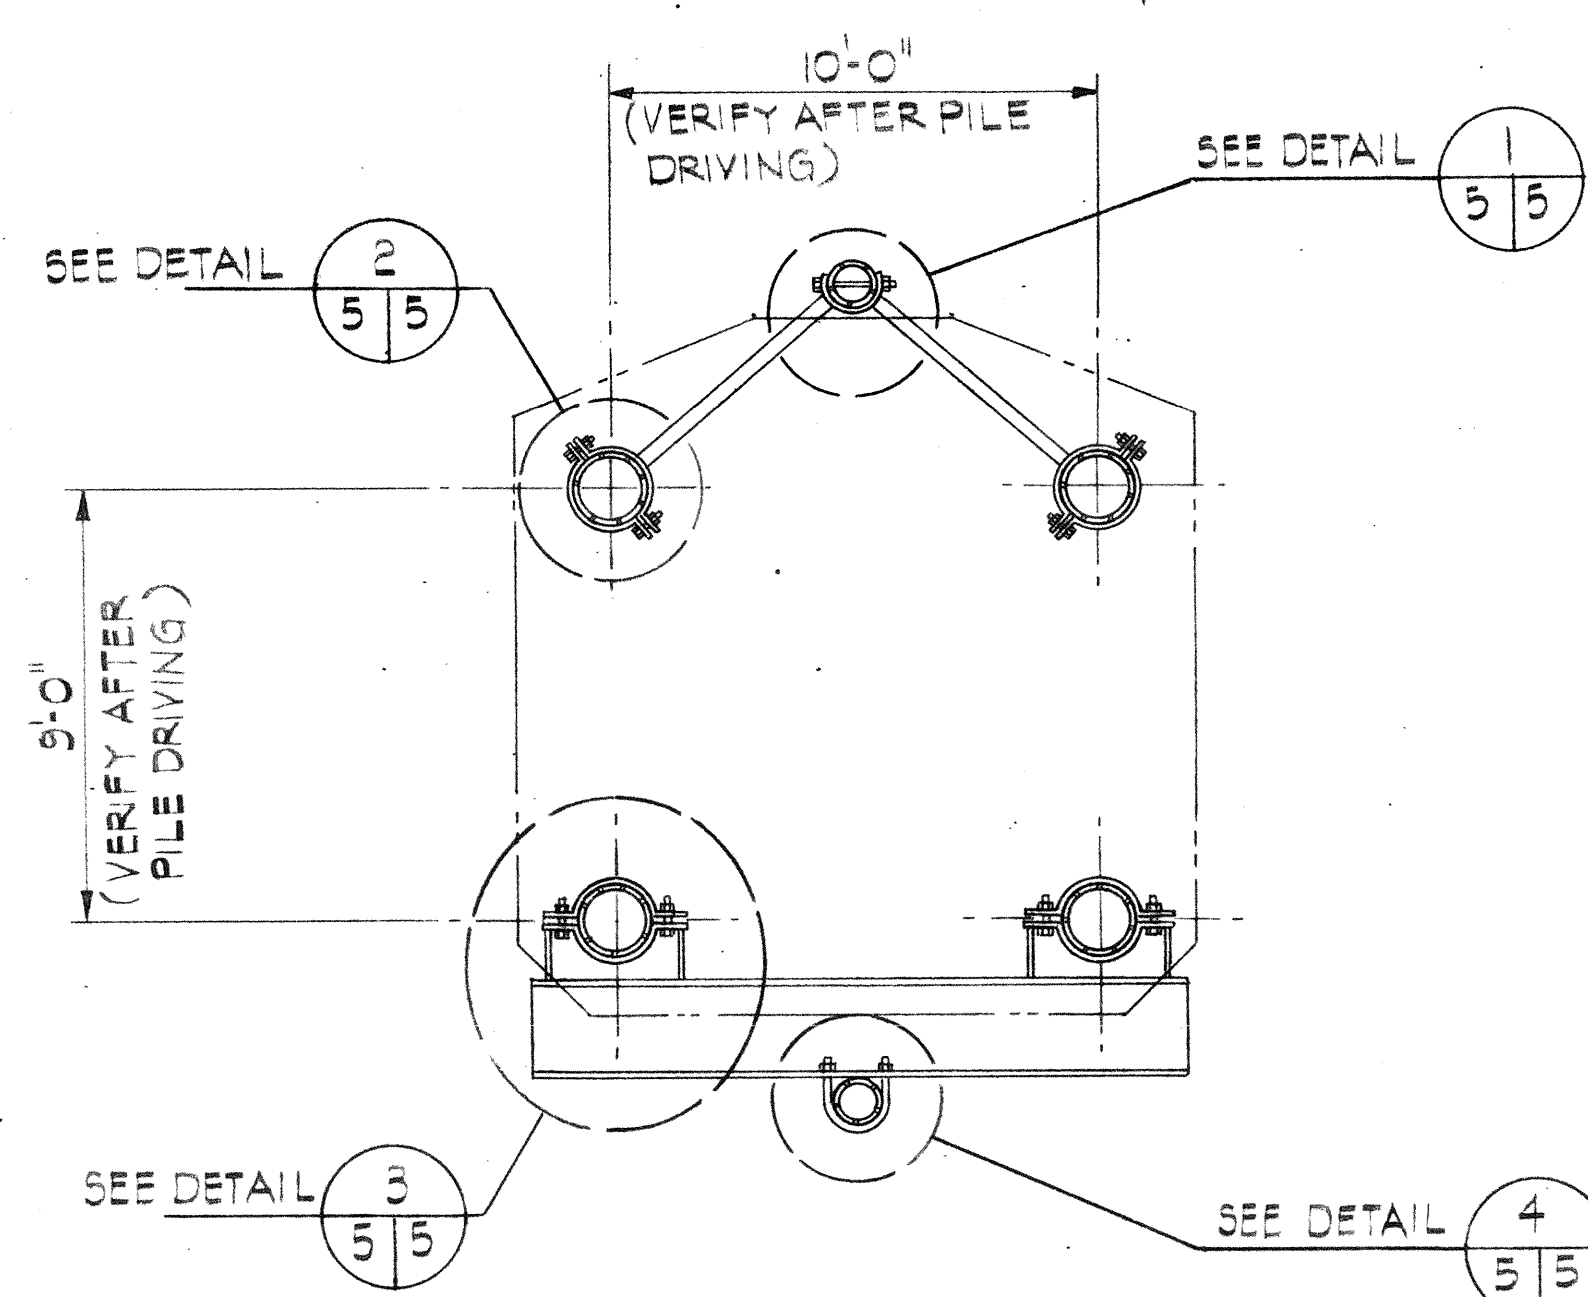


PLAN BELOW PILE CAP
1/4"=1'-0"

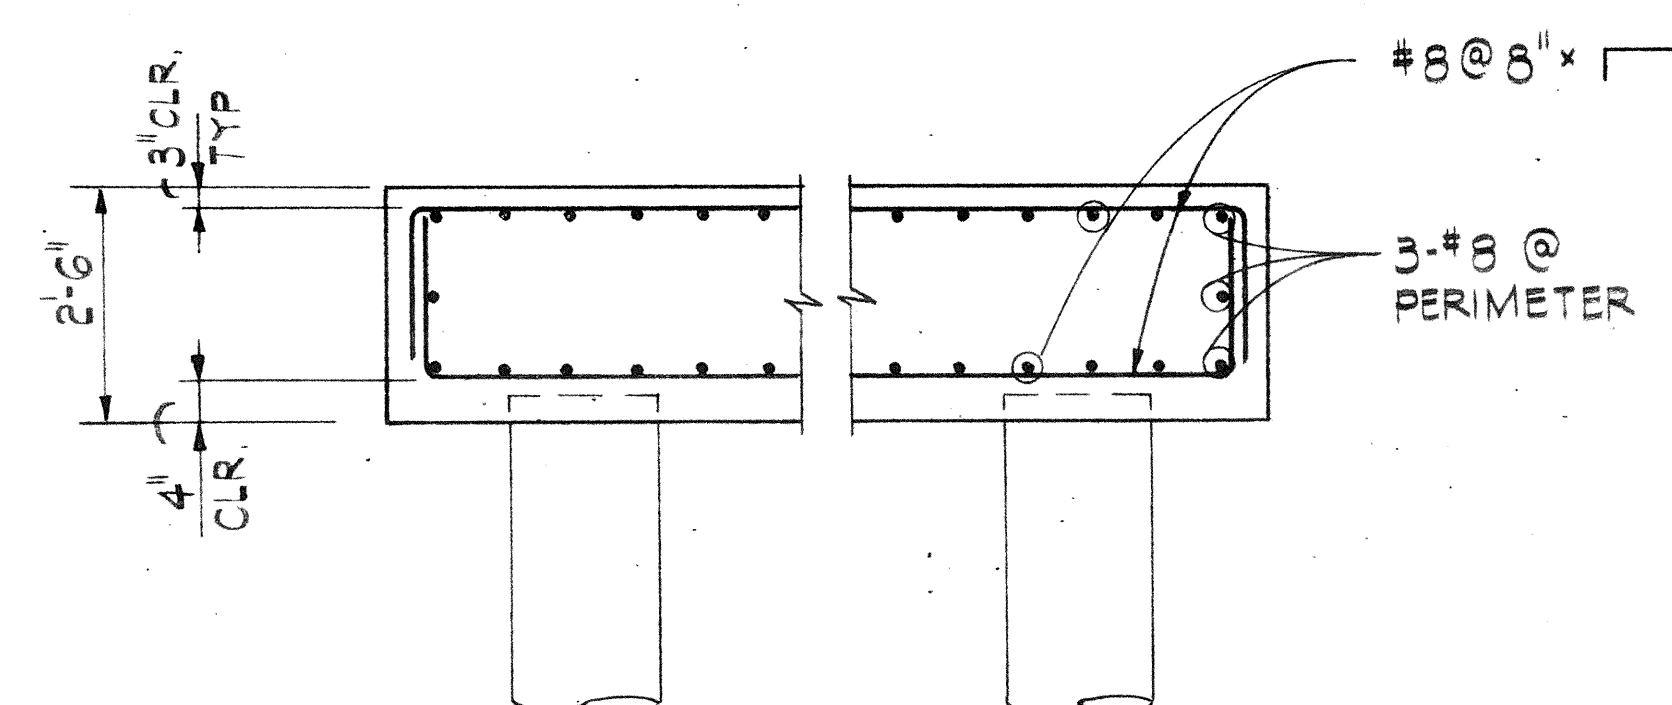


SECTION A
1/2"=1'-0"

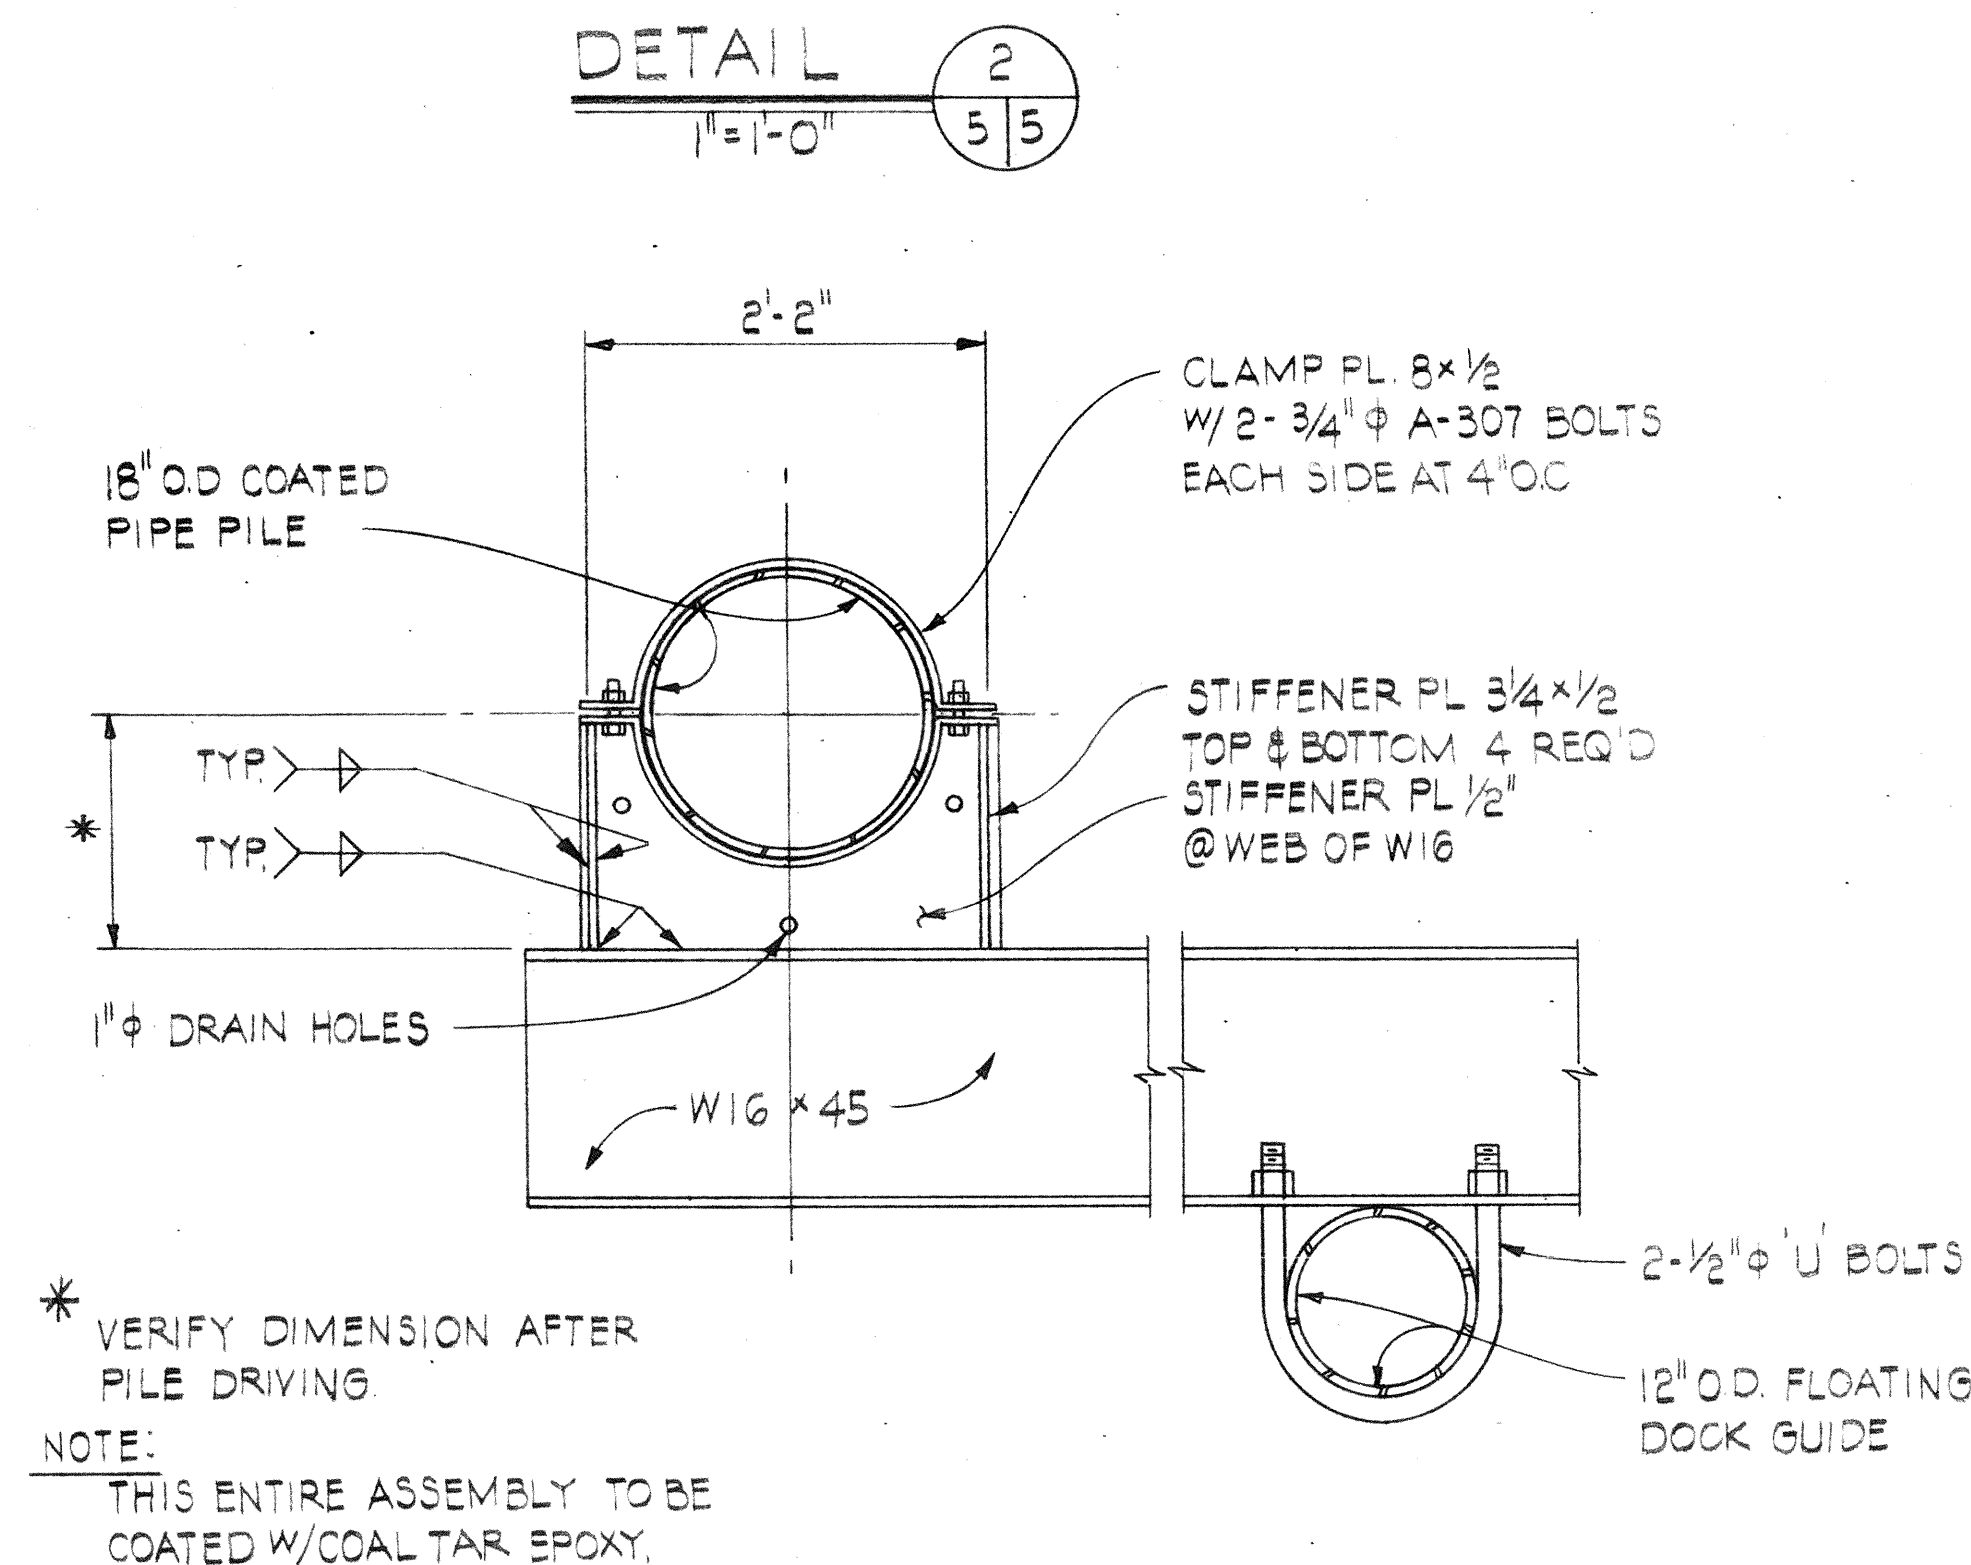


DETAIL 2
1"=1'-0"

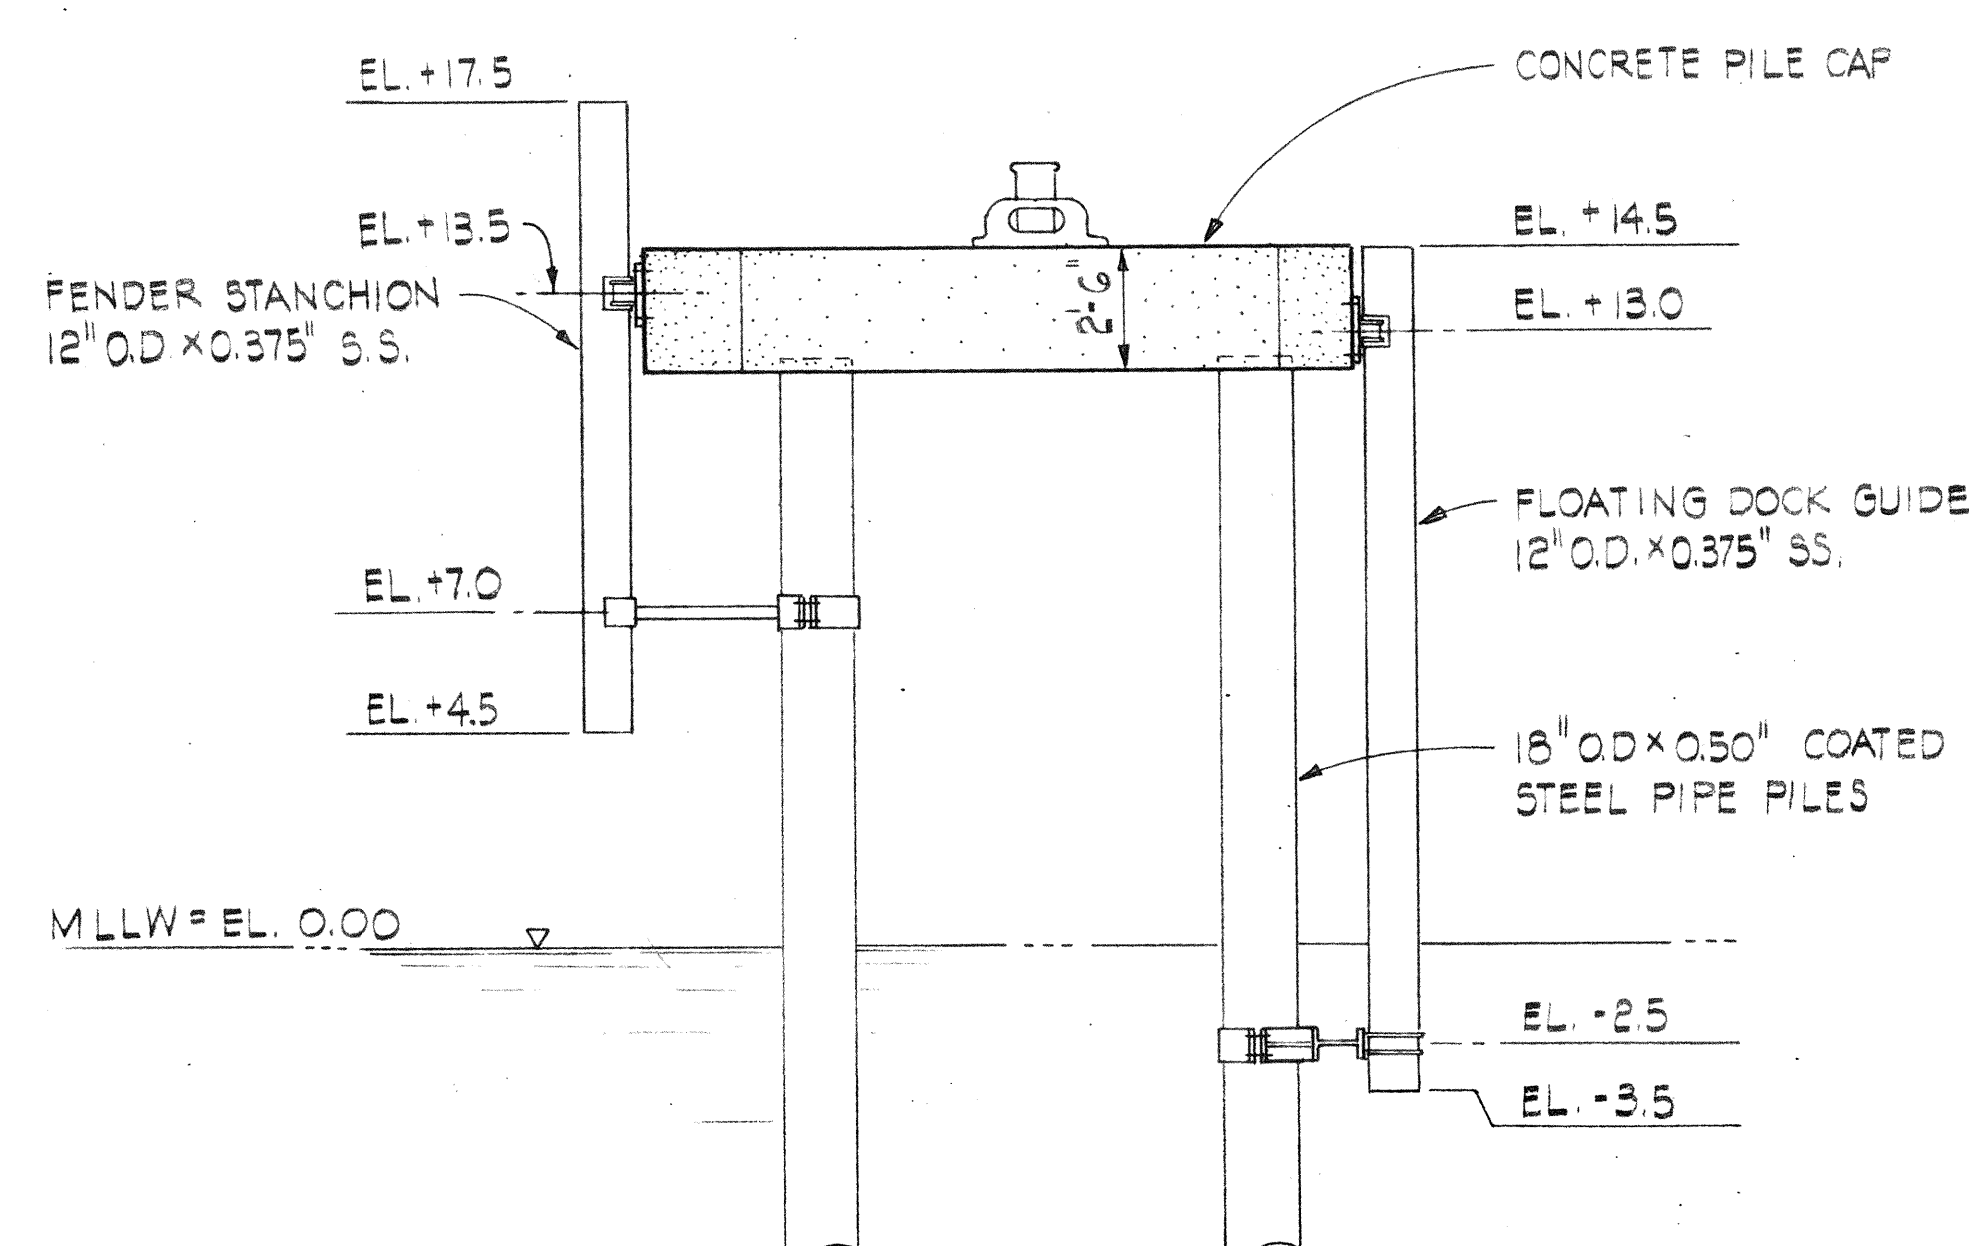

WEST ELEVATION
1/4"=1'-0"

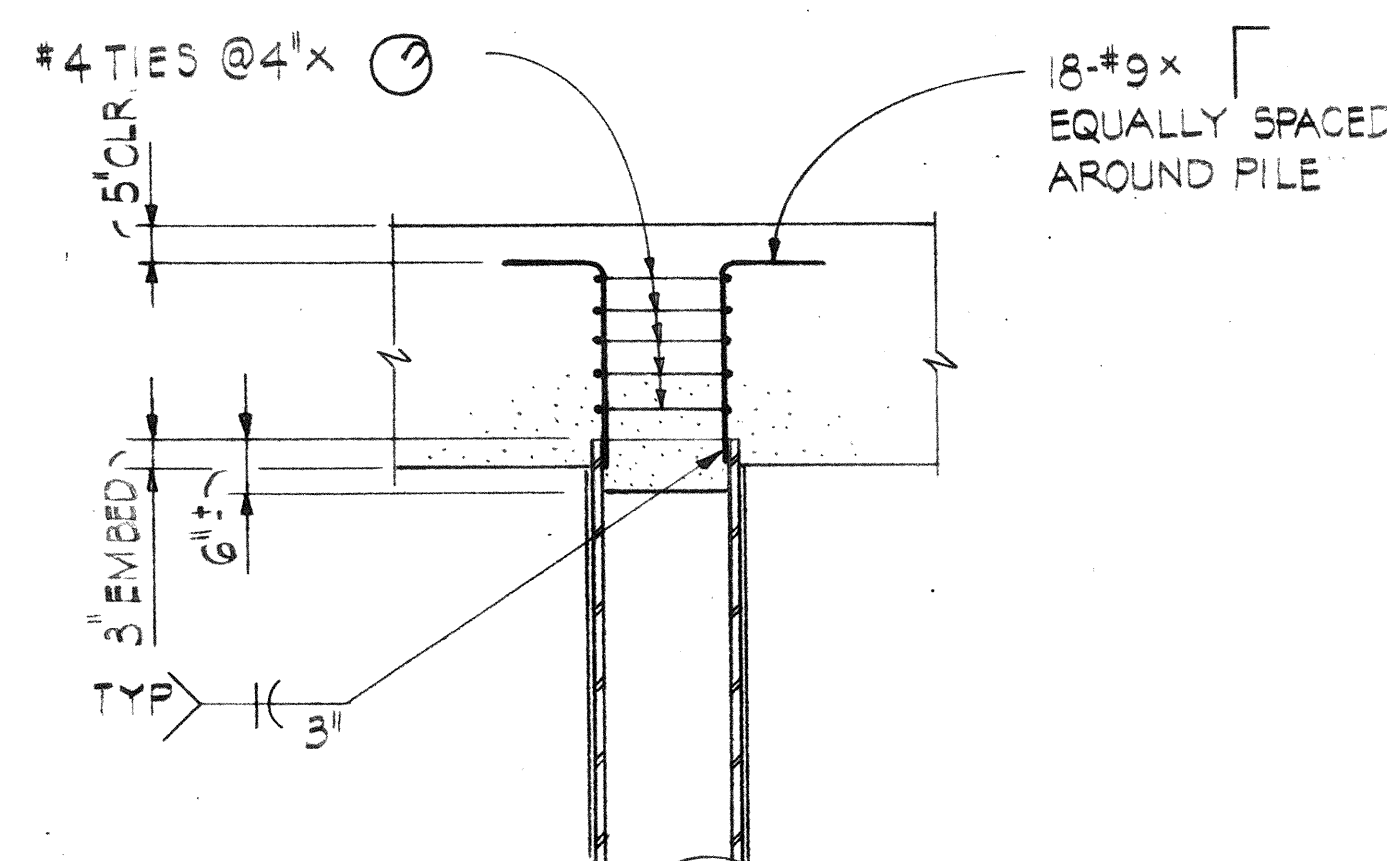

PILE TO PILE CAP ANCHORAGE
1/2"=1'-0"

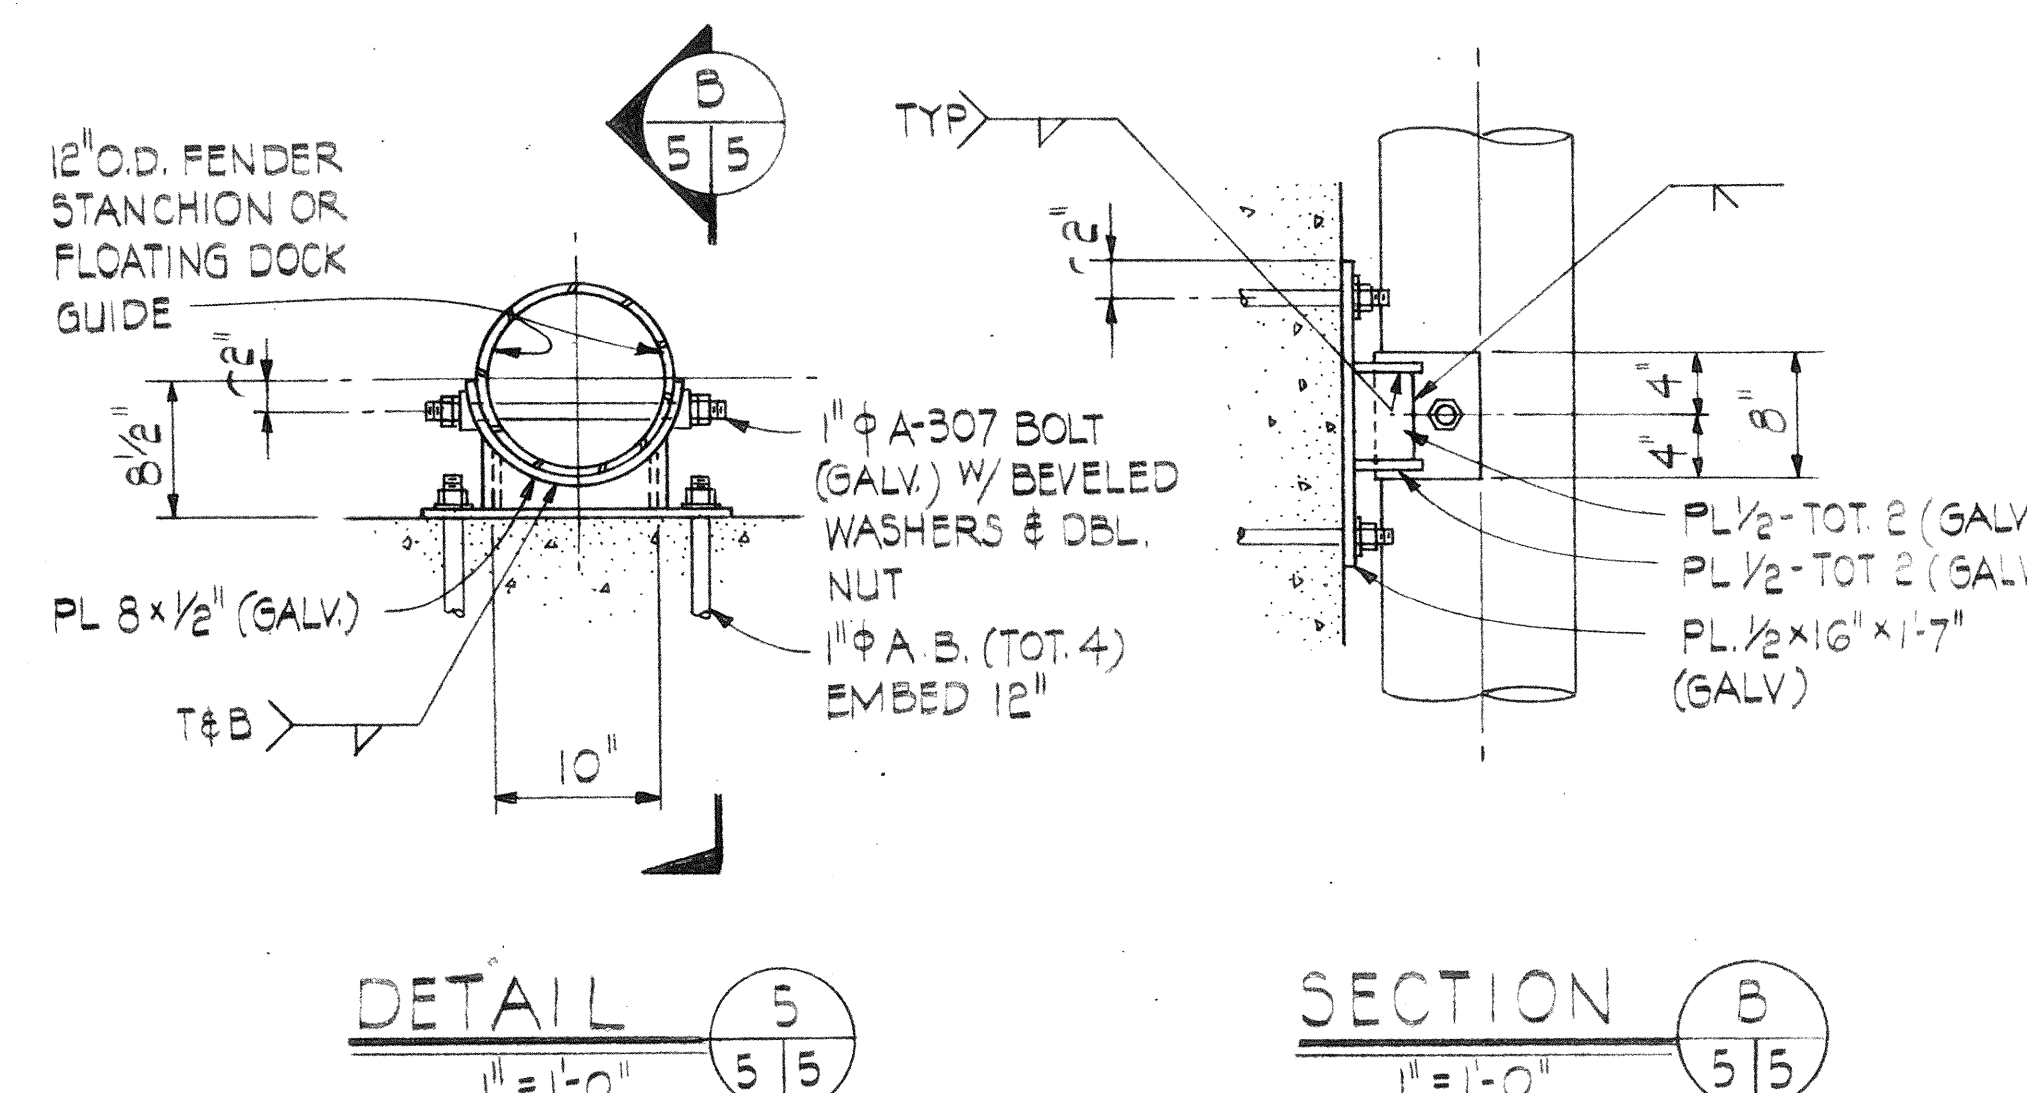

DETAIL 3
1"=1'-0"

DETAIL 4
1"=1'-0"

SECTION B
1"=1'-0"

GRAPHIC SCALES IN FEET

