


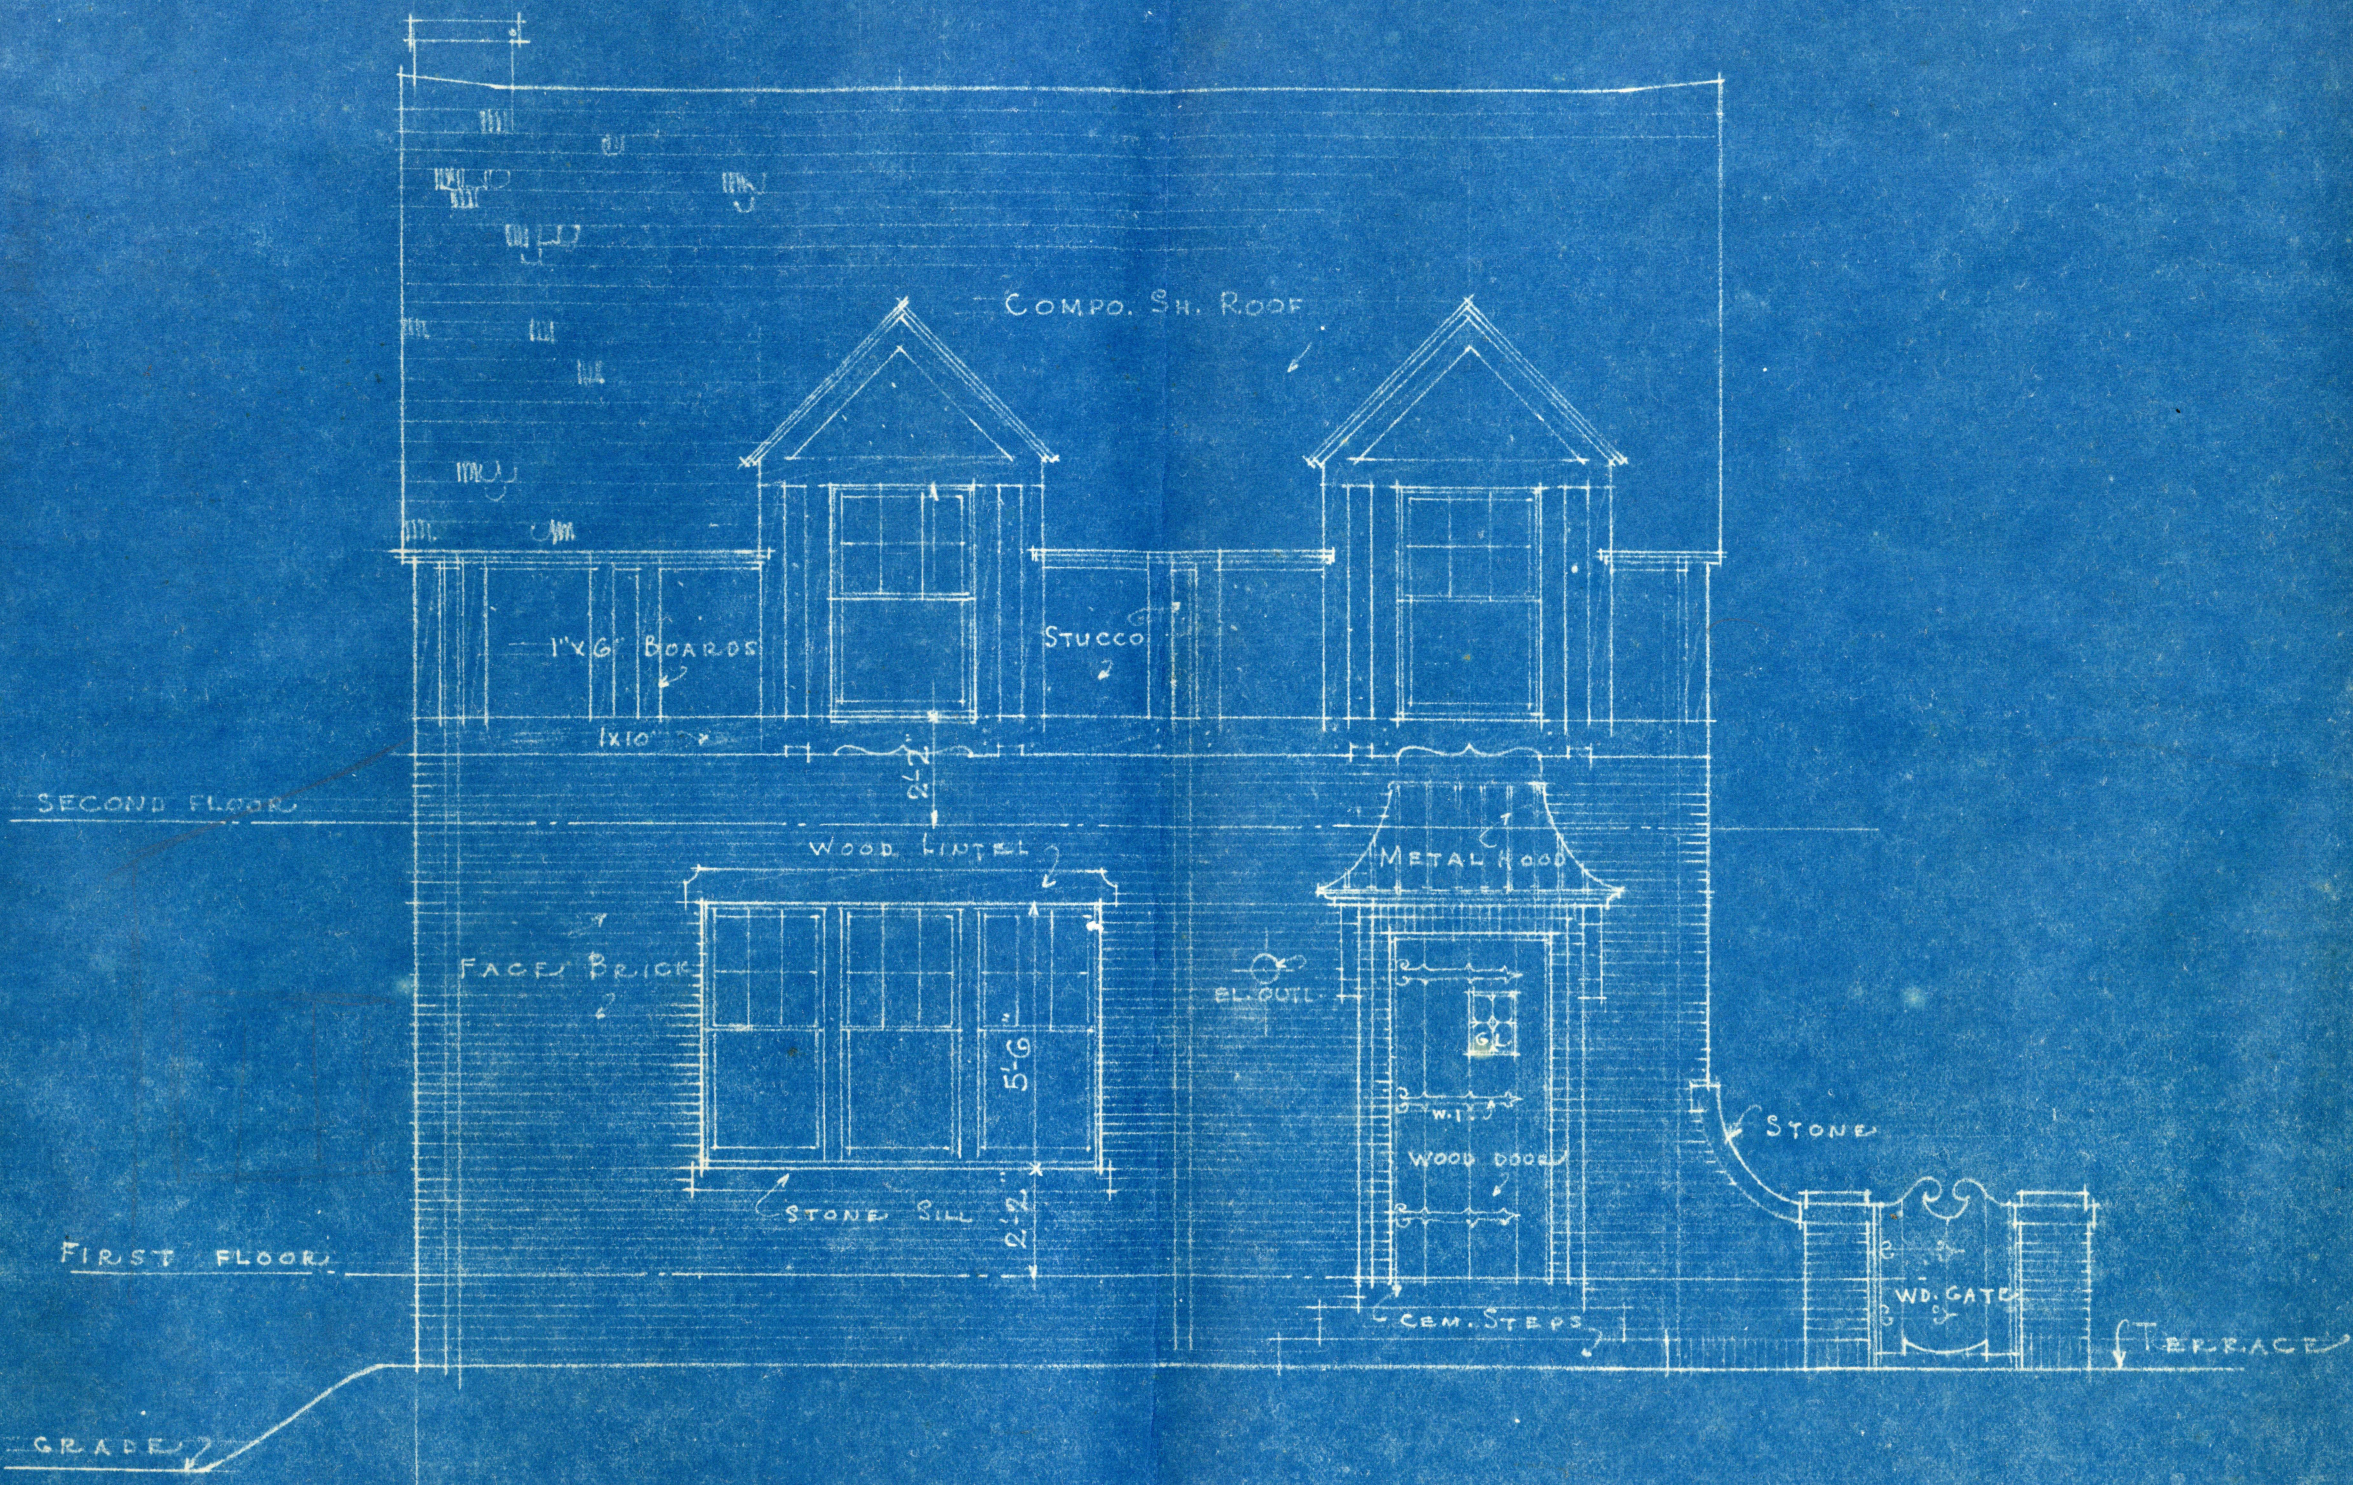



F R O N T E L E V A T I O N .
 SCALE 1/4" = 1'-0"

PLANS FOR
 RESIDENCE NO.
 133

JOSEPH SATIN & SON.
 WITH
 ARTHUR T. MEINTOSH & COMPANY

ARCHITECTURAL OFFICE
 of
 GLICKEN & ROSVICH
 30 N. DEARBORN ST.
 SH 1


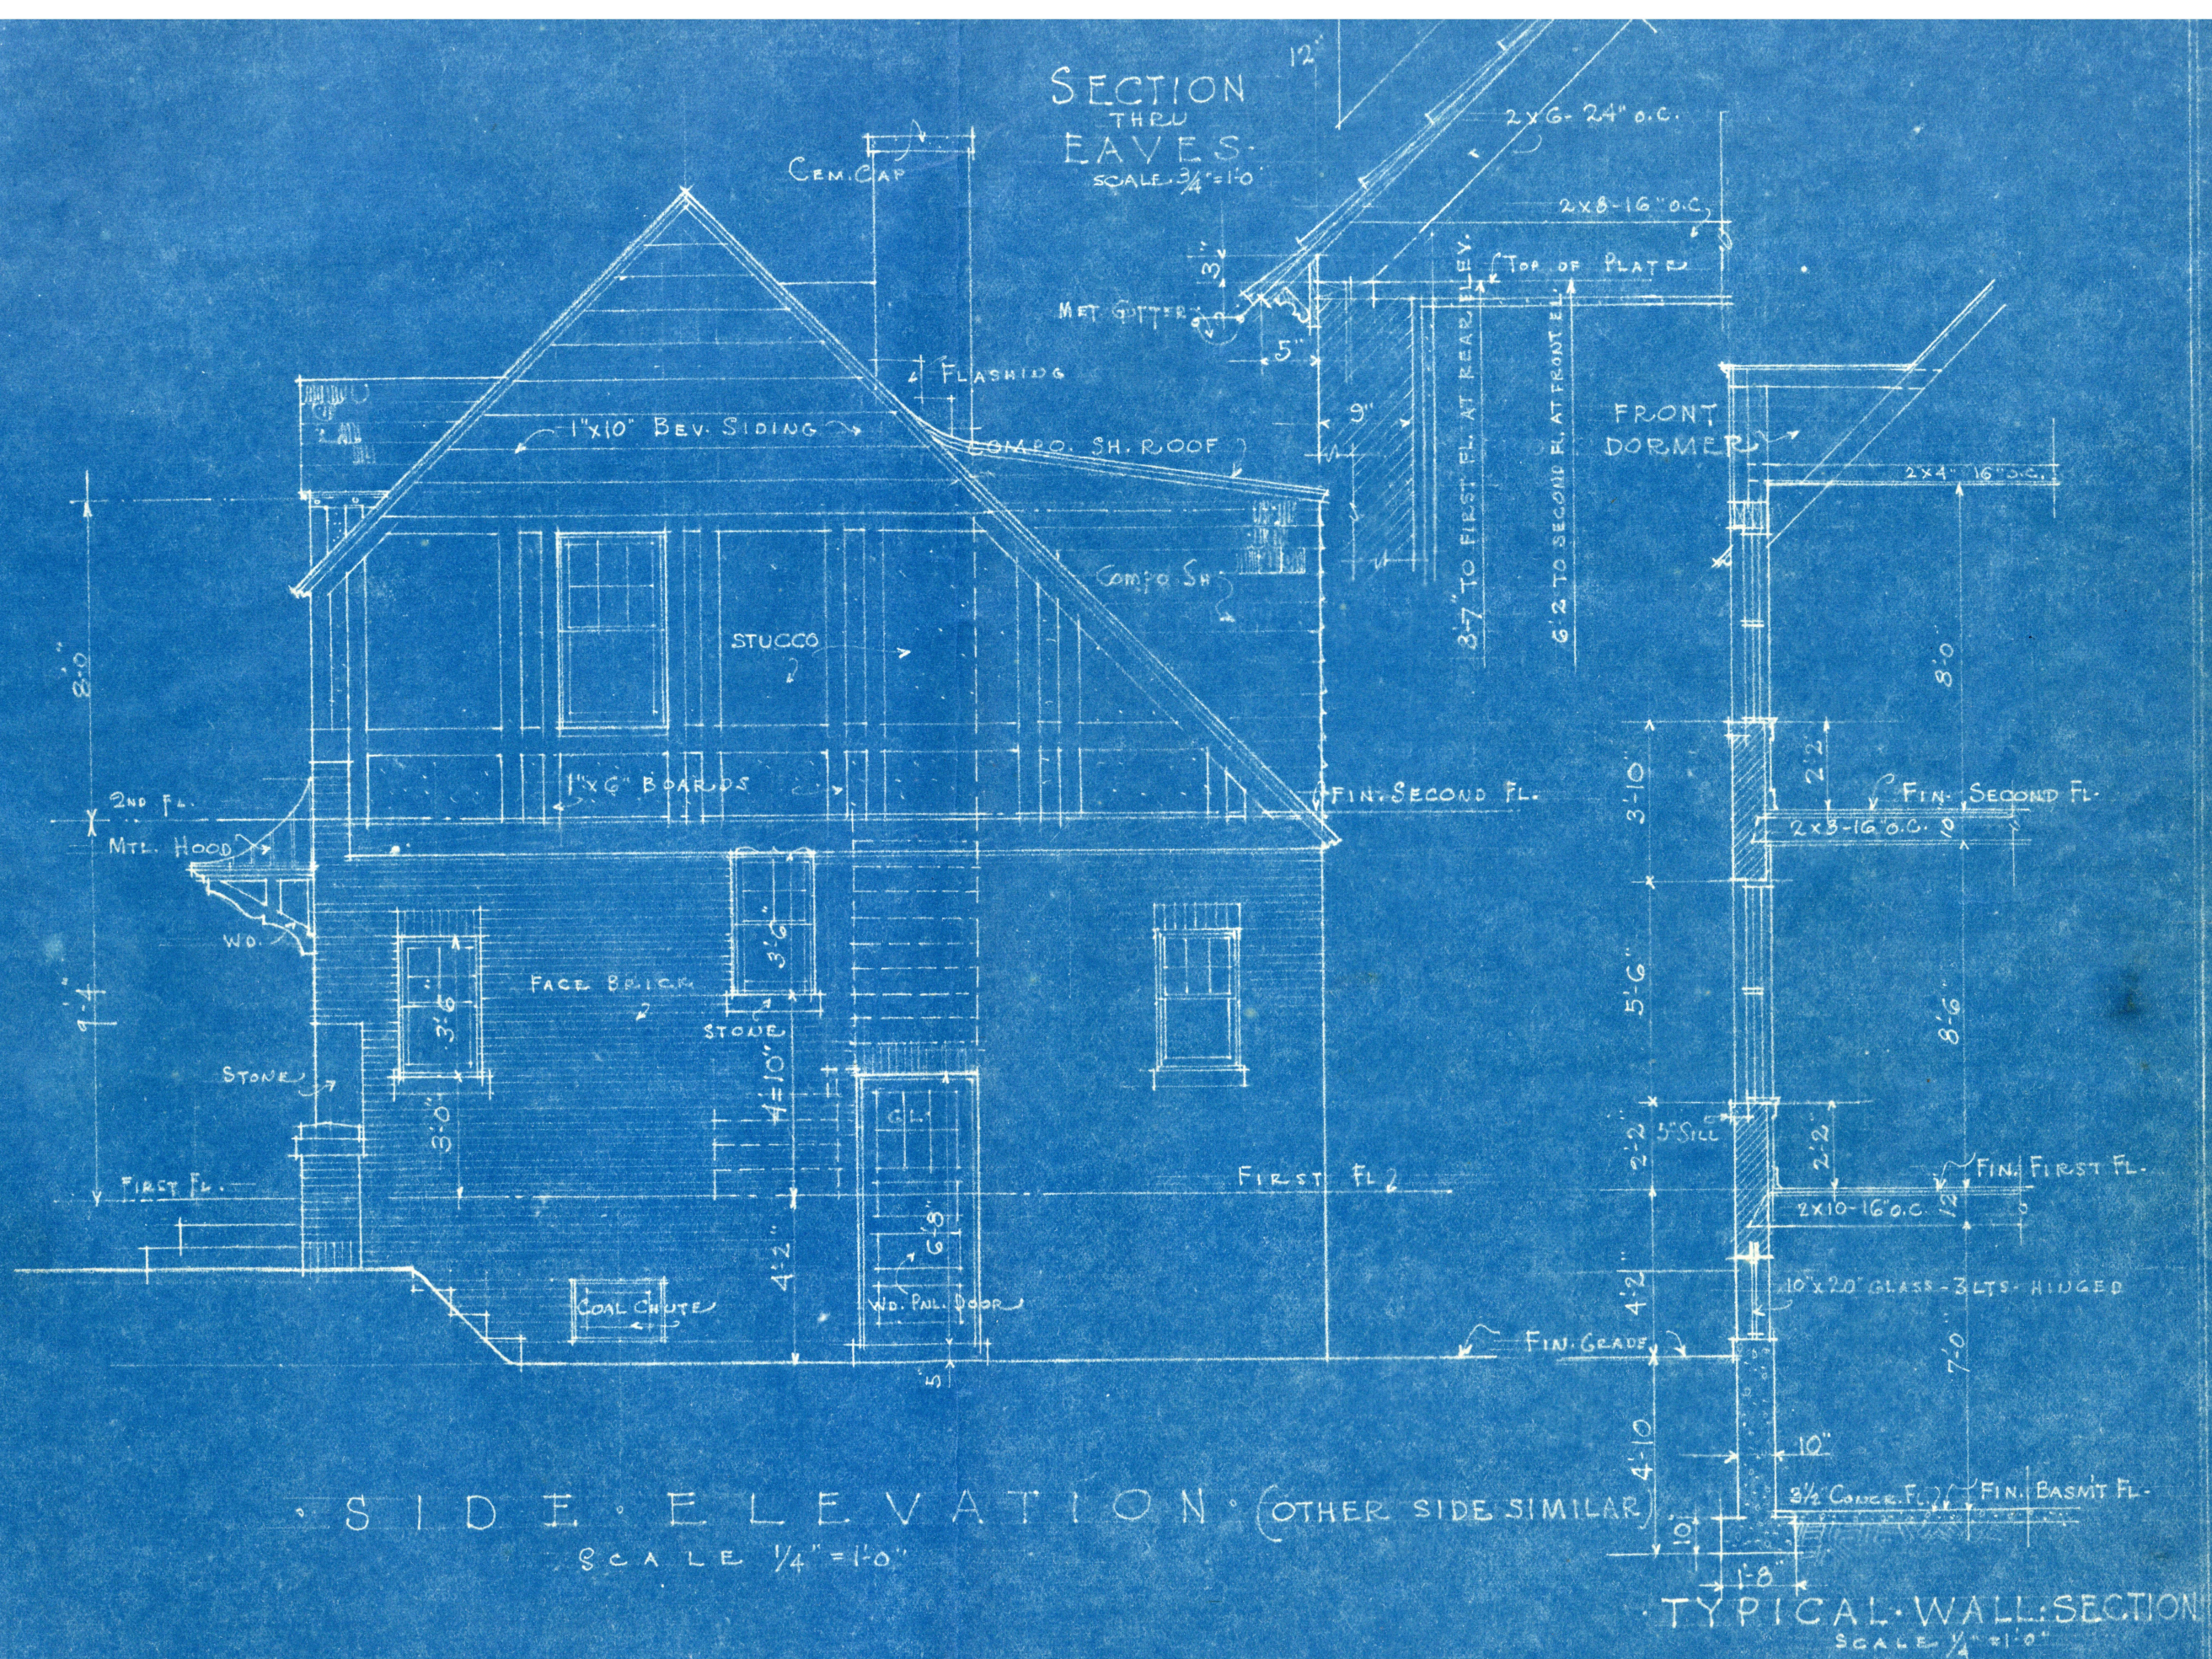


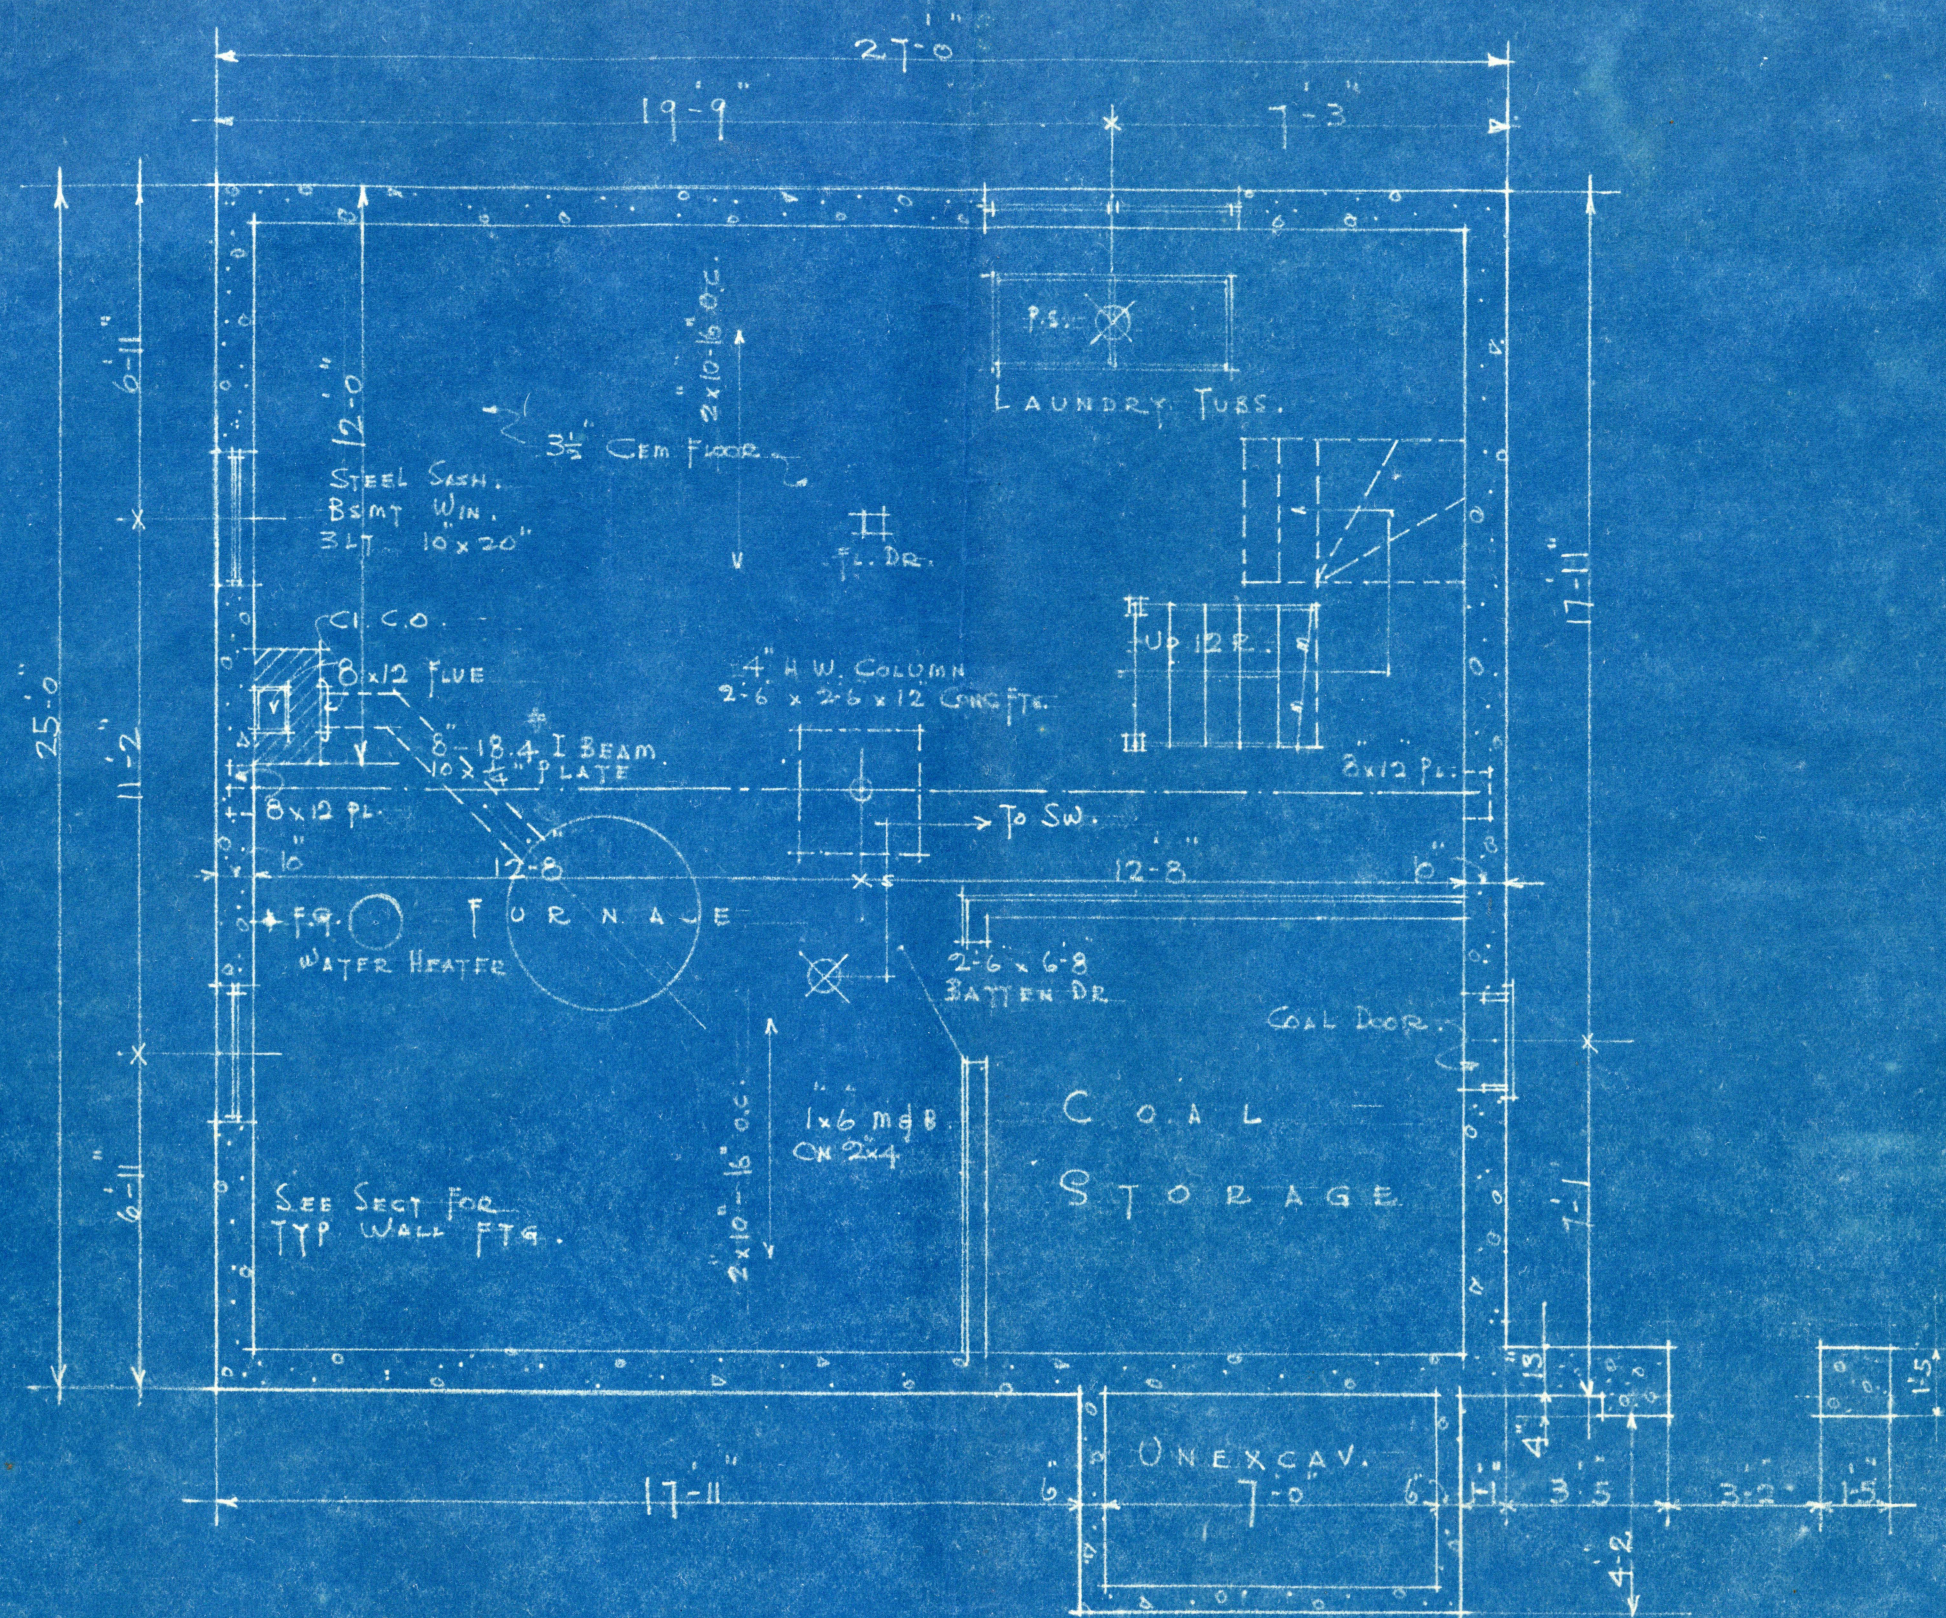

BASEMENT FLOOR PLAN
SCALE 1/4" = 1'-0"

OSCAR B. SODERHOLM,
644 N. HUMPHREY AVE.
OAK PARK, ILLINOIS

April 18, 1918.

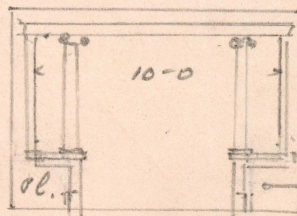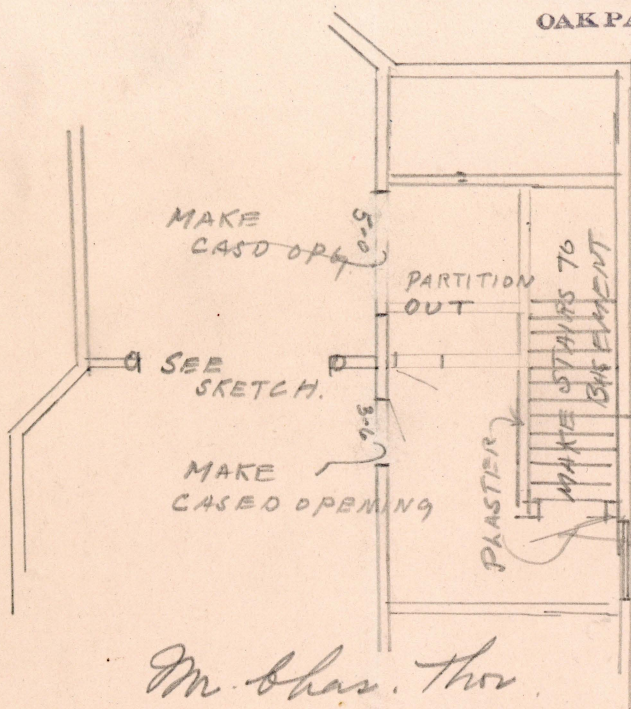

Dining Room opening 10-0 X 8-0

USE OLD DOOR

Mr. Chas. Thor.

I have figured the proposed repairs on your home at 624 N. Humphrey Ave., Oak Park, Ill. and will alter as per above sketches and notations and following items:
Plaster partition enclosing basement stairway; plaster where partition is torn out. and patch.

Repair floor where partition is removed.

Furnish millwork, lumber, and labor.

Will use old trim and floors where possible.

For the sum of One hundred two and $\frac{50}{100}$ (\$102 $\frac{50}{100}$) dollars

Respectfully submitted

Oscar B. Soderholm.

