
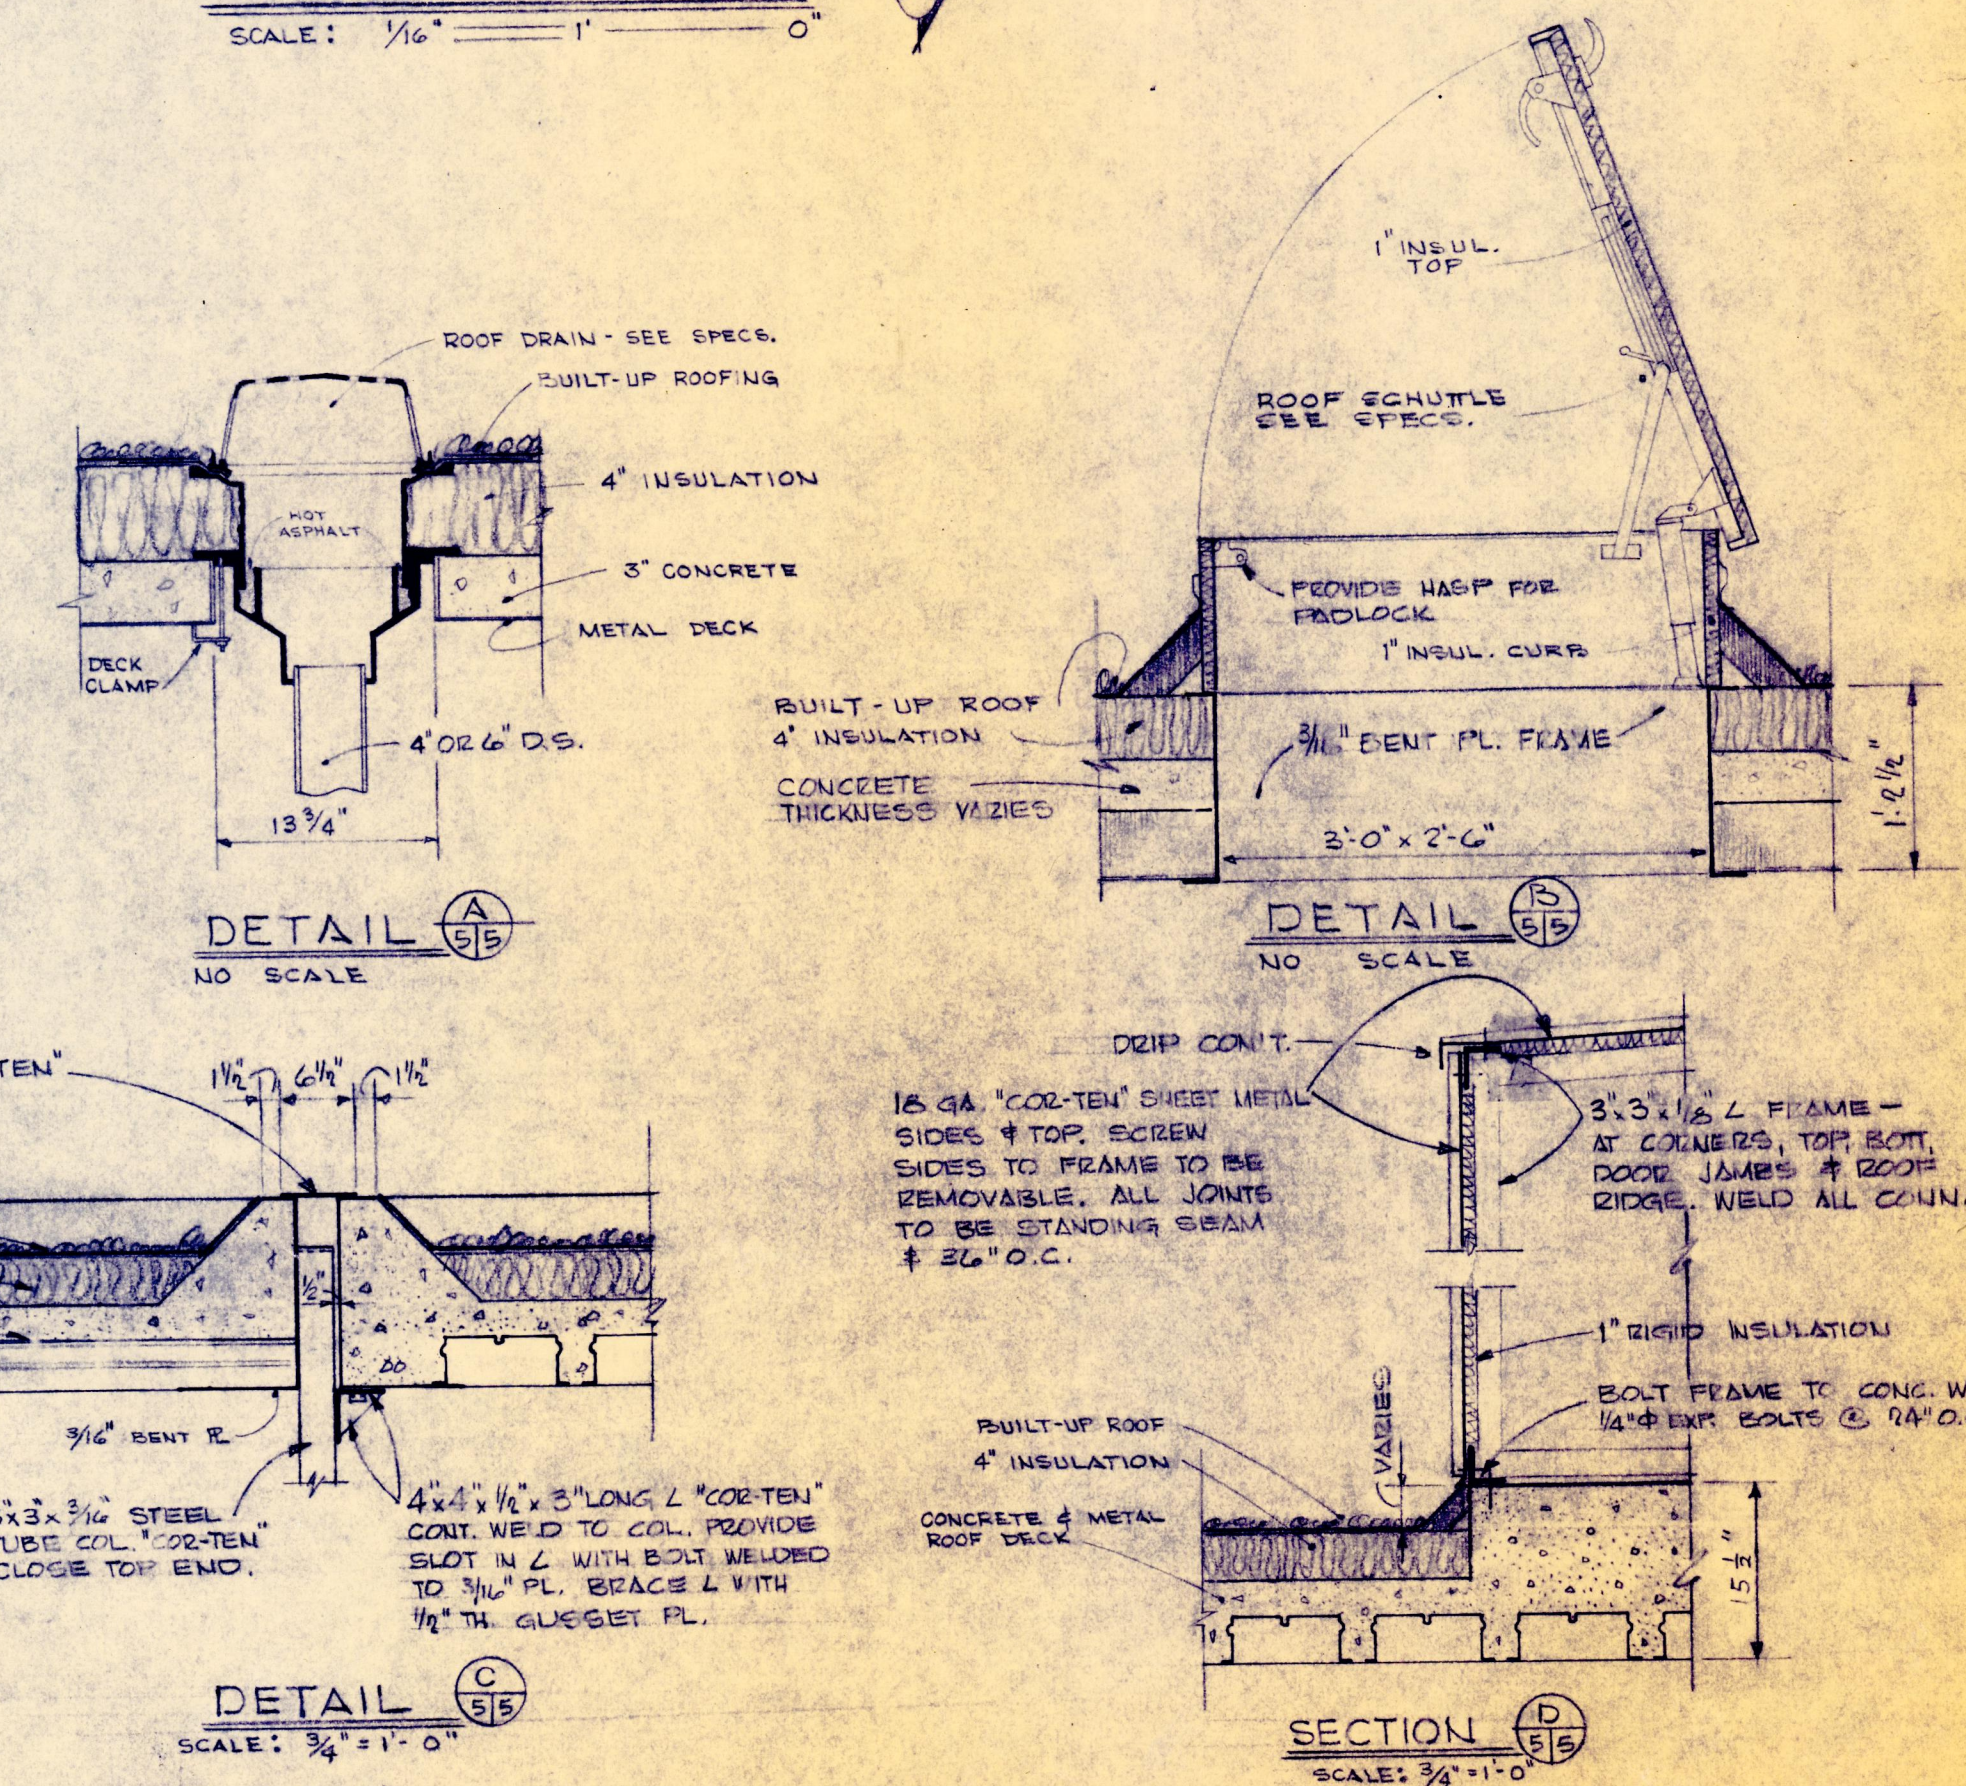
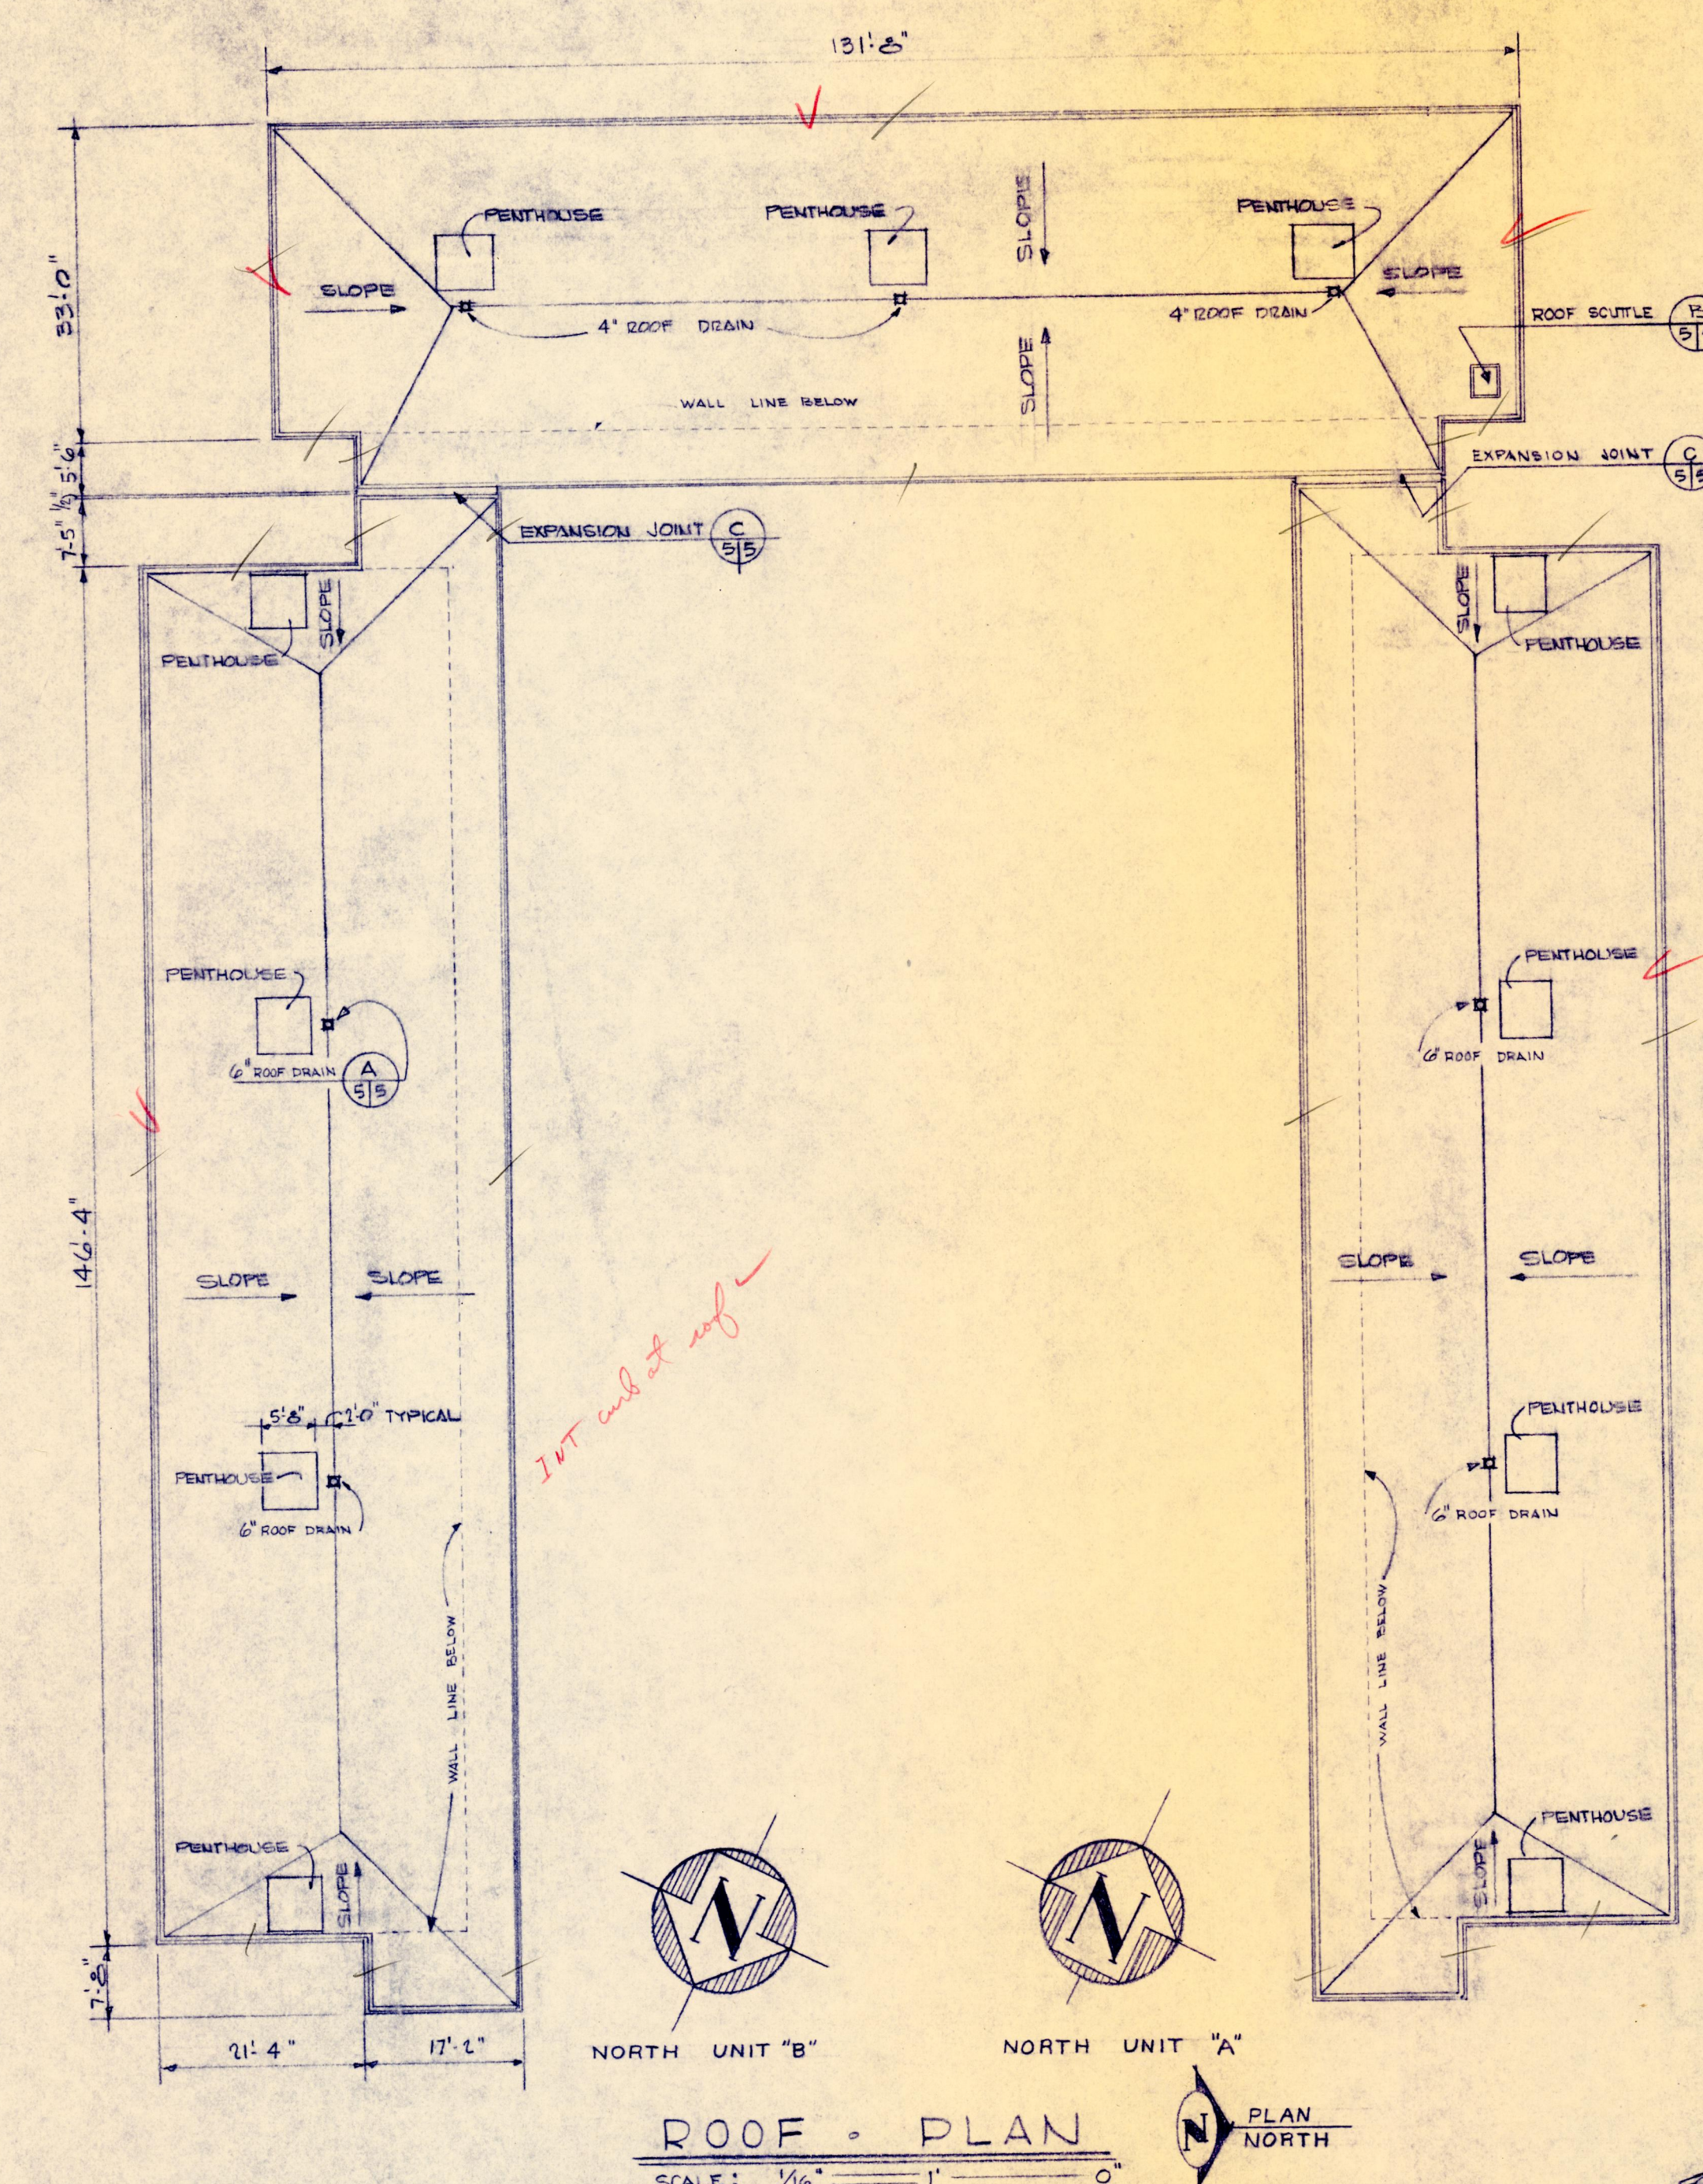
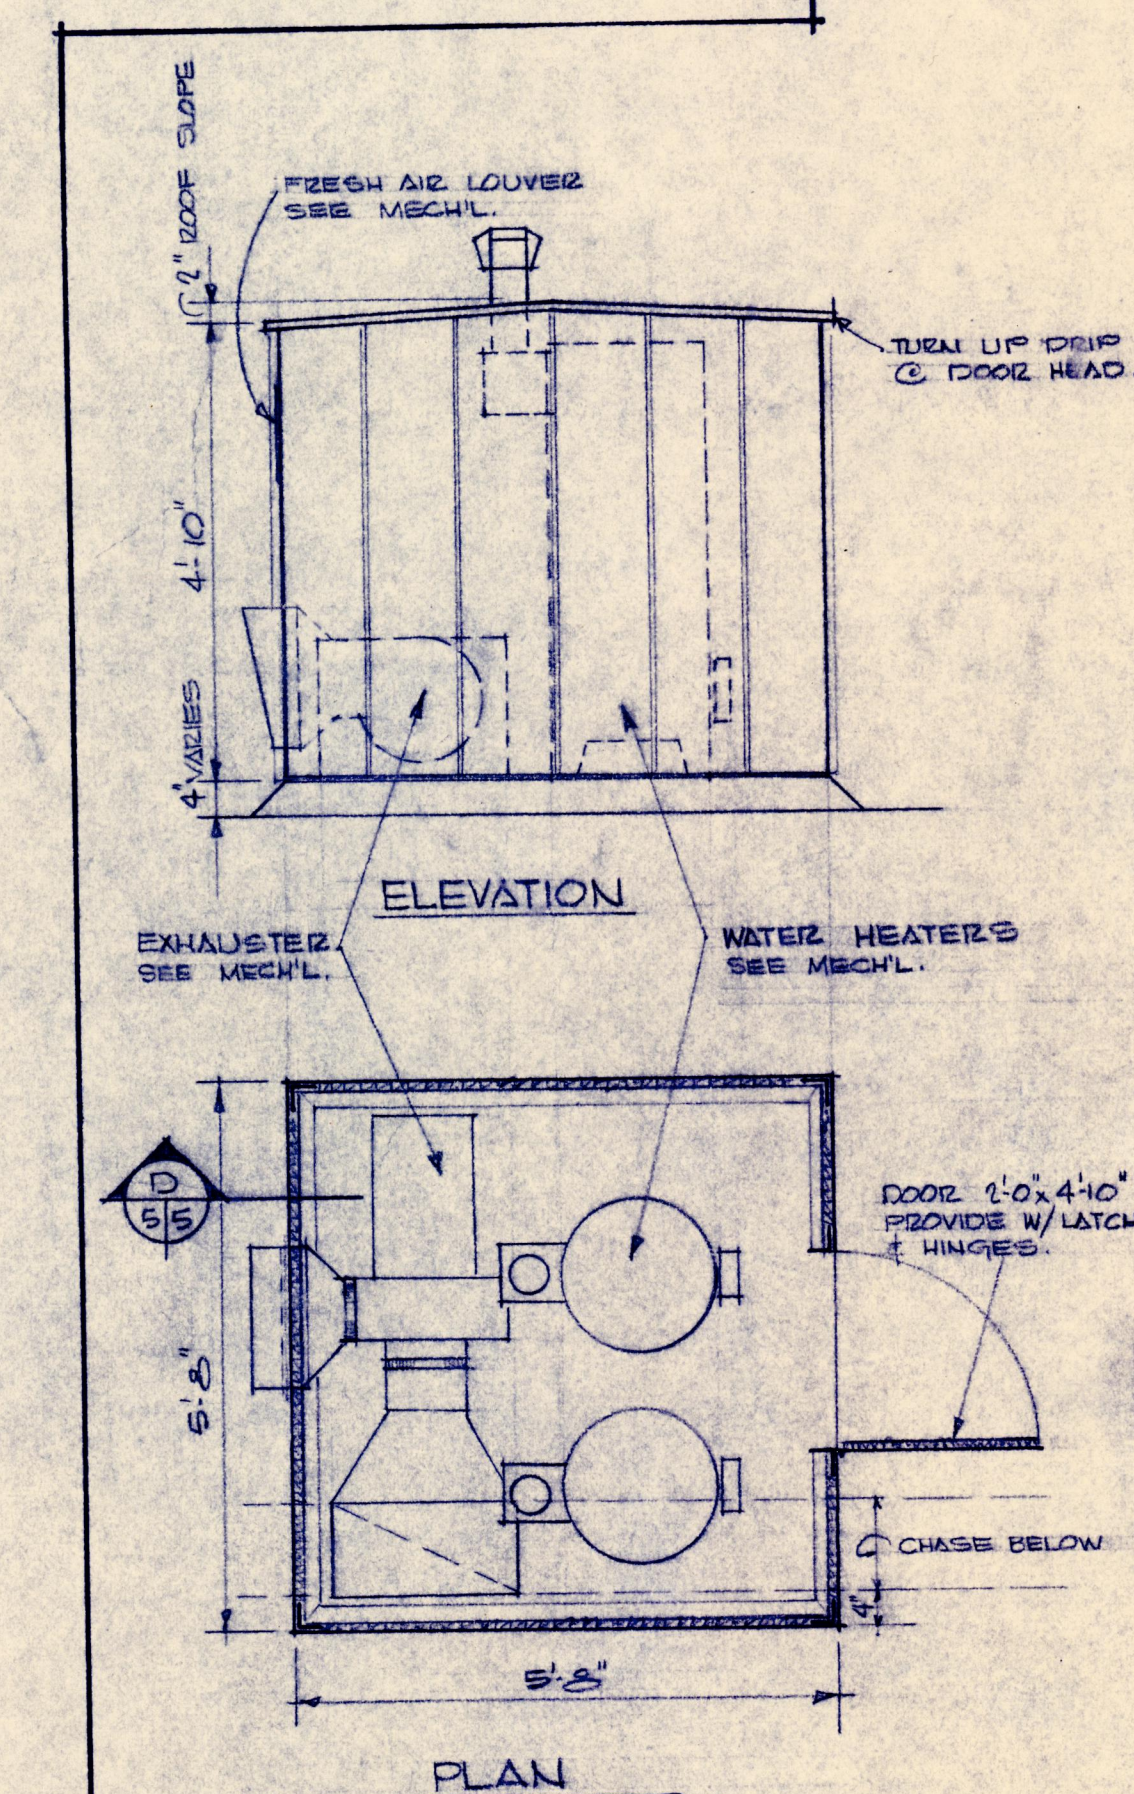
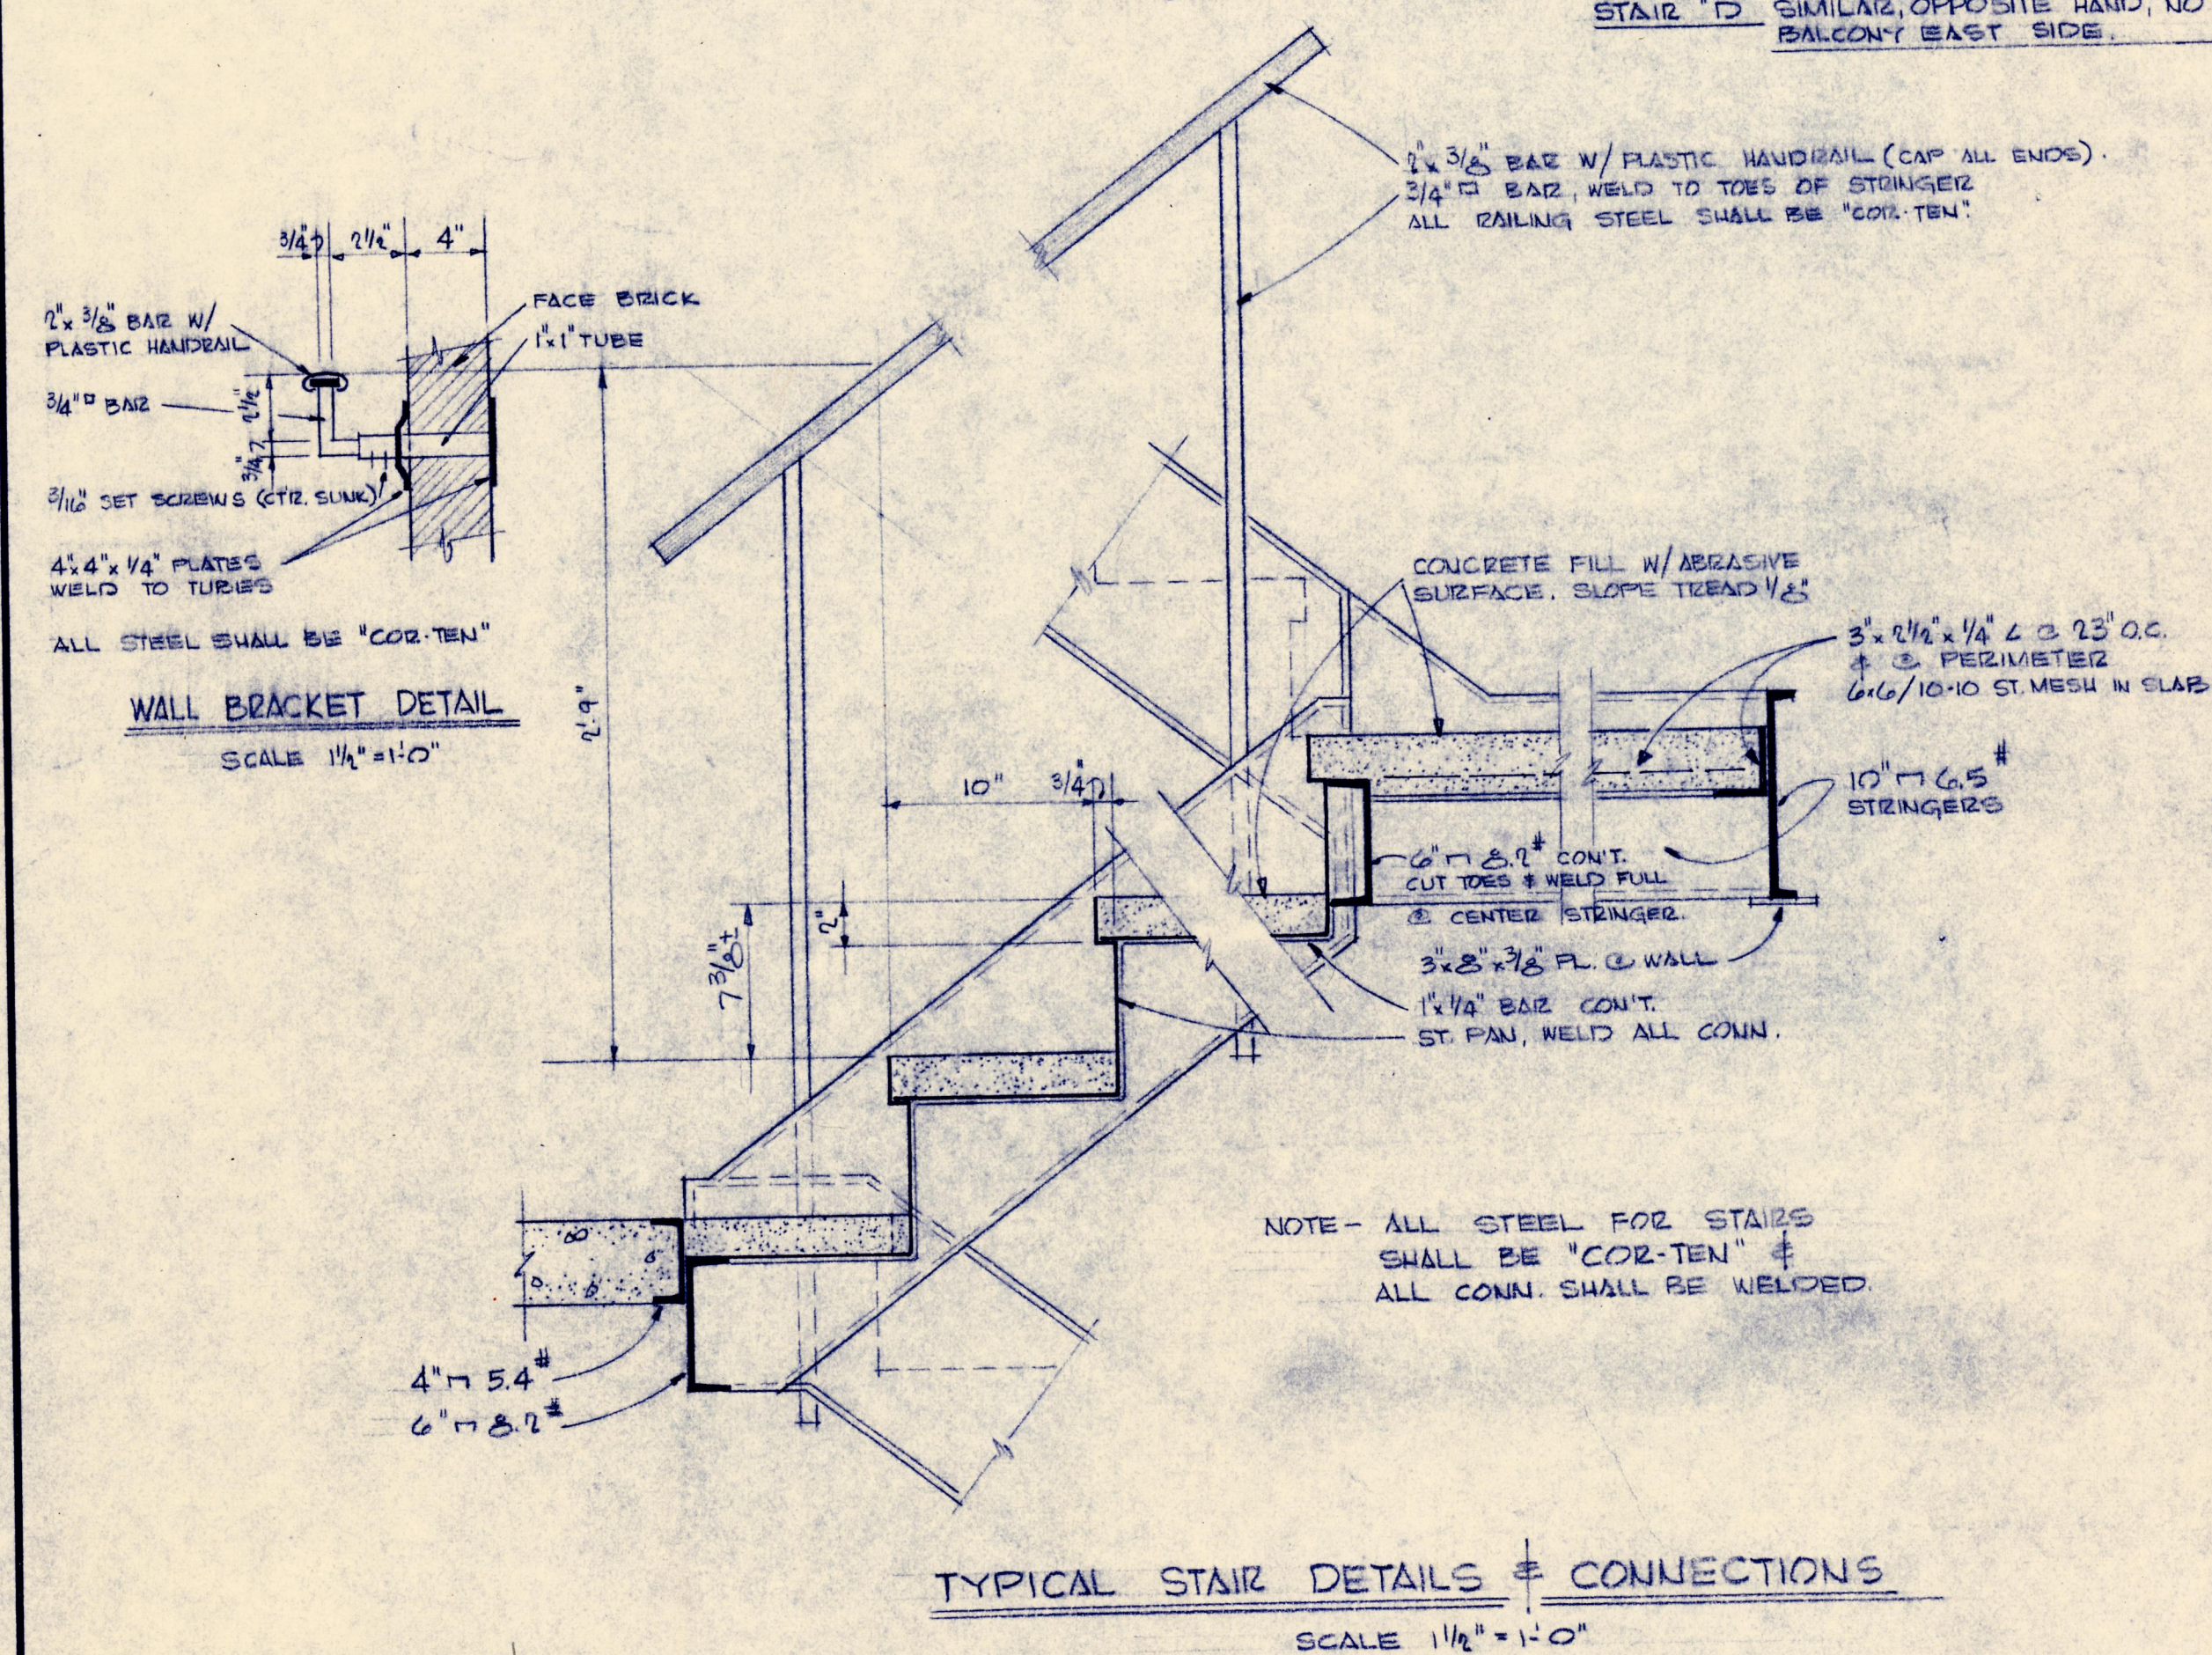
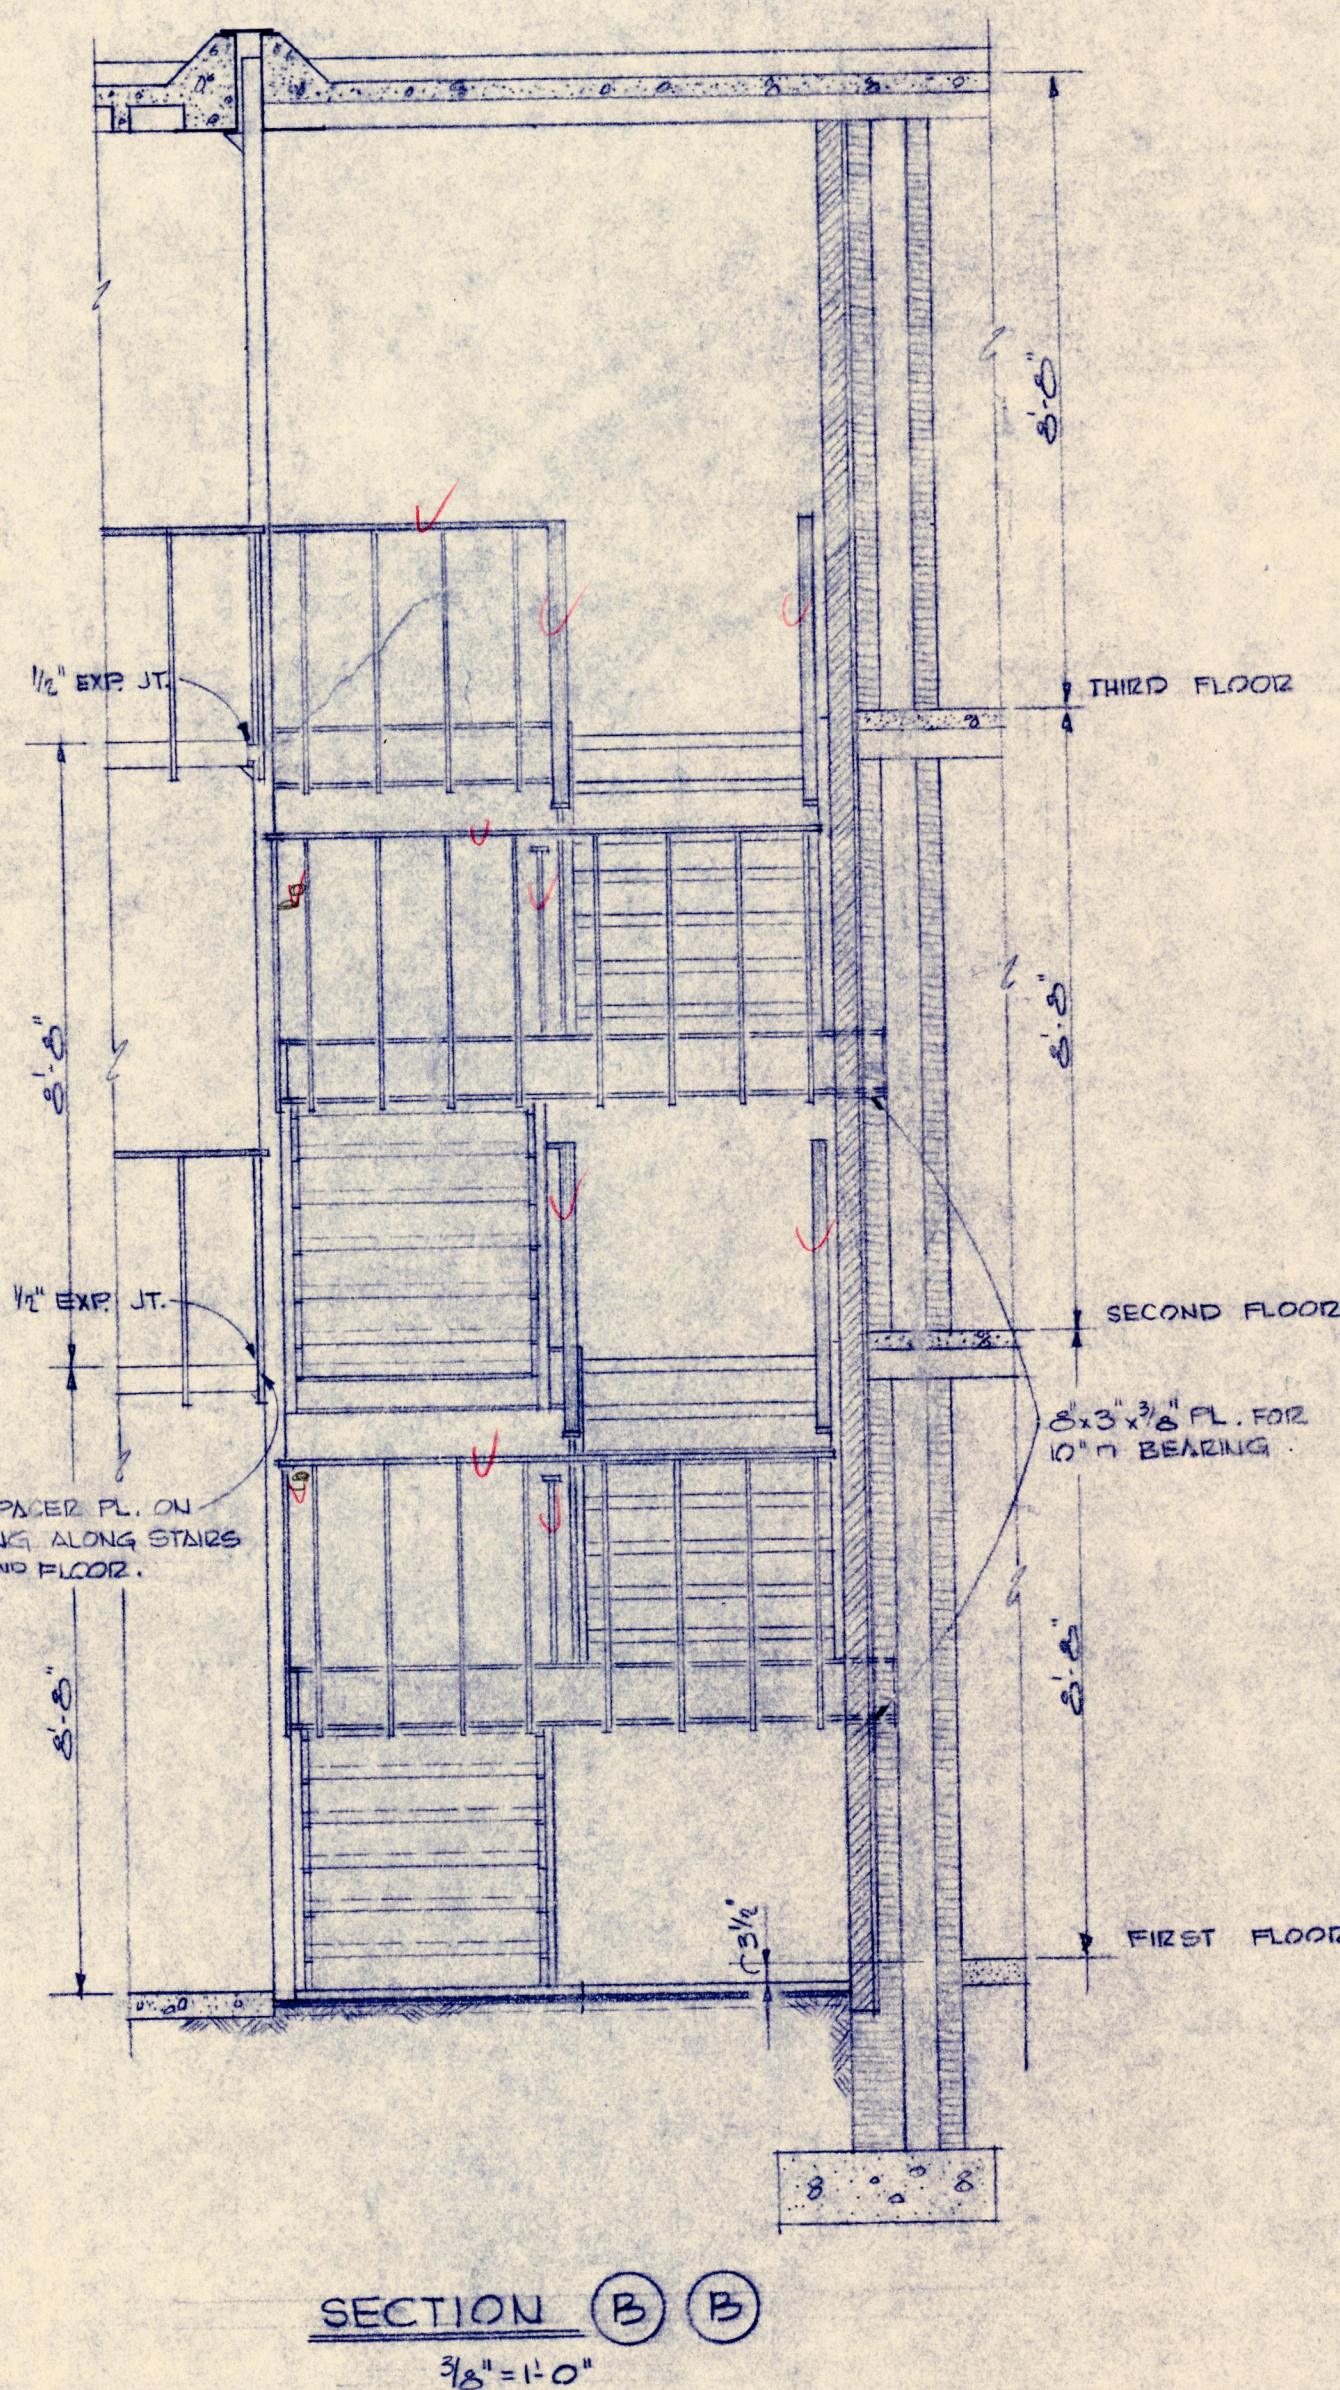


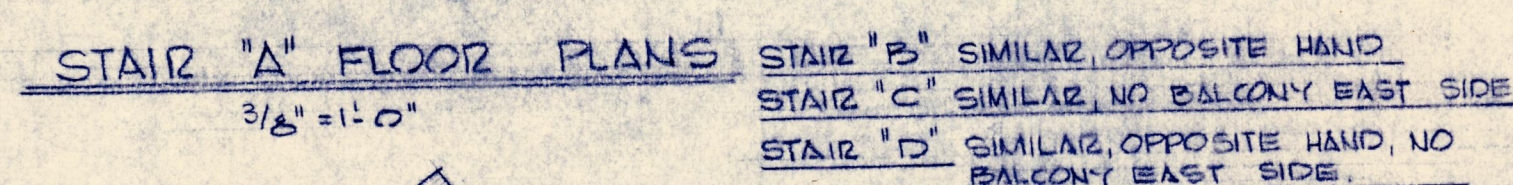

PROJECT NO. CH. MO. 159 (D)

ROOF PLAN & STAIR DETAILS UNITS A & B

384	STUDENT DORMITORY
-----	-------------------

MISSOURI WESTERN COLLEGE
ST. JOSEPH, MISSOURI DR. M. O. LOONEY, PRESIDENT

HERSCHEMAN & DOUGLAS

Herschman Architects Douglas Engineers

1311 VILLAGE DRIVE — ST. JOSEPH, MISSOURI

MADE BY: TEK P L P CH'KD. BY: L. L. D. REVISED: _____

MASSAGLIA · NIENSTROM · MIDDLETON MECHANICAL ENGINEERS

SHEET NUMBER

1	2	
---	---	---	---	---	---	---	---	---	----	----	-----

五

(551)

11

OF 9

DATE: 8-15-71