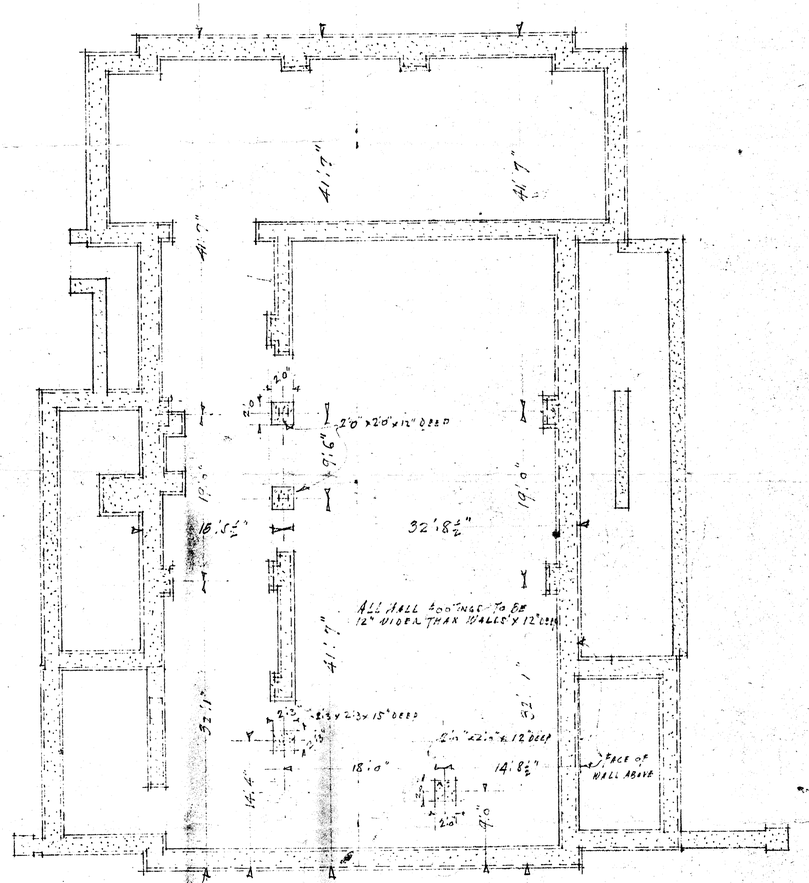

FOOTING PLAN

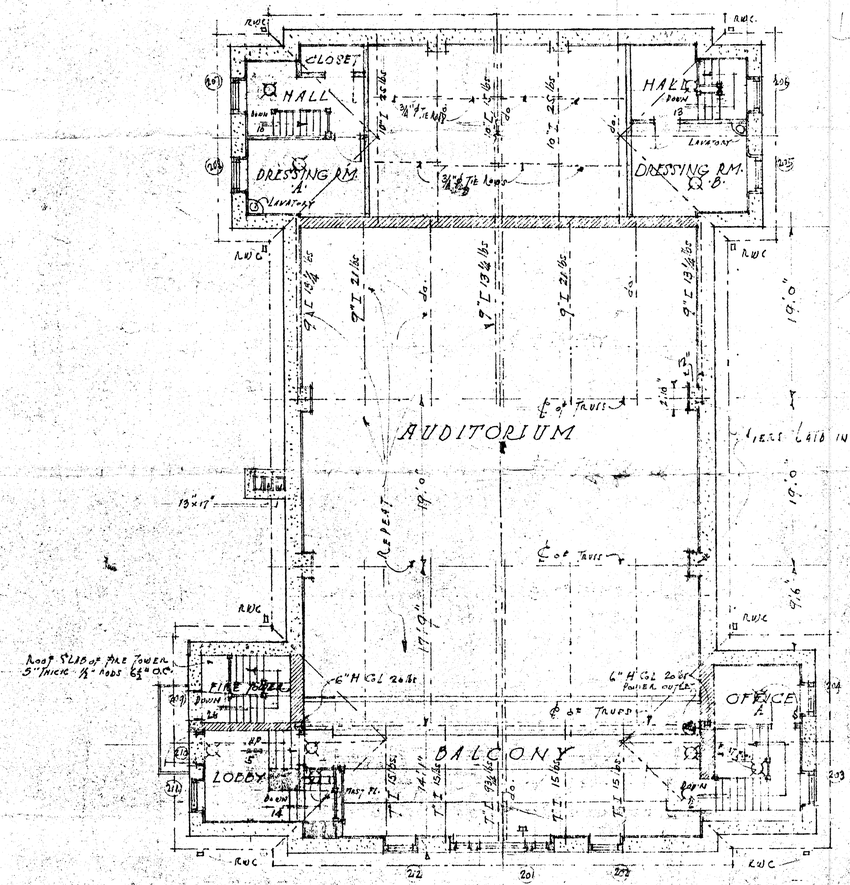

SECOND FLOOR PLAN

CCMM 307

SHEET NO. 1
SCALE 1/8" = 1'0"
AUGUST 23° 1922 REVISED 10/5/22

AUDITORIUM FOR THE WOMENS CLUB OF GERMANTOWN

WALTER F. PRICE
ARCHITECT
119 S. FOURTH ST. PHILA.