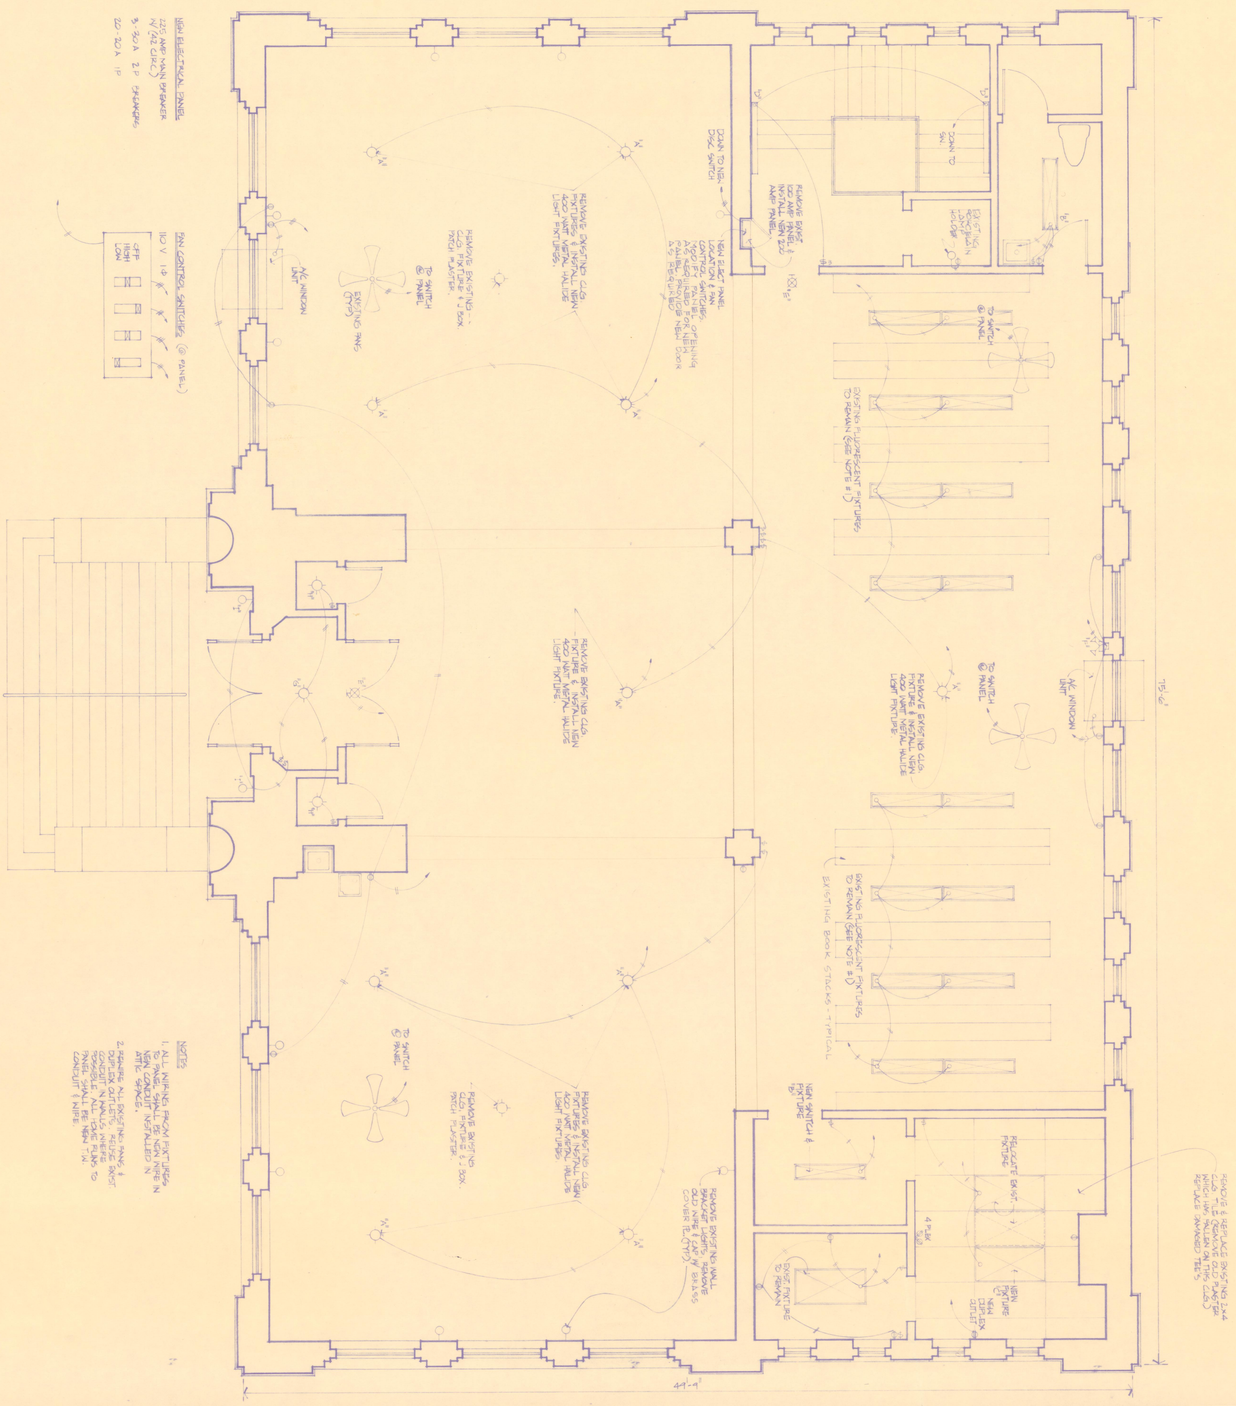

FIRST FLOOR PLAN

1/4"=1'-0"

Brunner & Brunner

architects & engineers, inc.

ST. JOSEPH, MISSOURI 64501 (816) 279-0809

ELECTRICAL & WATERPROOFING ALTERATIONS TO WASHINGTON PARK LIBRARY

THIRD & MARKET ST. JOSEPH, MO

SHEET NUMBER 7 TOTAL SHEETS

REVISIONS

CHECKED BY

DRAWN BY

DATE 12-20-82

JOB NUMBER 8208

STATE OF MISSOURI WILLIAM K. BRUNNER NUMBER A-2030

STATE OF MISSOURI WILLIAM K. BRUNNER NUMBER E-8146