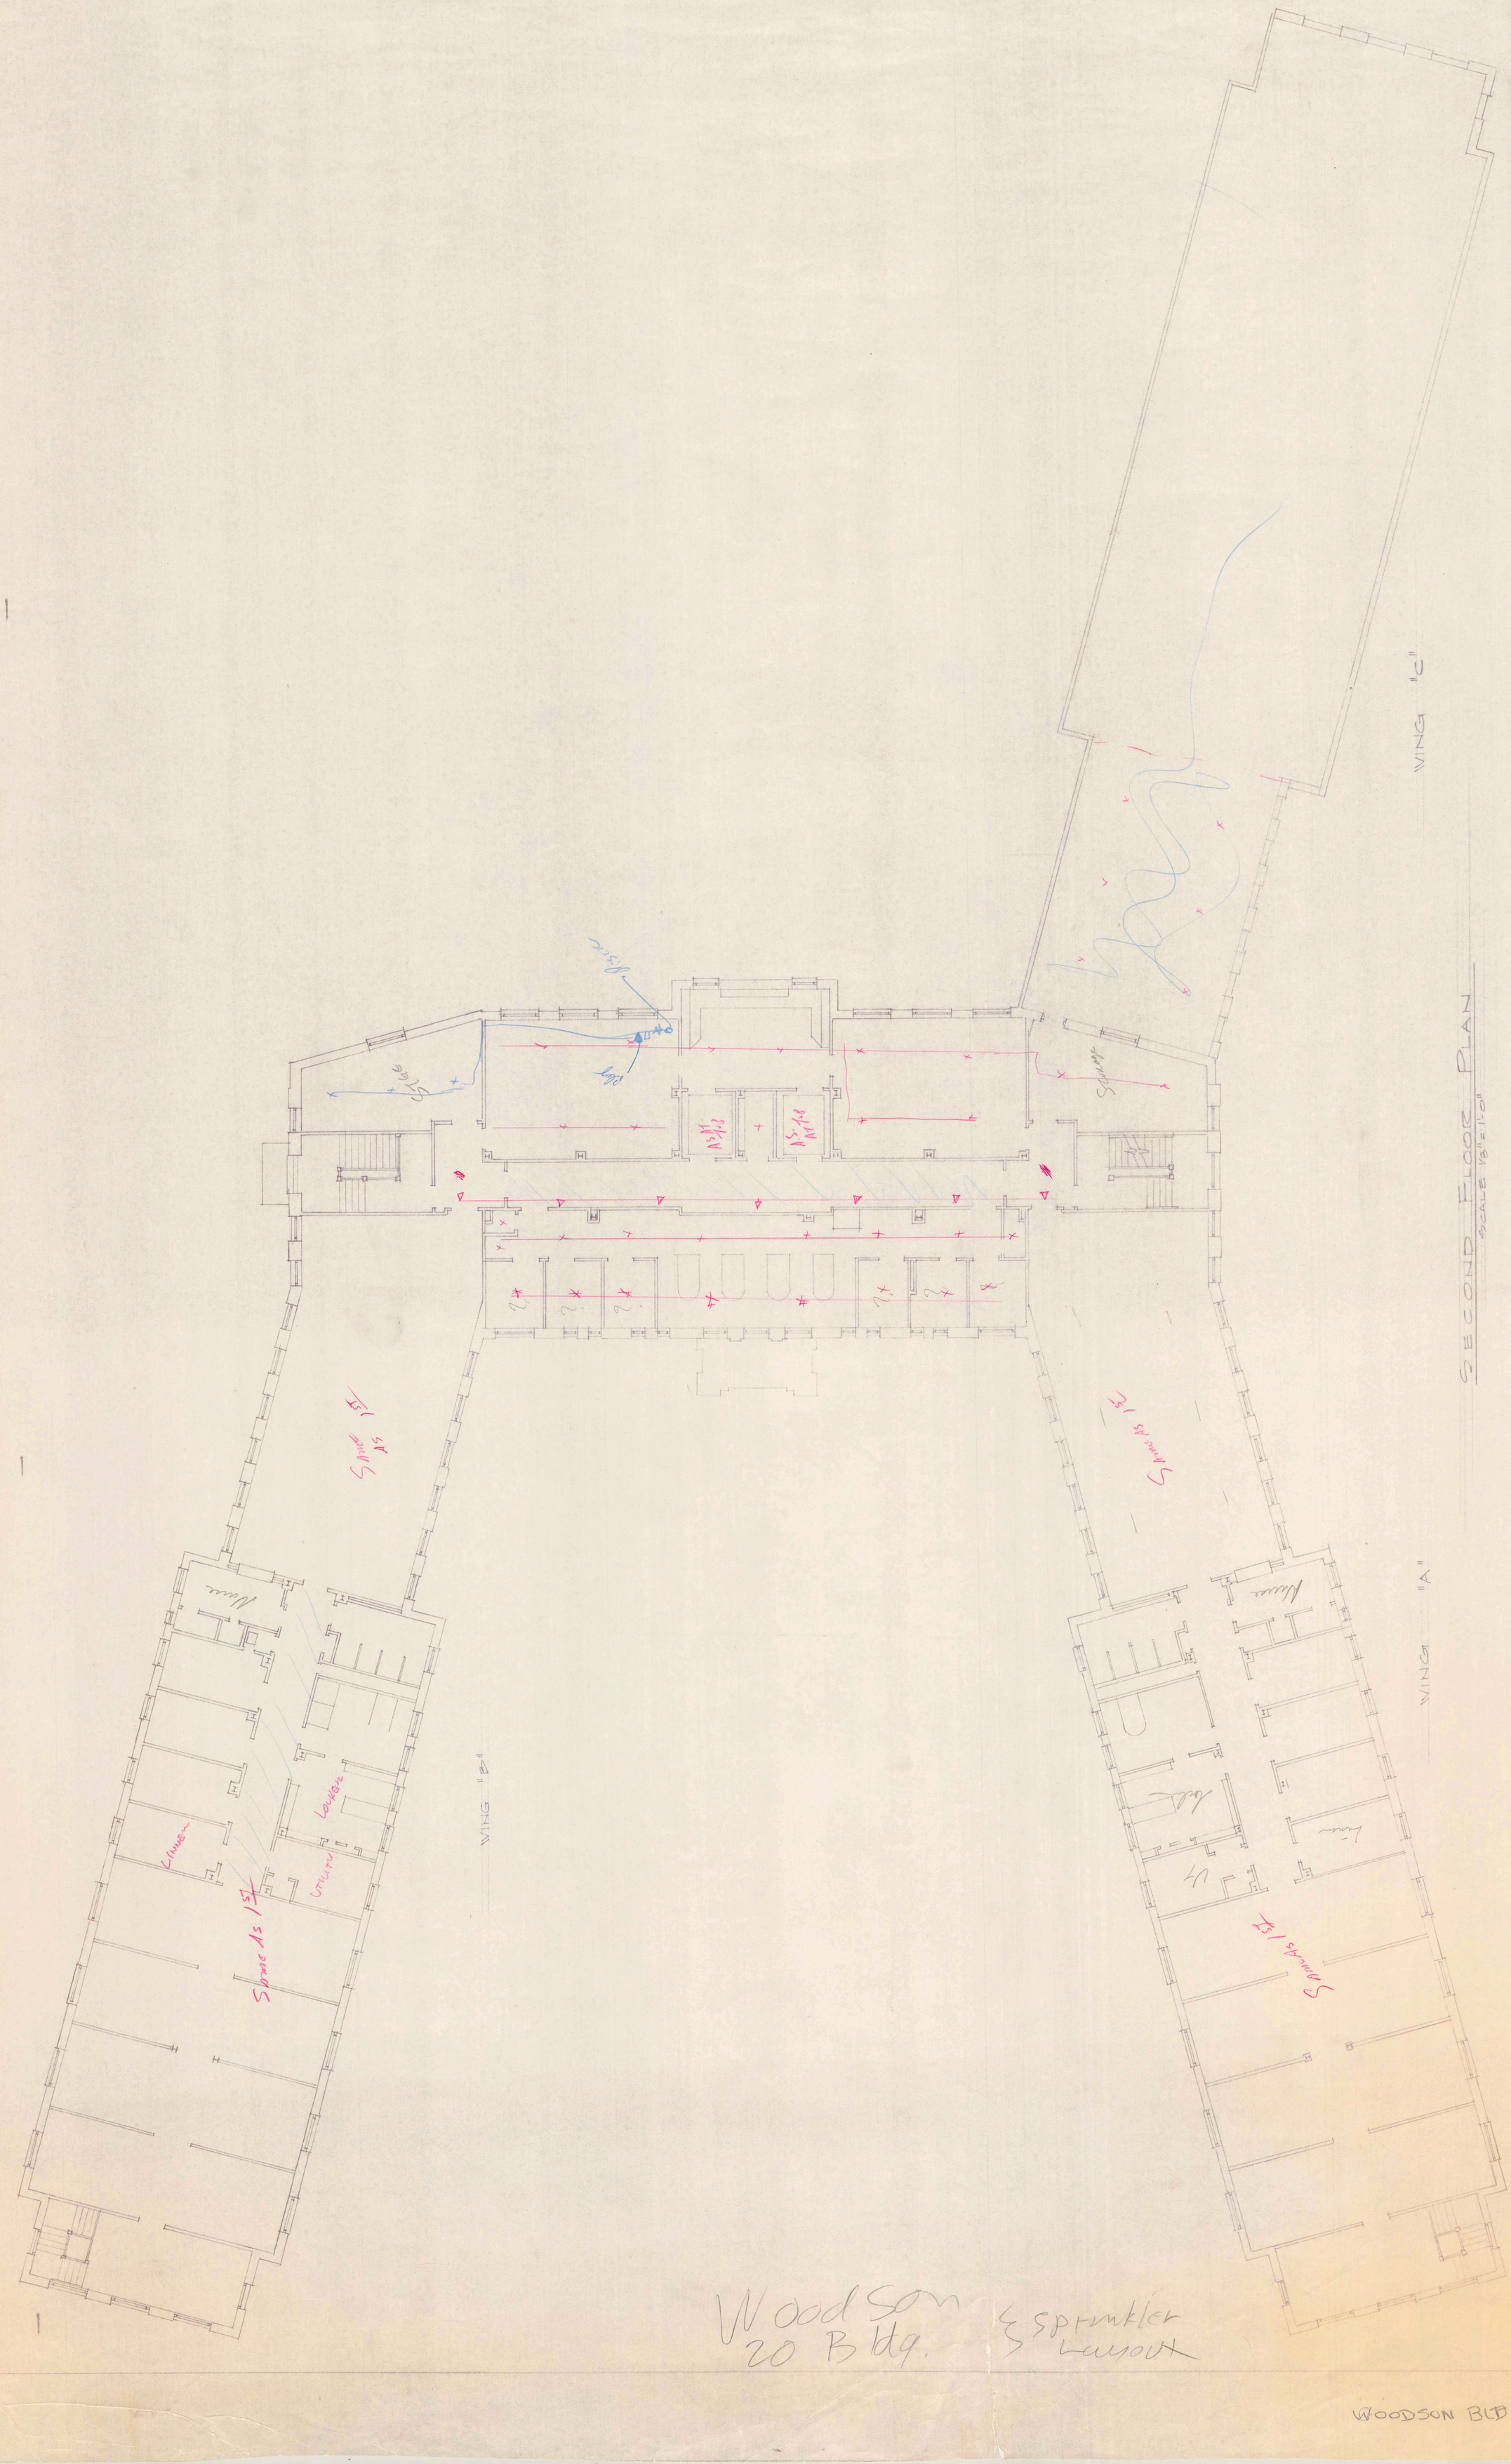
WING "C"
SECOND FLOOR PLAN
SCALE 1/8" = 1'-0"
WING "B"
WING "A"
Woodson
20 Bldg.
& Sprinkler
Layout
WOODSON BLD.