
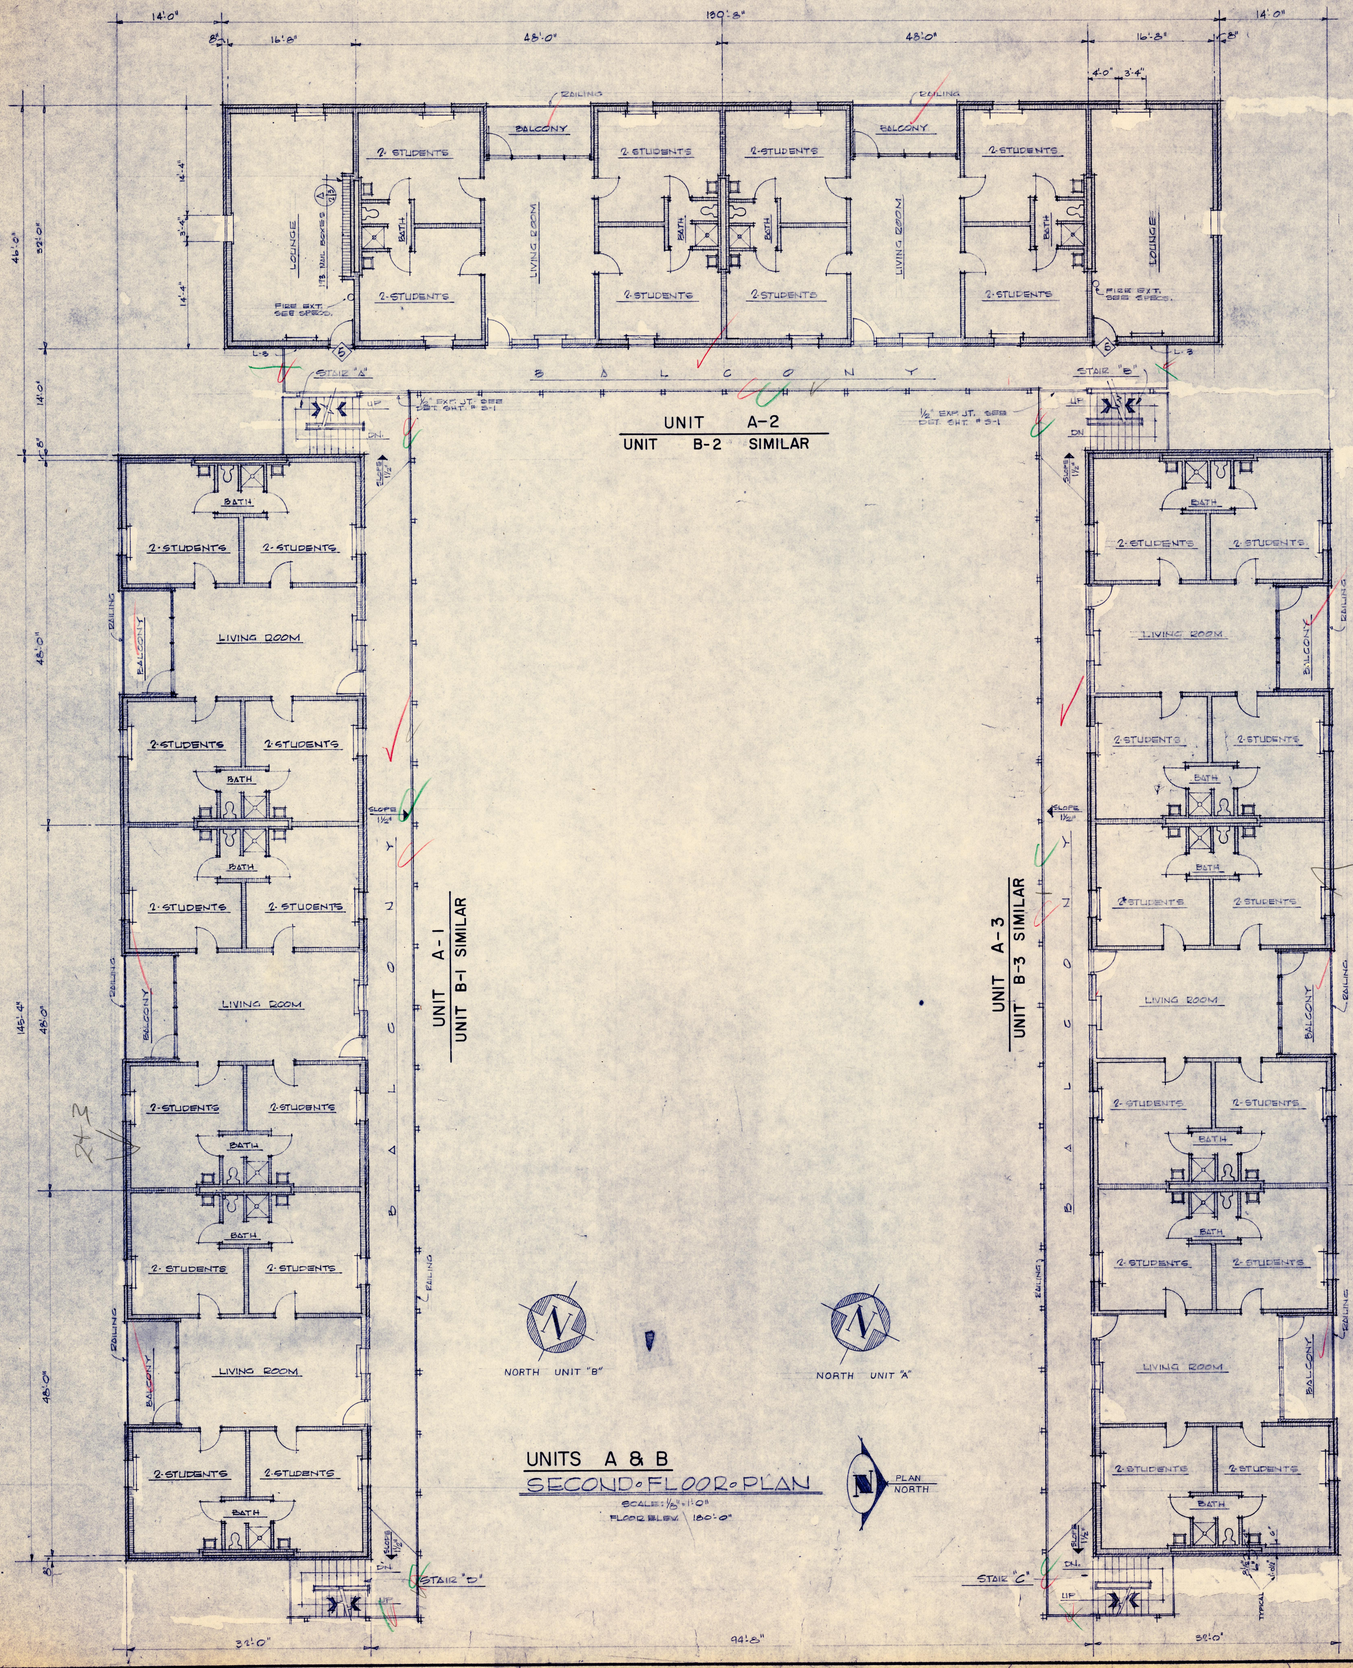



UNITS A & B
SECOND FLOOR PLAN

SCALE: 1/8" = 1'-0"
FLOOR BELOW = 180'-0"

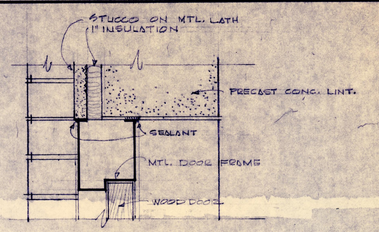

DOOR #4 & 5 HEAD DET.

SCALE: 3" = 1'-0"

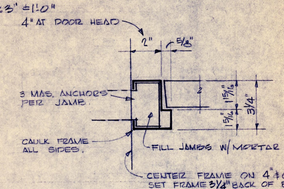

TYPICAL DOOR FRAME DETAIL

SCALE 3" = 1'-0"

DOOR SCHEDULE


DOOR NO.	SIZE	DOOR: WOOD	DOOR: METAL	DOOR: ALUM.	FRAME: WOOD	FRAME: METAL	FRAME: ALUM.	DETAIL	TYPE	HARDWARE	REMARKS
1	2'-8" x 7'-0" x 1¾"	●				●			A	1	
2	2'-6" x 7'-0" x 1¾"	●				●			A	2	
3	3'-0" x 7'-5½" x 1¾"		●			●			A	3	
4	3'-0" x 7'-0" x 1¾"		●			●			A	4	
5	3'-0" x 7'-0" x 1¾"		●			●			A	5	



TYPE A


DOOR TYPE

NO SCALE

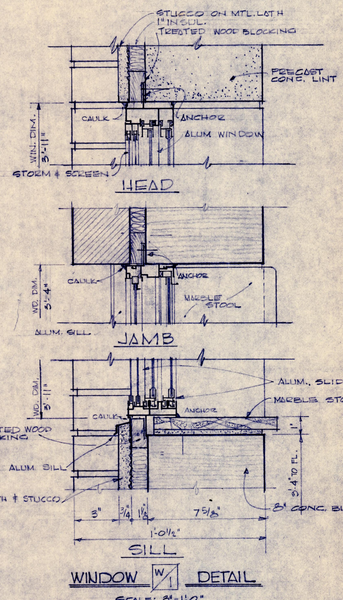

WINDOW W/1 DETAIL


SCALE: 3" = 1'-0"

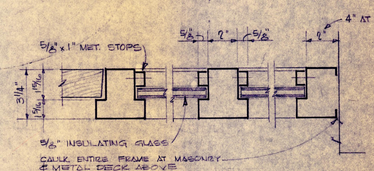

WINDOW W/2 DETAIL


SCALE: 3" = 1'-0"

SEE ALT BID # 2 & 5

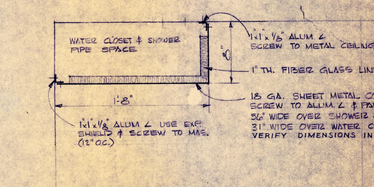


TYPICAL - PIPE - COVER - DETAIL

SCALE 1½" = 1'-0"

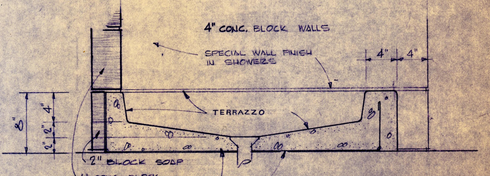

TYPICAL - SHOWER - RECEPTOR

SCALE 1½" = 1'-0"

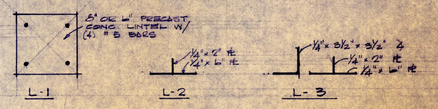

LINTEL - DETAILS

SCALE: 1½" = 1'-0"

PROJECT NO. CH MO. - 159 (D)

SECOND FLOOR PLAN UNITS A & B

384 STUDENT DORMITORY
MISSOURI WESTERN COLLEGE
ST. JOSEPH, MISSOURI DR. MIC LOONEY PRESIDENT

HERSCHMAN & DOUGLAS
Architects Engineers
1311 VILLAGE DRIVE — ST. JOSEPH, MISSOURI

MADE BY: S.E.E. & L.E. | CH'KD. BY: L.L.D. | REVISED:

MISSOURI WESTERN: NIELSEN, LETON, MECHANICAL ENGINEERS

STATE OF MISSOURI — RAYMOND C. HERSCHMAN — NUMBER E-6762 — REGISTERED PROFESSIONAL ENGINEER

STATE OF MISSOURI — LAWRENCE L. DOUGLAS — NUMBER A-1995 — REGISTERED ARCHITECT

SHEET NUMBER 3 OF 9

DATE: 8-15-71

2001.33-2324.D