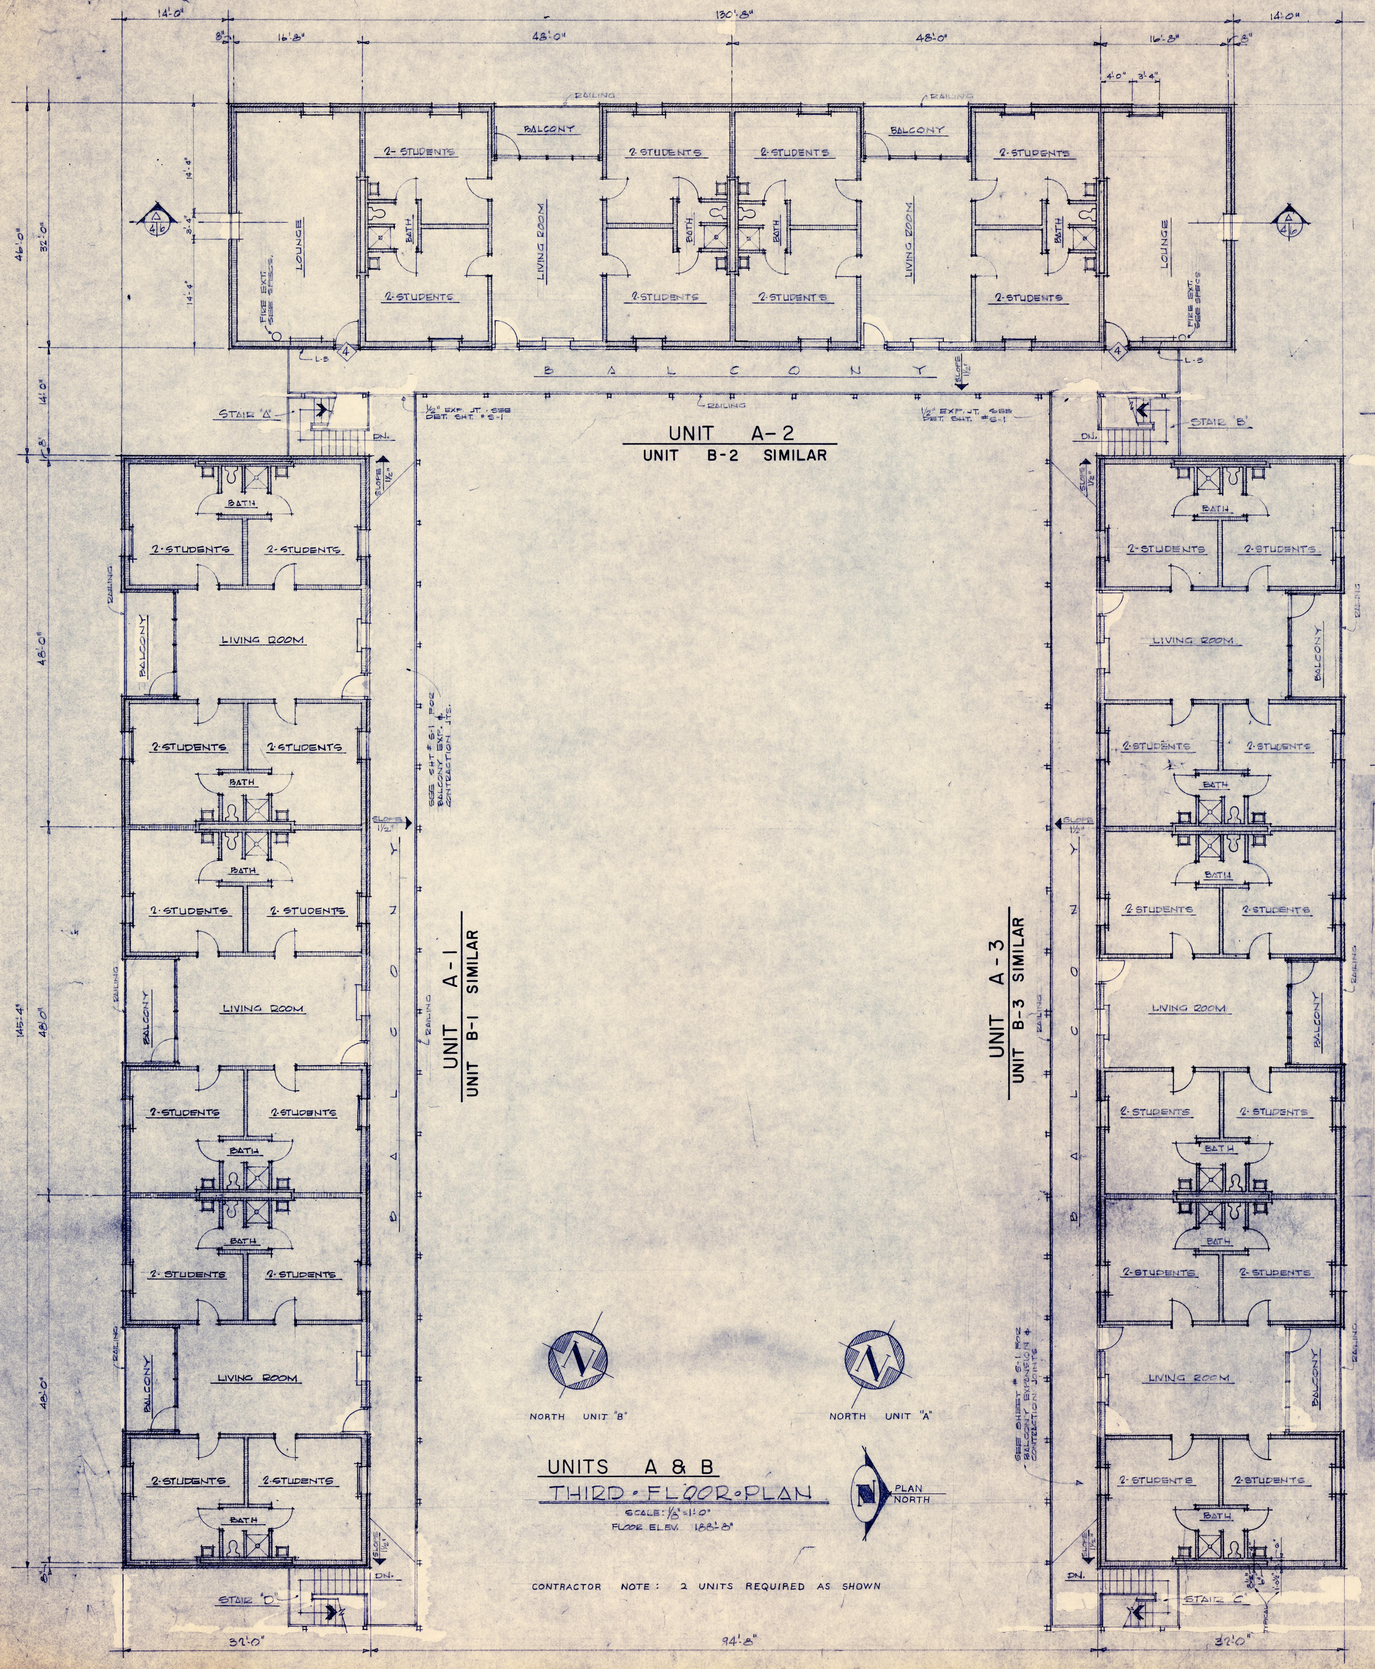



UNITS A & B

THIRD FLOOR PLAN

SCALE: 1/8" = 1'-0"

FLOOR ELEV. 122'-8"

CONTRACTOR NOTE: 2 UNITS REQUIRED AS SHOWN

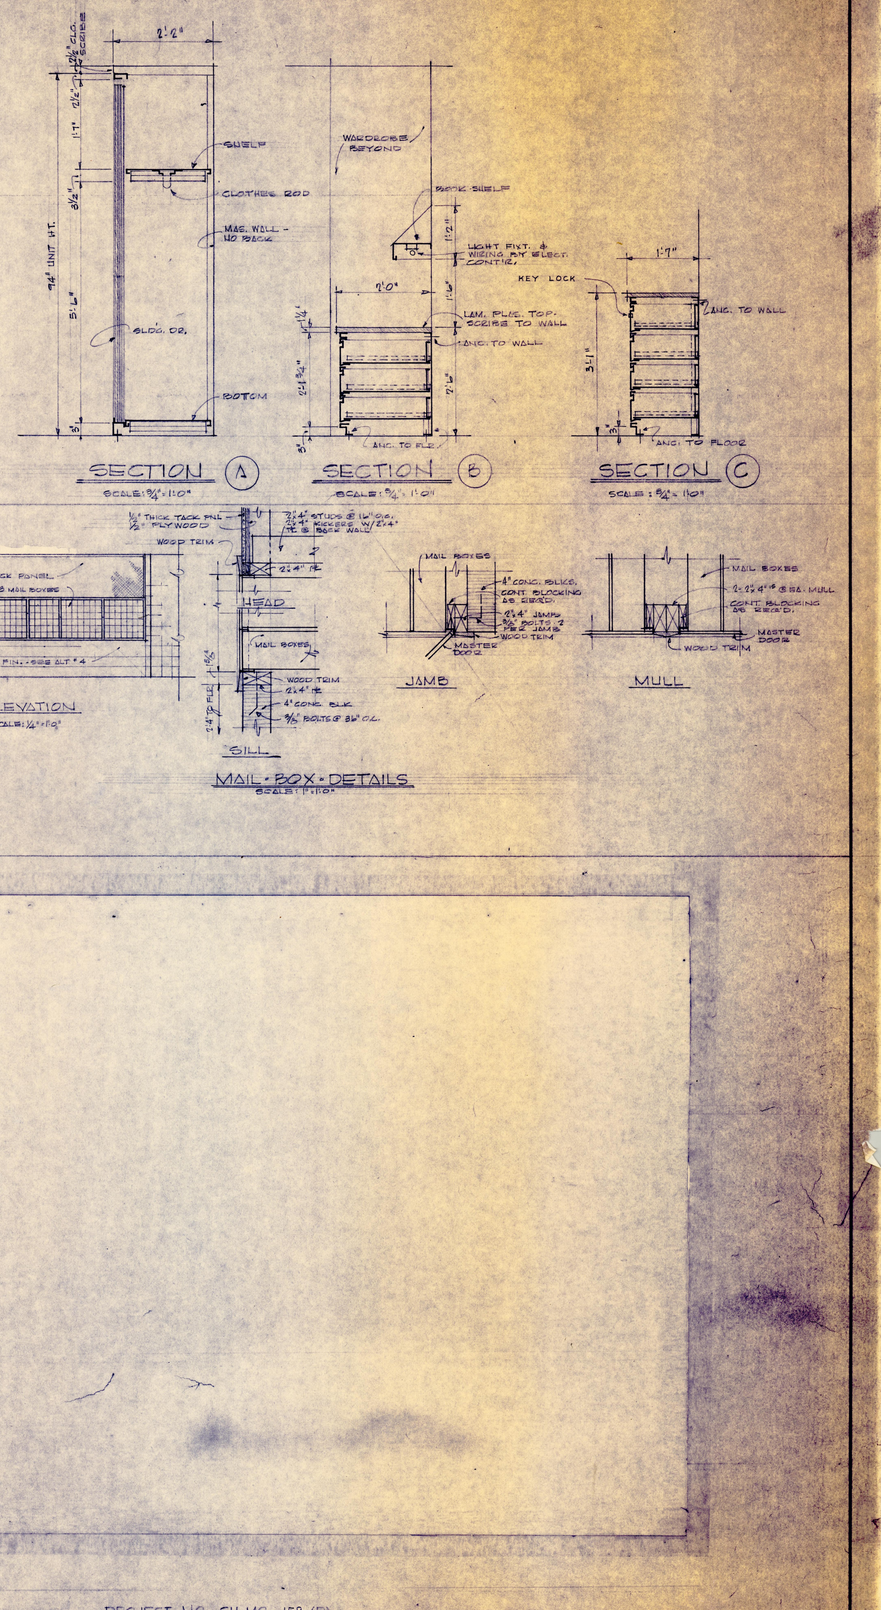

PROJECT NO. CH MO. 159 (2)

THIRD FLOOR PLAN UNITS A & B

384 STUDENT DORMITORY

MISSOURI WESTERN COLLEGE

ST. JOSEPH, MISSOURI DR. M.G. LANEY, PRESIDENT

HERSCHMAN & DOUGLAS

Architects | Engineers

1311 VILLAGE DRIVE — ST. JOSEPH, MISSOURI

MADE BY: C.F.E. | CH'KD. BY: L.L.S. | REVISED:

MAGAGLIA-MELSTROM-MIDDLETON MECHANICAL ENGINEERS

DATE: 8-15-71

SHEET NUMBER 4

OF 9

20673322324E