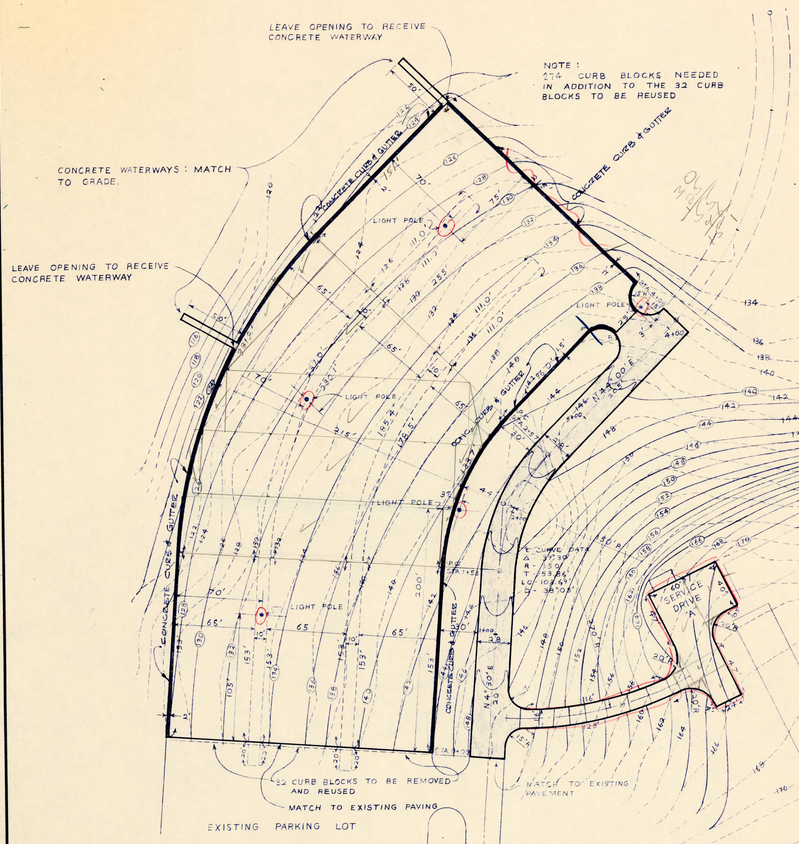

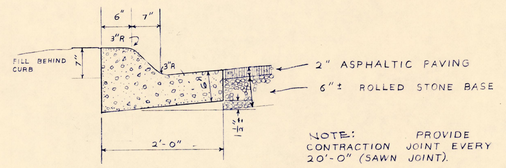

PARKING LOT CURB & GUTTER DETAIL

SCALE: 1" = 1'-0"

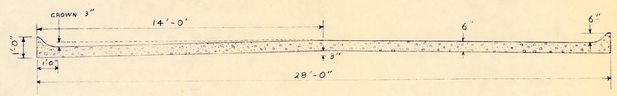

TYPICAL ROADWAY SECTION

CONCRETE PAVEMENT

SCALE : 1" = 3'-0"

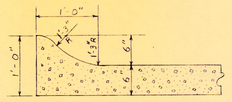

INTEGRAL ROADWAY CURB DETAIL

SCALE : 1" = 1'-0"

PAVING PLAN

SCALE - 1" = 50'

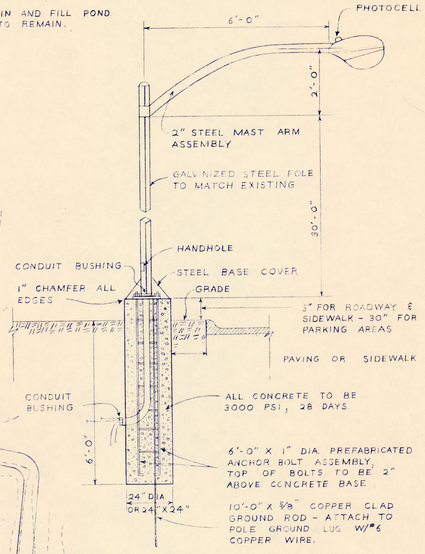

LIGHTING FIXTURE DETAIL

NO SCALE

LIGHTING FIXTURE NOTES

ASSEMBLY DESIGNED FOR WINDS OF 100 M.P.H. WITH GUSTS TO 125 M.P.H. FINISHED INSIDE AND OUT WITH 1 COAT OF RED OXIDE PRIMER. GALVANIZED BOLT THREADS & NUTS.

LAMP TO BE 400 WATT COLOR IMPROVED MERCURY VAPOR WITH I.E.S. DISTRIBUTION TYPE IV.

BUILT-IN TYPE -20°F CONSTANT WATTAGE BALLAST FOR OPERATION ON 208 VOLTS.

PLUG-IN TYPE PHOTO-CELL - FISHER - PIERCE #6694.

AS MANUFACTURED BY SPAULDING, REVERE, G.E. OR WESTINGHOUSE.

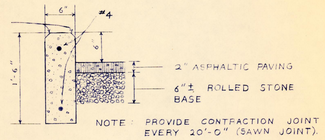

SERVICE DRIVE CURB DETAIL

SCALE : 1" = 1'-0"

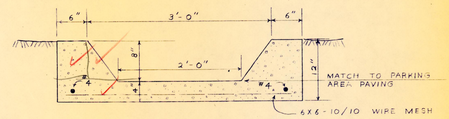

TYPICAL WATERWAY SECTION

2 - 50' WATERWAYS REQUIRED

SCALE - 1" = 1'-0"

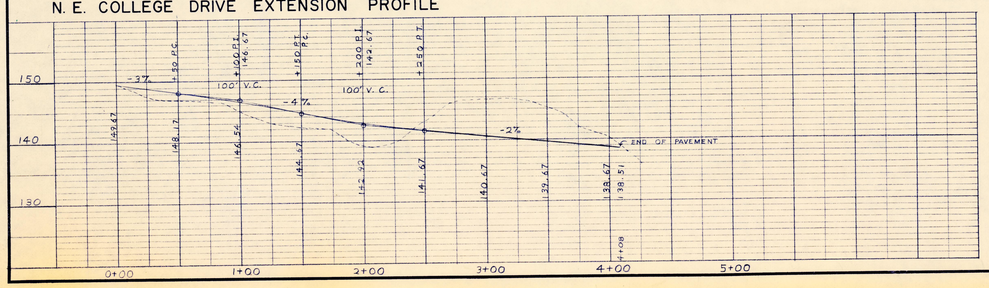

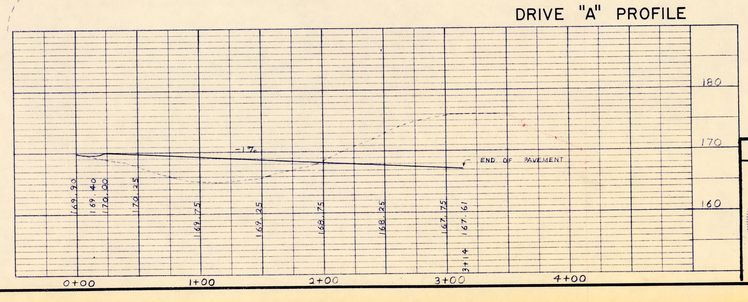

PROJECT NO. CH MO. 159 (D) 200733.2324.1

ROADWAY & PARKING LOT PLANS & DETAILS

384 STUDENT DORMITORIES

MISSOURI WESTERN COLLEGE

ST. JOSEPH, MISSOURI DR. M. O. LOONEY — PRESIDENT

HERSCHMAN & DOUGLAS

Architects | Engineers

1311 VILLAGE DRIVE — ST. JOSEPH, MISSOURI

MADE BY: SDL | CH'KD. BY: L.L.D. | REVISED: 9/10/71

STATE OF MISSOURI * LAWRENCE L. DOUGLAS NUMBER A-1395 REGISTERED ARCHITECT *

SHEET NUMBER 8 OF 9

DATE: 8-15-71