
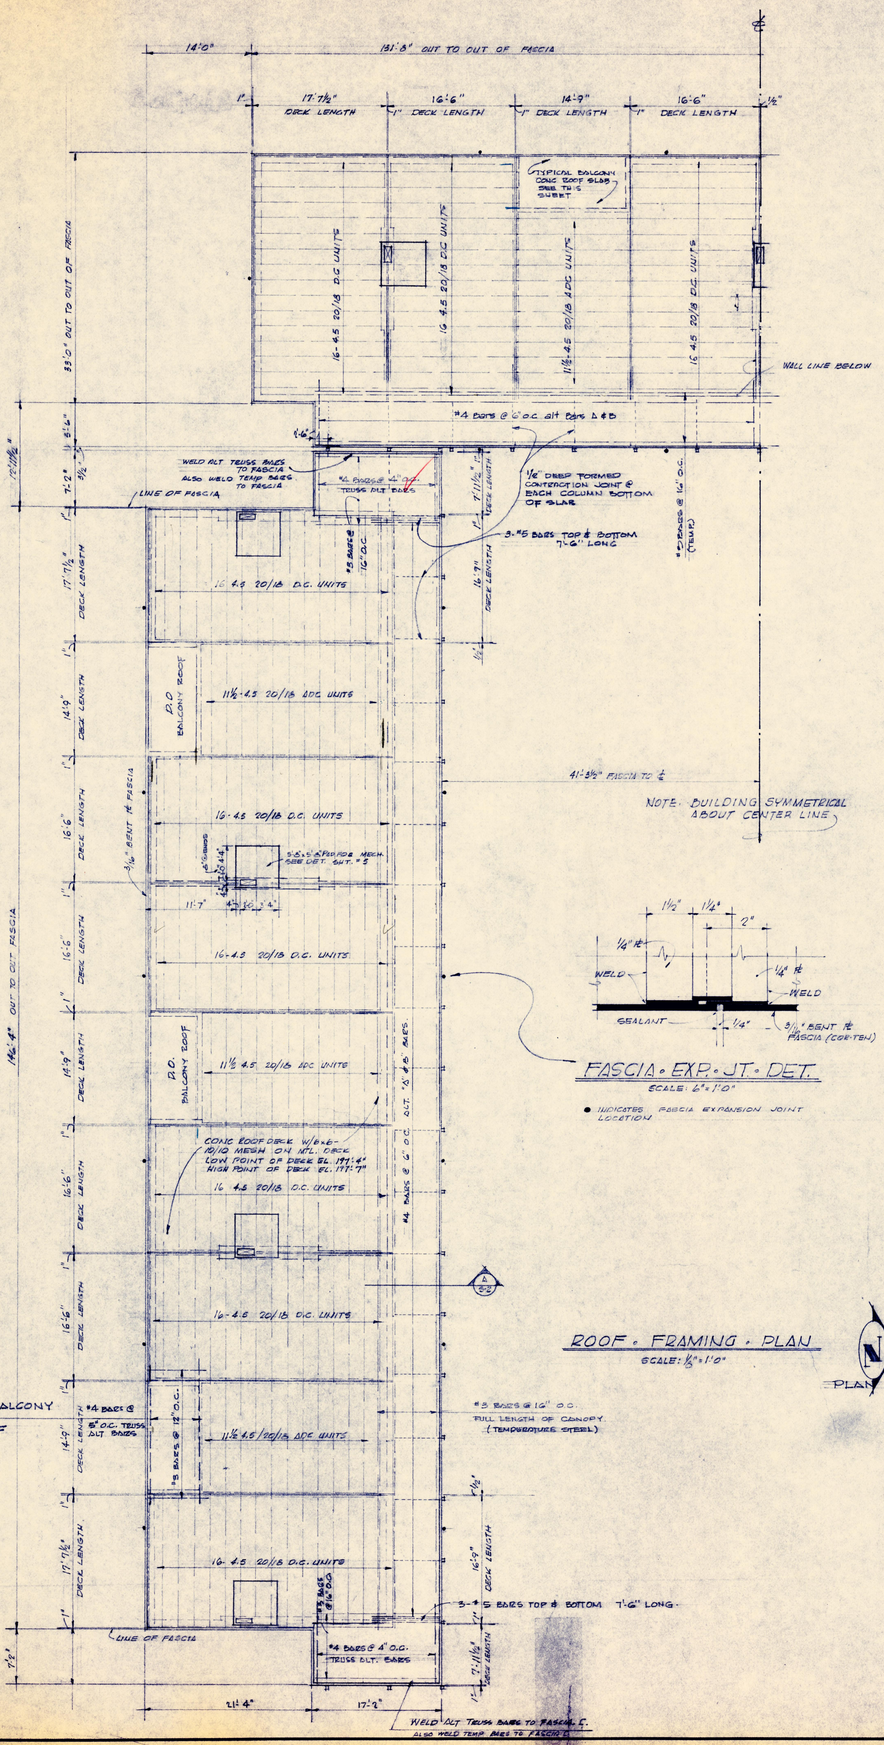


ROOF • FRAMING • PLAN

SCALE: 1/8"=1'-0"

PLAN NORTH

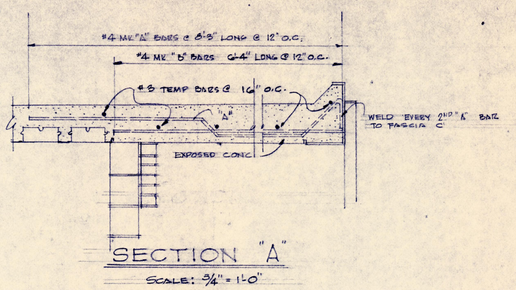

SECTION "A"

SCALE: 3/4"=1'-0"

FASCIA • EXP • JT • DET.

SCALE: 6"=1'-0"

● INDICATES FASCIA EXPANSION JOINT LOCATION

PROJECT NO. CH. MO. 159 (D) 2007.33.2324.L

ROOF FRAMING PLAN & STRUCTURAL DETAILS

384 STUDENT DORMITORY
MISSOURI WESTERN COLLEGE
ST. JOSEPH, MISSOURI DR. M.O. LOONEY PRES.

HERSCHMAN & DOUGLAS
Architects Engineers
1311 VILLAGE DRIVE — ST. JOSEPH, MISSOURI

MADE BY: L.L.D. | CH'KD. BY: L.L.D. | REVISED:

MASSAGLIA NELIST/ZOM MIDDLETON MECHANICAL ENGINEERS

DATE: 8-15-71

SHEET NUMBER S-2 OF 2

STATE OF MISSOURI RAYMOND C. HERSCHMAN NUMBER E-5762 REGISTERED PROFESSIONAL ENGINEER

STATE OF MISSOURI LAWRENCE L. DOUGLAS NUMBER A-1295 REGISTERED ARCHITECT