Does 137+139 not light

DOOR SCHEDULE

DOOR			FRAME							
MARK	TYPE	SIZE	TYPE	JAMB	HEAD	TR. BAR	TR. HEAD	GLAZING	HARDWARE	REMARKS
101, 102	WD.	Pr. 2'-7" x 7'-2 1/4"	FS. 4 3/4"	O	C			1/4" L.P.G.		
103	WD.	3'-4" x 7'-1 3/4"	FS. 4 3/4"	N	B			———		
104, 106, 107, 122, 123, 124, 126, 129	WD.	3'-4" x 7'-1 3/4"	FS. 6 3/4"	M	A			———		SEE DETAIL FL. DIVIDER STRIP BELOW ON THIS SHEET. #606 "B" LABEL
105	WD.	Pr. 3'-4" x 7'-1 3/4"	FS. 4 3/4"	O	C			1/4" L.P.G.		"B" LABEL
109, 115	WD.	Pr. 3'-4" x 7'-0 1/4"	FS. 4 3/4"	Q	——	H	J & L	1/4" L.P.G.		
110	WD.	Pr. 3'-3" x 7'-1 3/4"	FS. 4 3/4"	Q	——	H	K	1/4" L.P.G.		
111, 113	WD.	Pr. 2'-7" x 7'-1 3/4"	FS. 6 3/4"	M	A			1/4" L.P.G.		SOUND INSUL. DR'S. "B" LABEL DR. #111
112, 123	WD.	SEE REMARKS	FS. 6 3/4"	M	A			———		DR. #112 Pr. 2'-7" x 7'-1 3/4" DR. #123 Pr. 2'-7" x 7'-0 3/4"
114	WD.	Pr. 3'-3" x 7'-1 3/4"	FS. 4 3/4"	Q	——	H	K	1/4" L.P.G.		DR. #114 HEIGHT 8'-3" DR. #115 HEIGHT 9'-4"
116	WD.	Pr. 2'-7" x 7'-1 3/4"	FS. 4 3/4"	M	A			———		SEE FL. DIVIDER STRIP DETAIL THIS SH.
117	WD.	3'-7" x 7'-1 3/4"	FS. 6 3/4"	M	A			1/4" L.P.G.		
118, 119	WD.	3'-7" x 7'-2 1/4"	FS. 4 3/4"	O	——	H & I	J	1/4" L.P.G.		
120, 121	WD.	2'-8" x 7'-1 3/4"	FS. 6 3/4"	M	A					SOUND INSULATING DOORS
125	R.S.		SEE SHEET #12 FOR ROLLING STEEL DOOR DETAILS							
101, 126	WD.	3'-7" x 7'-1 3/4"	FS. 6 3/4"	M	A					UNDERCUT DOOR 1"
127	WD.	Pr. 2'-8" x 7'-1 3/4"	WD.	S	E					
128	WD.	Pr. 3'-5" x 7'-1 3/4"	FS. 4 3/4"	M	A			1/4 L.P.G.		"B" LABEL
130	WD.	2'-8" x 7'-1 3/4"	FS. 6 3/4"	M	A					
131	WD.	1'-5" x 7'-1 3/4"	FS. 6 3/4"	M	A					
201, 202, 205	WD.	2'-4" x 7'-1 3/4"	FS. 6 3/4"	M	A					
203, 204	WD.	Pr. 2'-4" x 7'-1 3/4"	WD.	S	E					
206	WD.	3'-7" x 7'-1 3/4"	FS. 4 3/4"	P	D			1/4" L.P.G.		
207		Pr. 2'-5" x 7'-1 3/4"	FS. 4 3/4"	P	D			1/4" L.P.G.		
301	MTL.	3'-0" x 6'-2"	FS. 4 3/4"							

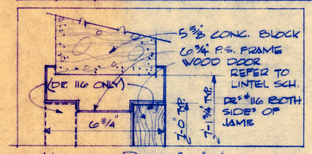

HEAD DETAIL 'A'

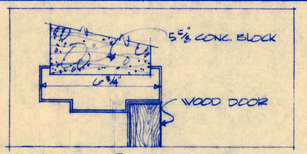

JAMB DETAIL 'M'

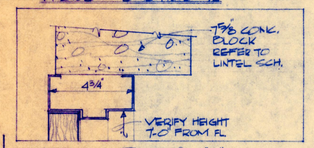

HEAD DETAIL 'B'

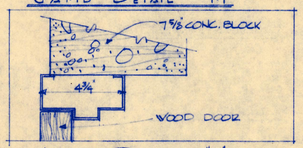

JAMB DETAIL 'N'

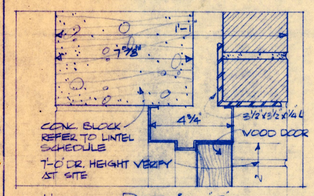

HEAD DETAIL 'C'

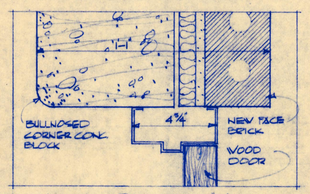

JAMB DETAIL 'O'

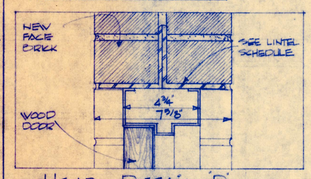

HEAD DETAIL 'D'

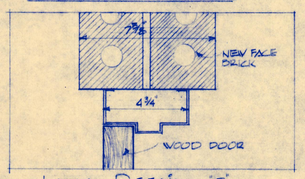

JAMB DETAIL 'P'

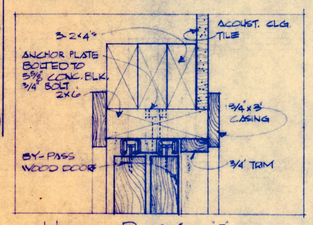

HEAD DETAIL 'E'

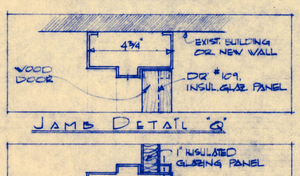

JAMB DETAIL 'Q'

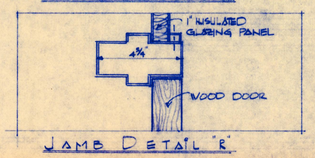

JAMB DETAIL 'R'

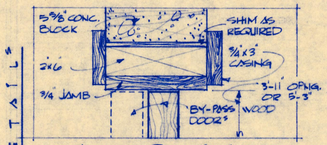

JAMB DETAIL 'S'

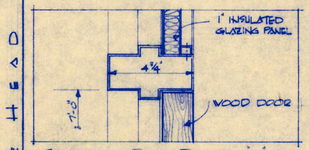

TRANSOM BAR DETAIL 'H'

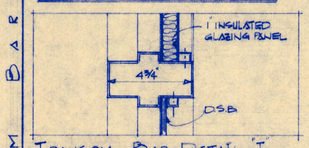

TRANSOM BAR DETAIL 'I'

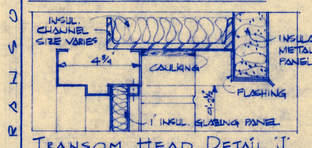

TRANSOM HEAD DETAIL 'J'

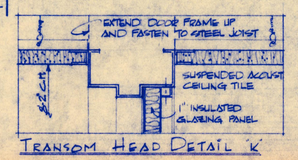

TRANSOM HEAD DETAIL 'K'

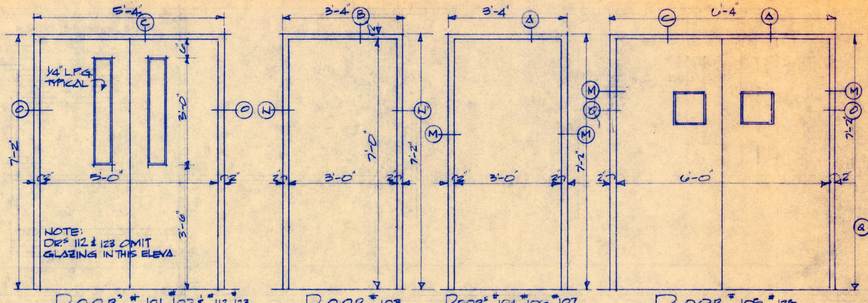

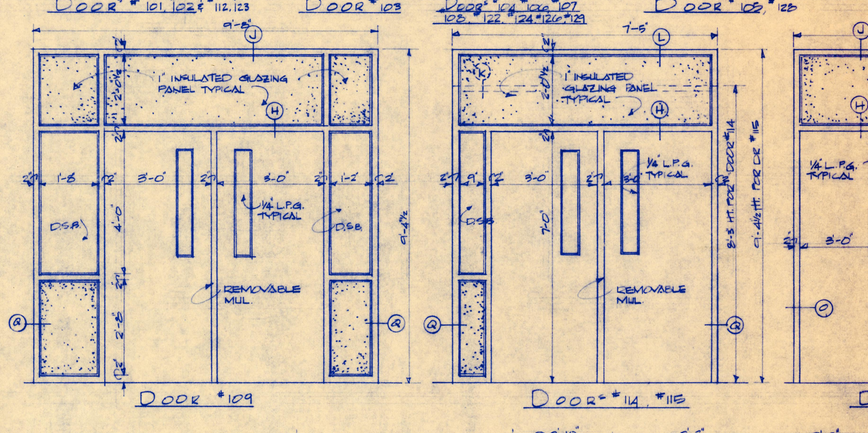

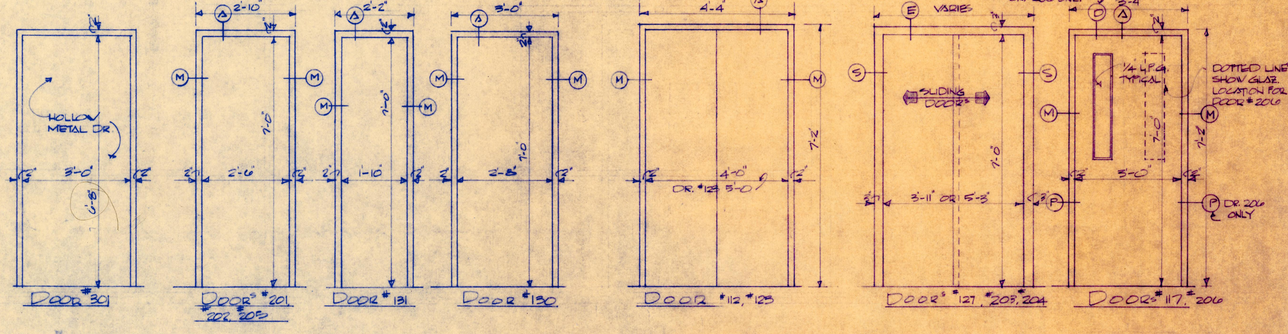

DOOR ELEVATIONS SCALE: 1/2"=1'-0"

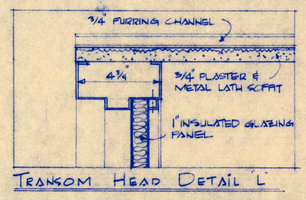

TRANSOM HEAD DETAIL 'L'

FRAME DETAILS SCALE: 3"=1'-0"

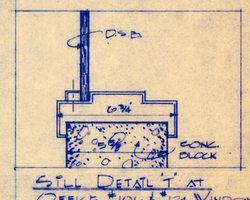

SILL DETAIL 'T' AT OFFICE # 106 & 124 WINDOW

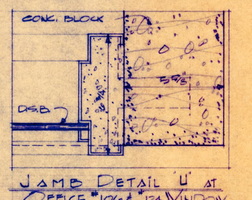

JAMB DETAIL 'U' AT OFFICE # 106 & 124 WINDOW

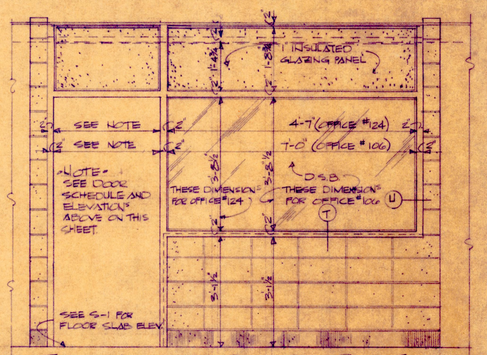

TYPICAL LOCKER RM. OFFICE DOOR PANEL ELEVATION SCALE: 1/2"=1'-0"

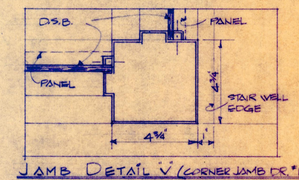

JAMB DETAIL 'V' (CORNER JAMB DR. # 110)

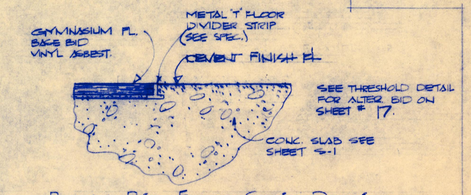

BASE BID FLOOR STRIP DETAIL SCALE: F.S.

DOOR HEAD DETAILS

DOOR JAMB DETAILS

TRANSOM BAR & HEAD DETAILS

STATE OF MISSOURI — WILLIAM A. BRUNNER — NUMBER A-2030 — REGISTERED ARCHITECT

BB

DRAWN BY R.A.
CH'KD BY
REVISION

ALTERATION AND ADDITION
SPRING GARDEN MIDDLE SCHOOL
5802 SOUTH 22nd STREET
ST. JOSEPH MISSOURI
SCHOOL DISTRICT OF ST. JOSEPH, MO.

DATE 1-17-72
JOB No.
SHEET No. 14

BRUNNER & BRUNNER ARCHITECTS & ENGINEERS
1105 CORBY BUILDING 2007.33.2325N ST. JOSEPH, MO.