FINISH SCHEDULE

	ROOM	FLOOR	BASE	WAINSCOT	WALLS	CEILING	REMARKS
PUBLIC AREAS	CORRIDOR	CARPET	WOOD - STAIN	WOOD PANELING	GYP. BD. VINYL WALL COVERING	GYP. BD. TEXTURED	WAINSCOT TO 3'-0" HIGH
	STAIR ENCLOSURE	CARPET STAIR & FL.	WOOD - STAIN	WOOD PANELING TO 3'-0" HIGH	GYP. BD (5/8" U.L. RATED)	GYP. BD. TEXTURED	OPEN RISER W/TREADS WRAPPED W/ CARPET - STAIN ALL EXPOSED WOOD.
	LAUNDRY ROOM	V.A.T.	VINYL	NONE	GYP. BD. REMARKS	GYP. BD. PAINT	WATERPROOF GYP. BD.
	BAR, REST ROOMS, RECREATION AREA	SHEET VINYL	WOOD - STAIN	NONE	GYP. BD. REMARKS	GYP. BD. - TEXT.	VINYL WALL COVERING IN REST ROOMS
	SOCIAL ROOM, OFFICE, & STORAGE	CARPET	WOOD - STAIN	NONE.	GYP. BD.	GYP. BD. - TEXT.	POOL EQUIPMENT ROOM TO HAVE CONC. FL.
	FOYER	SPANISH QUARRY TILE	WOOD - STAIN	NONE	GYP. BD.	GYP. BD. - TEXT.	
APARTMENT UNITS	LIVING ROOM	CARPET	WOOD - PAINT	NONE	GYP. BD. - PAINT.	GYP. BD. TEXTURED	
	DINING ROOM	CARPET	WOOD - PAINT	NONE	GYP. BD. - PAINT.	GYP. BD - TEXTURED.	
	KITCHEN	KITCHEN CARPET	WOOD - PAINT	NONE	GYP. BD. - PAINT.	GYP. BD. - TEXTURED	
	BED ROOMS	CARPET	WOOD - PAINT	NONE	GYP. BD. - PAINT.	GYP. BD. - TEXTURED	
	BATH ROOMS	BATHROOM CARPET	WOOD - PAINT	NONE	GYP. BD. W/VINYL WALL COVERING	GYP. BD. PAINT	CERAMIC TILE @ TUB RECESS ONLY
	LINEN CLOSET	CARPET	WOOD - PAINT.	NONE	GYP. BD. - PAINT	GYP. BD. TEXTURED	PAINT SHELVES & CLEAT.
	CLOSETS	CARPET	WOOD - PAINT	NONE	GYP. BD - PAINT	GYP. BD. TEXTURED	PAINT SHELF & CLEAT. - PROVIDE METAL CLOTHES POLE
	STORAGE	CARPET	WOOD - PAINT	NONE	GYP. BD PAINT	GYP. BD. TEXTURED	PAINT SHELF IF SHOWN ON PLANS.
	FOYER	CARPET	WOOD - PAINT	NONE	GYP. BD. PAINT	GYP. BD. TEXTURED.	
	FURNACE RM.	RAISED WOOD PLATFORM - PAINT.	WOOD - PAINT	NONE	GYP. BD - PAINT.	GYP. BD - TEXTURED.	
	DRESSING RM.	CARPET	WOOD - PAINT	NONE	GYP. BD. W/VINYL WALL COVERING	GYP. BD. - TEXTURED	

NOTES

EXTERIOR FINISHES.

1.) EXTERIOR FINISH SHALL BE "TEX-COTE" W/ SPANISH LACE TEXTURE WHERE SHOWN ON DRAWINGS.

2.) ALL EXTERIOR WOOD DOORS SHALL RECEIVE A ANTIQUE GLAZE FINISH. COMPLIMENTARY TO THE BRICK & STAIN COLORS.

3.) EXTERIOR WOOD TRIM TO RECEIVE 2 COATS OF PENETRATING STAIN.

INTERIOR FINISH NOTES.

1.) ELEC. SUPPLY PANEL WHEN EXPOSED TO ROOM - PAINT SAME COLOR AS WALL.

2.) INTERIOR GYP. BD. WALLS & WOOD TRIM SHALL RECEIVE ONE-COAT PAINT SIMILAR TO GLIDDEN "SOLO-SPRAY"! UNFINISHED DOORS SHALL RECEIVE STAIN-SATIN FINISH.

GENERAL NOTES

1.) ALL LIGHT WEIGHT CONC. SHALL HAVE A MIN. DENSITY OF 100 LBS. PER CUBIC FOOT.

2.) LIGHTWEIGHT CONCRETE SHOULD BE INSTALLED IN THE FOLLOWING MANNER: TUBS SHOULD BE PLACED ON 2"x4" SLEEPERS 3 PER OUTSIDE OF TUB. CONC. PUMPED FULL UNDER TUB, PLUMBER SHALL BE RESPONSIBLE TO ENCLOSE OPENINGS OF PIPES, ETC. - TO HOLD CONCRETE TILL CURE.

3.) ALL INTERIOR WALLS, UNLESS OTHERWISE NOTED, SHALL HAVE GYP. WALL BD. SIZE AS INDICATED ON FIRE ASSEMBLIES DRAWINGS, FULL HEIGHT & FULL WIDTH WITH CONCEALED METAL BEAD EDGING. PERIMETER OF WALL ASSEMBLY SHALL BE CAULKED.

4.) ALL WALLS NOTED TO RECEIVE VINYL WALL FABRIC OR OTHER COVERING SHALL BE APPLIED TO PAINTED GYP. BD..

5.) ALL EXTERIOR STUD WALLS TO HAVE A FULL HEIGHT & FULL WIDTH FIBERGLASS KRAFT PAPER INSULATION SIZE AS INDICATED ON DRAWINGS; AREA THAT WILL PROMOTE AIR INFILTRATION SHALL BE STOPPED WITH FIBERGLASS INSULATION.

6.) GALVANIZED IRON FLASHING IS TO BE INSTALLED AS REQUIRED TO PREVENT WATER INFILTRATION.

7.) VANITY TOPS WILL BE POST-FORMED FORMICA WITH FORMICA BACK & END SPLASHES.

8.) USE G.E. SILICON CAULKING @ CERAMIC JOINTS @ TUB AND VANITY TOPS.

9.) ALL EXTERIOR STUD CORNERS SHALL BE WINDBRACED.

10.) NO ELECTRICAL CONDUIT LINES WILL BE ALLOWED TO RUN IN THE LIGHTWEIGHT CONCRETE FLOORS.

11.) BATH TUB & SHOWER AREAS TO RECEIVE WATERPROOF GYP. BD. W/ THIN SET TILE OVER.

12.) STRUCTURAL LUMBER USED FOR FLR. & CEILING JOISTS SHALL BE WEST COAST DOUGLAS FIR. 75% 1500 f AND 25% 1200 f MIN.. OTHER SPECIES IN THE AREA THAT IS COMMON & EQUAL TO WEST COAST DOUGLAS FIR SPECIFICATIONS ARE ACCEPTABLE. PERCENTAGE OF FIBER STRESS IS INTENDED TO DEFINE STANDARD CARLOTS OF LUMBER. 1200 f. SHOULD BE USED FOR HEADERS, CRIPPLES, ETC., NOT FLOOR OR ROOF FRAMING.

CODE REQUIREMENTS

TYPE OF CONSTRUCTION: WOOD FRAME.
NOTE: ALL CONSTRUCTION SHALL CONFORM TO APPLICABLE CODES & ORDINACES AS ENFORCED BY THE CITY OF LA VISTA, COUNTY OF SARPY, STATE OF NEBRASKA.

DOOR SCHEDULE

TYPE	SIZE	MATERIAL	FRAME & TRIM	REMARKS
A	W" x 6'-8" X 1 3/4"	PONDEROSA PINE - PANEL	WOOD	ANTIQUE FINISH
B	W" x 6'-8" X 1 3/4"	MAHOGANY S.C.	W.P. STAIN	
C	W" x 6'-8" X 1 3/8"	MAHOGANY - H.C.	W.P. STAIN	
D.	W" x 3° x 1 1/8"	PINE	DRYWALL RETURN	"CAFE" DOORS
E	W" x 6'-8" x 1 1/8"	METAL BI-FOLD - PREFINISHED	DRYWALL RETURN	LEIGH "EL" SERIES MEDALLION KNOB
F	W" x 6'-8" x 1 1/8"	METAL BI-FOLD - PREFINISHED	DRYWALL RETURN	LEIGH "L" SERIES MEDALLION SERIES
G	W" x 6'-8"	ANODIZED ALUMINUM	WOOD TRIM PAINT	
H	W" x 6'-8" x 1 3/4"	HARDWOOD VENEER W/ MINERAL CORE "B" LABEL	METAL	
J	W" x 6'-8" x 1 3/8"	MAHOGANY H.C.	DRYWALL RETURN	BI-PASS

WINDOW SCHEDULE

TYPE	SIZE	FRAME	GLASS	REMARKS
1	6° x 4°	ALUM - HORIZONTAL SLDG.	S.S.B INSUL.	DRYWALL RETURN, WD 1/4 Ø PAINT.
2	5° x 4°	ALUM - HORIZONTAL SLDG.	S.S.B. INSUL.	
3	4° x 4°	ALUM. - HORIZONTAL SLDG	S.S.B. INSUL.	
4	2° x 4°	ALUM - HORIZONTAL SLDG.	S.S.B INSUL.	

DOOR WIDTH IN INCHES
DOOR TYPE

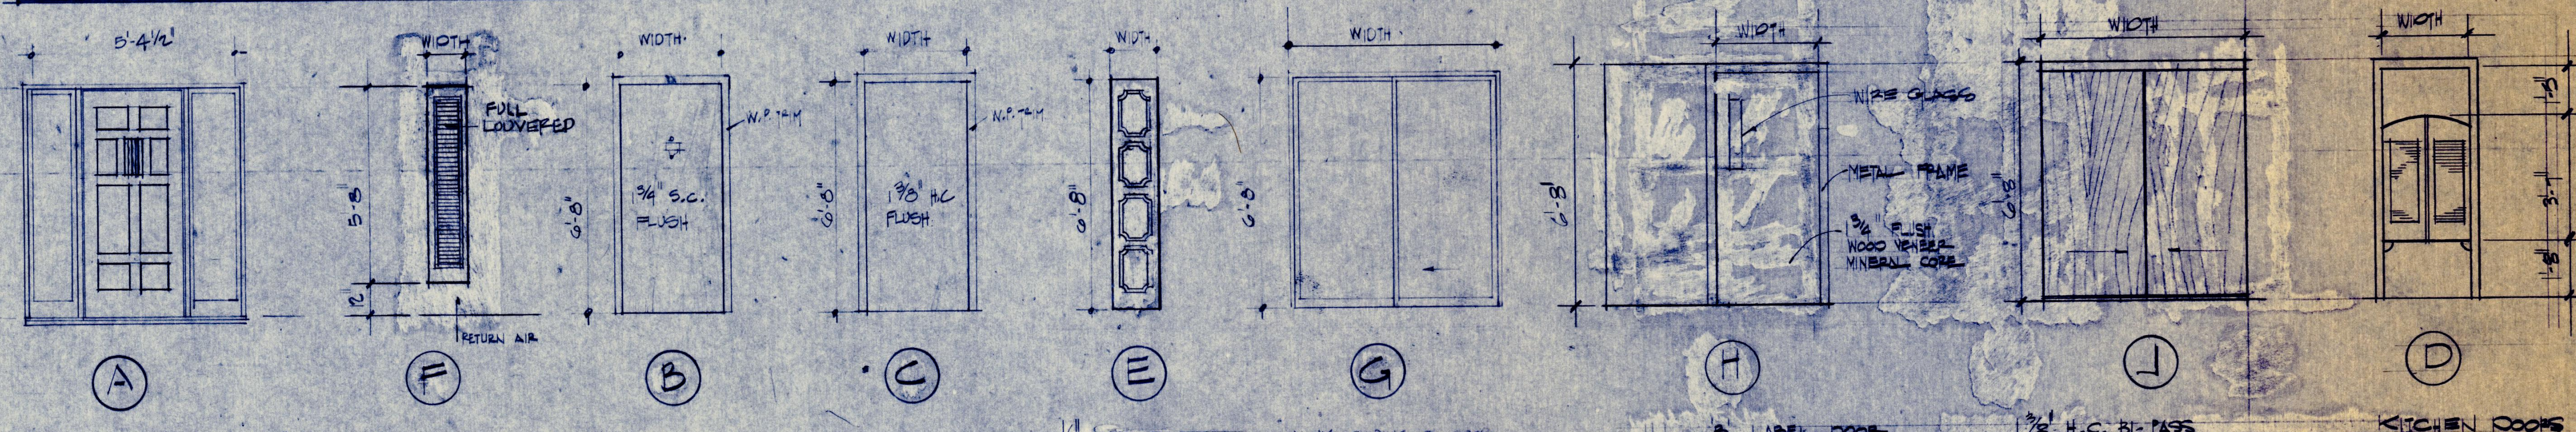

A: MAIN ENTRANCE DOOR - 1 3/4" PNL. SIDE LIGHT W/ HYDRAULIC SELF CLOSING DEVICE PAINT - ANTIQUE FINISH DOOR SHALL BE IDEAL "THE CONQUISTADOR"

F: SAME AS DOOR (E)

B: WHEN USED AS UNIT ENTRANCE DOOR PROVIDE SPRING CLOSURE PEEP HOLE (SOLID FIXED) DEAD BOLT, SECURITY LOCK NAME PLATE & DOOR KNOCKER WOOD THRESHOLD, SEE DETAIL WROUGHT IRON APT. NO.

E: 1 1/8" METAL BI-FOLD ALUMINUM

G: ALUM. SLIDING GL. DOOR ANODIZED FINISH FRAME GLASS - 2 LAYERS OF TEMPERED 3/16" GLASS HERMETICALLY SEALED

H: U.L. "B" LABEL DOOR FRAME & HARDWARE. SELF CLOSING DEVICE

J: 1 3/8" H.C. BI-PASS DOOR

D: KITCHEN DOORS PINE

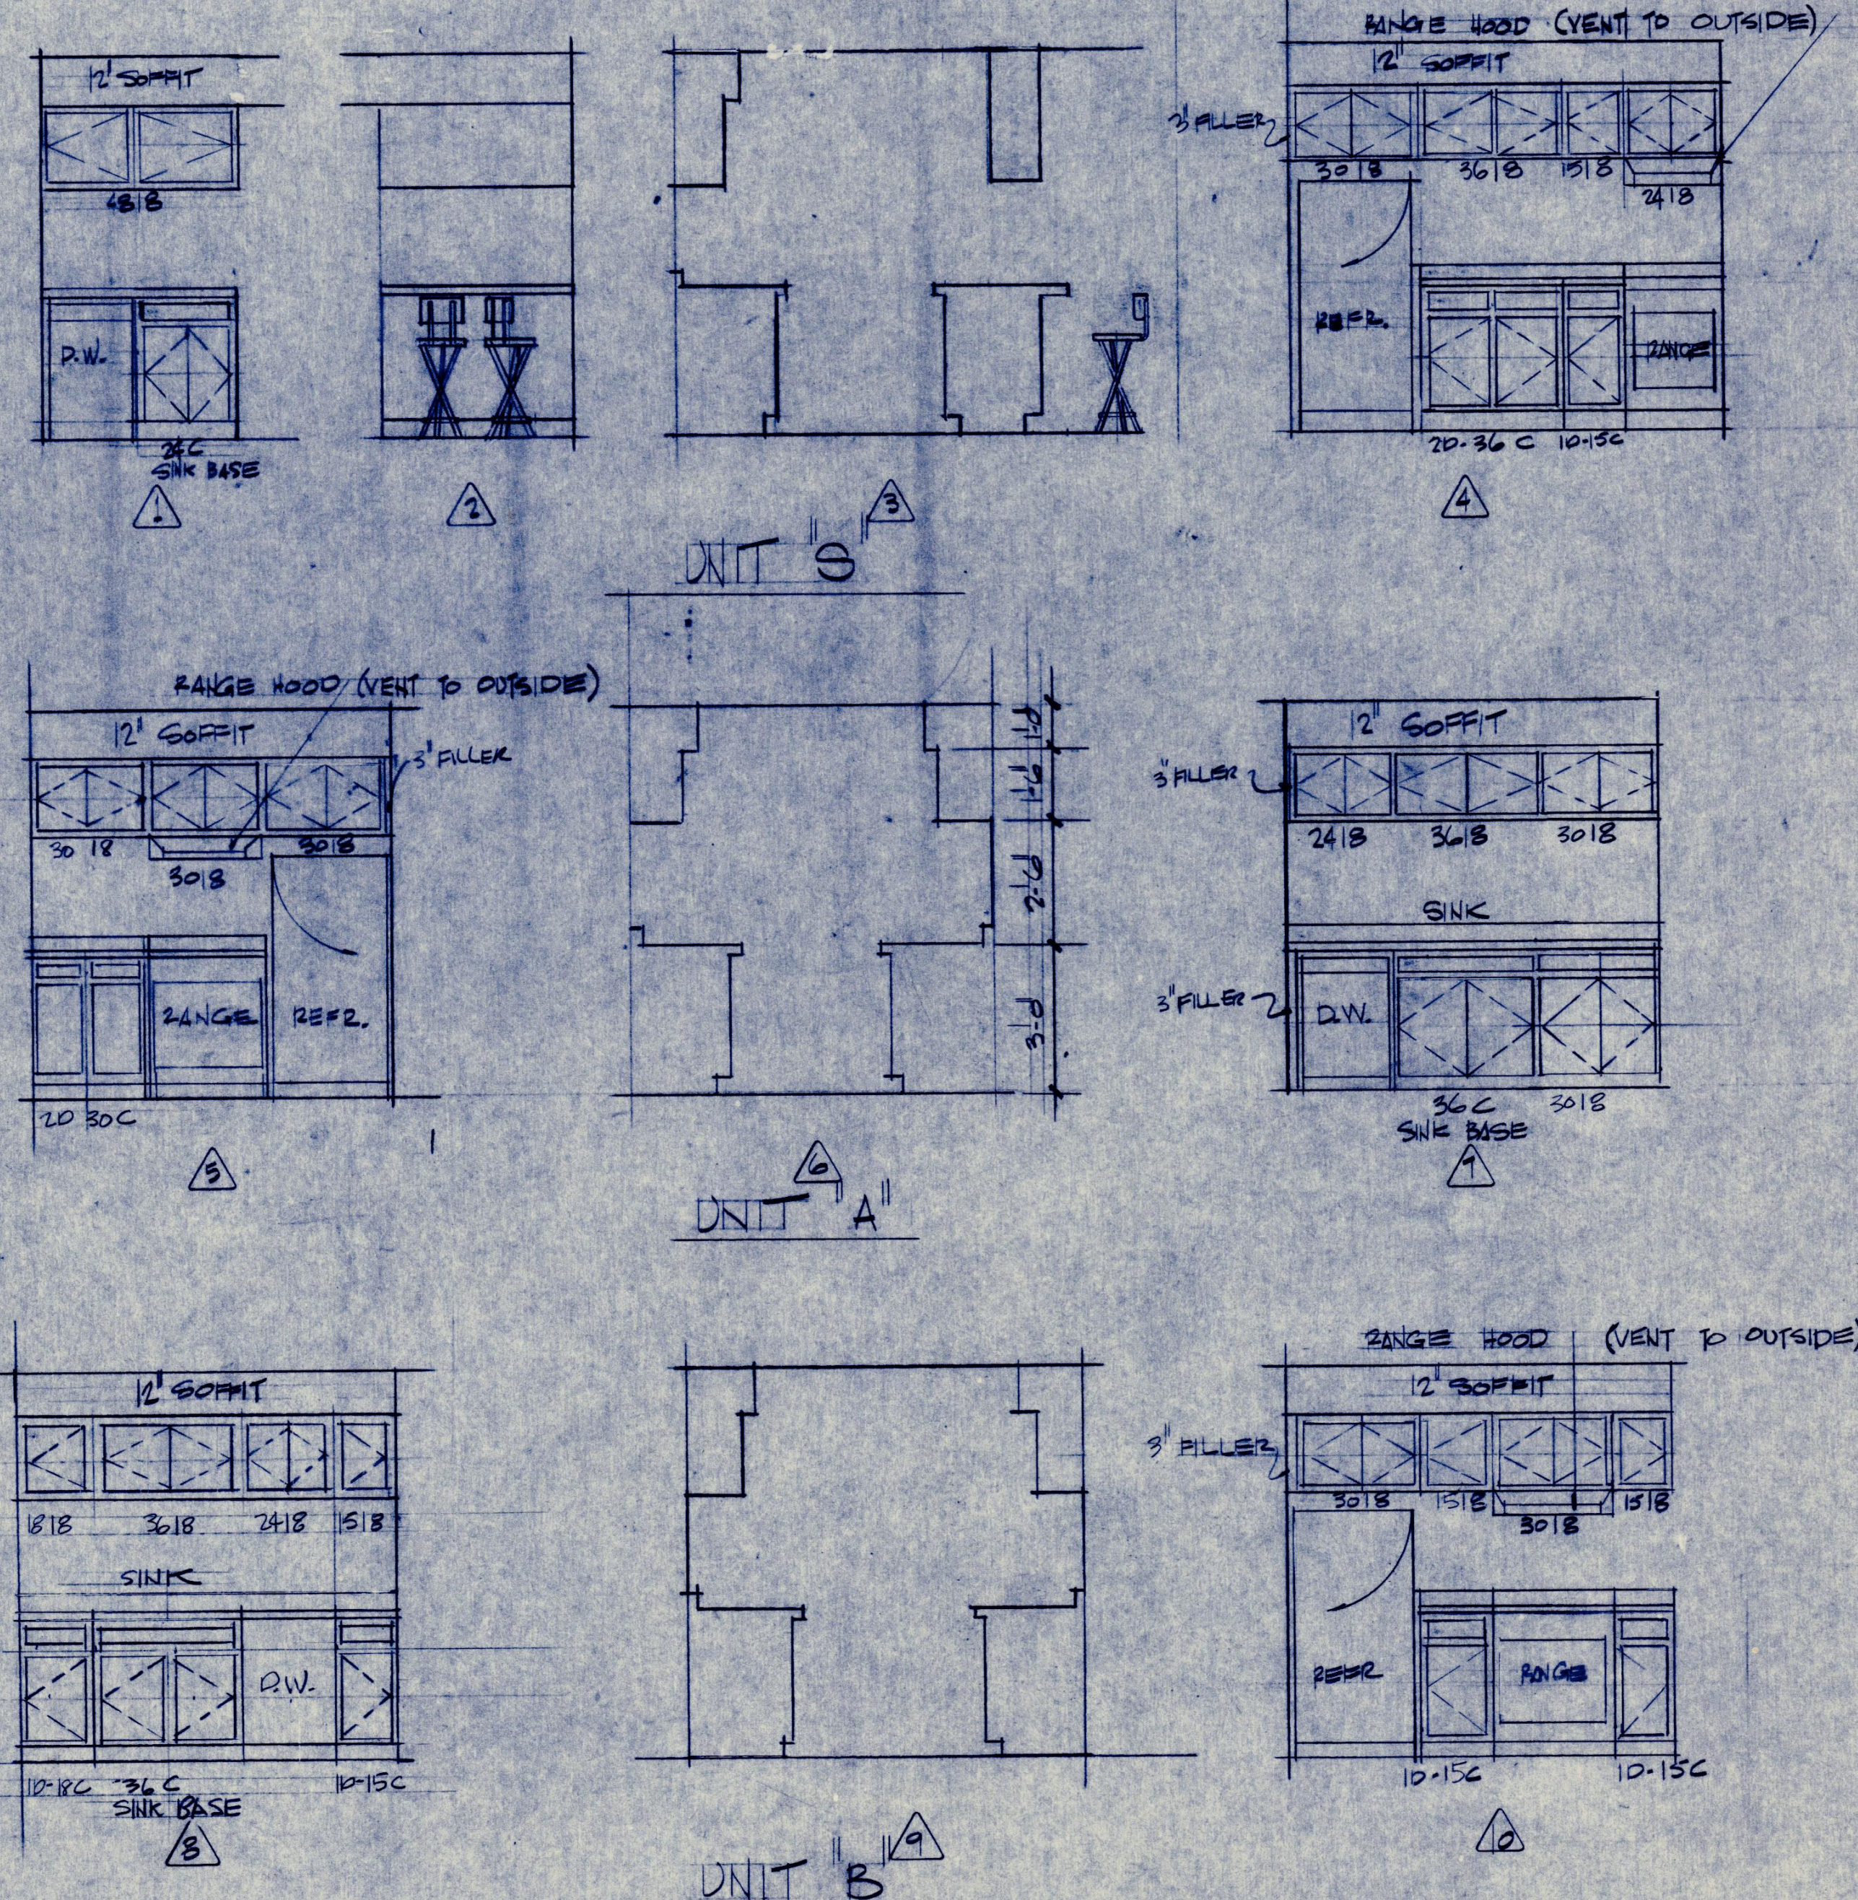

KITCHEN ELEVATION

SCALE 1/4" = 1'-0"

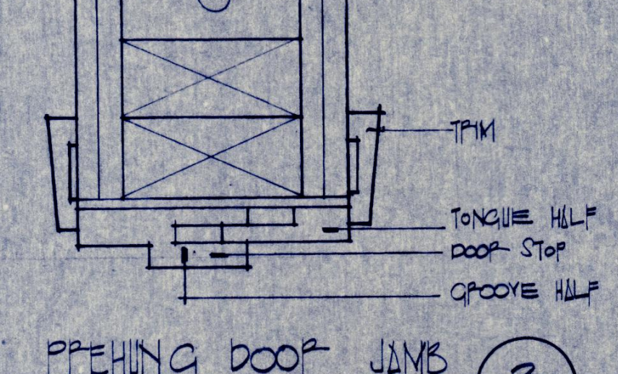

PREHUNG DOOR JAMB ③

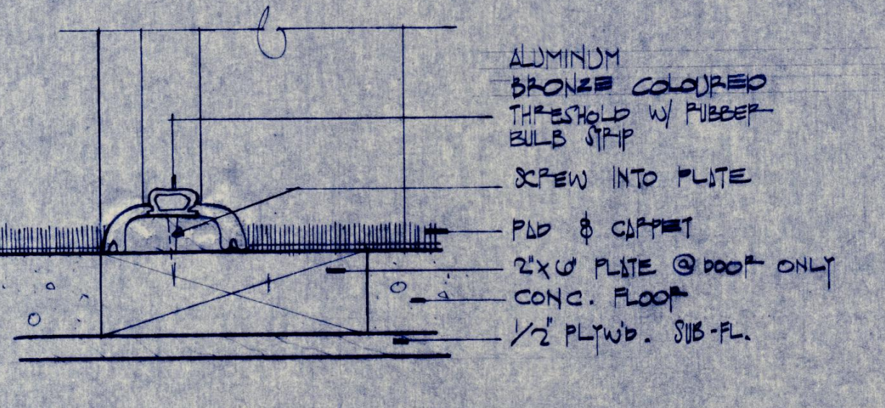

THRESHOLD @ DOOR INTO LIVING UNITS ②

SCALE 3"=1'-0"

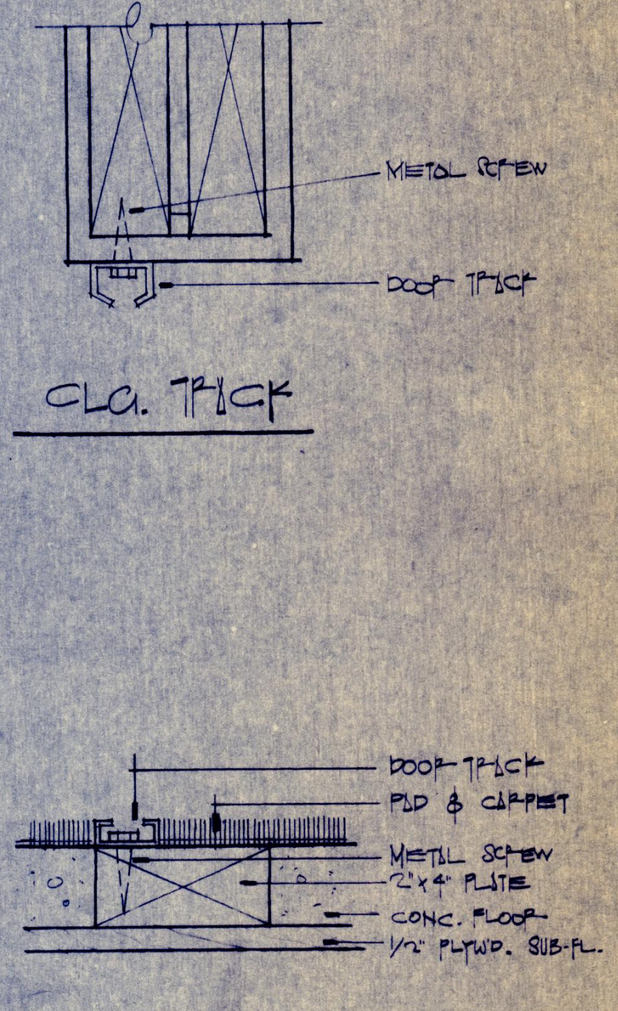

CLG. TRACK

FLOOR TRACK

DETAIL @ BI-FOLD DOOR ①

SCALE 3"=1'-0"

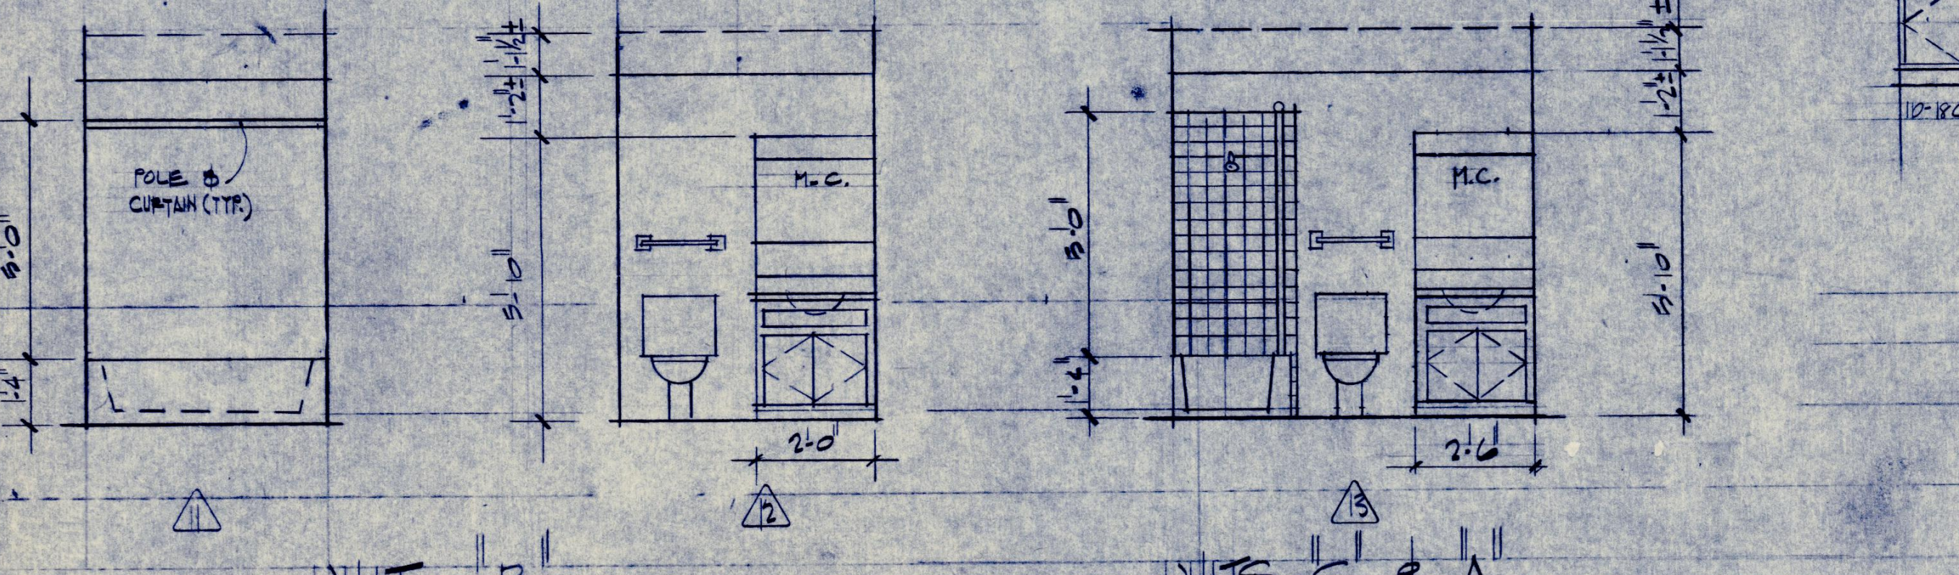

UNIT "B"

NOTE: MEDICINE CABINET SHALL BE "KENT" MODEL L-524-P. USE "KENT" MODEL L-WO-1216-A MEDICINE CABINET IN DRESSING ROOM.

UNITS "S" & "A"

NOTE: MEDICINE CABINET SHALL BE "KENT" MODEL L-528-P

BATH ELEVATIONS

SCALE 1/4"=1'-0"

"The use of these plans and specifications as instruments of service shall be restricted to the original site for which they were prepared and publication thereof is expressly limited to such use, except by agreement in writing and appropriate compensation to the architect. Re-use, reproduction, or publication by any method, in whole or in part, is prohibited. Title to the plans and specifications remain in the architect without prejudice. Visual contact with those plans and specifications shall constitute prima facie evidence of the acceptance of these restrictions."

r. bruce widstrom associates . architects

6969 GROVER STREET
O M A H A
NEBRASKA 68106
(402) 397-7557

JOB NUMBER 512A

DATE 6-7-71

JOB CAPTAIN FUSTON

DRAWN BY HOVEY

CHECKED BY FUSTON

REVISIONS 10-7-71

SCHEDULE SHEET

SHEET NUMBER 5 TOTAL SHEETS

2007.33.2326F