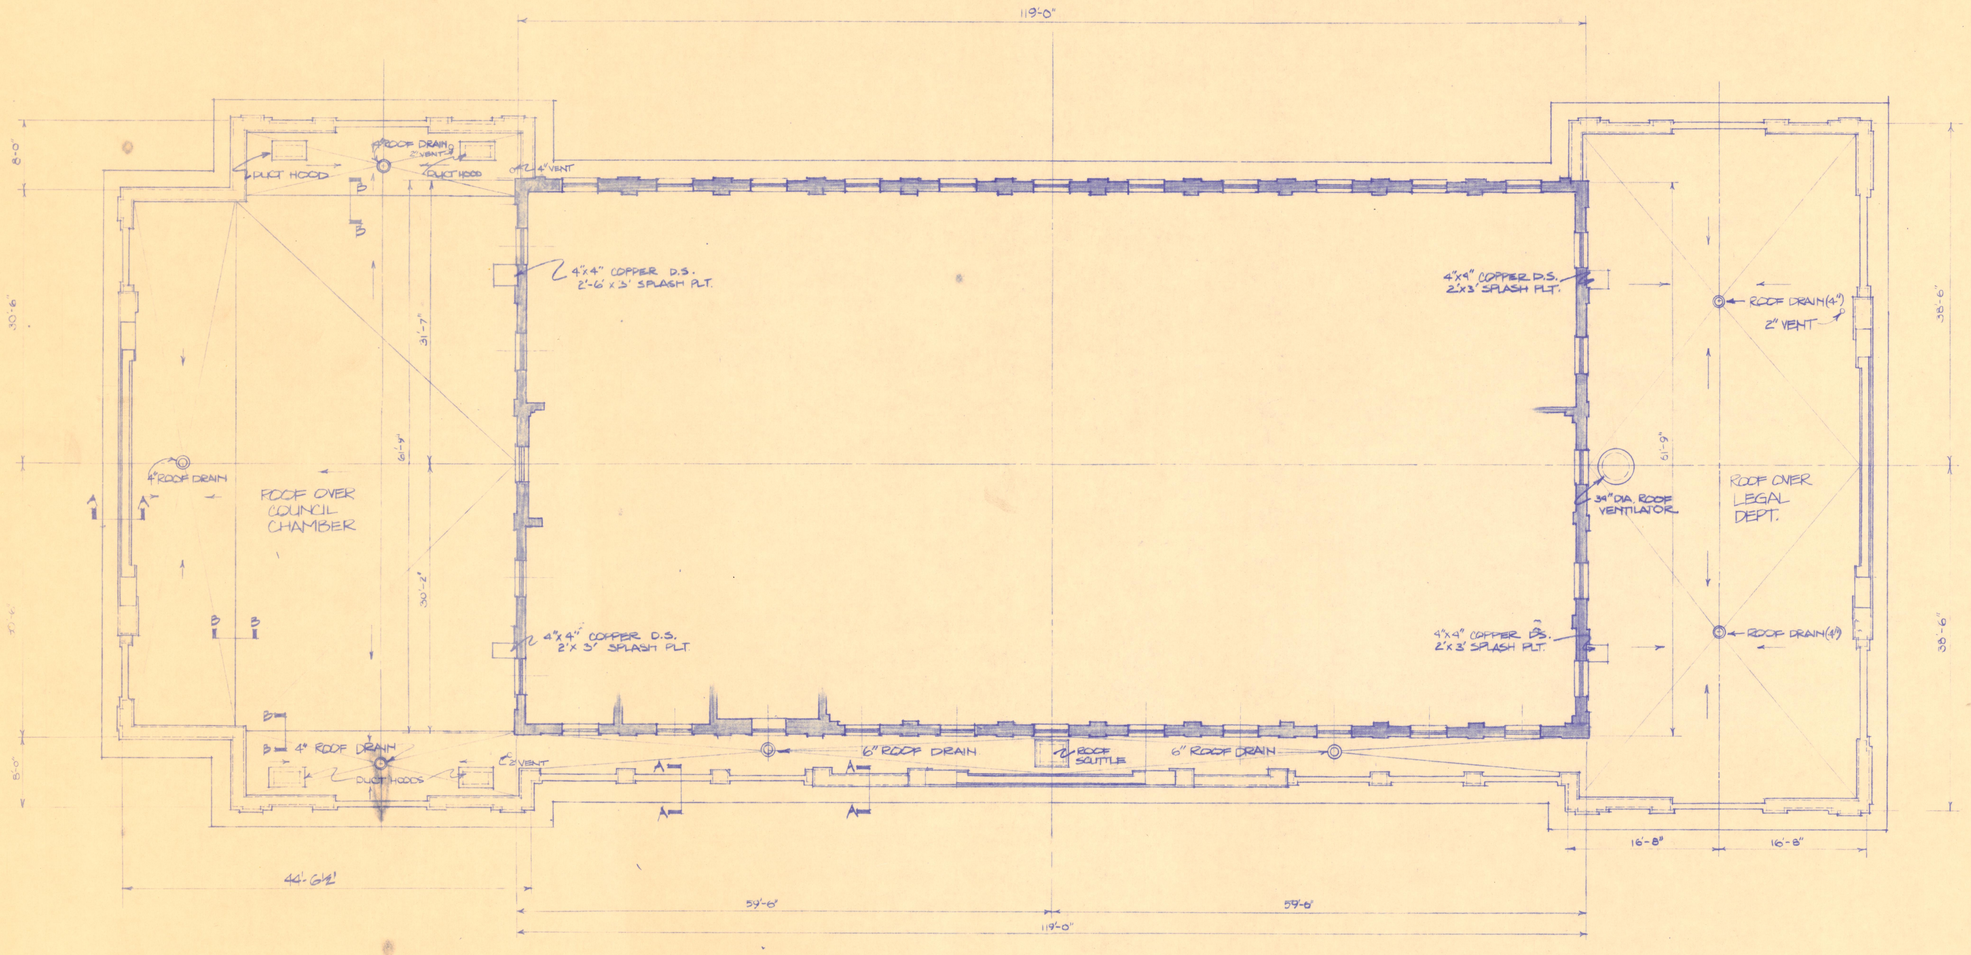

SECOND FLOOR ROOF PLAN / SCALE: ⅛"=1'-0"

2007.33.4219EE

Brunner & Brunner architects & engineers

1105 CORBY BUILDING ST. JOSEPH, MISSOURI 64501 (816) 279-0809

CITY HALL ROOF REPAIRS

JOB NUMBER

DATE

DRAWN BY N. REED GRAVES

CHECKED BY

REVISIONS

SHEET NUMBER 1

TOTAL SHEETS 4