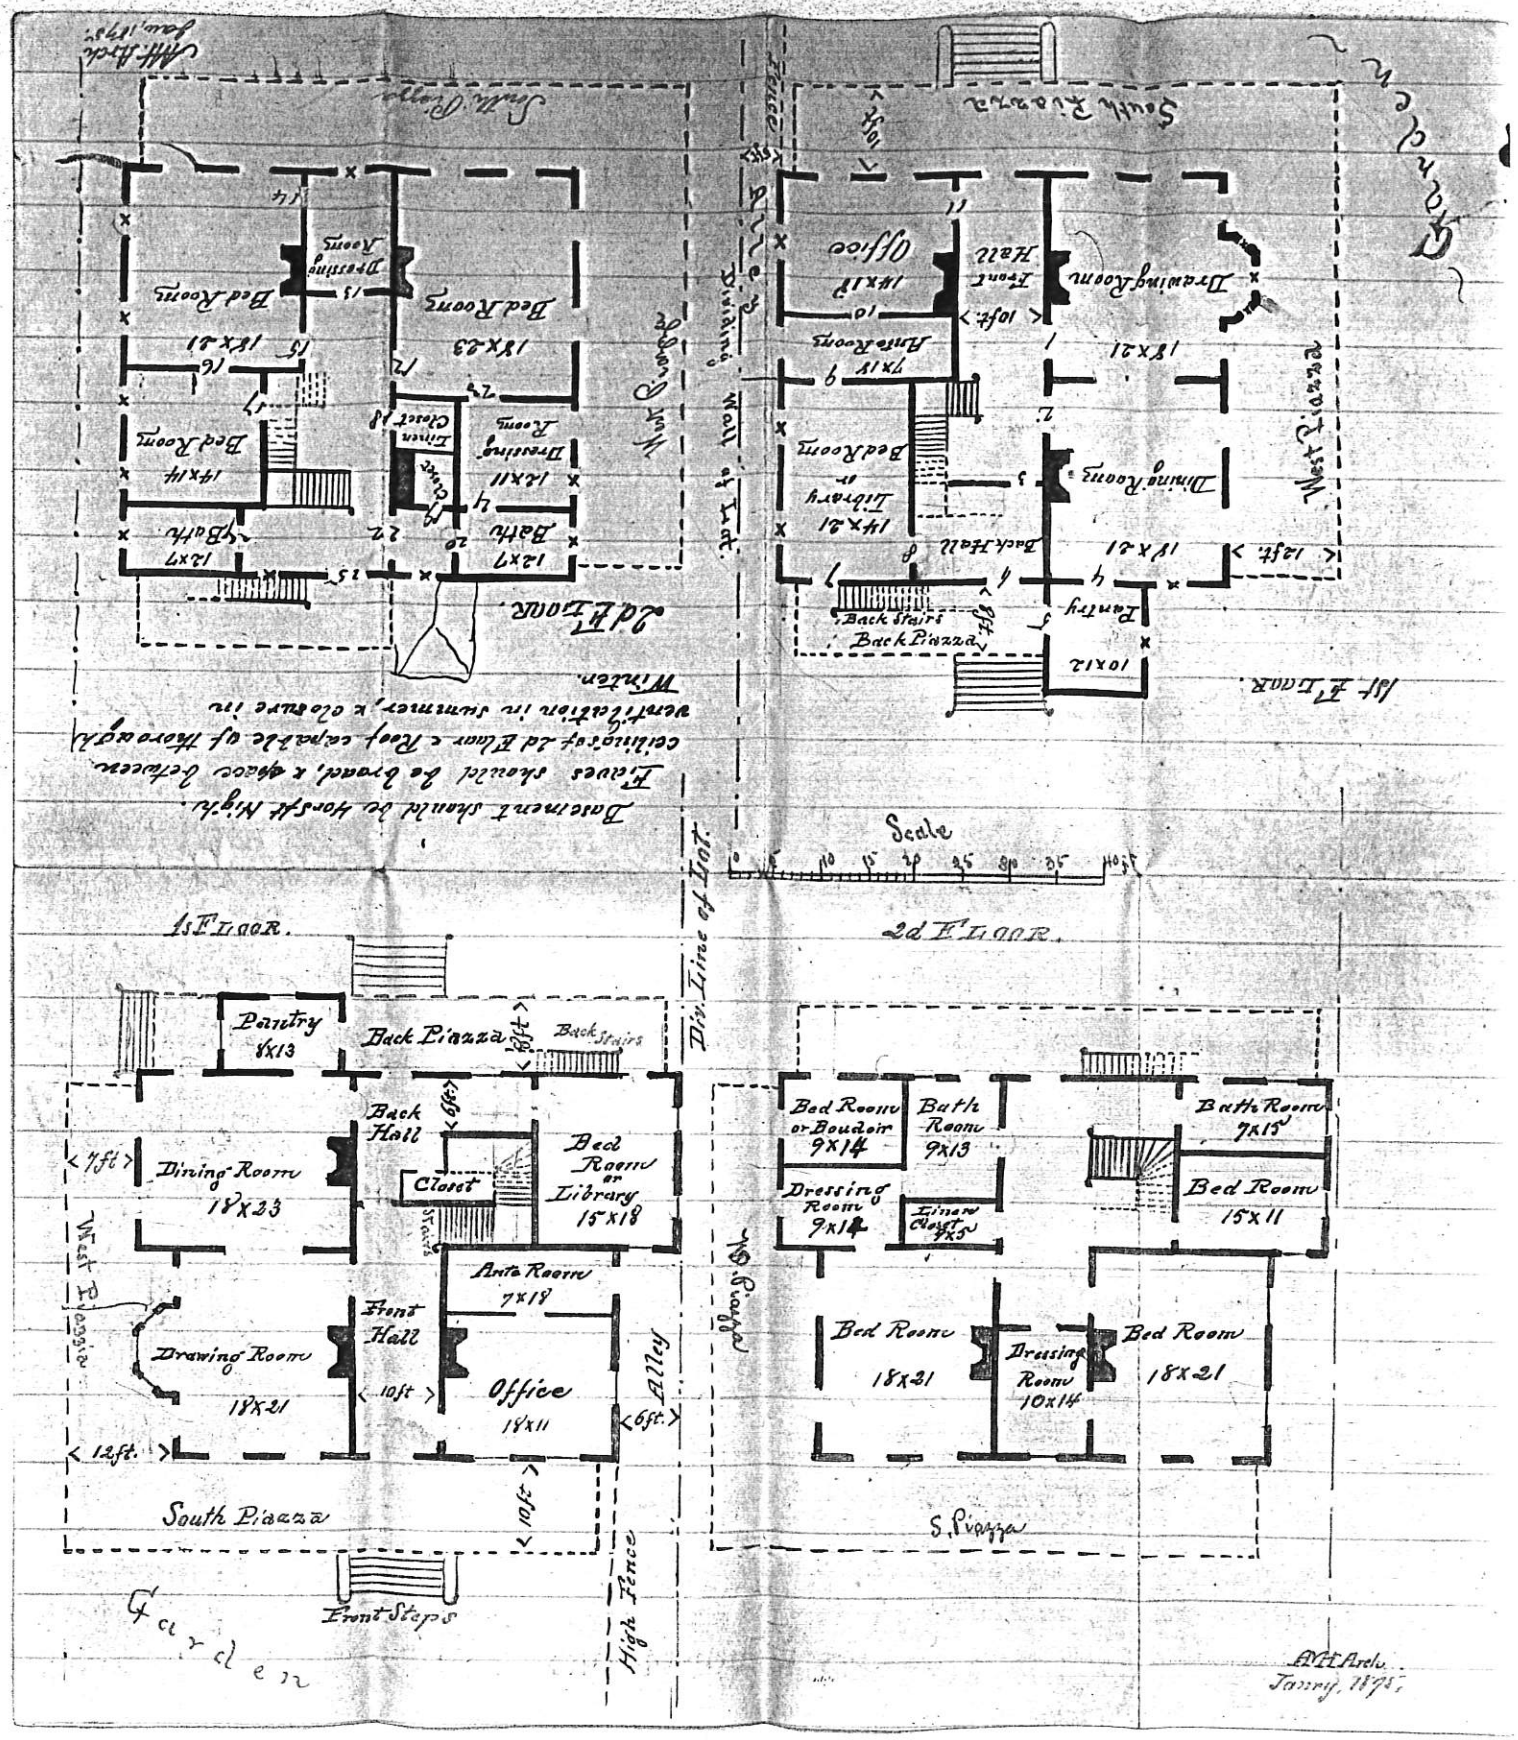
Basement shall be Horse Nigh.
Fences should be Board, 8 above Criteen.
Cellar of 2d Floor & Roof capable of Thoroughventilation in summer, & closure in Winter.
Div. Line of Lot.
Scale
1st Floor.
2d Floor.
Pantry 8x13
Back Piazza
Back Stairs
Back Hall
Dining Room 18x23
Closet
Bed Room or Library 15x18
Ante Room 7x18
Front Hall
Drawing Room 18x21
Office 14x11
South Piazza
Front Steps
Alley
High Fence
Bed Room or Boudoir 9x14
Bath Room 9x13
Dressing Room 9x14
Linen Closet 4x5
Bath Room 7x15
Bed Room 15x11
Bed Room 18x21
Dressing Room 10x14
Bed Room 18x21
S. Piazza
Drawing Room 18x21
Front Hall
Back Hall
Back Stairs
Back Piazza
Pantry
Dining Room 18x21
Library or Bed Room 14x21
Office 14x18
Front Hall
Back Hall
Bed Rooms 18x23
Bed Room 18x21
Bath 12x7
Bed Room 14x14
Dressing Room 12x11
Bed Room 15x11
Bed Room 12x7
Bath 12x7
Bed Room 15x11
Dressing Room
Bed Room 18x21
Bed Room 18x21
Bed Room 18x21