



# Plan and Profile

for the Repairing of First Street from Harrison St. to a line 100 feet East of Jackson St.

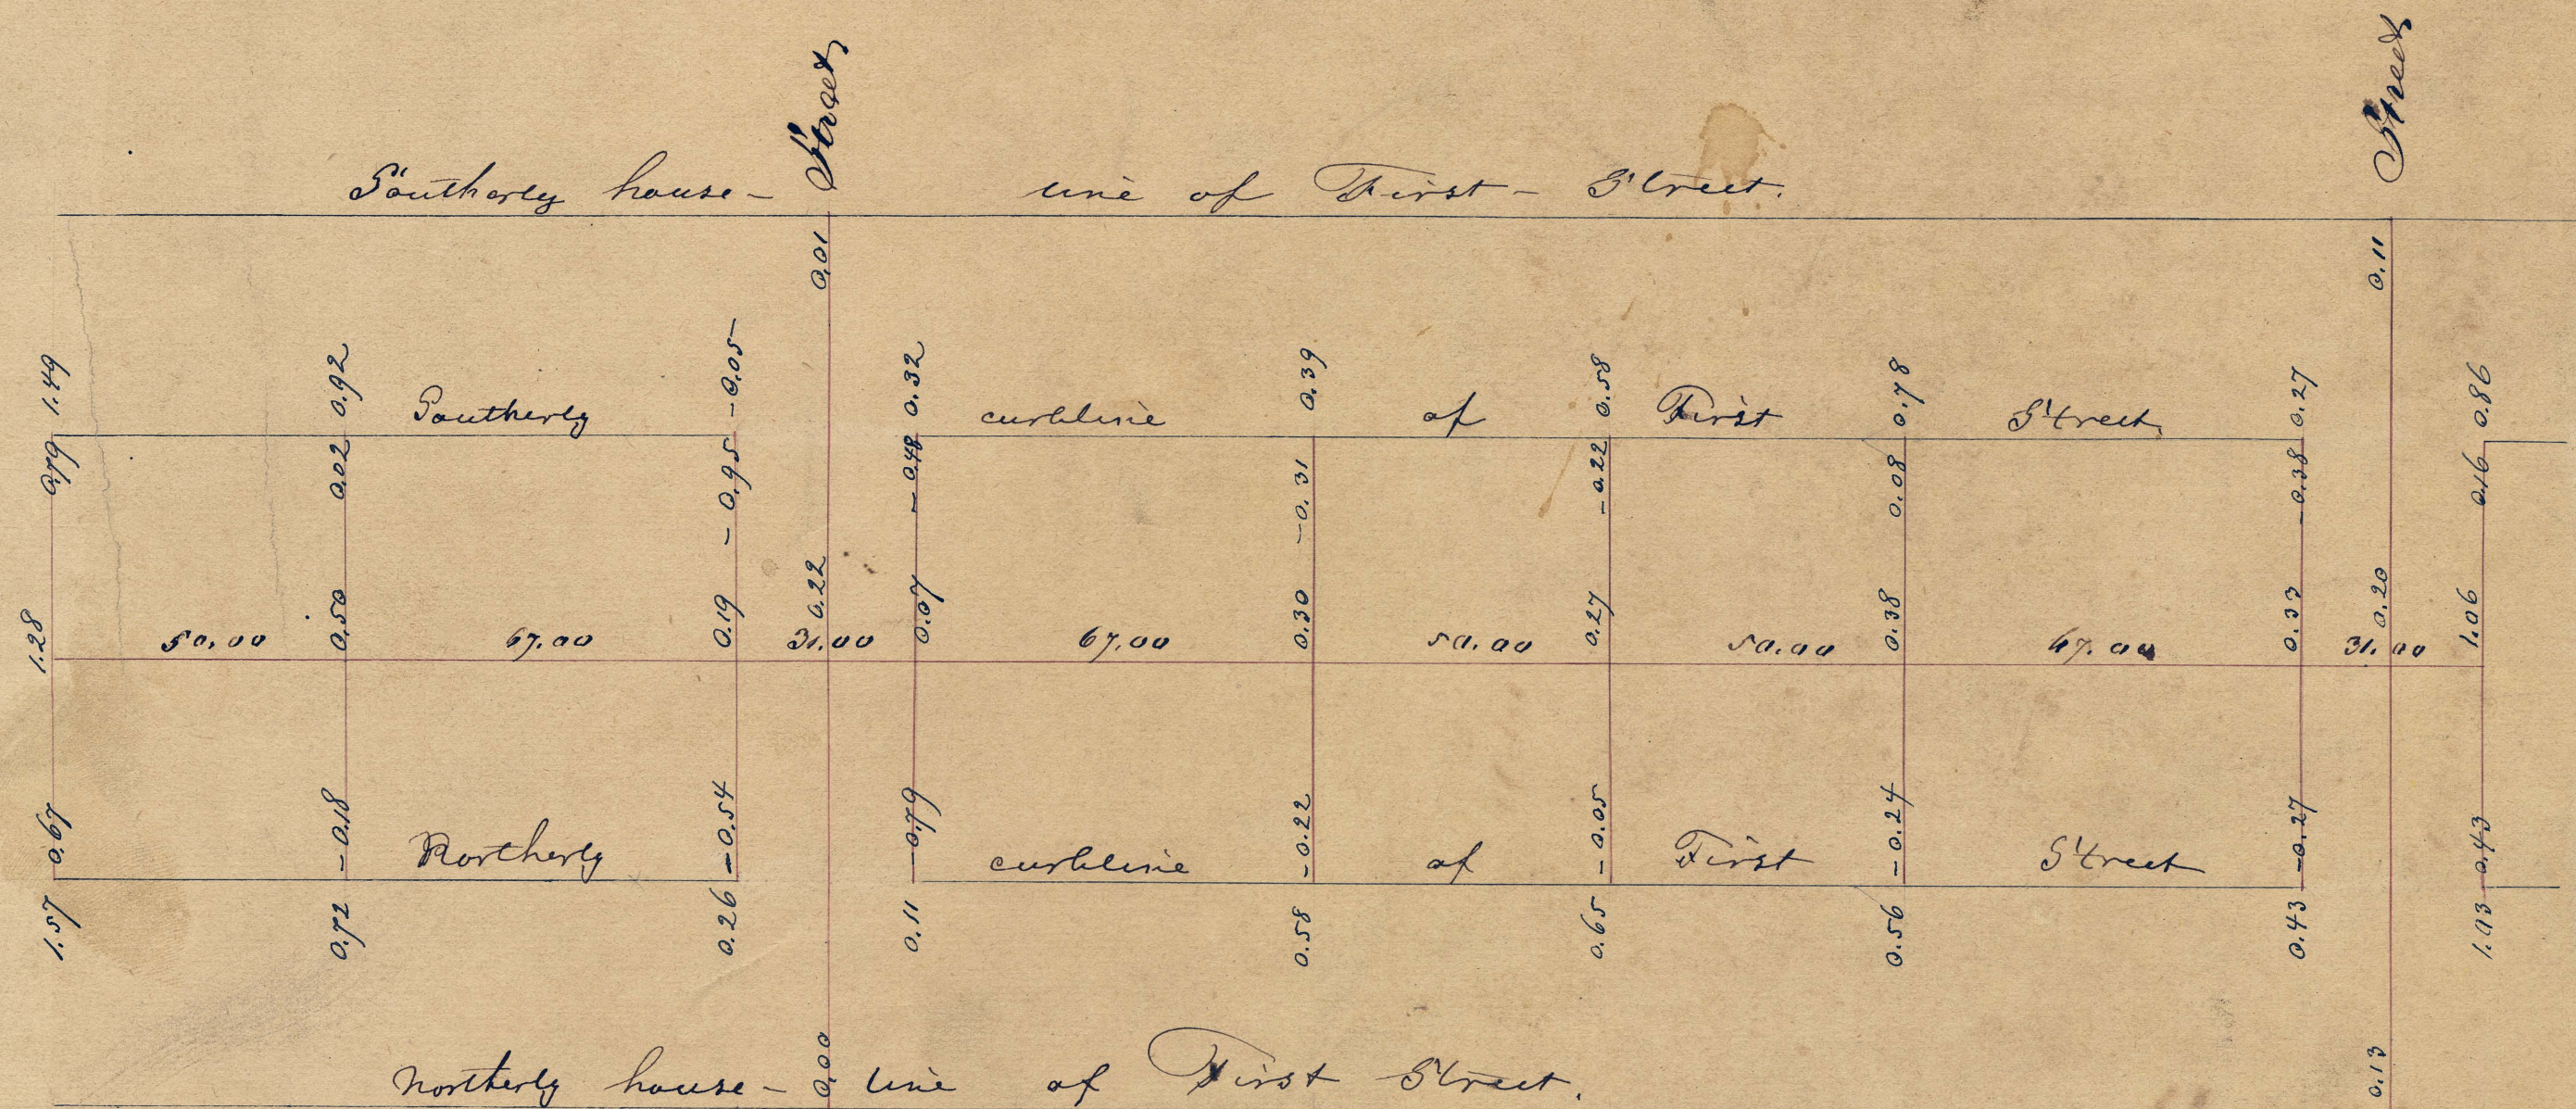

April 30th  
1875

to J. Hegen  
City Engineer of St. Louis

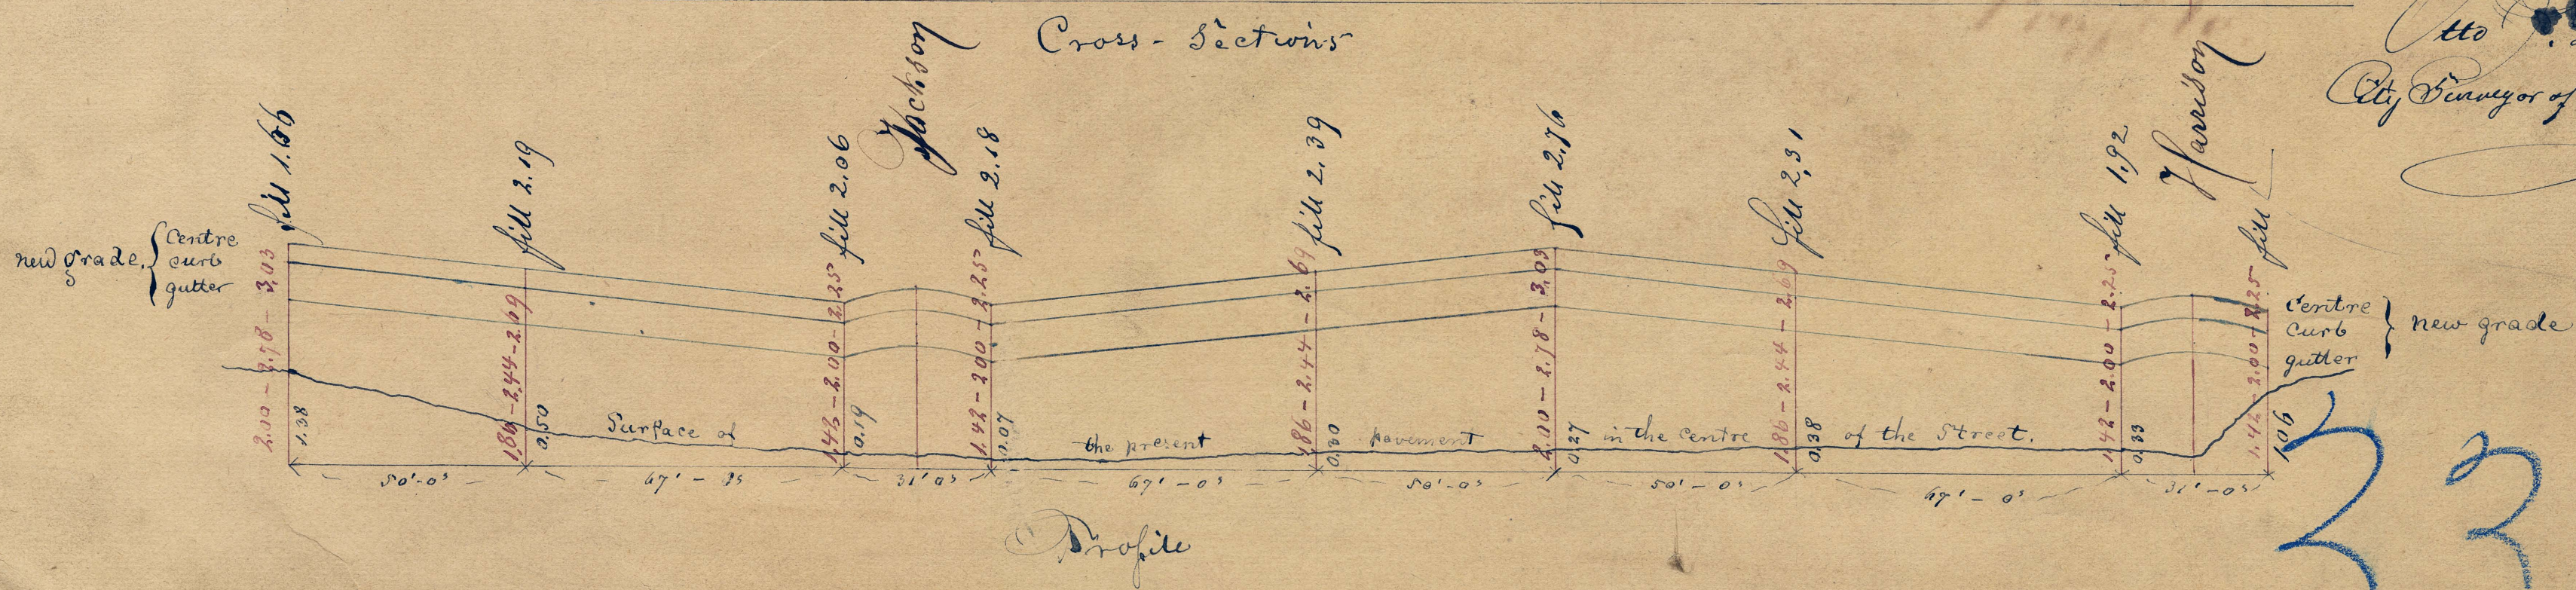

338