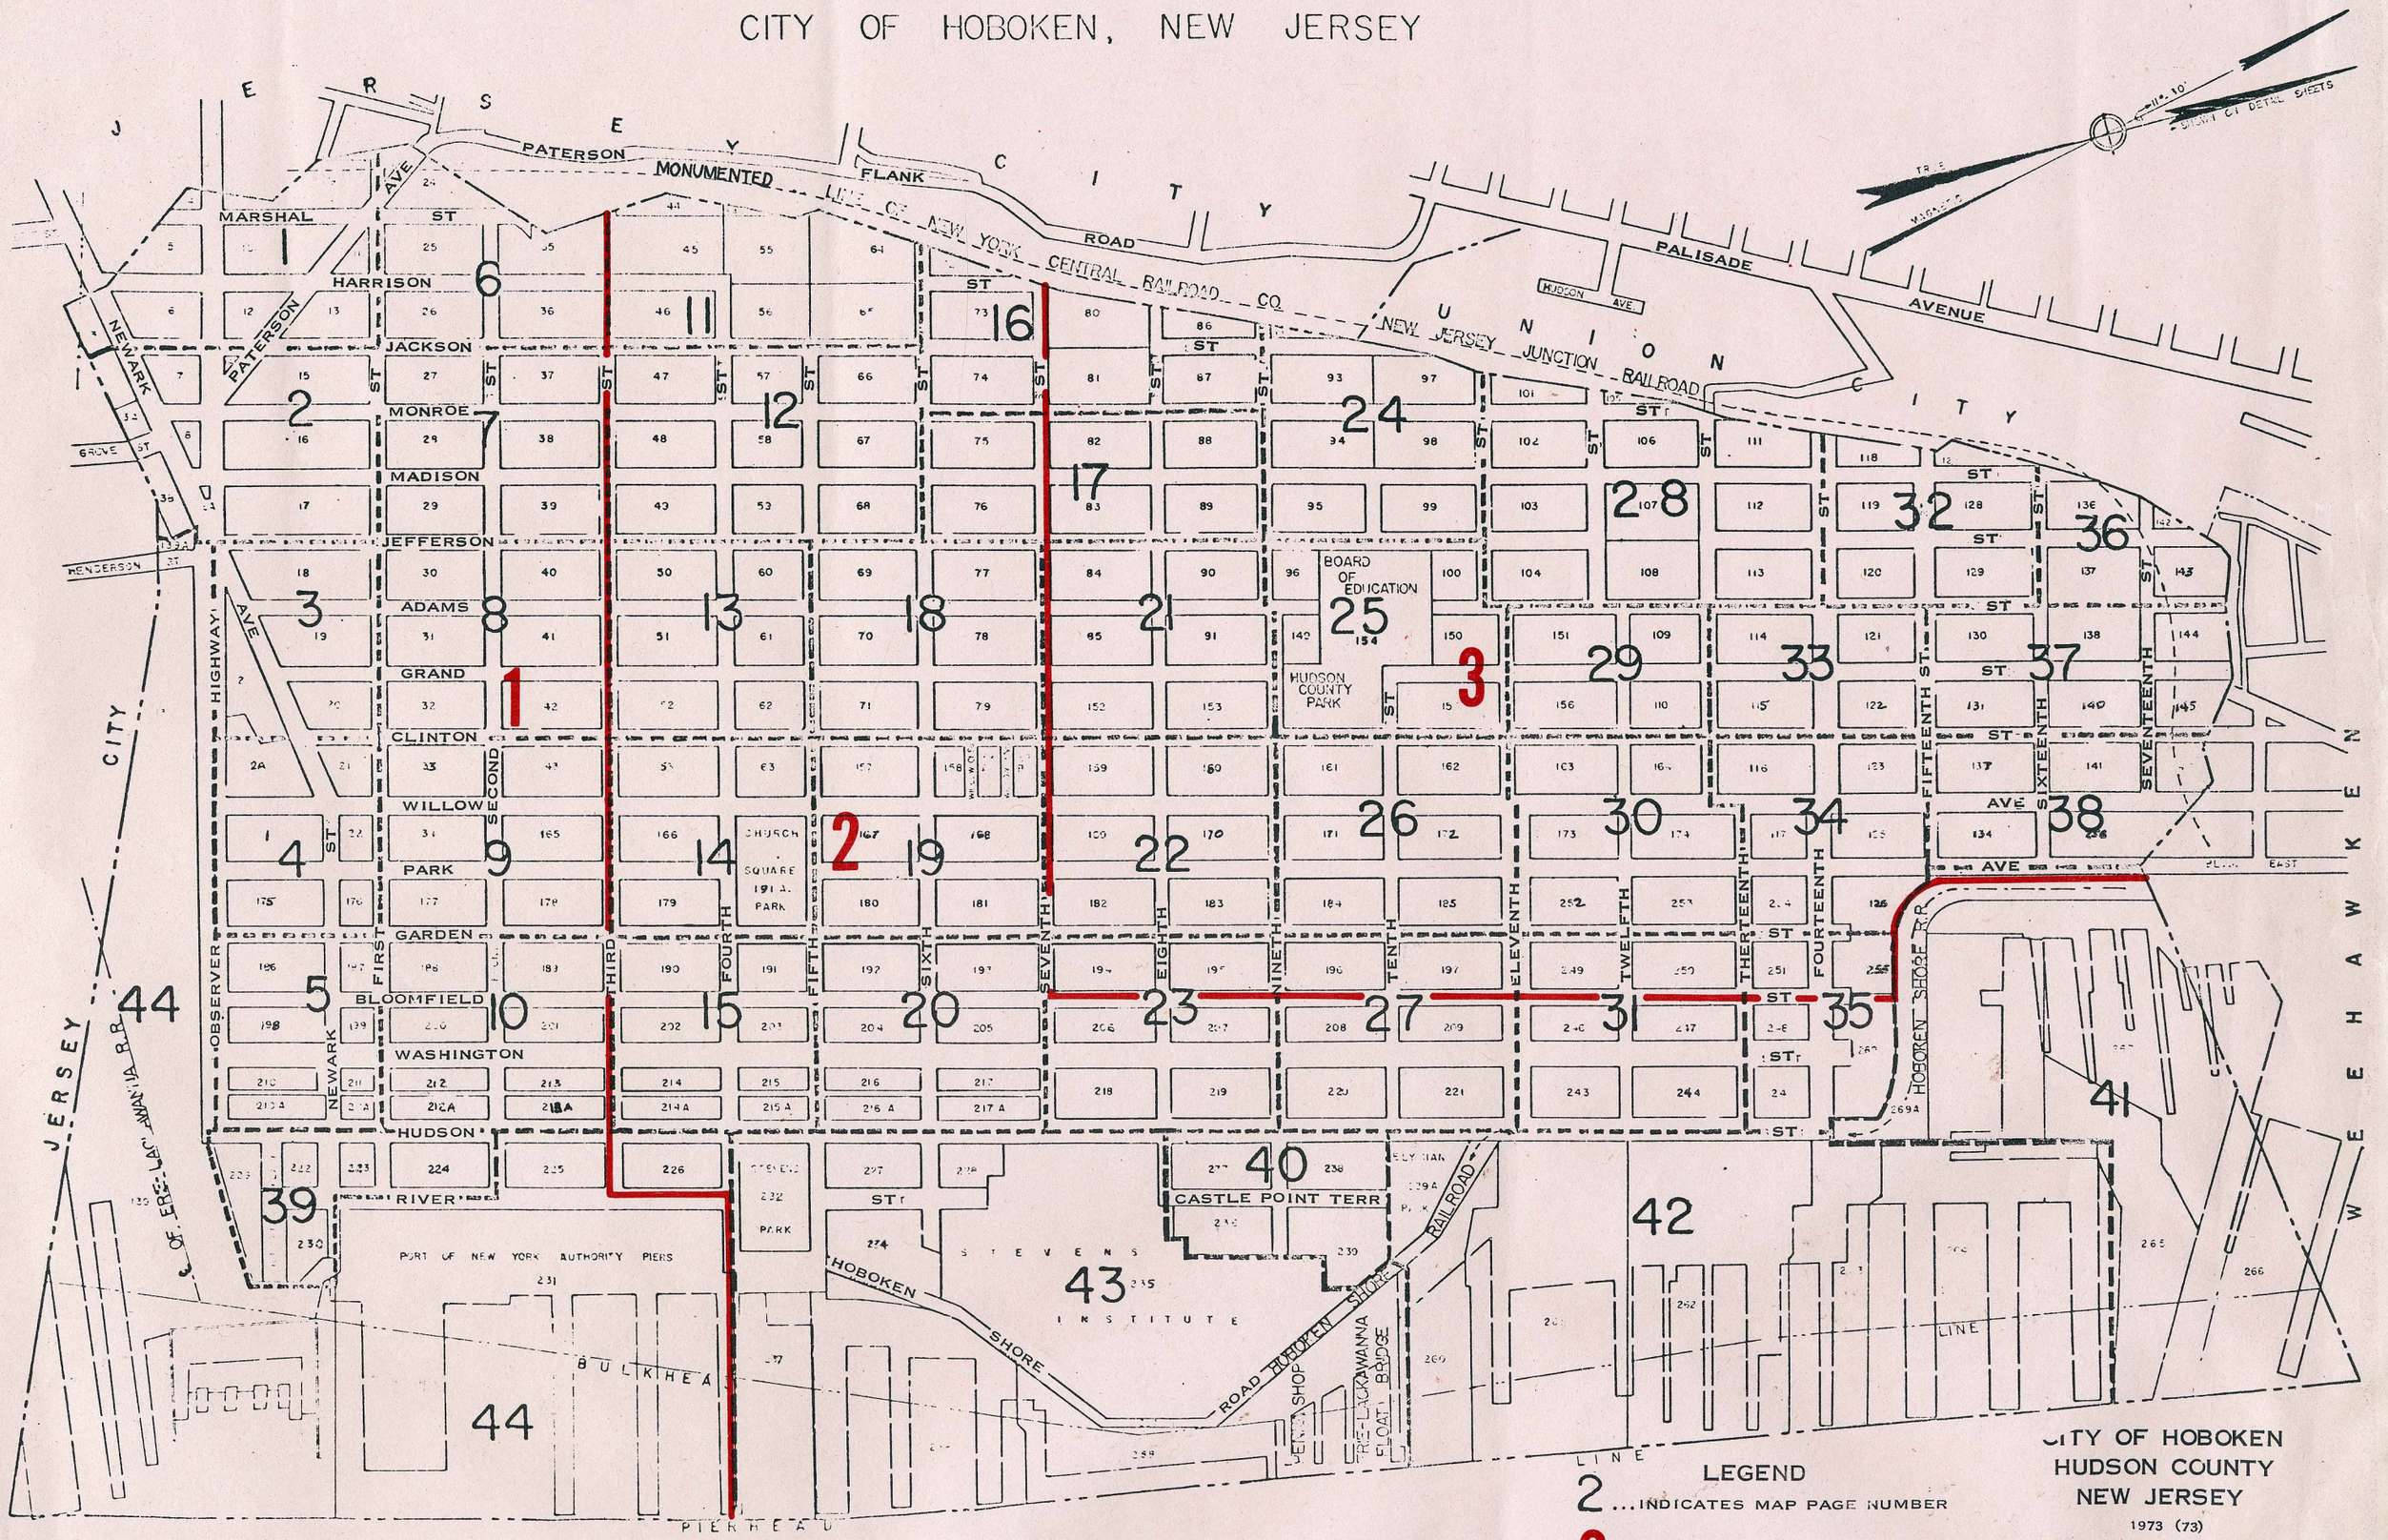
# CITY OF HOBOKEN, NEW JERSEY

KEY MAP




LEGEND

2 ...INDICATES MAP PAGE NUMBER

2 ...INDICATES BOOK NUMBER

CITY OF HOBOKEN
HUDSON COUNTY
NEW JERSEY
1973 (73)

| REVISIONS |
| --- |
| OCT. 1, 1982 |

DIVISION STREET

CONRAIL - M.S. - N.J. JUNCTION BRANCH

MARSHALL STREET

BOUNDARY LINE BETWEEN JERSEY CITY & HOBOKEN

HIGHWAY

AVENUE

STREET

HARRISON STREET

ERIE - LACKAWANNA R.R. CO.

AREA 0.323 ACRES

NEWARK STREET

OBSERVER HIGHWAY

PATERSON AVENUE

FIRST STREET

JACKSON STREET

SHEET 2

SHEET 6

# TAX MAP 165

CITY OF HOBOKEN

HUDSON COUNTY, NEW JERSEY

SCALE 1" = 40' DATE JUNE 1982

CAULFIELD ASSOCIATES

PROFESSIONAL ENGINEER & LAND SURVEYOR

HOBOKEN, NEW JERSEY

LIC #5009 PE & LS SUPERINTENDENT

JUN 29 1982 SERIAL NO 610

SHEET 1

JACKSON STREET

MONROE STREET

MADISON STREET

JEFFERSON STREET

HENDERSON ST.

GROVE STREET

PATERSON AVENUE

HIGHWAY

NEWARK OBSERVER

CITY OF HOBOKEN

JERSEY

BOUNDARY LINE

FIRST STREET

ST. JOSEPH SCHOOL
EXEMPTED
5
15

PLAYGROUND
EXEMPTED

ST. JOSEPH CHURCH & RECTORY
EXEMPTED
4
16

ST. JOSEPH SCHOOL
EXEMPTED

CITY OF HOBOKEN
EXEMPTED
17

FIRE HOUSE
8.1

BLOCK 1 LIMIT

3.1

3.2

139.1

AREA = 11,246 sq. ft.

SHEET 7

SHEET 3

REVISIONS
OCT. 1, 1982

# TAX MAP
## CITY OF HOBOKEN
## HUDSON COUNTY, NEW JERSEY

SCALE 1" = 40' DATE JUNE 1982

CAULFIELD ASSOCIATES
PROFESSIONAL ENGINEER & LAND SURVEYOR
HOBOKEN, NEW JERSEY

166

SHEET 2

JEFFERSON STREET

ADAMS STREET

GRAND STREET

CLINTON STREET

HENDERSON STREET

BOUNDARY LINE BETWEEN JERSEY CITY & HOBOKEN

SEE SUB PLAN SHEET Nº 44

SHEET 44

HIGHWAY

OBSERVER STREET

NEWARK STREET

FIRST STREET

SHEET 8

SHEET 4

BLOCK LIMIT

TRU VINE CHURCH EXEMPTED

HOBOKEN HOUSING AUTHORITY EXEMPTED

CITY OF HOBOKEN EXEMPTED

MISSION PENT ANTIC. EXEMPTED

CHURCH OF GOD EXEMPTED

| REVISIONS |
| --- |
| OCT. 1, 1982 |

167

# TAX MAP

CITY OF HOBOKEN

HUDSON COUNTY, NEW JERSEY

SCALE 1" = 40' DATE JUNE 1982

CAULFIELD ASSOCIATES

PROFESSIONAL ENGINEER & LAND SURVEYOR

HOBOKEN, NEW JERSEY

APPROVED AS A TAX MAP PURSUANT TO THE PROVISIONS OF CHAPTER 175 LAWS OF 1961, ETC. BUREAU OF TAX MAPS AND PROPERTY RECORDS DIVISION OF TAXATION

PE & LS SUPERINTENDENT

SERIAL NO. 810

BOUNDARY LINE BETWEEN JERSEY CITY & HOBOKEN

SEE SUB PLAN SHEET Nº 44

SHEET 44

SHEET 3

HIGHWAY

CLINTON STREET

STREET

WILLOW AVENUE

MUNICIPAL GARAGE COMPLEX
EXEMPTED

PARK AVENUE

SHEET 9

OBSERVER PLAYGROUND EXEMPTED

NEWARK FIRST

GARDEN STREET

SHEET 5

| REVISIONS |
| --- |
| OCT. 1, 1982 |

# TAX MAP
## CITY OF HOBOKEN
## HUDSON COUNTY, NEW JERSEY

SCALE 1" = 40' DATE JUNE 1982

CAULFIELD ASSOCIATES
PROFESSIONAL ENGINEER & LAND SURVEYOR
HOBOKEN, NEW JERSEY

NEW JERSEY DEPARTMENT OF LAW AND PUBLIC SAFETY
DIVISION OF TAXATION
LOCAL PROPERTY TAX ADMINISTRATION UNIT
APPROVED AS A TAX MAP PURSUANT TO THE PROVISIONS OF CHAPTER 113 LAWS OF 1982 ETC.
FOR THE DIRECTOR, DIVISION OF TAXATION
JUN 29 1982

168

SHEET 4

GARDEN STREET

HIGHWAY

STREET

STREET

BLOOMFIELD STREET

SHEET 44

SHEET 10

WASHINGTON STREET

OBSERVER

NEWARK

FIRST

COURT

HUDSON STREET

SHEET 39

1 CITY OF HOBOKEN EXEMPTED

186 13 COLUMBIAN TOWERS EXEMPTED

WESTVIEW ASSOCIATES

EASTVIEW ASSOCIATES

198

HOBOKEN CITY HALL

199

1 EXEMPTED

187

210

210.1

211

211.1

REVISIONS

OCT 1, 1982

169

TAX MAP

CITY OF HOBOKEN

HUDSON COUNTY, NEW JERSEY

SCALE 1" = 40' DATE JUNE 1982

CAULFIELD ASSOCIATES

PROFESSIONAL ENGINEER & LAND SURVEYOR

HOBOKEN, NEW JERSEY

APPROVED AS A TAX MAP PURSUANT TO THE PROVISIONS OF CHAPTER 175, LAWS OF 1917, ETC. BY THE DIRECTOR, DIVISION OF TAXATION

Lic. #5009 P.E. & L.S. SUPERINTENDENT

DATE JUN 29 1982 SERIAL NO 810

DIVISION STREET

PATERSON AVENUE

CONRAIL M.S. N.J. JUNCTION BRANCH

CONRAIL - M.S. - N.J. JUNCTION BRANCH

BOUNDARY LINE BETWEEN JERSEY CITY & HOBOKEN

MARSHALL STREET

HARRISON STREET

JACKSON STREET

FIRST STREET

SECOND STREET

℄ of THIRD ST AS EXTENDED

BLOCK LIMIT

SHEET I

SHEET II

SHEET 7

ANDREW JACKSON HOUSING PROJECT
EXEMPTED

CITY OF HOBOKEN
EXEMPTED

HARRISON GARDENS HOUSING PROJECT
EXEMPTED

APPROVED AS A TAX MAP PURSUANT TO THE PROVISIONS OF CHAPTER 175 LAWS OF 1913 BY THE DIRECTOR, DIVISION OF TAXATION
BY _____ P.E. & L.S.
Lic. #5009 SUPERINTENDENT
DATE JUN 29 1982 SERIAL NO 670

REVISIONS
OCT 1, 1982

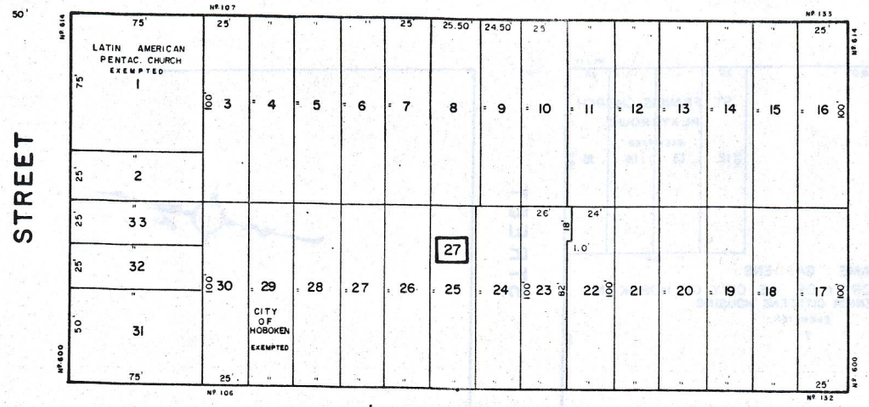
# TAX MAP
## CITY OF HOBOKEN
## HUDSON COUNTY, NEW JERSEY
SCALE 1" = 40' DATE JUNE 1982

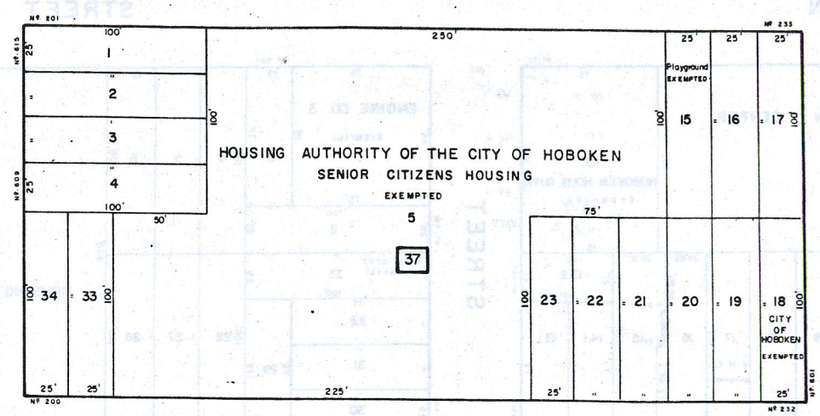
CAULFIELD ASSOCIATES
PROFESSIONAL ENGINEER & LAND SURVEYOR
HOBOKEN, NEW JERSEY

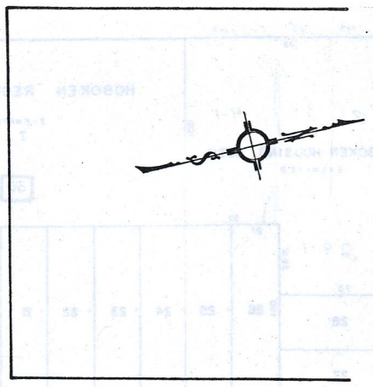
**170**

SHEET 6

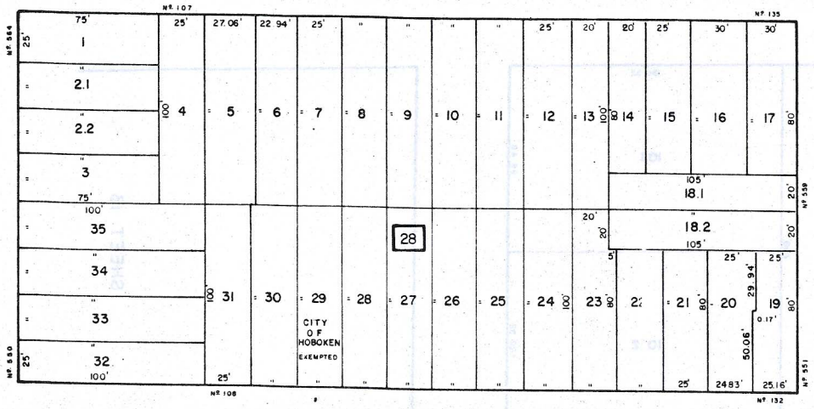
JACKSON STREET

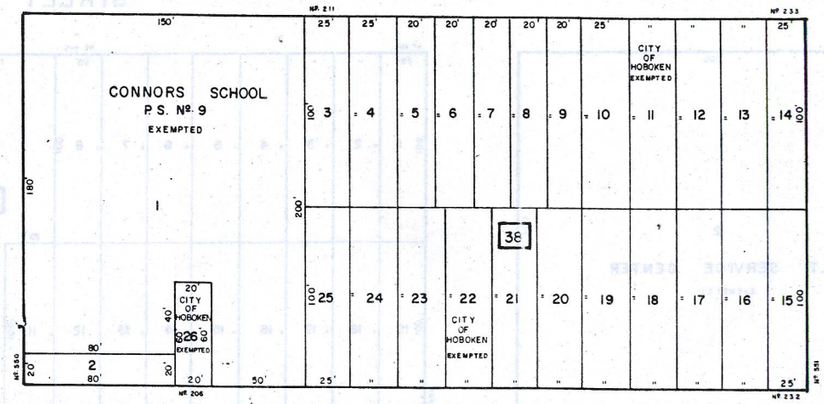


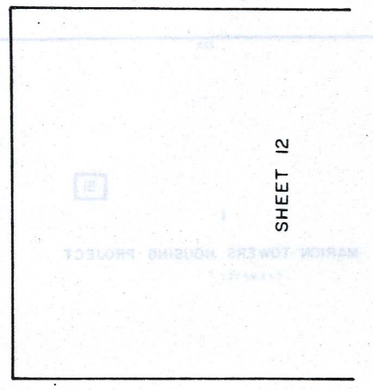



MONROE STREET



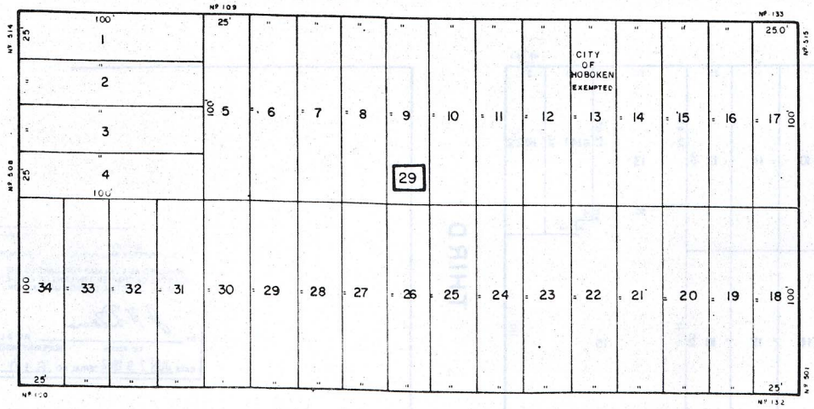



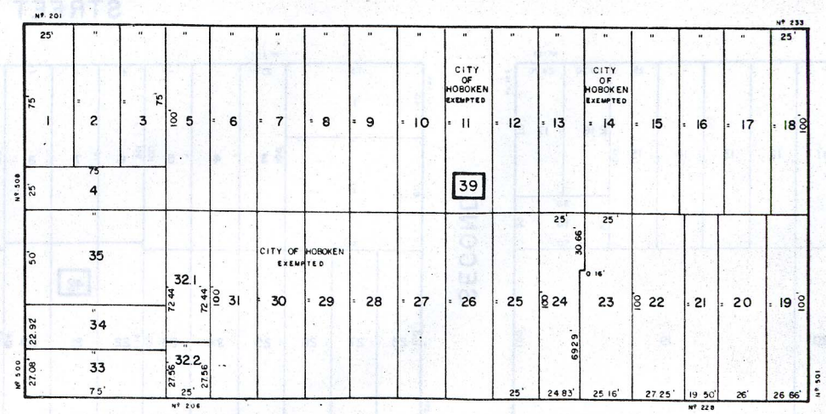



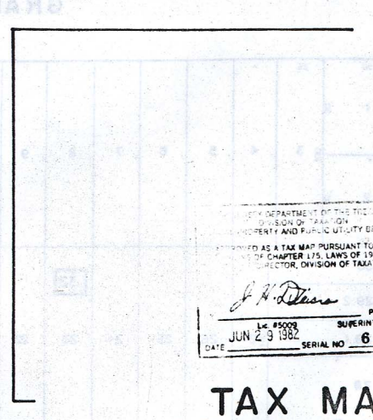

SHEET 2

MADISON STREET

FIRST SECOND THIRD



SHEET 8

STREET

REVISIONS
OCT 1, 1982

DEPARTMENT OF THE TREASURY
DIVISION OF TAXATION
PROPERTY AND PUBLIC UTILITY BRANCH
APPROVED AS A TAX MAP PURSUANT TO THE PROVISIONS OF CHAPTER 175, LAWS OF 1918, ETC.
DIRECTOR, DIVISION OF TAXATION
Lic #5009 PE, LLS
SUPERINTENDENT
DATE JUN 29 1982 SERIAL NO 610

171

# TAX MAP
## CITY OF HOBOKEN
## HUDSON COUNTY, NEW JERSEY

SCALE 1" = 40' DATE JUNE 1982

CAULFIELD ASSOCIATES
PROFESSIONAL ENGINEER & LAND SURVEYOR
HOBOKEN, NEW JERSEY

SHEET 7

JEFFERSON STREET

HOBOKEN HOUSING AUTH. EXEMPTED 1
HOBOKEN RECREATION CENTER EXEMPTED 7
30
HOBOKEN HOUS. AUTH. EXEMPTED 10
ENGINE CO. 3 EXEMPTED 1
FIRE DEPT EXEMPTED 33
ST. FRANCIS CHURCH PLAYGROUND EXEMPTED 12 13 14 15
40
ADAMS GARDENS
HOUSING AUTHORITY OF THE CITY OF HOBOKEN
SENIOR CITIZENS HOUSING
EXEMPTED 7
K of C. EXEMPTED

ADAMS STREET

31
1 MARION TOWERS HOUSING PROJECT EXEMPTED
2 MULTI SERVICE CENTER EXEMPTED
41

GRAND STREET

FIRST

32

SECOND

42

CLINTON STREET

THIRD

SHEET 3

SHEET 13

SHEET 9

172

DIVISION OF TAXATION TREASURY
LOCAL PROPERTY AND PUBLIC UTILITY BRANCH
APPROVED AS A TAX MAP PURSUANT TO THE PROVISIONS OF CHAPTER 175, LAWS OF 1913, ETC FOR THE DIRECTOR, DIVISION OF TAXATION
BY J. N. DiStasi P.E. & L.S. SUPERINTENDENT Lic. #5009
DATE JUN 29 1982 SERIAL NO. 610

| REVISIONS |
|---|
| OCT. 1, 1982 |
| |
| |
| |
| |

# TAX MAP
## CITY OF HOBOKEN
HUDSON COUNTY, NEW JERSEY
SCALE 1" = 40' DATE JUNE 1982
CAULFIELD ASSOCIATES
PROFESSIONAL ENGINEER & LAND SURVEYOR
HOBOKEN, NEW JERSEY

SHEET 8

CLINTON STREET

STREET

WILLOW AVENUE

PARK AVENUE

SHEET 4

SHEET 14

FIRST STREET

SECOND STREET

THIRD STREET

GARDEN STREET

SHEET 10

CITY OF HOBOKEN EXEMPTED

ST. MARY HOSPITAL EXEMPTED

DAY NURSERY EXEMPTED

CHURCH SQUARE SOUTH ASSOC.

ST JOSEPH CHURCH EXEMPTED

STAR OF ISRAEL SYNAGOGUE EXEMPTED

CHURCH SQUARE SOUTH ASSOCIATES

REVISIONS
OCT. 1, 1982

TAX MAP 173
CITY OF HOBOKEN
HUDSON COUNTY, NEW JERSEY
SCALE 1" = 40' DATE JUNE 1982
CAULFIELD ASSOCIATES
PROFESSIONAL ENGINEER & LAND SURVEYOR
HOBOKEN, NEW JERSEY

SHEET 9

GARDEN STREET

STREET

BLOOMFIELD STREET

STREET

SHEET 5

SHEET 15

WASHINGTON STREET

FIRST COURT

SECOND STREET

THIRD

HUDSON STREET

174

SHEET 44

REVISIONS
OCT. 1, 1982

# TAX MAP
## CITY OF HOBOKEN
## HUDSON COUNTY, NEW JERSEY

SCALE 1" = 40' DATE JUNE 1982

CAULFIELD ASSOCIATES
PROFESSIONAL ENGINEER & LAND SURVEYOR
HOBOKEN, NEW JERSEY

BOUNDARY LINE BETWEEN JERSEY CITY & HOBOKEN

242.24' 35' 125.10' 26.93' 50.99' 25.50' 134.13' 83.23' 107.58' 25.10' 65.57' 246.66' 180.33'

BLOCK LIMIT 267'

BLOCK LIMIT 301'

BLOCK LIMIT 306'

182.50'

I 45 ANDREW EXEMPTED

I 55 JACKSON EXEMPTED

I 64 GARDENS EXEMPTED

475' 25' 32.50' 325' BLOCK LIMIT 450' BLOCK LIMIT

65' HARRISON STREET 50'

SHEET 6

BLOCK LIMIT 200'

450' 100'

I 46 HARRISON GARDENS HOUSING PROJECT EXEMPTED

75' 25' 18.2 74.89' 29' NP 637

75' 19 18.1 18.3 72'

24.66' 25.23' 25' 375.11' NP 328 NP 332

I 56 HOUSING EXEMPTED

BLOCK LIMIT 232.50'

232.50'

I 65 PROJECT EXEMPTED

325' 450'

SIXTH STREET

SHEET 16

65' JACKSON STREET

THIRD STREET

FOURTH STREET

SHEET 12

FIFTH STREET

| REVISIONS |
| --- |
| OCT. 1, 1982 |

LIC #5109 P.E. & L.S. SUPERINTENDENT

175

# TAX MAP

CITY OF HOBOKEN

HUDSON COUNTY, NEW JERSEY

SCALE 1" = 50' DATE JUNE 1982

CAULFIELD ASSOCIATES

PROFESSIONAL ENGINEER & LAND SURVEYOR

HOBOKEN, NEW JERSEY

SHEET 11

JACKSON STREET

STREET

STREET

STREET

MONROE STREET

STREET

SHEET 7

SHEET 17

MADISON STREET

STREET

THIRD

FOURTH

FIFTH

SIXTH

JEFFERSON STREET

STREET

47 — Emanuel Penteco Church Exempted

57

66

48 — CITY OF HOBOKEN EXEMPTED; CITY OF HOBOKEN EXEMPTED

58 — SANTA FEBR SOCIETY EXEMPTED; CITY OF HOBOKEN EXEMPTED

67 — PLAYGROUND EXEMPTED 20; CITY OF HOBOKEN EXEMPTED

49 — ST FRANCIS CHURCH EXEMPT; ST. FRANCIS CHURCH PLAYGROUND 6 EXEMPTED; ST. FRANCIS CHURCH, RECTORY & SCHOOL 27 EXEMPTED

59

68

| REVISIONS |
| --- |
| OCT. 1, 1982 |

APPROVED AS A TAX MAP PURSUANT TO SECTION 5 OF CHAPTER 175 OF THE LAWS OF 1948 DIRECTOR, DIVISION OF TAXATION

BY J. H. Dilena Lic. #5009

DATE JUN 20 1985 SERIAL NO. 635

# TAX MAP
## CITY OF HOBOKEN
## HUDSON COUNTY, NEW JERSEY

SCALE 1" = 50' DATE JUNE 1982

CAULFIELD ASSOCIATES
PROFESSIONAL ENGINEER & LAND SURVEYOR
HOBOKEN, NEW JERSEY



SHEET 13

SHEET 18

SHEET 12

JEFFERSON STREET

STREET

STREET

JEFF - ADAMS REHAB CO.

50
1

60

ADAMS STREET

STREET

SHEET 8

51

61

FIFTH

SHEET 18

GRAND STREET

THIRD

FOURTH

CLINTON STREET

CHURCH TOWERS HOUSING PROJECT

62
1

ST. MARY HOSP. EXEMPTED

ST. MARY HOSPITAL EXEMPT.

BLOCK LIMIT

SHEET 14

NEW JERSEY DEPARTMENT OF THE TREASURY
DIVISION OF TAXATION
LOCAL PROPERTY AND PUBLIC UTILITY BRANCH
APPROVED AS A TAX MAP PURSUANT TO THE PROVISIONS OF CHAPTER 175 LAWS OF 1913
FOR THE DIRECTOR, DIVISION OF TAXATION
BY _____ P.P.L.S.
Lic. #5009 SUPERINTENDENT
DATE JUN 29 1982 SERIAL NO. 610

177

# TAX MAP
## CITY OF HOBOKEN
## HUDSON COUNTY, NEW JERSEY

SCALE 1" = 40' DATE JUNE 1982

CAULFIELD ASSOCIATES
PROFESSIONAL ENGINEER & LAND SURVEYOR
HOBOKEN, NEW JERSEY

| REVISIONS |
| --- |
| OCT. 1, 1982 |
| |
| |
| |
| |

SHEET 13

CLINTON

STREET

STREET

STREET

SAINT MARY HOSPITAL

53

1
EXEMPTED

2
PARKING AREA

425'
237'
188'
200'
77'
81'
33'
132'
40'
25'
50'
123'

CONVENT

OUR LADY OF GRACE
EXEMPTED
63
1

CHURCH
RECTORY
SCHOOL

300'
200'

WILLOW

AVENUE

SHEET 9

SHEET 19

PARK AVENUE

PARK AVENUE

CHURCH SQUARE PARK

EXEMPTED
191.1
1

465'

THIRD

FOURTH

FIFTH

166

179

REVISIONS
OCT. 1, 1982

178

GARDEN STREET

SHEET 15

STATE OF NEW JERSEY DEPARTMENT OF THE TREASURY
DIVISION OF TAXATION
LOCAL PROPERTY AND PUBLIC UTILITY BRANCH
APPROVED AS A TAX MAP PURSUANT TO THE PROVISIONS OF CHAPTER 171, LAWS OF 1933, ETC.
FOR THE DIRECTOR, DIVISION OF TAXATION
BY J. A. Luciano
LIC #5009 PE & LS
SUPERINTENDENT
DATE JUN 29 1982 SERIAL NO 610

# TAX MAP
## CITY OF HOBOKEN
## HUDSON COUNTY, NEW JERSEY
SCALE 1" = 40' DATE JUNE 1982
CAULFIELD ASSOCIATES
PROFESSIONAL ENGINEER & LAND SURVEYOR
HOBOKEN, NEW JERSEY

SHEET 14

GARDEN STREET

RUE SCHOOL
P.S. Nº. 1
1
EXEMPTED
190

SAINT JOHN EVANGELICAL CHURCH
31
EXEMPTED

DEMAREST SCHOOL
P. S. Nº. 5
1
EXEMPTED
191

BLOOMFIELD STREET

202

203

SHEET 10

SHEET 20

WASHINGTON STREET

214

215

215.1
SAINTS PETER & PAUL
16
CHURCH
RECTORY
EXEMPTED
SCHOOL

THIRD COURT

FOURTH STREET

FIFTH

214.1

HUDSON STREET

SHEET 44

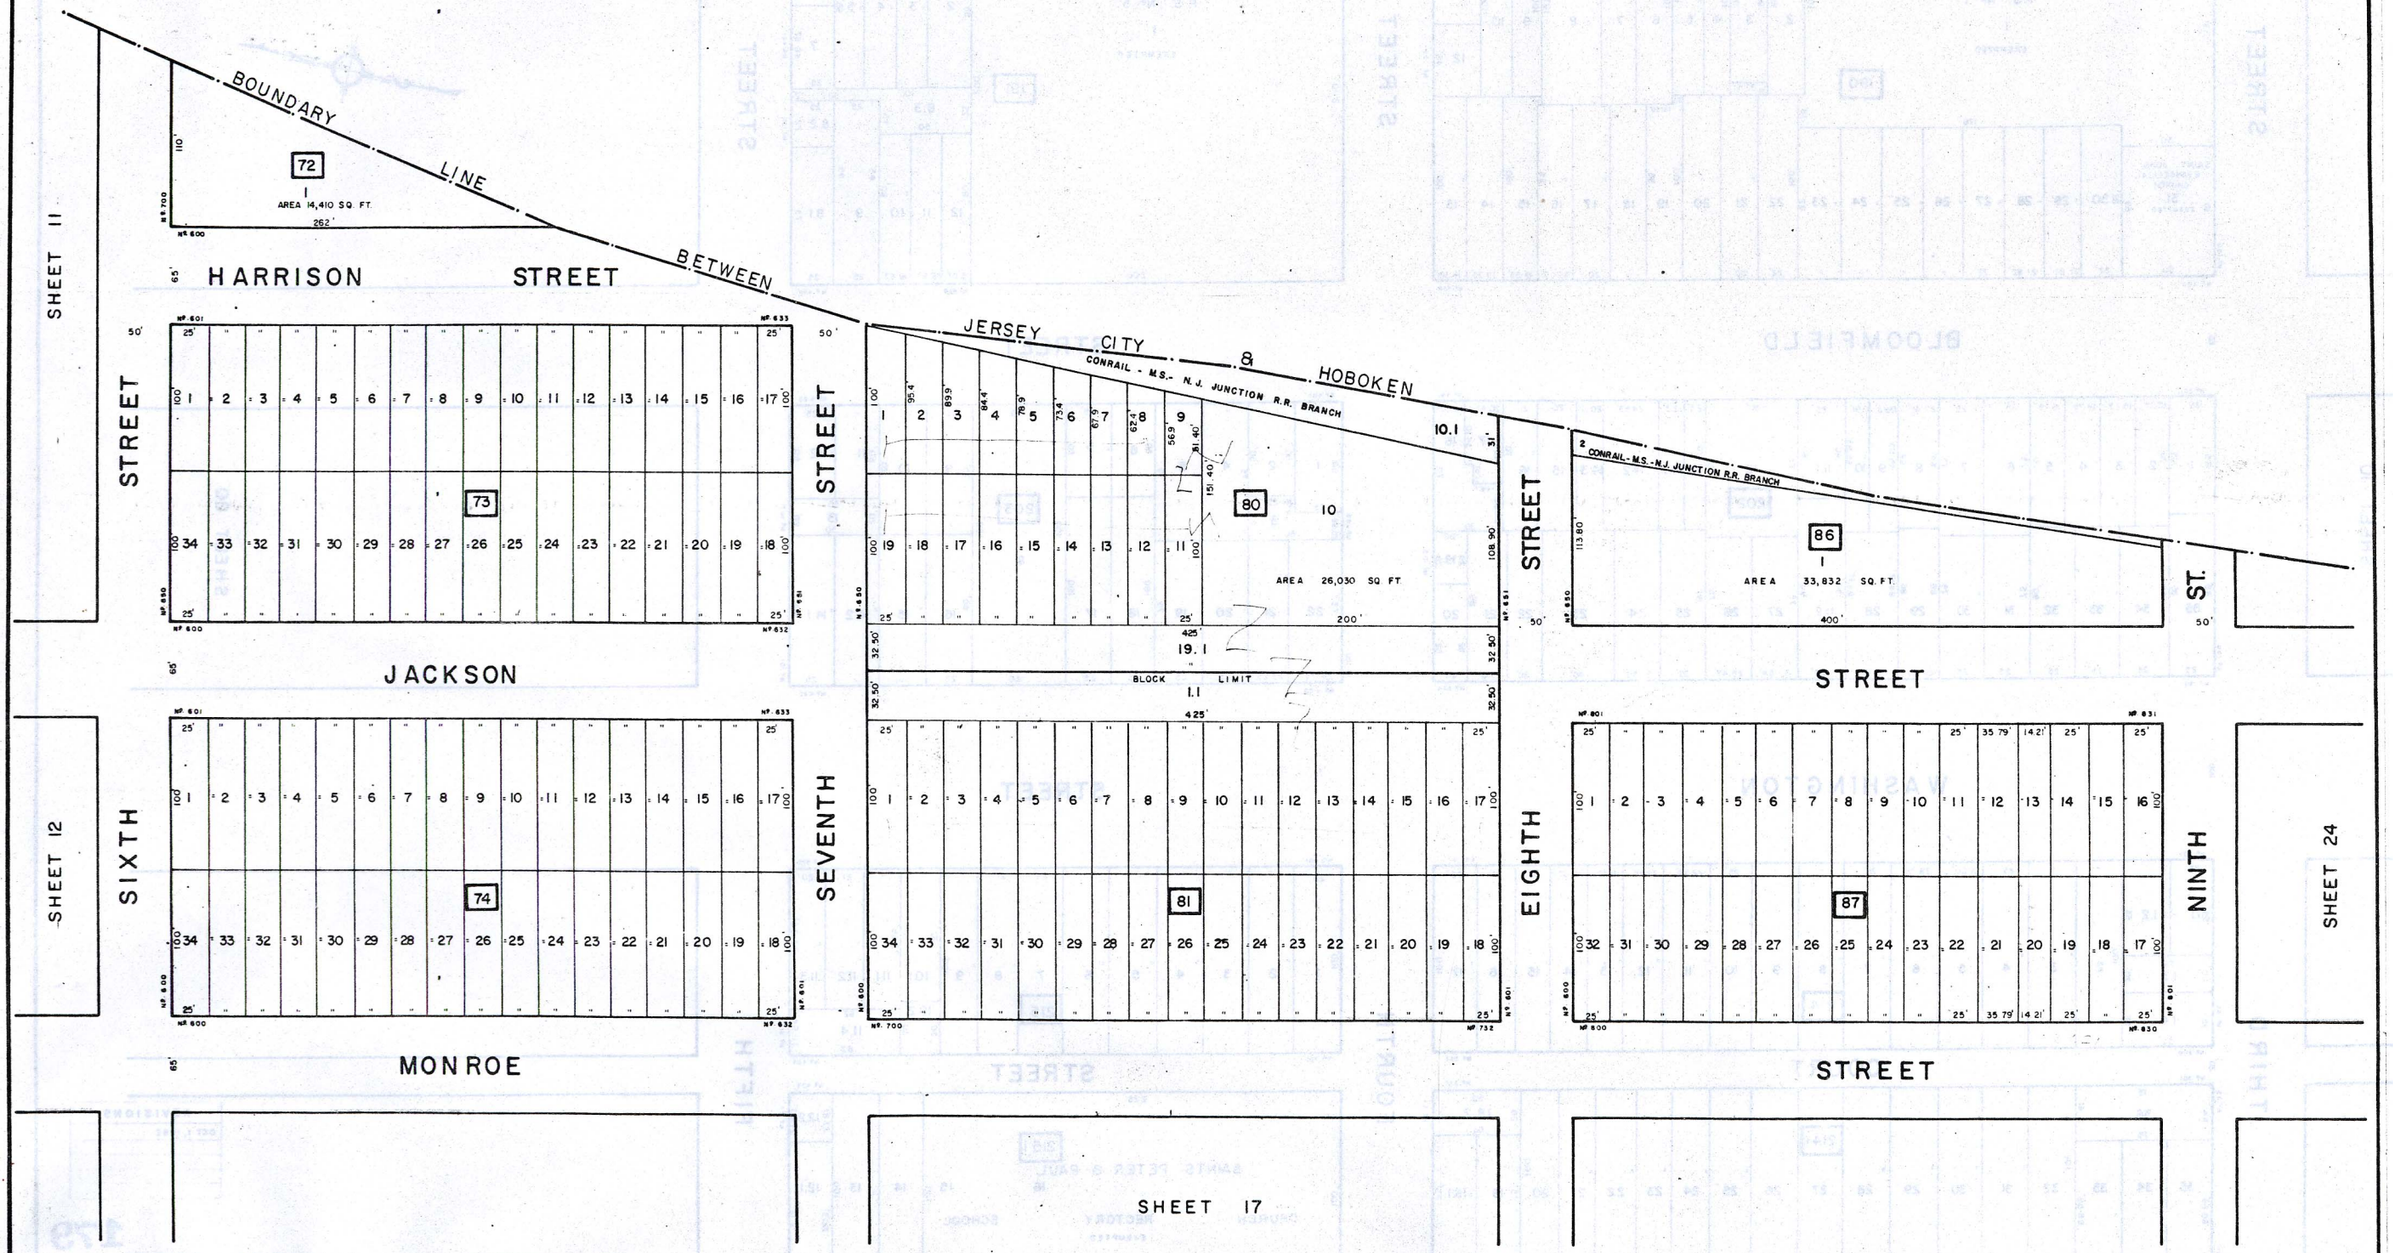
SHEET 43

| REVISIONS |
|---|
| OCT 1, 1982 |

179

# TAX MAP
## CITY OF HOBOKEN
HUDSON COUNTY, NEW JERSEY
SCALE 1"= 40' DATE JUNE 1982
CAULFIELD ASSOCIATES
PROFESSIONAL ENGINEER & LAND SURVEYOR
HOBOKEN, NEW JERSEY

NEW JERSEY DEPARTMENT OF THE TREASURY
DIVISION OF TAXATION
LOCAL PROPERTY AND PUBLIC UTILITY BRANCH
APPROVED AS A TAX MAP PURSUANT TO THE PROVISIONS OF CHAPTER 113, LAWS OF 1971, ETC FOR THE DIRECTOR, DIVISION OF TAXATION
BY _____ P.E. & L.S.
LIC. #5009 SUPERINTENDENT
DATE JUN 29 1982 REGIS. NO. 610




| REVISIONS |
|---|
| OCT 1, 1982 |

NEW JERSEY DEPARTMENT OF THE TREASURY
DIVISION OF TAXATION
LOCAL PROPERTY AND PUBLIC UTILITY BRANCH
APPROVED AS A TAX MAP PURSUANT TO THE PROVISIONS OF CHAPTER 171, LAWS OF 1957, ETC.
FOR THE DIRECTOR, DIVISION OF TAXATION
BY _____
Lic. #5001
DATE JUN 2 9 1982
610

# TAX MAP
## CITY OF HOBOKEN
## HUDSON COUNTY, NEW JERSEY
SCALE 1"=50' DATE JUNE 1982

CAULFIELD ASSOCIATES
PROFESSIONAL ENGINEER & LAND SURVEYOR
HOBOKEN, NEW JERSEY

**180**

SHEET 16

MONROE STREET

MADISON STREET

JEFFERSON STREET

SHEET 12

SHEET 24

SHEET 18

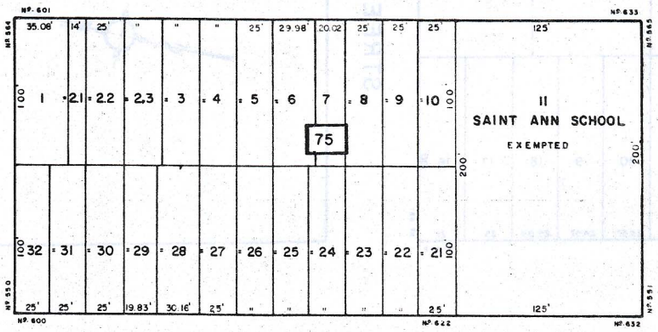
SHEET 21

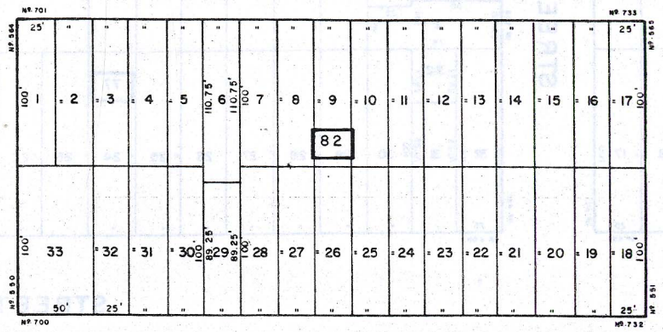
SIXTH

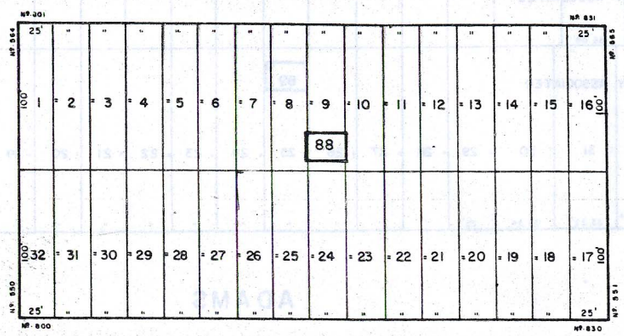
SEVENTH

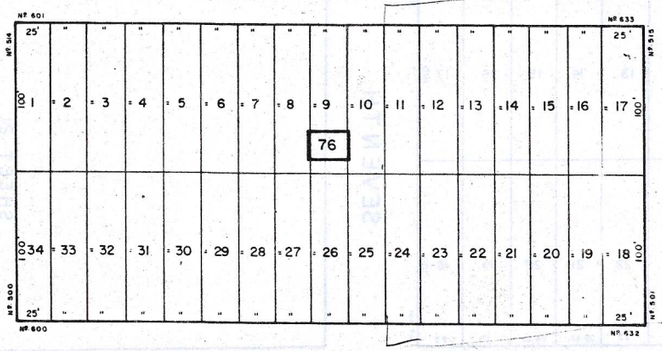
EIGHTH

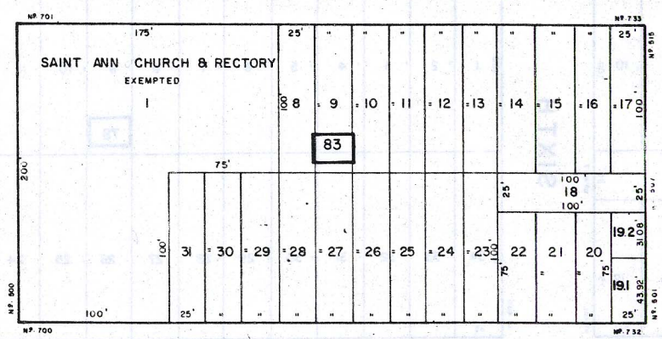
NINTH

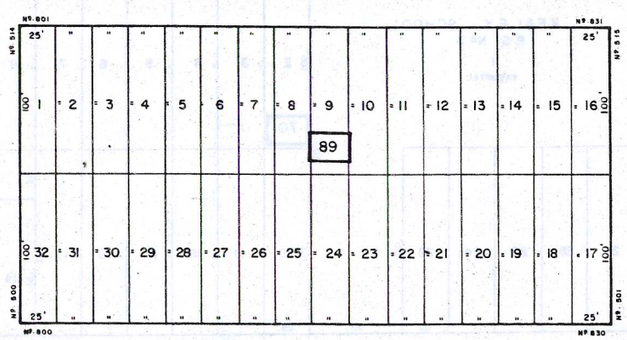



| REVISIONS |
| --- |
| OCT. 1, 1982 |

NEW JERSEY DEPARTMENT OF THE TREASURY
DIVISION OF TAXATION
LOCAL PROPERTY AND PUBLIC UTILITY BRANCH
APPROVED AS A TAX MAP PURSUANT TO THE PROVISIONS OF CHAPTER 175, LAWS OF 1913 ETC.
FOR THE DIRECTOR, DIVISION OF TAXATION
BY _____ P.E. L.S. SUPERINTENDENT
DATE JUN 2 9 1982 SERIAL NO. 610

# TAX MAP 181

CITY OF HOBOKEN

HUDSON COUNTY, NEW JERSEY

SCALE 1" = 50' DATE JUNE 1982

CAULFIELD ASSOCIATES

PROFESSIONAL ENGINEER & LAND SURVEYOR

HOBOKEN, NEW JERSEY

SHEET 12

JEFFERSON STREET

STREET

ADAMS STREET

STREET

GRAND STREET

CLINTON STREET

SHEET 13

SHEET 21

SHEET 19

FIFTH

SIXTH

SEVENTH

MIDWAY ASSOCIATES

KEALEY SCHOOL
P.S. Nº 3
EXEMPTED

ST. ANN CONVENT
EXEMPTED

CHURCH TOWERS HOUSING PROJECT

BLOCK LIMIT

69

70

71

77

78

79

NEW JERSEY DEPARTMENT OF THE TREASURY
DIVISION OF TAXATION
LOCAL PROPERTY AND PUBLIC UTILITY BRANCH
APPROVED AS A TAX MAP PURSUANT TO THE PROVISIONS OF CHAPTER 75, LAWS OF 1913, ETC FOR THE DIRECTOR, DIVISION OF TAXATION
BY _____ P.E. & L.S.
SUPERINTENDENT
DATE JUN 2 9 1982 SERIAL NO. 810

# TAX MAP
## CITY OF HOBOKEN
## HUDSON COUNTY, NEW JERSEY

SCALE 1" = 40' DATE JUNE 1982

CAULFIELD ASSOCIATES
PROFESSIONAL ENGINEER & LAND SURVEYOR
HOBOKEN, NEW JERSEY

| REVISIONS |
| --- |
| OCT. 1, 1982 |
| |
| |
| |

182

SHEET 18

CLINTON STREET

STREET

CHURCH TOWERS HOUSING PROJECT
157
1

HOLY INNOCENTS CHURCH
EXEMPTED
2

158

WILLOW COURT SOUTH
BLOCK 24
LIMIT

158.1

WILLOW COURT NORTH
BLOCK 33
LIMIT

158.2

STREET

WILLOW AVENUE

PUBLIC LIBRARY
EXEMPTED
24

HOBOKEN CONG. OF JOVAHS WITNESSES
EXEMPTED

167

CALABRO SCHOOL
P.S. Nº. 4
EXEMPTED

168

SHEET 14

SHEET 22

PARK AVENUE

FIFTH STREET

180

SIXTH STREET

MARTHA INSTITUTE
EXEMPTED
1

REFORMED CHURCH
EXEMPTED
30

181

SEVENTH STREET

GARDEN STREET

SHEET 20

NEW JERSEY DEPARTMENT OF THE TREASURY
DIVISION OF TAXATION
LOCAL PROPERTY AND PUBLIC UTILITY TAXES
APPROVED AS A TAX MAP PURSUANT TO THE PROVISIONS OF CHAPTER 175, LAWS OF 1
FOR THE DIRECTOR, DIVISION OF TAXATION
BY _____ P.E. R.L.S.
LIC. #5009 SUPERINTENDENT
DATE JUN 29 1982 SERIAL NO. 610

| REVISIONS |
|---|
| OCT 1, 1982 |

# TAX MAP 183

CITY OF HOBOKEN
HUDSON COUNTY, NEW JERSEY
SCALE 1" = 40' DATE JUNE 1982
CAULFIELD ASSOCIATES
PROFESSIONAL ENGINEER & LAND SURVEYOR
HOBOKEN, NEW JERSEY

SHEET 19

GARDEN STREET

STREET

BLOOMFIELD STREET

STREET

SHEET 15

SHEET 23

WASHINGTON STREET

STREET

FIFTH COURT SIXTH STREET SEVENTH

HUDSON STREET

184

SHEET 43

MET. DIST. OF THE CHRIST & MISS AL EXEMPTED

PLYMOUTH BRETHREN GOSPEL HALL EXEMPTED

NEW JERSEY DEPARTMENT OF THE TREASURY
DIVISION OF TAXATION
LOCAL PROPERTY AND PUBLIC UTILITY BRANCH
APPROVED AS A TAX MAP PURSUANT TO THE PROVISIONS OF CHAPTER 175, LAWS OF 1913, ETC.
FOR THE DIRECTOR, DIVISION OF TAXATION
LIC #5009 PE & LS SUPERINTENDENT
DATE JUN 29 1982 SERIAL NO. 610

| REVISIONS |
|---|
| OCT. 1, 1982 |

# TAX MAP
## CITY OF HOBOKEN
## HUDSON COUNTY, NEW JERSEY

SCALE 1" = 40' DATE JUNE 1982

CAULFIELD ASSOCIATES
PROFESSIONAL ENGINEER & LAND SURVEYOR
HOBOKEN, NEW JERSEY

SHEET 17

JEFFERSON STREET

STREET

NINTH STREET

LEINKAUF SCHOOL
P.S. Nº. 8
EXEMPTED

COLUMBUS GARDENS HOUSING PROJECT
EXEMPTED

ADAMS STREET

SHEET 18

SHEET 25

GRAND STREET

SEVENTH

EIGHTH

NINTH

HOBOKEN HIGH SCHOOL
EXEMPTED

CLINTON STREET

SHEET 22

NEW JERSEY DEPARTMENT OF THE TREASURY
DIVISION OF TAXATION
LOCAL PROPERTY AND PUBLIC UTILITY BRANCH
APPROVED AS A TAX MAP PURSUANT TO THE PROVISIONS OF CHAPTER 175, LAWS OF 1913, ETC FOR THE DIRECTOR, DIVISION OF TAXATION
BY _____ P.E. & L.S.
Lic #35009 SUPERINTENDENT
DATE JUN 29 1982 SERIAL NO. 610.

| REVISIONS |
| --- |
| OCT. 1, 1982 |

# TAX MAP 185

CITY OF HOBOKEN
HUDSON COUNTY, NEW JERSEY
SCALE 1" = 40' DATE JUNE 1982
CAULFIELD ASSOCIATES
PROFESSIONAL ENGINEER & LAND SURVEYOR
HOBOKEN, NEW JERSEY

SHEET 21

CLINTON STREET

STREET

WILLOW AVENUE

AVENUE

SHEET 19

PARK AVENUE

SHEET 26

SEVENTH EIGHTH NINTH

GARDEN STREET

186

SHEET 23

BRANDT SCHOOL
P. S. Nº. 2
21
EXEMPTED

HOBOKEN VOLUN. AMBU. CORPS EXEMPTED

FIRE HOUSE
EXEMPTED

LUTHERAN TRINITY CHURCH
EXEMPTED

NORTHVALE ASSOCIATES II

BETHESDA CHRISTIAN CHURCH
EXEMPTED

NEW JERSEY DEPARTMENT OF THE TREASURY
DIVISION OF TAXATION
LOCAL PROPERTY AND PUBLIC UTILITY BRANCH
APPROVED AS A TAX MAP PURSUANT TO THE PROVISIONS CHAPTER 185 LAWS OF 1913, ETC
FOR THE DIRECTOR, DIVISION OF TAXATION
BY _____ PRINCIPAL
DATE JUN 29 1982 SUPERINTENDENT 610

| REVISIONS |
|---|
| OCT. 1, 1982 |

# TAX MAP
## CITY OF HOBOKEN
### HUDSON COUNTY, NEW JERSEY
SCALE 1" = 40' DATE JUNE 1982
CAULFIELD ASSOCIATES
PROFESSIONAL ENGINEER & LAND SURVEYOR
HOBOKEN, NEW JERSEY

GARDEN STREET

STREET

STREET

BLOOMFIELD STREET

STREET

SHEET 20

SHEET 27

WASHINGTON STREET

COURT ST.

SEVENTH

EIGHTH

NINTH

HUDSON STREET

SHEET 43

SHEET 40

TRINITY CHURCH
1
EXEMPTED

ACADEMY OF THE SACRED HEART SCHOOL
4
EXEMPTED

MOUNT OLIVE BAPTIST CHURCH
5
EXEMPTED

ST. MATTHEW CHURCH
12
EXEMPTED

CHRISTIAN SCIENCE CHURCH
EXEMPTED
11

ST. PAUL CHURCH
EXEMPTED
19.1

FIRST PRESBYTERIAN CHURCH
EXEMPTED
11

UNITED SYNOG. OF HOBOKEN
EXEMPTED
14

194 195 206 207 218 219

NEW JERSEY DEPARTMENT OF TREASURY
DIVISION OF TAXATION
LOCAL PROPERTY AND PUBLIC UTILITY
APPROVED AS A TAX MAP PURSUANT TO
THE PROVISIONS OF CHAPTER 175, LAWS OF 1
FOR THE DIRECTOR, DIVISION OF TAXATION
J. P. Dilessa
LIC #5039
JUN 29 1982 SERIAL NO. 610

187

# TAX MAP
## CITY OF HOBOKEN
## HUDSON COUNTY, NEW JERSEY

SCALE 1" = 40' DATE JUNE 1982

CAULFIELD ASSOCIATES
PROFESSIONAL ENGINEER & LAND SURVEYOR
HOBOKEN, NEW JERSEY

| REVISIONS |
|---|
| OCT. 1, 1982 |
| |
| |
| |

BOUNDARY LINE BETWEEN JERSEY CITY & HOBOKEN

CONRAIL - M.J. JUNCTION R.R. BRANCH - M.S.

BOUNDARY LINE BETWEEN UNION CITY & HOBOKEN

CONRAIL - M.S., M.J. JUNCTION R.R. BRANCH

SHEET 16

STREET

MONROE STREET

MADISON STREET

SHEET 28

SHEET 17

NINTH STREET

TENTH STREET

ELEVENTH STREET

JEFFERSON STREET

SHEET 25

NEW JERSEY DEPARTMENT OF THE TREASURY
DIVISION OF TAXATION
LOCAL PROPERTY AND PUBLIC UTILITY BRANCH
APPROVED AS A TAX MAP PURSUANT TO THE PROVISIONS OF CHAPTER 236, LAWS OF 1913, ETC
FOR THE DIRECTOR, DIVISION OF TAXATION
LIC. #30609 P.E. & L.S. SUPERINTENDENT
DATE JUN 29 1982 SERIAL NO. 610

REVISIONS
OCT 1, 1982

# TAX MAP
## CITY OF HOBOKEN
## HUDSON COUNTY, NEW JERSEY

SCALE 1" = 50' DATE JUNE 1982

CAULFIELD ASSOCIATES
PROFESSIONAL ENGINEER & LAND SURVEYOR
HOBOKEN, NEW JERSEY

JEFFERSON STREET

STREET

ELEVENTH STREET

ADAMS STREET

ADAMS

STREET

HOBOKEN BOARD OF EDUCATION
KENNEDY STADIUM
EXEMPTED

154
1.1

TENNIS COURTS

HUDSON COUNTY PARK
EXEMPTED
1.1

NINTH STREET

TENTH STREET

ELEVENTH STREET

GRAND STREET

CLINTON STREET

NORTHVALE ASSOCIATES II B
NORTHVALE ASSOCIATES IIB

APPROVED AS A TAX MAP PURSUANT TO THE PROVISIONS OF CHAPTER 315 OF 1961 L. TO FOR THE DIRECTOR DIVISION OF TAXATION
BY _____ P.E. & L.S.
LIC. #5009 SUPERINTENDENT
DATE DEC 29 1982 SERIAL NO. 910

189

# TAX MAP
## CITY OF HOBOKEN
HUDSON COUNTY, NEW JERSEY
SCALE 1" = 40' DATE JUNE 1982
CAULFIELD ASSOCIATES
PROFESSIONAL ENGINEER & LAND SURVEYOR
HOBOKEN, NEW JERSEY

| REVISIONS |
| --- |
| OCT. 1, 1982 |

SHEET 25

CLINTON STREET

STREET

WILLOW AVENUE

AVENUE

SHEET 22

SHEET 30

STREET

PARK AVENUE

NINTH TENTH ELEVENTH

GARDEN STREET

GIRL SCOUT COUNCIL EXEMPTED 33.2

HOBOKEN HEALTH CENTER 184

33.1 EXEMPTED

V. F. W. POST 43.1 EXEMPTED

CITY OF HOBOKEN EXEMPTED

STEVENS INSTITUTE EXEMPTED

190

SHEET 27

DEPARTMENT OF TREASURY
DIVISION OF TAXATION
PROPERTY AND PUBLIC UTILITY BRANCH

APPROVED AS A TAX MAP PURSUANT TO THE PROVISIONS OF CHAPTER 175, LAWS OF 1913, ETC.
DIRECTOR, DIVISION OF TAXATION

LIC #5009 PE & LS
SUPERINTENDENT

JUN 29 1982 SERIAL NO 610

REVISIONS

OCT 1, 1982

# TAX MAP

## CITY OF HOBOKEN

## HUDSON COUNTY, NEW JERSEY

SCALE 1" = 40' DATE JUNE 1982

CAULFIELD ASSOCIATES
PROFESSIONAL ENGINEER & LAND SURVEYOR
HOBOKEN, NEW JERSEY

SHEET 26

GARDEN STREET

STREET

BLOOMFIELD STREET

SHEET 23

SHEET 31

WASHINGTON STREET

NINTH TENTH ELEVENTH

HUDSON STREET

SHEET 40

SHEET 42

N.J. CONFERENCE ASSOCIATION OF 7th DAY ADVENTS EXEMPTED

PHIL. KING

P.B.O. ELKS 74 EXEMPTED

196 197 208 209 220 221

REVISIONS
OCT. 1, 1982

LOCAL PROPERTY ... PUBLIC UTILITY BRANCH
APPROVED ... PURSUANT TO THE ... LAWS OF 1913, ETC.
... DIVISION OF TAXATION
P.E. & L.S. SUPERINTENDENT
DATE JUN 29 1982 SERIAL NO 610

# TAX MAP 191

CITY OF HOBOKEN
HUDSON COUNTY, NEW JERSEY
SCALE 1" = 40' DATE JUNE 1982
CAULFIELD ASSOCIATES
PROFESSIONAL ENGINEER & LAND SURVEYOR
HOBOKEN, NEW JERSEY

BOUNDARY LINE BETWEEN UNION CITY & HOBOKEN

CONRAIL - M.S. - N.J. JUNCTION R.R. BRANCH 435.28'

CONRAIL - M.S. - N.J. JUNCTION RR. BRANCH I.2

CONRAIL - M.S. - N.J. JUNCTION RR. BRANCH

CLASS II 0.050 ACRES I.1

BLOCK LIMIT 138'

BLOCK LIMIT 311'

BLOCK LIMIT

MONROE STREET

MADISON STREET

JEFFERSON STREET

ADAMS STREET

HOBOKEN STREET

SHEET 24

SHEET 25

SHEET 29

SHEET 32

SHEET 33

ELEVENTH STREET

TWELFTH STREET

THIRTEENTH STREET

FOURTEENTH STREET

192

REVISIONS

OCT 1, 1982

NEW JERSEY DEPARTMENT OF THE TREASURY
DIVISION OF TAXATION
LOCAL PROPERTY AND PUBLIC UTILITY BRANCH
APPROVED AS A TAX MAP PURSUANT TO THE PROVISIONS OF CHAPTER 175, LAWS OF 1913, ETC.
FOR THE DIRECTOR, DIVISION OF TAXATION
BY _____ PE & LS
LIC. #30019 SUPERINTENDENT
DATE JUN 29 1982 SERIAL NO. 810

# TAX MAP
## CITY OF HOBOKEN
## HUDSON COUNTY, NEW JERSEY

SCALE 1" = 50' DATE JUNE 1982

CAULFIELD ASSOCIATES
PROFESSIONAL ENGINEER & LAND SURVEYOR
HOBOKEN, NEW JERSEY

SHEET 28

ELEVENTH ST.

TWELFTH ST.

ADAMS STREET

GRAND STREET

CLINTON STREET

SHEET 25

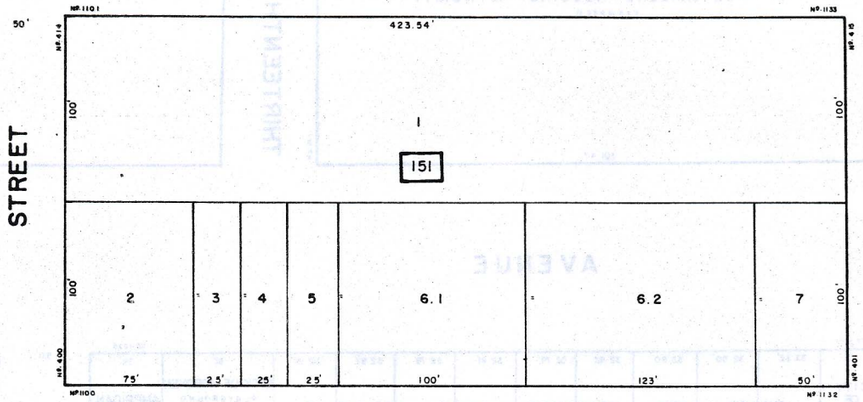
SHEET 33

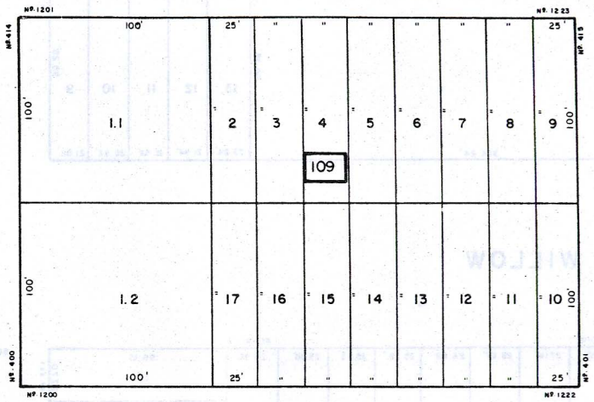
SHEET 30

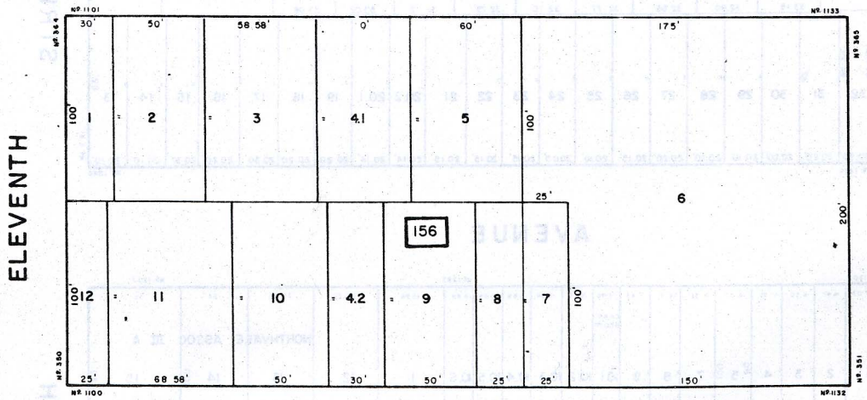
ELEVENTH STREET

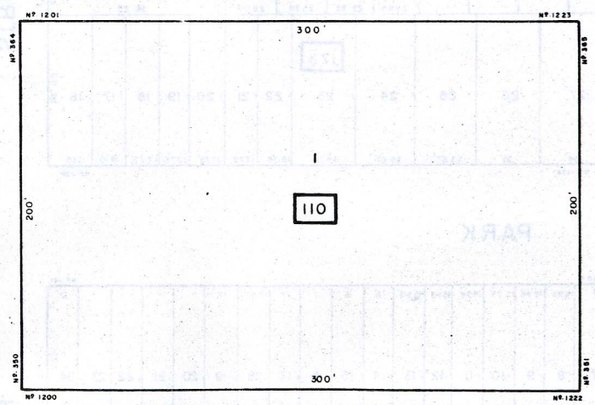
TWELFTH STREET

THIRTEENTH STREET




| REVISIONS |
| --- |
| OCT 1, 1982 |

NEW JERSEY DEPARTMENT OF THE TREASURY
DIVISION OF TAXATION
LOCAL PROPERTY AND PUBLIC UTILITY BRANCH
APPROVED AS A TAX MAP PURSUANT TO THE PROVISIONS OF CHAPTER 175 LAWS OF 1913, ETC.
FOR THE DIRECTOR DIVISION OF TAXATION
PE & LS
SUPERINTENDENT
DATE JUN 29 1982 SERIAL NO. 610

193

# TAX MAP

CITY OF HOBOKEN

HUDSON COUNTY, NEW JERSEY

SCALE 1"=40' DATE JUNE 1982

CAULFIELD ASSOCIATES
PROFESSIONAL ENGINEER & LAND SURVEYOR
HOBOKEN, NEW JERSEY

SHEET 29

CLINTON STREET

BOARD OF EDUCATION
ADMINSTRATION BLDG.
EXEMPTED

WALLACE SCHOOL
P.S. Nº. 6
EXEMPTED

163

FOX HILL GARDENS HOUSING AUTHORITY
EXEMPTED

164

THIRTEENTH STREET

WILLOW AVENUE

CITY OF HOBOKEN
PLAYGROUND
EXEMPTED

WILLOW VIEW ASSOCIATES HOUSING PROJECT II

174

CITY OF HOBOKEN
PLAYGROUND
EXEMPTED

AMERICAN LEGION
EXEMPTED

NORTHVALE ASSOCIATES

173

NORTHVALE ASSOC. III A

252

253

ELEVENTH STREET

TWELFTH STREET

THIRTEENTH STREET

PARK AVENUE

GARDEN STREET

SHEET 26

SHEET 34

SHEET 31

194

NEW JERSEY DEPARTMENT OF THE TREASURY
DIVISION OF TAXATION
LOCAL PROPERTY AND PUBLIC UTILITY BRANCH
APPROVED AS A TAX MAP PURSUANT TO THE PROVISIONS OF CHAPTER 185, LAWS OF 1913, ETC.
FOR THE DIRECTOR, DIVISION OF TAXATION
P.E. & L.S.
LIC #5009 SUPERINTENDENT
JUN 29 1982
SERIAL NO 610

REVISIONS
OCT. 1, 1982

# TAX MAP
## CITY OF HOBOKEN
## HUDSON COUNTY, NEW JERSEY

SCALE 1" = 40' DATE JUNE 1982

CAULFIELD ASSOCIATES
PROFESSIONAL ENGINEER & LAND SURVEYOR
HOBOKEN, NEW JERSEY

SHEET 30

GARDEN STREET

STREET

STREET

BLOOMFIELD STREET

SHEET 27

SHEET 35

WASHINGTON STREET

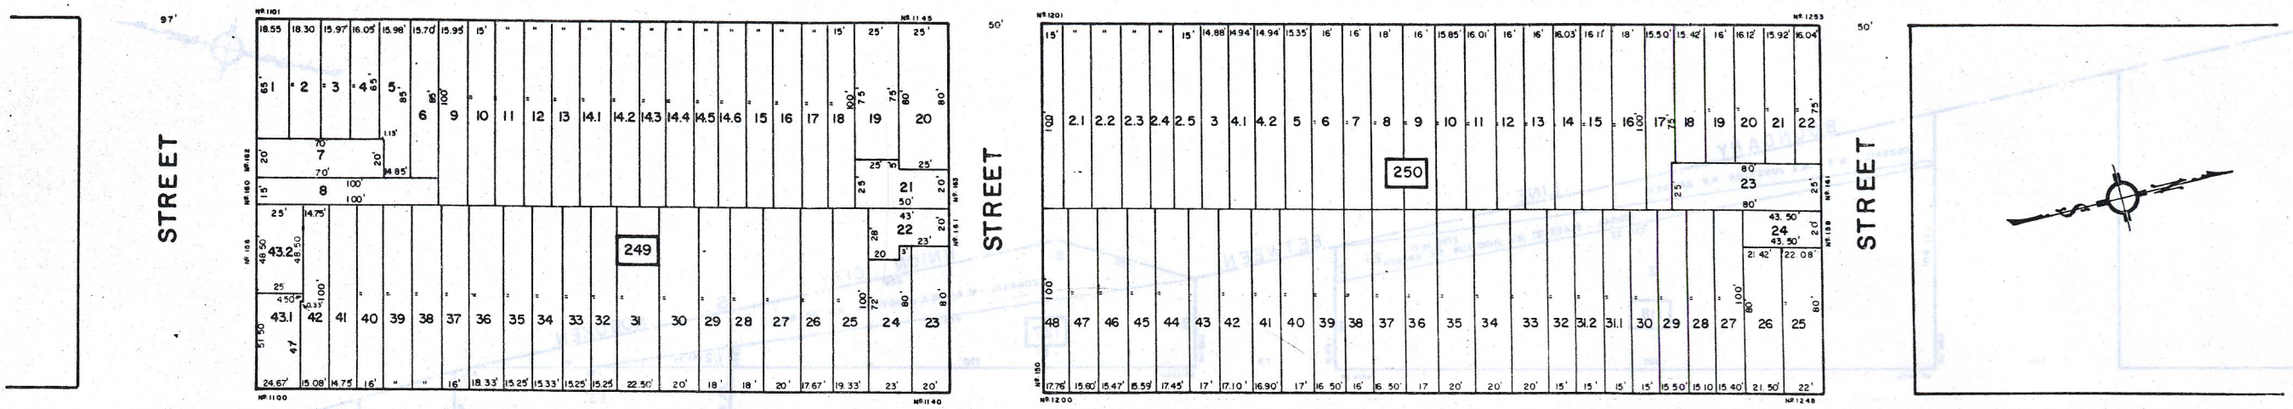
ELEVENTH

TWELFTH

THIRTEENTH

HUDSON STREET

SHEET 42




NEW JERSEY DEPARTMENT OF THE TREASURY
DIVISION OF TAXATION
LOCAL PROPERTY AND PUBLIC UTILITY BRANCH
APPROVED AS A TAX MAP PURSUANT TO THE PROVISIONS OF CHAPTER 175 LAWS OF 1913, ETC
FOR THE DIRECTOR, DIVISION OF TAXATION
J. H. Dilenno
Lic #5009 PE & LS SUPERINTENDENT
JUN 29 1982 SERIAL NO 610

# TAX MAP 195

CITY OF HOBOKEN

HUDSON COUNTY, NEW JERSEY

SCALE 1" = 40' DATE JUNE 1982

CAULFIELD ASSOCIATES

PROFESSIONAL ENGINEER & LAND SURVEYOR

HOBOKEN, NEW JERSEY

| REVISIONS |
| --- |
| OCT 1, 1982 |

BOUNDARY LINE BETWEEN UNION CITY & HOBOKEN

CONRAIL - M.S. - N.J. JUNCTION R.R. BRANCH

CONRAIL - CLASS II N.J. JUNCTION R.R. BRANCH

3790 sq. ft. 2.1

330.33

109.17'

118

325'

100'

75'

127

1.1

250'

1.2 84.94'

1.3'

BLOCK LIMIT

11.1

MADISON STREET

JEFFERSON STREET

ADAMS STREET

119

120

128

129

CITY POUND EXEMPTED

25

26

FOURTEENTH STREET

FIFTEENTH STREET

SIXTEENTH STREET

SHEET 28

SHEET 36

SHEET 33

SHEET 37

NEW JERSEY DEPARTMENT OF THE TREASURY
DIVISION OF TAXATION
LOCAL PROPERTY AND PUBLIC UTILITY BRANCH

APPROVED AS A TAX MAP PURSUANT TO THE PROVISIONS OF CHAPTER 185 LAWS OF 1913 ETC FOR THE DIRECTOR, DIVISION OF TAXATION

P.E. & L.S. SUPERINTENDENT

DATE JUN 29 1982 SERIAL NO. 610

| REVISIONS |
| --- |
| OCT. 1, 1982 |

# TAX MAP

## CITY OF HOBOKEN

## HUDSON COUNTY, NEW JERSEY

SCALE 1" = 40' DATE JUNE 1982

CAULFIELD ASSOCIATES

PROFESSIONAL ENGINEER & LAND SURVEYOR

HOBOKEN, NEW JERSEY

196

SHEET 28

SHEET 32

ADAMS STREET

GRAND STREET

CLINTON STREET

THIRTEENTH STREET

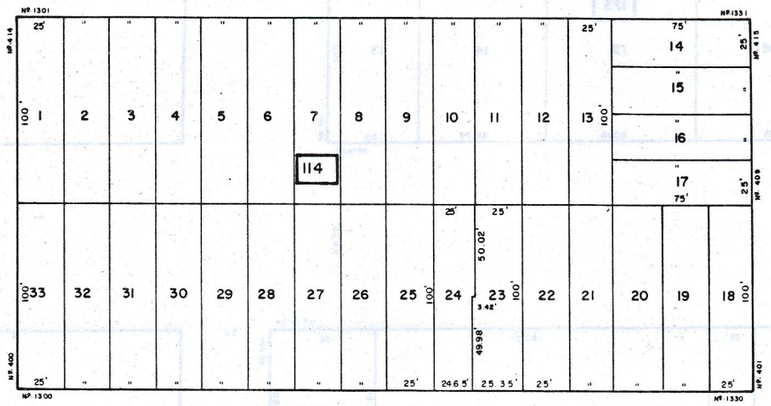
FOURTEENTH STREET

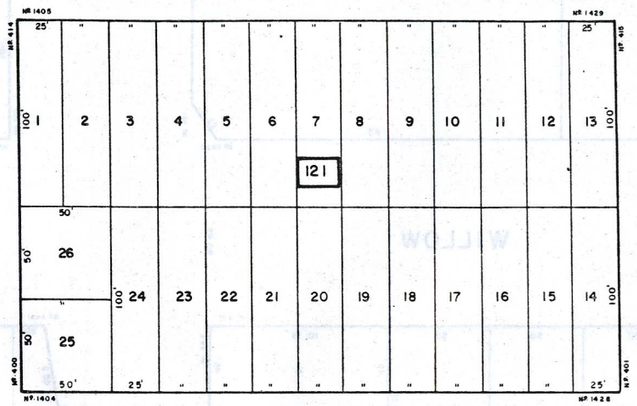
FIFTEENTH STREET

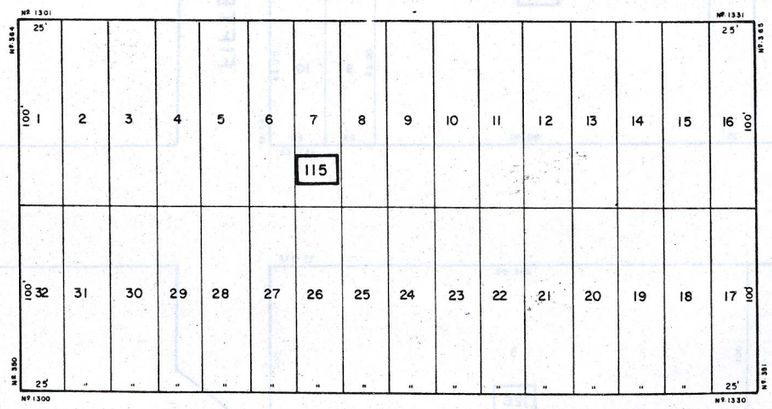
SHEET 29

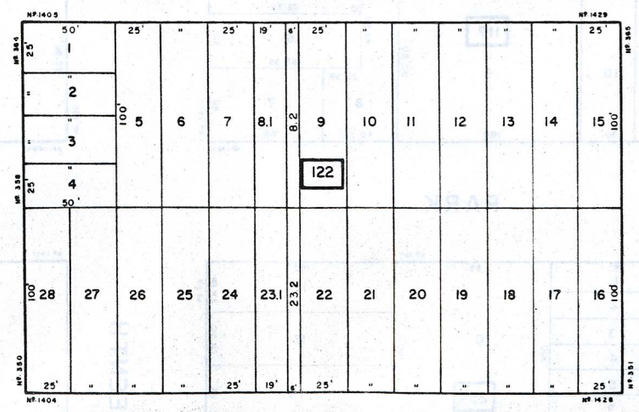
SHEET 37

SHEET 34




| REVISIONS |
| --- |
| OCT. 1, 1982 |

NEW JERSEY DEPARTMENT OF THE TREASURY
DIVISION OF TAXATION
LOCAL PROPERTY AND PUBLIC UTILITY BRANCH

APPROVED AS A TAX MAP PURSUANT TO THE PROVISIONS OF CHAPTER 175 LAWS OF 1913, ETC FOR THE DIRECTOR, DIVISION OF TAXATION

BY _____ P.E. & L.S.
SUPERINTENDENT

DATE JUN 29 1982 SERIAL NO. 610

197

# TAX MAP

CITY OF HOBOKEN

HUDSON COUNTY, NEW JERSEY

SCALE 1" = 40' DATE JUNE 1982

CAULFIELD ASSOCIATES
PROFESSIONAL ENGINEER & LAND SURVEYOR
HOBOKEN, NEW JERSEY

SHEET 33

CLINTON STREET

THIRTEENTH STREET

STREET

STREET

WILLOW AVENUE

SHEET 30

PARK AVENUE

SHEET 38

THIRTEENTH STREET

FOURTEENTH STREET

GARDEN STREET

SHEET 35

198

| REVISIONS |
| --- |
| OCT. 1, 1982 |

NEW JERSEY DEPARTMENT OF THE TREASURY
DIVISION OF TAXATION
LOCAL PROPERTY AND ADMINISTRATION BRANCH

APPROVED AS A TAX MAP PURSUANT TO THE PROVISIONS OF CHAPTER 185 LAWS OF 1913 ETC
PER THE DIRECTOR, DIVISION OF TAXATION

BY J. H. Ellis
L.S. #5005 P.E. & L.S. SUPERINTENDENT

DATE JUN 29 1982 SERIAL NO. 610

# TAX MAP
## CITY OF HOBOKEN
## HUDSON COUNTY, NEW JERSEY

SCALE 1" = 40' DATE JUNE 1982

CAULFIELD ASSOCIATES
PROFESSIONAL ENGINEER & LAND SURVEYOR
HOBOKEN, NEW JERSEY

SHEET 34

GARDEN

STREET

STREET

BLOOMFIELD

STREET

SHEET 31

WASHINGTON

STREET

THIRTEENTH

FOURTEENTH

HUDSON

STREET

SHEET 42

SHEET 41

BLOCK LIMIT

BLOCK LIMIT

BLOCK LIMIT

BLOCK LIMIT

NORTHVALE ASSOC. III A

BLOOMFIELD MANOR ASSOCIATES

ELYSIAN ESTATES ASSOCIATES

Y. M. C. A. EXEMPTED

FIRE HOUSE EXEMPTED

CHURCH OF GOD EXEMPTED

AREA 12,000 sq ft

AREA 46,133 sq ft

| REVISIONS |
| --- |
| OCT 1, 1982 |

# TAX MAP 199

CITY OF HOBOKEN

HUDSON COUNTY, NEW JERSEY

SCALE 1" = 40' DATE JUNE 1982

CAULFIELD ASSOCIATES

PROFESSIONAL ENGINEER & LAND SURVEYOR

HOBOKEN, NEW JERSEY

MADISON STREET

BOUNDARY LINE BETWEEN UNION CITY & HOBOKEN

CONRAIL - M.S. - N.J. JUNCTION R.R. BRANCH

1
AREA 18,580 sq ft

6.1

6.2
AREA 2,600 sq.ft.

136
HOBOKEN SEWERAGE DISPOSAL PLANT
EXEMPTED
7

142
1
AREA 11,813 sq. ft.

143
3
AREA 34,335 sq. ft.

2
AREA 11,000 sq. ft.

137
1
HOBOKEN SEWERAGE DISPOSAL PLANT
EXEMPTED

19

STREET

JEFFERSON STREET

BOUNDARY LINE BETWEEN WEEHAWKEN & HOBOKEN

WEEHAWKEN STREET

SHEET 32

ADAMS

SIXTEENTH STREET

SEVENTEENTH STREET

SHEET 37

200

BLOCK LIMIT

REVISIONS
OCT. 1, 1982

NEW JERSEY DEPARTMENT OF THE TREASURY
DIVISION OF TAXATION
LOCAL PROPERTY AND PUBLIC UTILITY BRANCH
APPROVED AS A TAX MAP PURSUANT TO THE PROVISIONS OF CHAPTER 171, LAWS OF 1973 ETC
FOR THE DIRECTOR, DIVISION OF TAXATION
BY _____ PE & LS
LAND SURVEY SUPERINTENDENT
DATE JUN 29 1982 SERIAL NO. 610

# TAX MAP
## CITY OF HOBOKEN
## HUDSON COUNTY, NEW JERSEY
SCALE 1" = 40' DATE JUNE 1982

CAULFIELD ASSOCIATES
PROFESSIONAL ENGINEER & LAND SURVEYOR
HOBOKEN, NEW JERSEY

SHEET 32

SHEET 36

ADAMS

STREET

STREET

BLOCK LIMIT

400'

HOBOKEN SEWERAGE DISPOSAL PLANT

EXEMPTED

1

138

130

GRAND

STREET

STREET

BOUNDARY LINE

BETWEEN

SHEET 33

FIFTEENTH

SIXTEENTH

SEVENTEENTH

131

140

145

CONRAIL - M.S. - N.J. JUNCTION R.R. BRANCH

CONRAIL - M.S. - N.J. JUNCTION RR BRANCH

144

WEEHAWKEN & HOBOKEN

CLINTON

STREET

SHEET 38

201

REVISIONS

OCT. 1, 1982

NEW JERSEY DEPARTMENT OF THE TREASURY
DIVISION OF TAXATION
LOCAL PROPERTY AND PUBLIC UTILITY BRANCH

APPROVED AS A TAX MAP PURSUANT TO THE PROVISIONS OF CHAPTER 154, LAWS OF 1913, ETC.
FOR THE DIRECTOR, DIVISION OF TAXATION

PE & LS
SUPERINTENDENT

JUN 29 1982

610

# TAX MAP

CITY OF HOBOKEN

HUDSON COUNTY, NEW JERSEY

SCALE 1" = 50' DATE JUNE 1982

CAULFIELD ASSOCIATES

PROFESSIONAL ENGINEER & LAND SURVEYOR

HOBOKEN, NEW JERSEY

SHEET 37

CLINTON STREET

SEVENTEENTH STREET

STREET

133

141

146

HOBOKEN

WEEHAWKEN

BETWEEN

LINE

BOUNDARY

SHEET 34

WILLOW AVENUE

FIFTEENTH STREET

134

3.1

3.2

SIXTEENTH STREET

256

PARK AVENUE

SHEET 41

1972
1982
2962

202

| REVISIONS |
| --- |
| OCT 1, 1982 |

NEW JERSEY DEPARTMENT OF ... TREASURY
DIVISION OF TAXATION
LOCAL PROPERTY AND PUBLIC ... BRANCH
APPROVED AS A TAX MAP PURSUANT TO THE PROVISIONS OF CHAPTER 175 LAWS OF N.J. ETC
BUREAU OF ... DIVISION OF TAXATION
J. A. Pillera
LIC. #5609 PE & LS
SUPERINTENDENT
DATE JUN 29 1982 SERIAL NO 610

# TAX MAP
## CITY OF HOBOKEN
## HUDSON COUNTY, NEW JERSEY

SCALE 1" = 50' DATE JUNE 1982

CAULFIELD ASSOCIATES
PROFESSIONAL ENGINEER & LAND SURVEYOR
HOBOKEN, NEW JERSEY

SHEET 5

SHEET 10

HUDSON STREET

PLACE

STREET

RIVER STREET

FIRST STREET

SECOND STREET

BEKAY URBAN RENEWAL ASSOCIATES

HOBOKEN PARKING AUTHORITY
EXEMPTED

222 223 224 229 230

229
1
AREA 66,132.24 sq ft
EXEMPTED
NEW JERSEY TRANSIT CORPORATION

SHEET 44

BLOCK 618.29 LIMIT

HUDSON

NEWARK

AREA 3,947 sq ft

AREA 7,425 sq ft

BLOCK LIMIT

SHEET 44

203

REVISIONS
OCT 1, 1982

NEW JERSEY DEPARTMENT OF THE TREASURY
DIVISION OF TAXATION
LOCAL PROPERTY TAX UTILITY BRANCH
APPROVED AS TO FORM UNDER THE PROVISIONS OF N.J.S.A. 54:4-23 ETC FOR CONFORMATION TO TAXATION
P.E. & L.S.
SUPERINTENDENT
JUN 2 8 1982
SERIAL NO. 610

# TAX MAP
CITY OF HOBOKEN
HUDSON COUNTY, NEW JERSEY
SCALE 1" = 40' DATE JUNE 1982
CAULFIELD ASSOCIATES
PROFESSIONAL ENGINEER & LAND SURVEYOR
HOBOKEN, NEW JERSEY

SHEET 23

SHEET 27

HUDSON STREET

EIGHTH STREET

CASTLE POINT

NINTH STREET

TERRACE

SHEET 43

SHEET 42

STEVENS INSTITUTE OF TECHNOLOGY

SHEET 43

204

REVISIONS
OCT. 1, 1982

NEW JERSEY DEPARTMENT OF THE TREASURY
DIVISION OF TAXATION
LOCAL PROPERTY AND PUBLIC UTILITY BRANCH
APPROVED AS A MAP PREPARED IN THE PROVISIONS OF CHAPTER 314, LAWS OF 1948, ETC FOR THE DIRECTOR, DIVISION OF TAXATION
BY J. P. Ritus P.E. & L.S. SUPERINTENDENT
DATE JUN 29 1982 SERIAL NO. 610

# TAX MAP
## CITY OF HOBOKEN
## HUDSON COUNTY, NEW JERSEY
SCALE 1" = 40' DATE JUNE 1982
CAULFIELD ASSOCIATES
PROFESSIONAL ENGINEER & LAND SURVEYOR
HOBOKEN, NEW JERSEY

SHEET 42

SHEET 35

SHEET 34

SHEET 38

FOURTEENTH STREET

15th ST.

16th ST.

AVENUE

PARK

RIVER

HUDSON

APPROVED 1914 PIERHEAD LINE

BLOCK LIMIT 939.56'

BETHLEHEM STEEL CORP

264

1

AREA 725,977 sq. ft.

693.32'

691'

625'

850'

3

1035.87'

104.63'

CITY OF HOBOKEN

EXEMPTED

AREA 343,649 sq. ft.

360'

225'

111'

232.87'

2

207.83'

354.53'

513.23'

BLOCK LIMIT

214.24'

84.06'

CITY OF HOBOKEN

EXEMPTED

265

1

AREA 299,951 sq. ft.

716.39'

BLOCK LIMIT

1335.91'

253.26'

347.80'

BULKHEAD LINE APPROVED 1914

1931 PIERHEAD LINE

515.46'

E of BASIN to be kept open for joint use

619.02'

BLOCK LIMIT

CITY OF HOBOKEN

EXEMPTED

266

1

AREA 10.599 ACRES

581.31'

397.63'

AREA 1.862 ACRES

2

570.40'

BOUNDARY LINE BETWEEN HOBOKEN WEEHAWKEN

924.33'

8

80.0'

154.64'

386.60'

156.98'

169.89'

BLOCK LIMIT 355.60'

269.1

1

AREA 4.537 ACRES

Stone

533.86'

65'

50'

BLOCK LIMIT 731.20'

571.25'

133.75'

25'

136.70'

392.70'

226'

268

1

AREA 227,800 sq. ft.

AREA 47,985 sq ft

2.2

AREA 49,560 sq ft

2.1

263.60'

BLOCK LIMIT

377'

39.35'

32'

30'

572.91'

BLOCK LIMIT 454.25'

134.36'

52'

96.27'

305'

267

1

CITY OF HOBOKEN

EXEMPTED

AREA 712,569 sq. ft.

BLOCK LIMIT 331.66'

643.62'

600.32'

AREA 23,600 sq. ft.

CONRAIL - GLASS II - E.L., NY and L.E.R.R. BRANCH - HOBOKEN SHORE R.R.

571.52'

100'

40'

2

59.42'

37.42'

20.00'

19.60'

11.20

47.50

NEW JERSEY DEPARTMENT OF THE TREASURY
DIVISION OF TAXATION
LOCAL PROPERTY AND UTILITY BRANCH
APPROVED AS A CORRECT ADJUSTMENT TO THE PROVISIONS OF CHAPTER 185 OF 1913, ETC
FOR THE DIRECTOR DIVISION OF TAXATION
BY _____ PE & LS
DATE JUN 29 1982 610

REVISIONS
OCT 1, 1982

# TAX MAP 205

CITY OF HOBOKEN

HUDSON COUNTY, NEW JERSEY

SCALE 1" = 100' DATE JUNE 1982

CAULFIELD ASSOCIATES

PROFESSIONAL ENGINEER & LAND SURVEYOR

HOBOKEN, NEW JERSEY

WASHINGTON STREET

HUDSON STREET

SHEET 27 | SHEET 31 | SHEET 35 | SHEET 41

10th ST. | 11th ST. | 12th ST. | 13th ST. | 14th ST.

SHEET 40

BLOCK LIMIT

CASTLE POINT TERRACE

ELYSIAN PARK

239.1

EXEMPTED

See Sheet 43 for Block Detail

GENERAL FOODS CORP.

261

AREA 902,860 sq ft

BETHLEHEM STEEL CORP.

262

AREA 859,860 sq.ft.

BETHLEHEM STEEL CO.

263

AREA 376,155 sq.ft.

SHEET 41

BLOCK LIMIT

BULKHEAD LINE

APPROVED 1914

APPROVED 1914

PIERHEAD LINE

SHEET 43

HUDSON RIVER

REVISIONS

OCT 1, 1982

NEW JERSEY DEPARTMENT OF THE TREASURY
DIVISION OF TAXATION
LOCAL PROPERTY AND PUBLIC UTILITY BRANCH

APPROVED AS A TAX MAP PURSUANT TO THE PROVISIONS OF CHAPTER 185, LAWS OF 1913, ETC FOR THE USE OF THE DIVISION OF TAXATION

P.E. & L.S. SUPERVISOR

DATE JUN 29 1982 SERIAL NO. 610

# TAX MAP
## CITY OF HOBOKEN
## HUDSON COUNTY, NEW JERSEY

SCALE 1" = 100' DATE JUNE 1982

CAULFIELD ASSOCIATES
PROFESSIONAL ENGINEER & LAND SURVEYOR
HOBOKEN, NEW JERSEY

206

SHEET 15 | SHEET 20 | SHEET 23 | SHEET 27

SHEET 44

SHEET 42

4th ST. | 5th ST. | 6th ST. | 7th ST. | 8th ST. | 9th ST. | 10th ST.

HUDSON STREET

RIVER STREET

CASTLE POINT TERRACE

STEVENS PARK
EXEMPTED
232

STEVENS INSTITUTE
EXEMPTED
AREA 85,000 sq ft
227

228

237

238

239

236

STEVENS INSTITUTE
EXEMPTED
AREA 101,320 sq ft
234

CITY OF HOBOKEN
EXEMPTED
AREA 306,427 sq ft

CITY OF HOBOKEN
EXEMPTED
AREA 448,482 sq ft

STEVENS INSTITUTE OF TECHNOLOGY
EXEMPTED
235
AREA 1,064,714 sq ft
235 Rt 1
10,875 → Block 236 Rt 1
7,248 → 236-2.2
47,889 → 239 Rt 15
1,130,774 M
25.9583 AC.

HOBOKEN ROAD

BULKHEAD LINE

APPROVED 1914

STEVENS INSTITUTE
EXEMPTED
AREA 303,508 sq ft
258

AREA 1.78 ACRES
257
AREA 3.23 ACRES
SHORE

259

STEVENS INSTITUTE OF TECHNOLOGY
EXEMPTED
AREA 300,332 sq ft

PIERHEAD LINE

APPROVED 1914

HUDSON RIVER

233

207

REVISIONS
OCT 1, 1982

NEW JERSEY DEPARTMENT OF THE TREASURY
DIVISION OF TAXATION
LOCAL PROPERTY AND PUBLIC UTILITY BRANCH
APPROVED AS A TAX MAP PURSUANT TO THE PROVISIONS OF CHAPTER 175, LAWS OF N.J. ETC
DIRECTOR, DIVISION OF TAXATION
SUPERINTENDENT PE & LS
JUN 20 1982 SERIAL NO. 610

# TAX MAP
## CITY OF HOBOKEN
HUDSON COUNTY, NEW JERSEY
SCALE 1" = 100' DATE JUNE 1982
CAULFIELD ASSOCIATES
PROFESSIONAL ENGINEER & LAND SURVEYOR
HOBOKEN, NEW JERSEY

SUB PLAN
SCALE 1" = 200'

HENDERSON STREET

N.J.D.O.T. Exempted
AREA 6.543 AC.
1.2

HOBOKEN
JERSEY CITY
139

OBSERVER HIGHWAY

WILLOW AVE.
PARK AVE.
GARDEN ST.
BLOOMFIELD ST.
WASHINGTON ST.
HUDSON ST.

BOUNDARY LINE BETWEEN

N.J. TRANSIT CLASS II
ERIE LACKAWANNA BR.
AREA 18.655 ACRES
1.1

N.J. TRANSIT - M.S. - ERIE LACKAWANNA R.R. CO. MORRIS & ESSEX BR.
AREA 3.67 ACRES

HUDSON PLACE
NEWARK STREET
RIVER ST.
BLOCK LIMIT
618.29'
218.74'
72.50
23.20'

BULKHEAD LINE

N.J.D.O.T. Exempted
AREA 4.67 ACRES
5
L3
PIER 4
PIER 5
PIER 1
PIER 2
AREA 4.919 ACRES

N.J. TRANSIT CLASS I
ERIE LACKAWANNA BR.
AREA 3.942 ACRES

N.J.D.O.T.
AREA 9.75 ACRES
4
EXEMPTED

PIERHEAD LINE

208

HUDSON RIVER

OBSERVER HIGHWAY

SHEET 10

ST. HUDSON ST. ST. ST.

SHEET 15

STREET 80'

HUDSON PLACE STREET. FIRST SECOND THIRD FOURTH

SHEET 39

RIVER STREET

HOBOKEN HOUSING AUTH. EXEMPTED 1 — 130' x 200'
225 HOBOKEN PARKING AUTHORITY 2 EXEMPTED — 165.17' x 164.99'
HOBOKEN HOUSING AUTH. EXEMPTED 3 — 130' x 200'
MARINEVIEW PLAZA EXEMPTED 1 — 130' x 200'
226 HOBOKEN PARKING AUTHORITY 2 EXEMPTED — 165.27' x 165.43'
MARINEVIEW PLAZA EXEMPTED 3 — 130' x 200'

UNITED STATES POST OFFICE
EXEMPTED
1 — 100' x 225' — 175'
2 — 100' x 100'
25' — 48.20'

450'
40'
250.20'
664.86'
U.S. DEPT. OF AGRICULTURE
4
EXEMPTED
AREA 26,442 sq. ft.
89.49' — 97.95' — 154.62' — 108'
135'
130'

UNITED STATES GOVERNMENT
231
EXEMPTED
AREA 2,059,760 sq. ft.
169.31'

BULKHEAD LINE APPROVED 1914

SEE SUB PLAN

BLOCK LIMIT 1007.04' — 837.73'

BLOCK LIMIT 1052.56'

SHEET 43

1650.90'

PIERHEAD LINE APPROVED 1931

HUDSON RIVER

REVISIONS
OCT 1, 1982

NEW JERSEY DEPARTMENT OF THE TREASURY
DIVISION OF TAXATION
LOCAL PROPERTY AND PUBLIC UTILITY BRANCH
APPROVED TAX MAP PURSUANT TO THE PROVISIONS OF CHAPTER 175 LAWS OF 1913, ETC.
FOR THE DIRECTOR, DIVISION OF TAXATION
BY _____ PE & LS
LIC. #5001 SUPERINTENDENT
DATE JUN 24 1982 SERIAL NO. 610

# TAX MAP
## CITY OF HOBOKEN
## HUDSON COUNTY, NEW JERSEY
SCALE 1" = 100' DATE JUNE 1982
CAULFIELD ASSOCIATES
PROFESSIONAL ENGINEER & LAND SURVEYOR
HOBOKEN, NEW JERSEY