DATE	DESCRIPTION	NO.
	REVISIONS	

Langan
Engineering and Environmental Services, Inc.

River Drive Center 1
Elmwood Park, New Jersey 07407
(201) 749-6900

ELMWOOD PARK, NJ · NEW YORK, NY · MIAMI, FL · DOYLESTOWN, PA

PROJECT

N.J. TRANSIT
HOBOKEN RAILYARD

HOBOKEN **NEW JERSEY**

DRAWING TITLE

AERIAL PHOTOGRAPH
DATE FLOWN 4/28/47

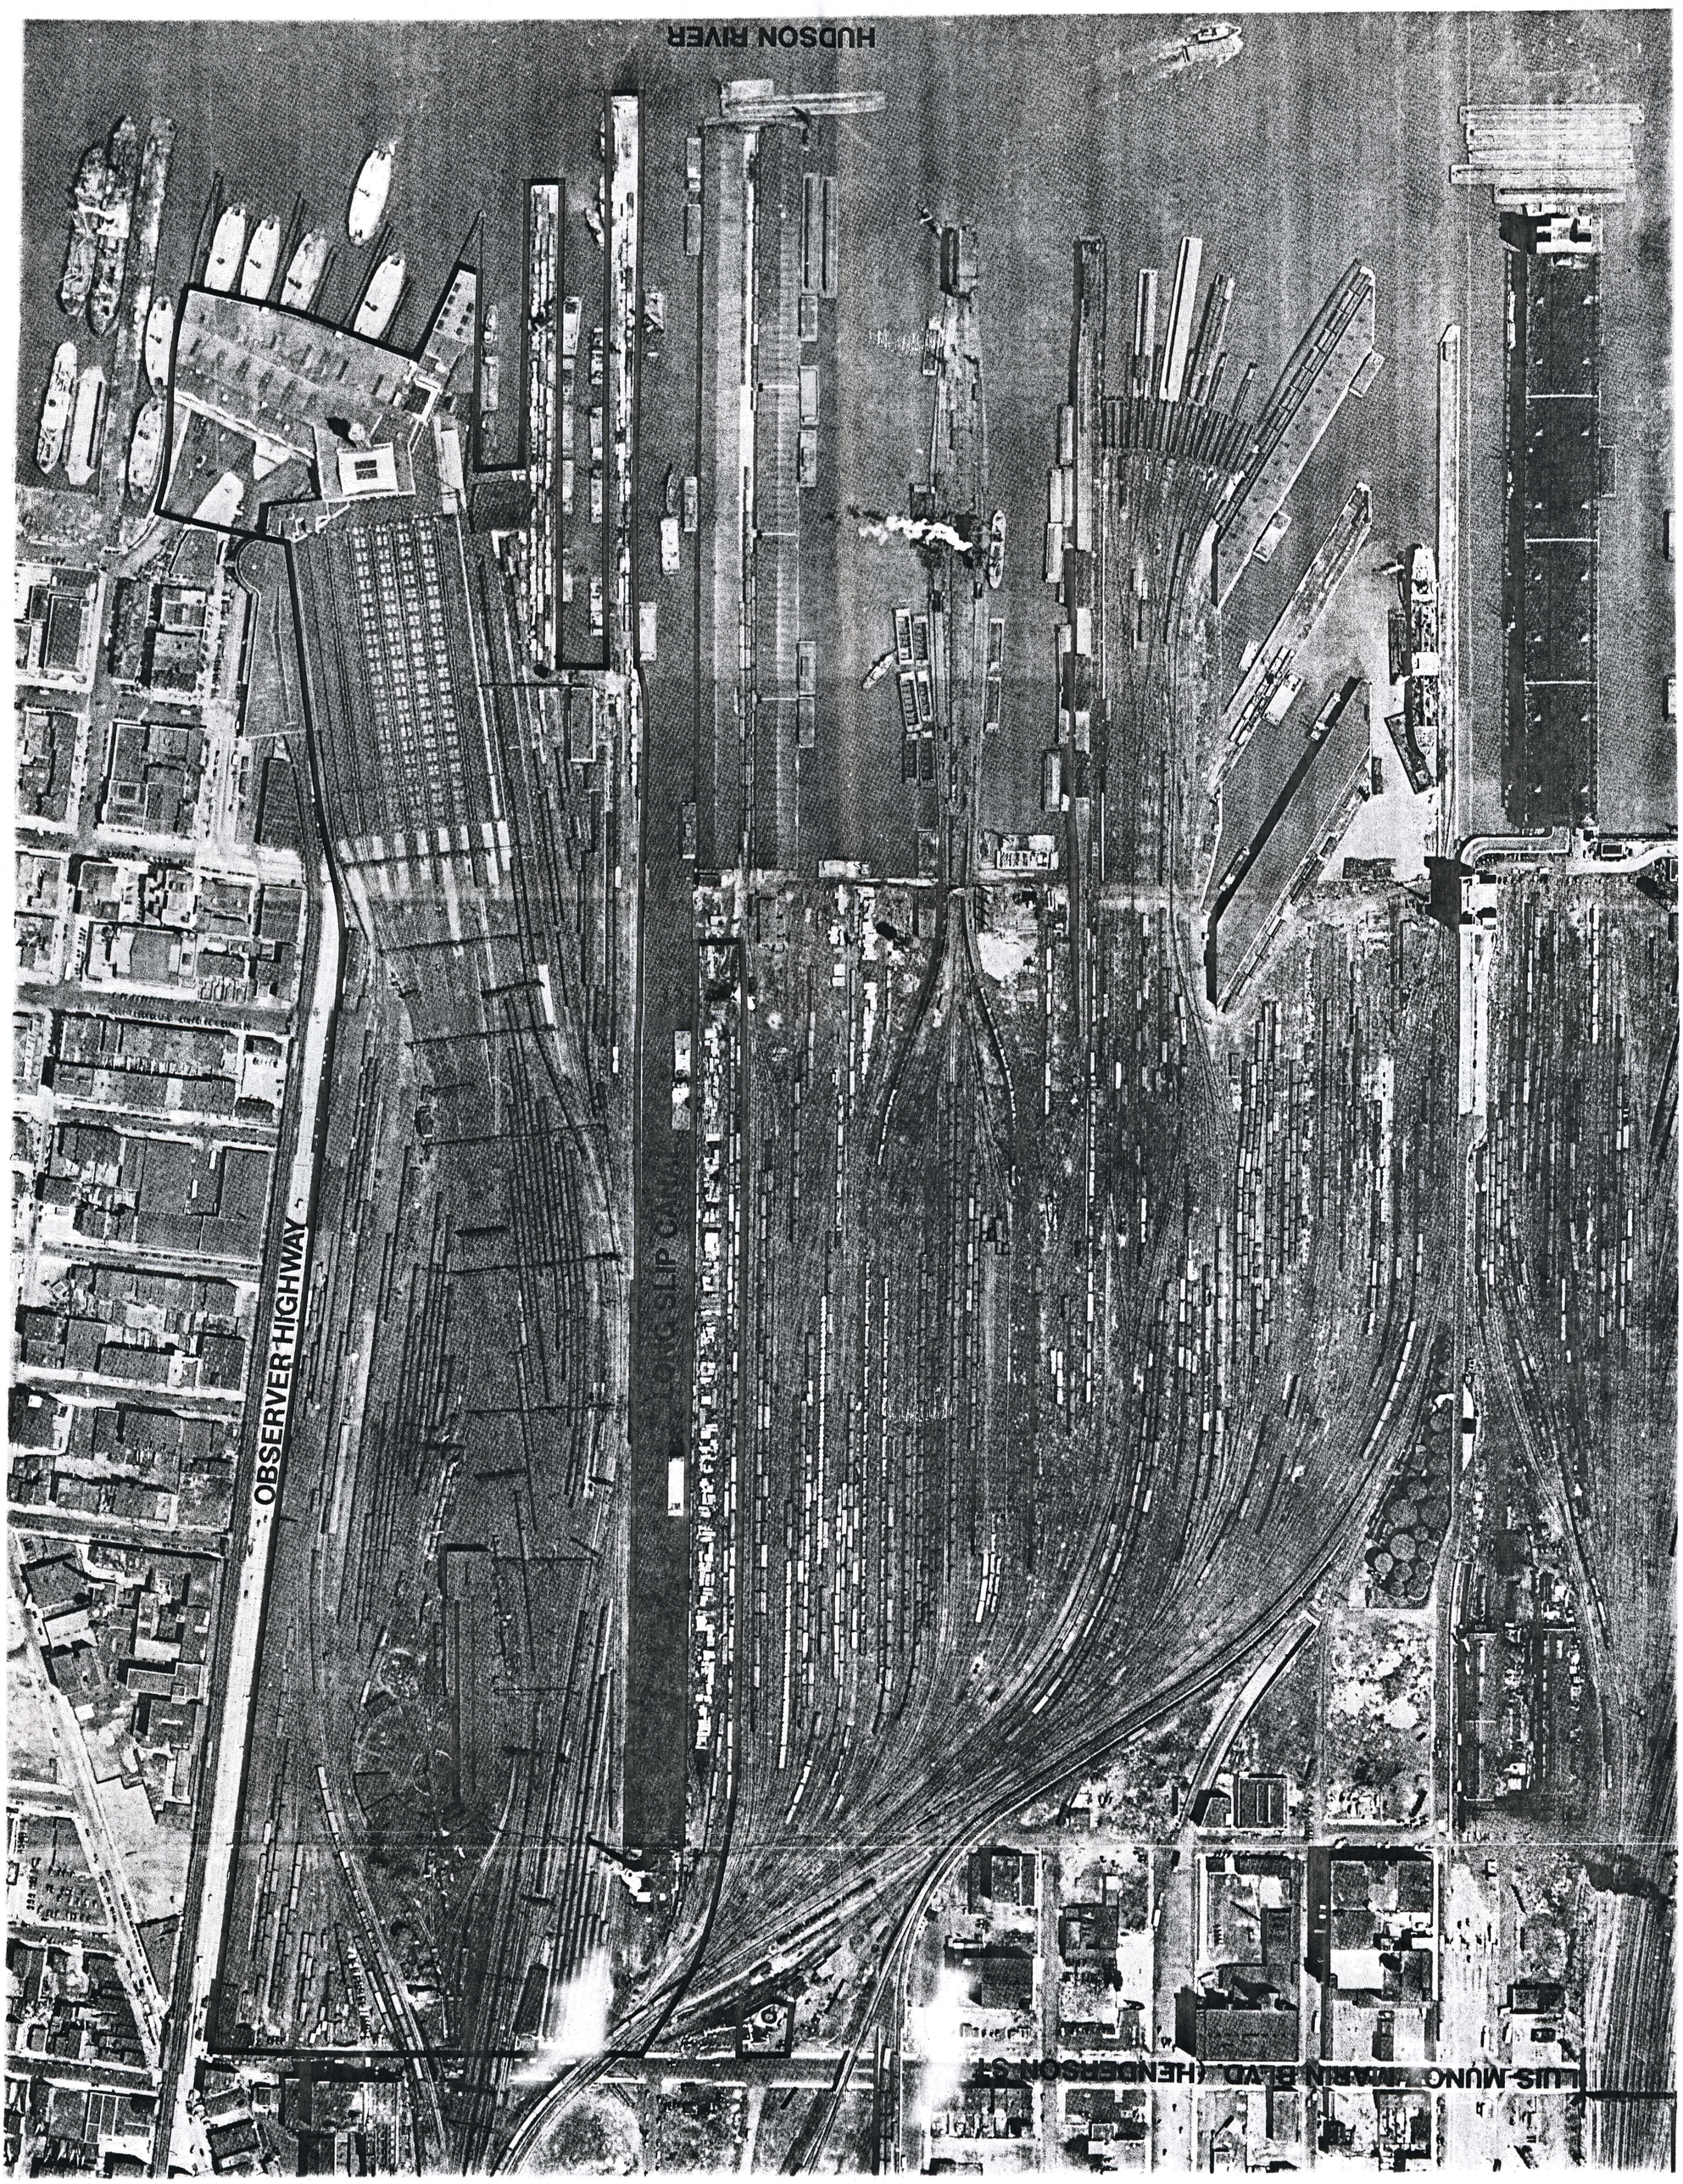
JOB NO.	2070028
DATE	3/8/94
SCALE	1"=200'
DRN. BY	G.W.R.
CHKD. BY	N.F.

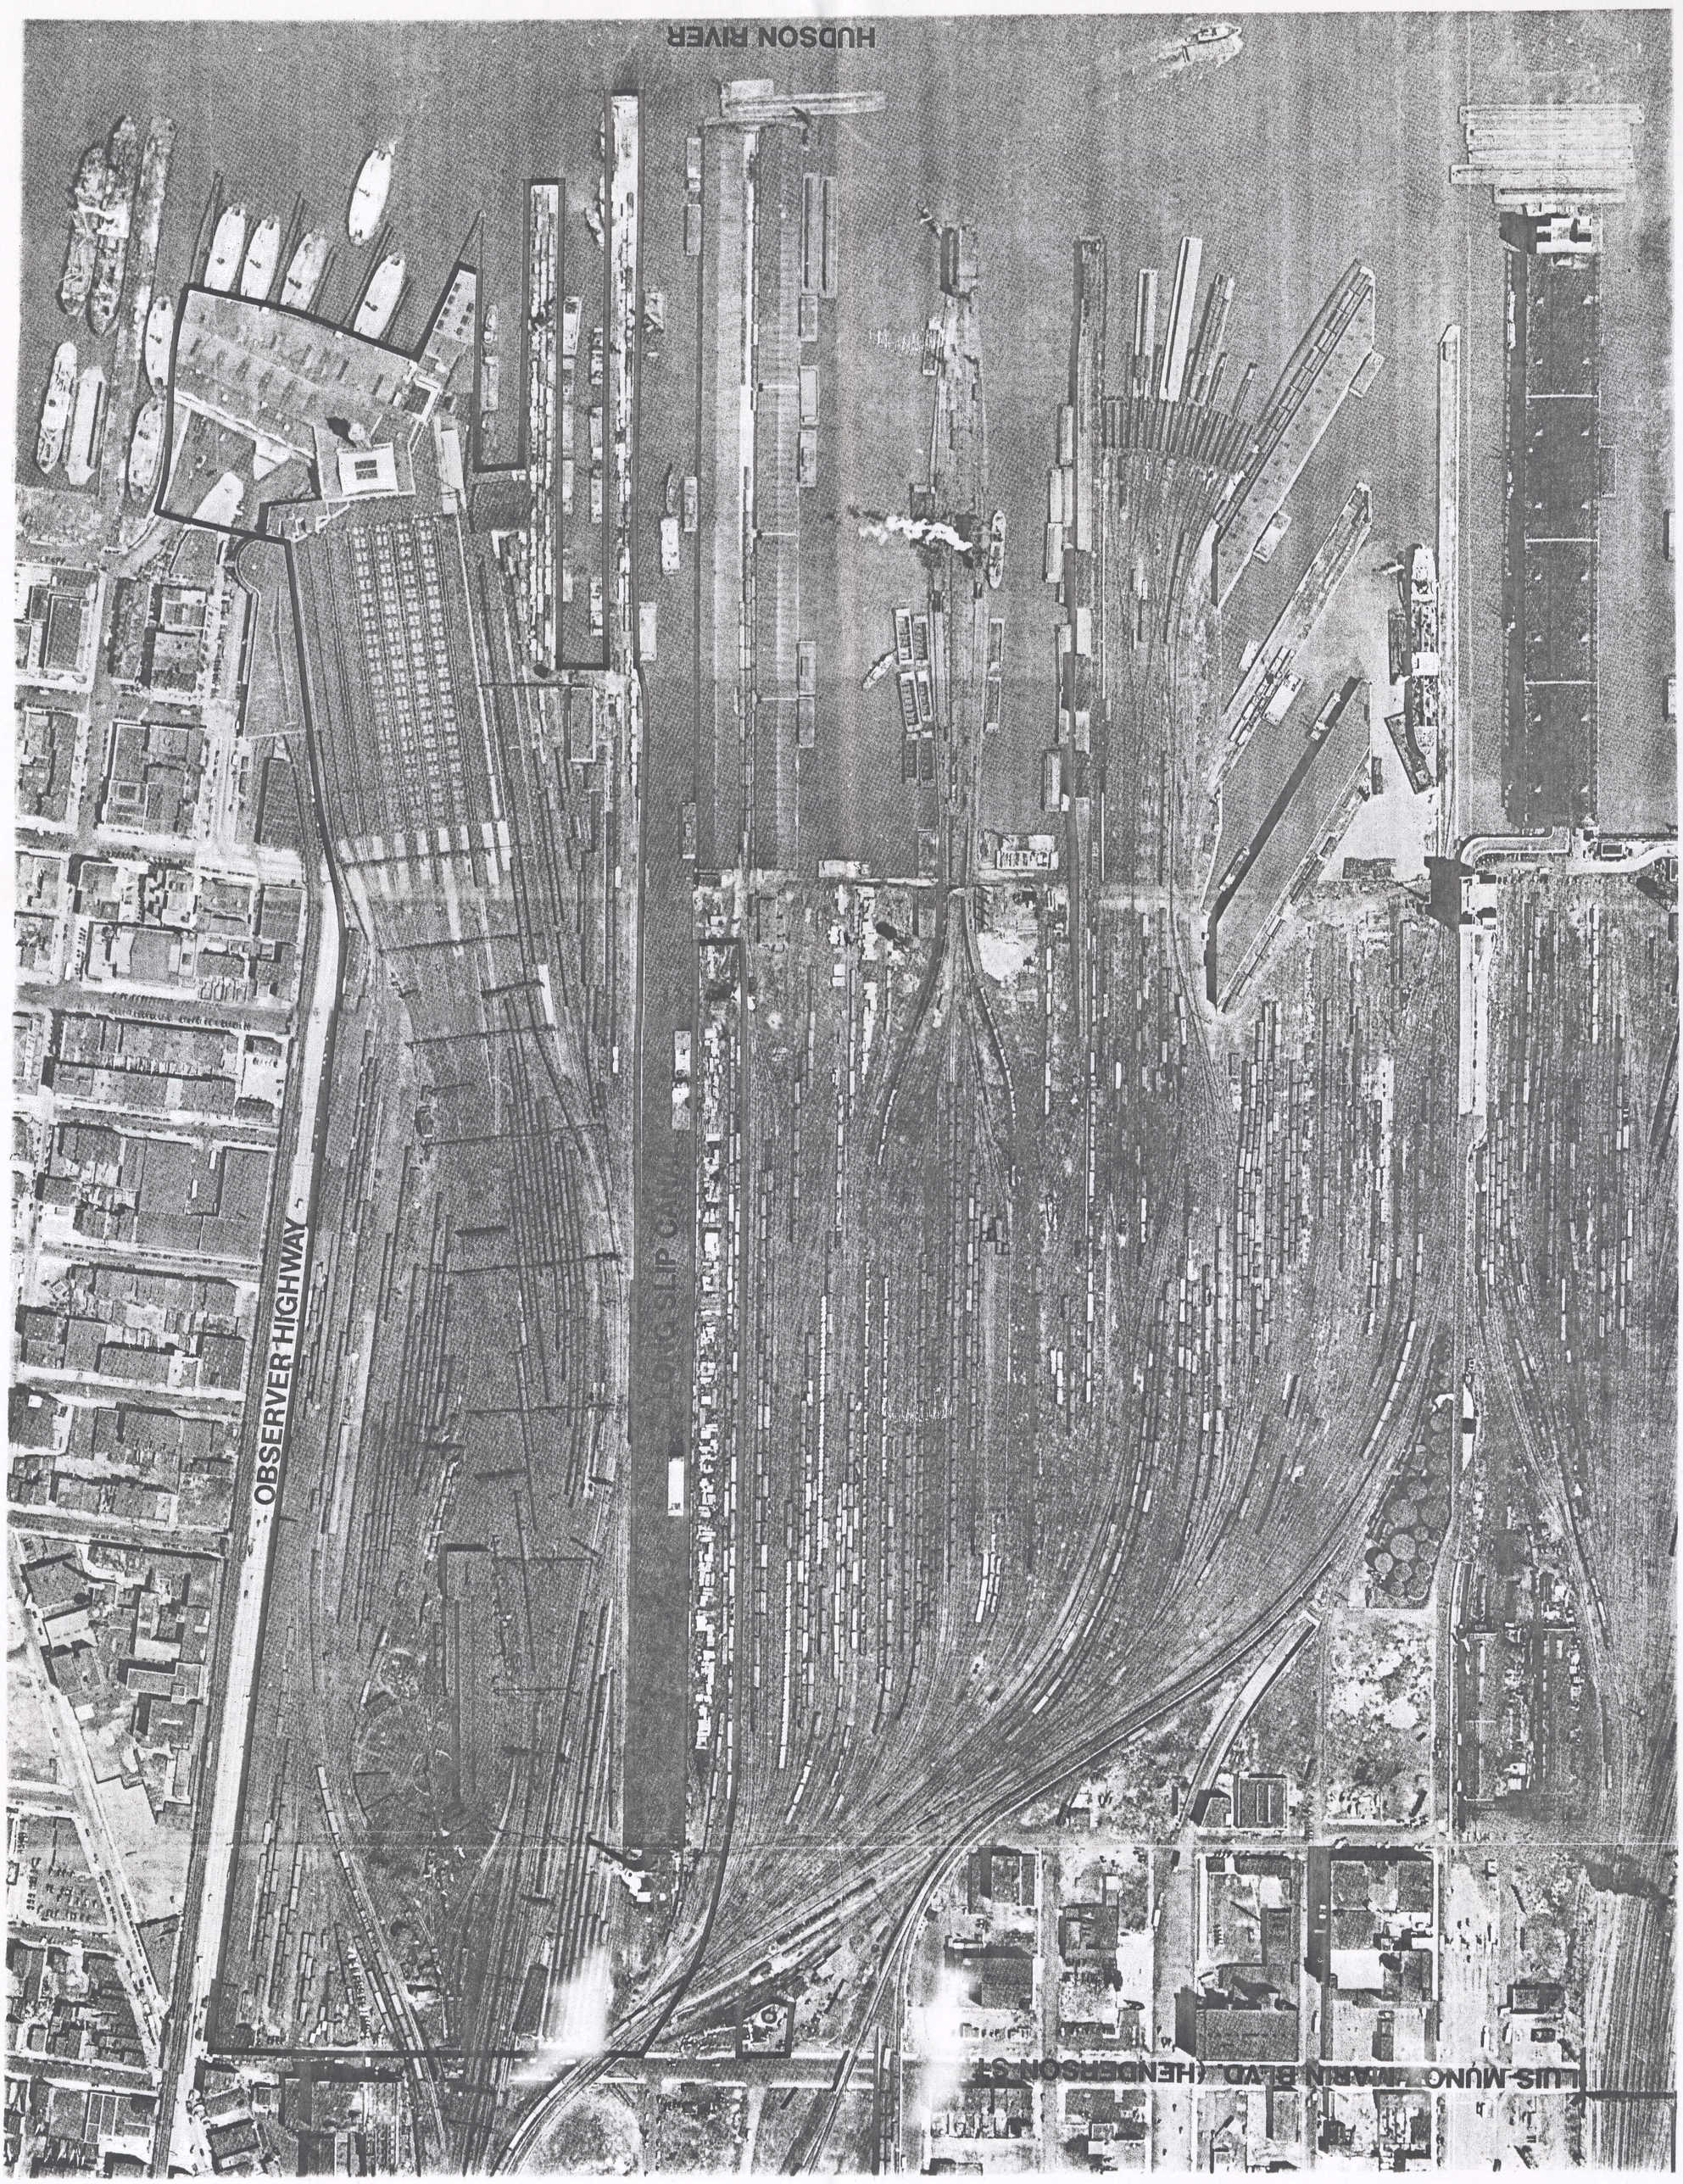
APPENDIX

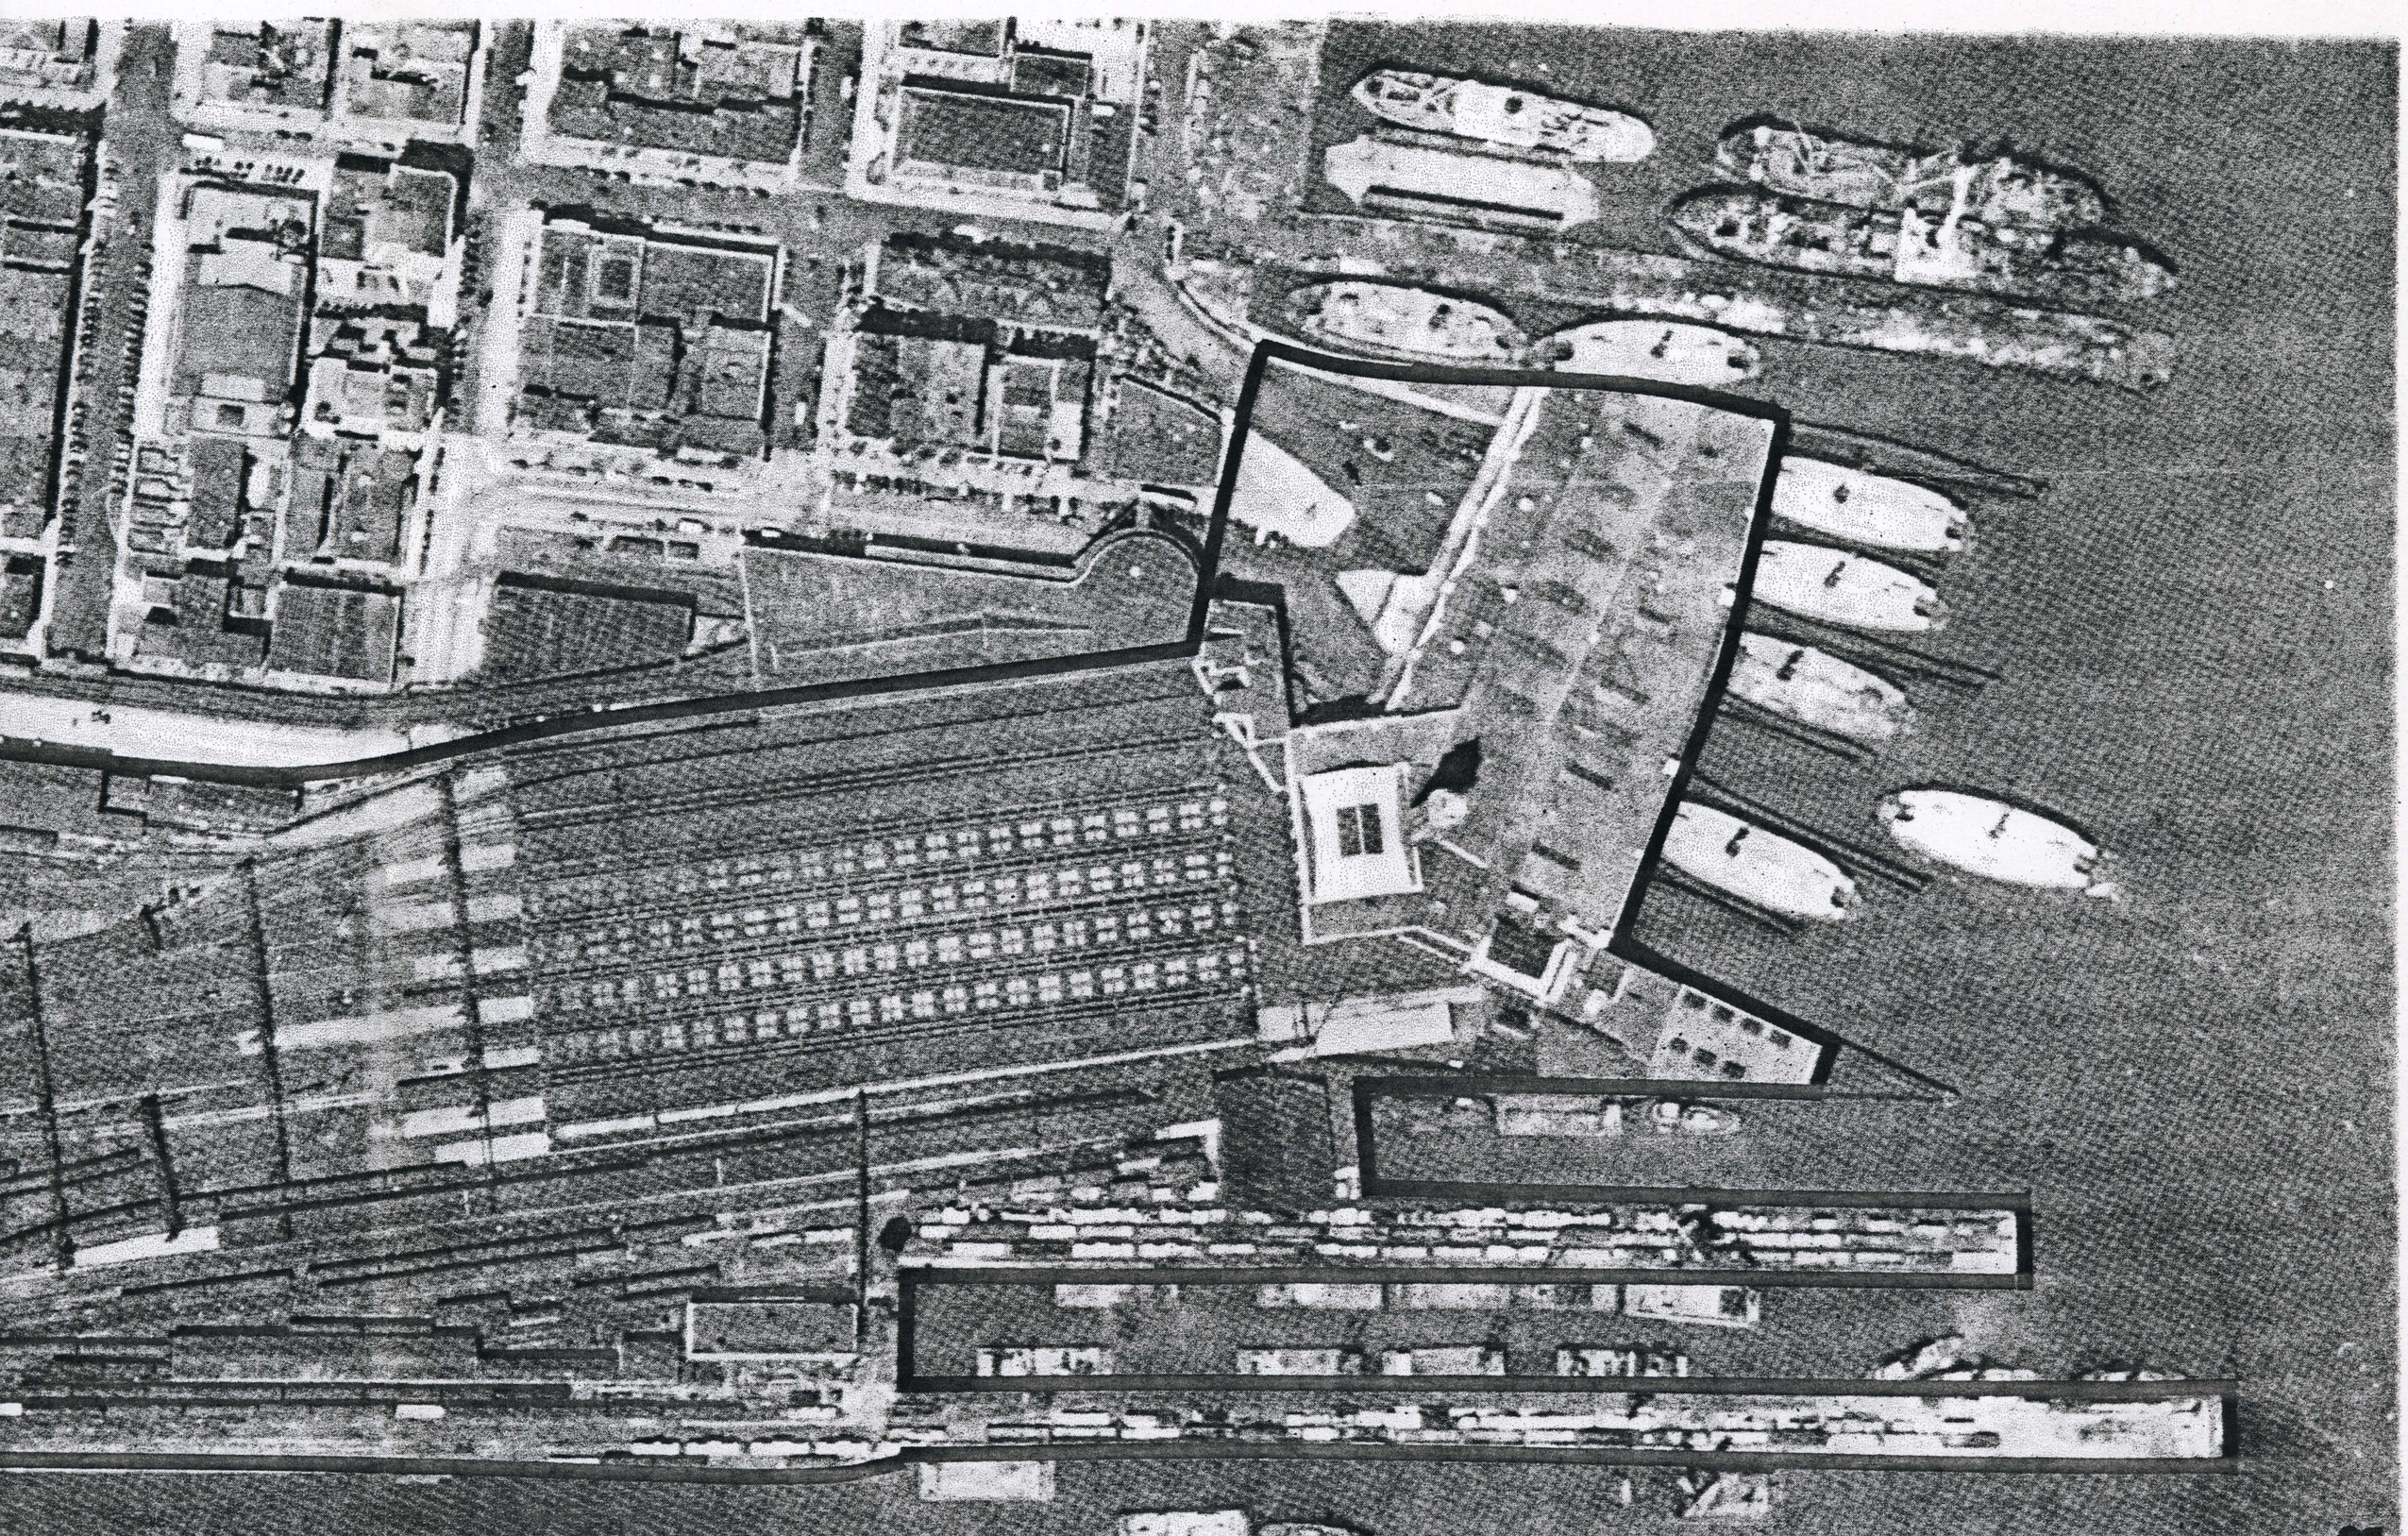
C

1 OF 10 SHEETS

FILE DRAWER NO.26

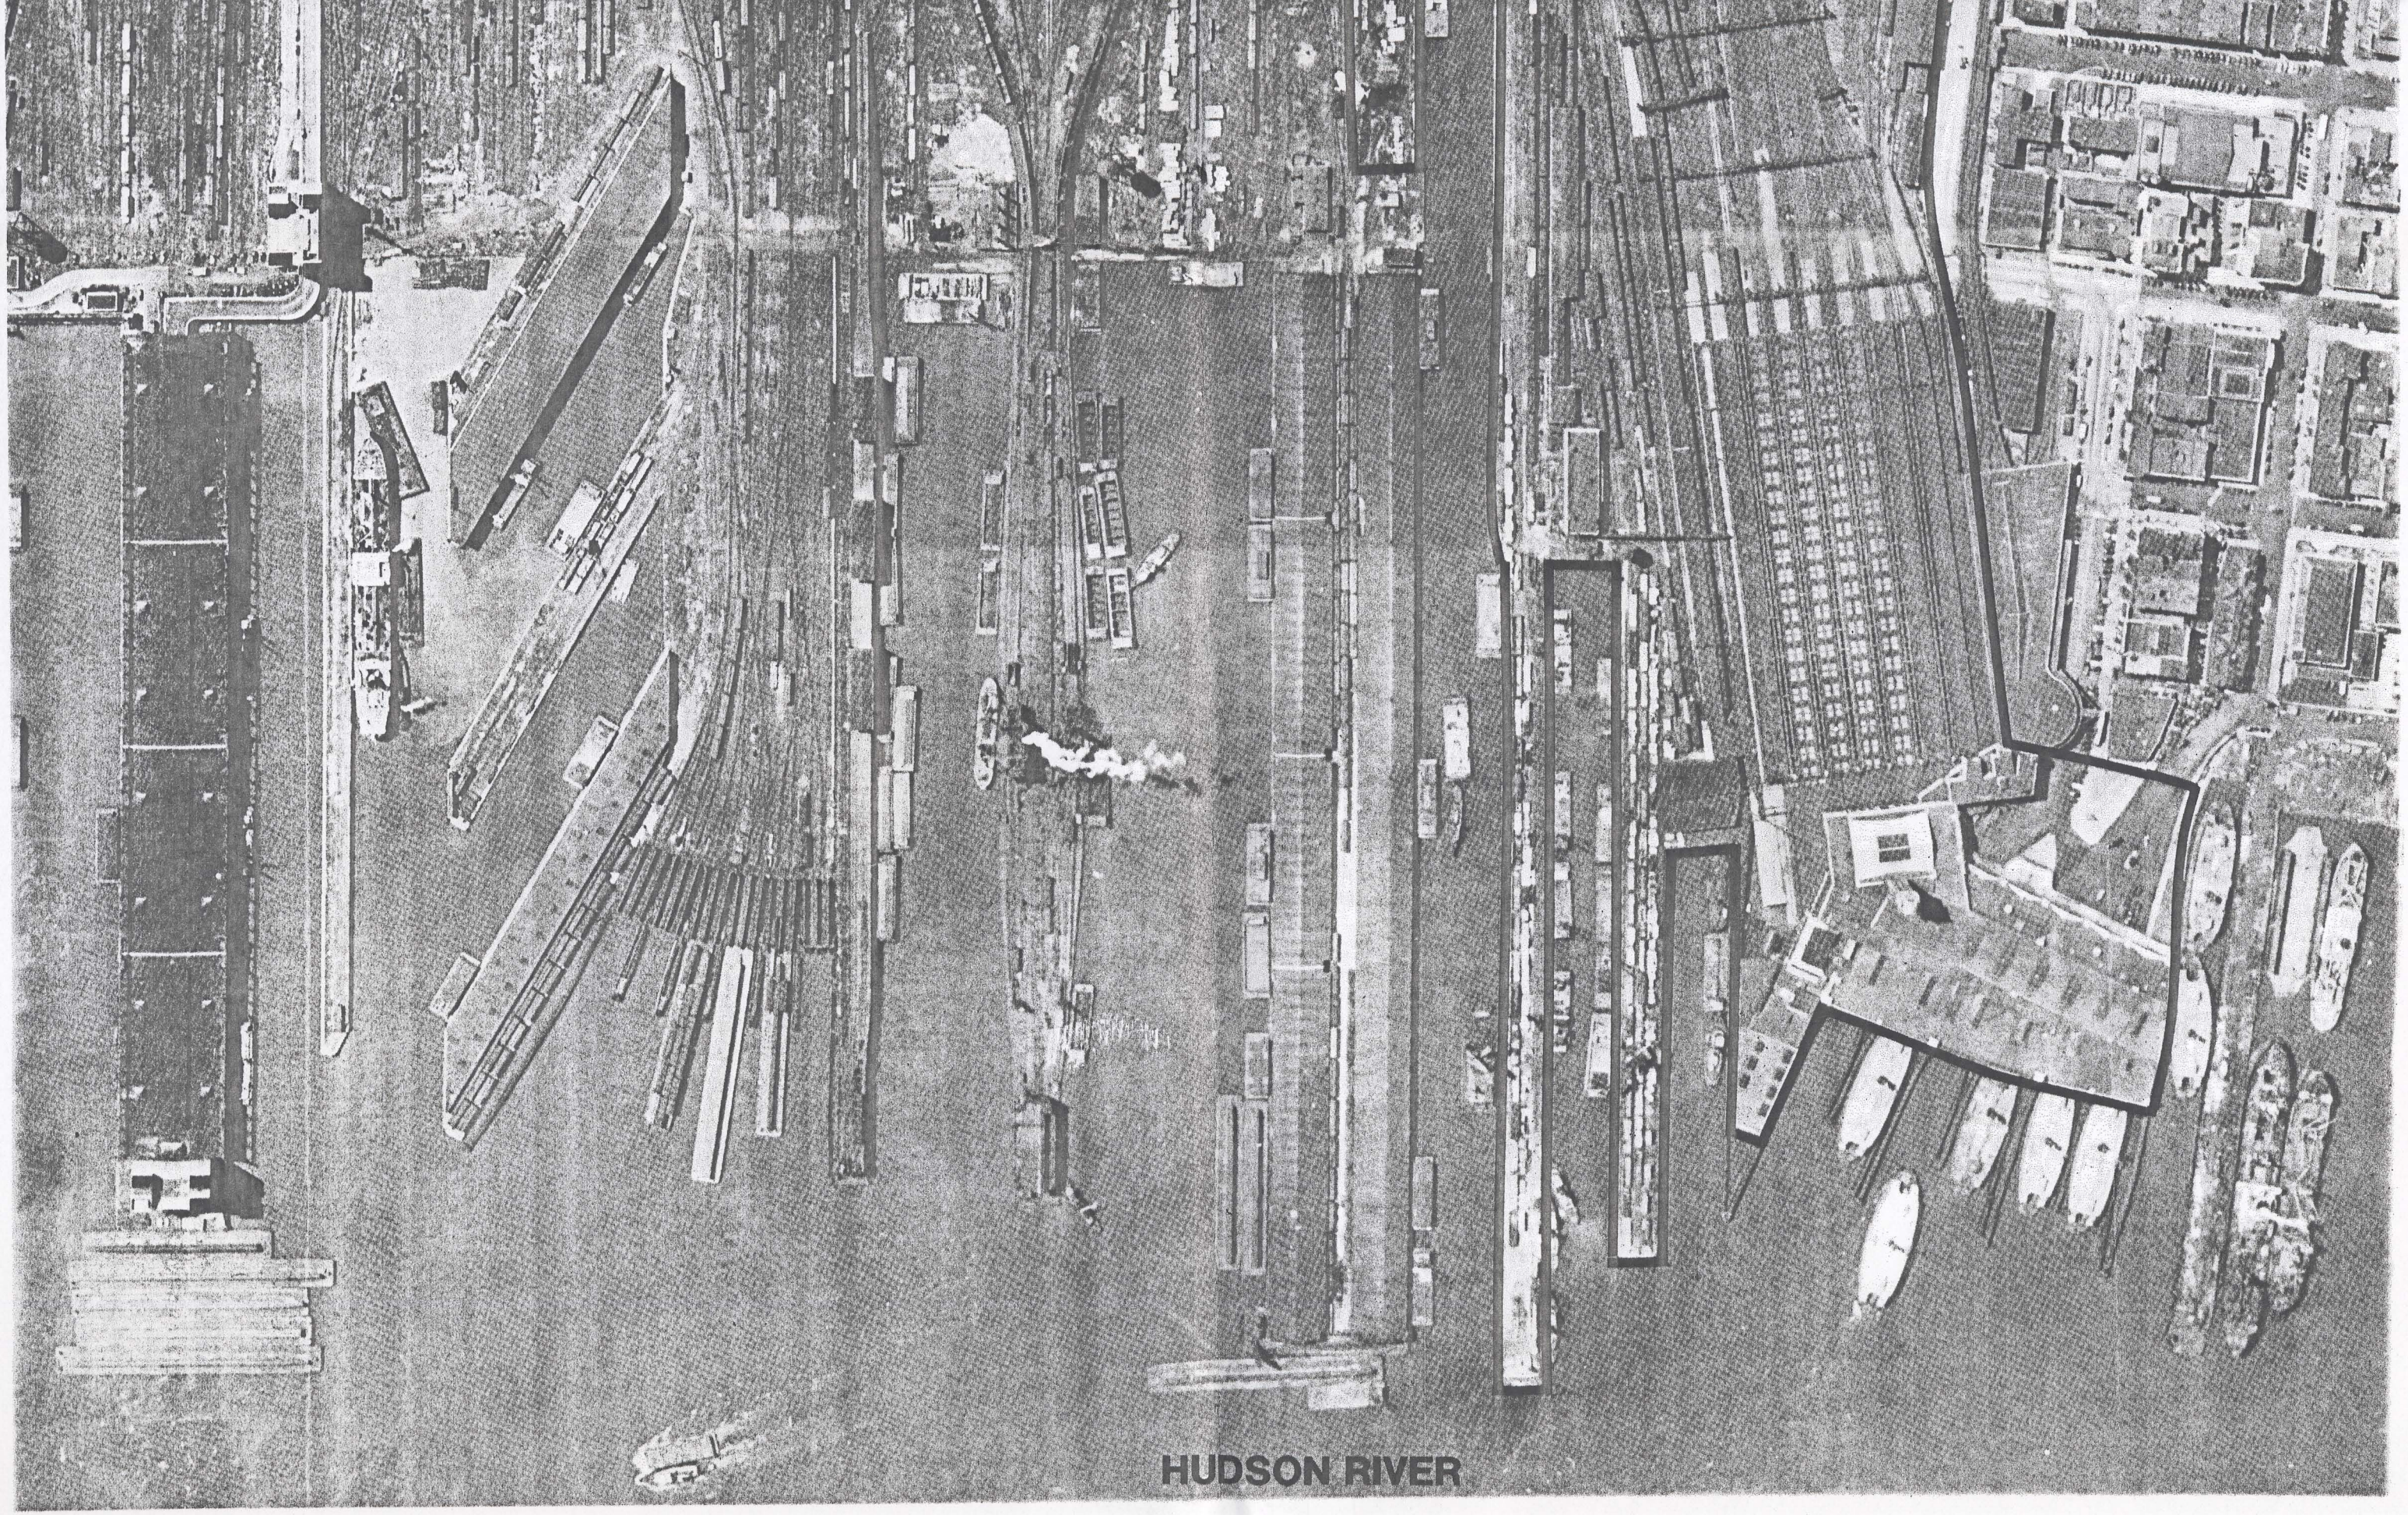

HUDSON RIVER
OBSERVER HIGHWAY
LONG SLIP CANAL
LUIS MUÑOZ MARIN BLVD
HENDERSON ST


HUDSON RIVER
OBSERVER HIGHWAY
LUIS MUÑOZ MARIN BLVD
HENDERSON ST



OBSERVER HIGHWAY


OBSERVER HIGHWAY
LONG SLIP CANAL
LUIS MUÑOZ MARIN BLVD. (HEN
ANDERSON ST


HUDSON RIVER