


Edith D. Fuller & } April 30th. 1946. C.W.N+9
 Felia P. Fuller, her husband } + 445-446 Convey
 Phyllis J. Drickson & } Lot No 1 on plat filed in
 Edw Drickson her } Office of Registrar of Titles
 husband } in Estate of Charles E. Davis
 deceased, said plat being mentioned

in deed of Phyllis J. Drickson for Charles A.
 Massey et al. 9/28/18 - 050° 32' & 190-192
 Beg at Stone on N. Side City Rd leading
 down Lynepersant Creek the Beg point of
 a deed for James J. Powell et al to said
 Chas E. Davis later of Hincott Co. deceased
 5/14/04 - 180° 25' & 584-585 thence by run
 1st line of said deed S 75° 15' W 9.25 ch
 S 61° E 6.40 ch. thence N 32° 30' E 6.52 ch
 to 1st.

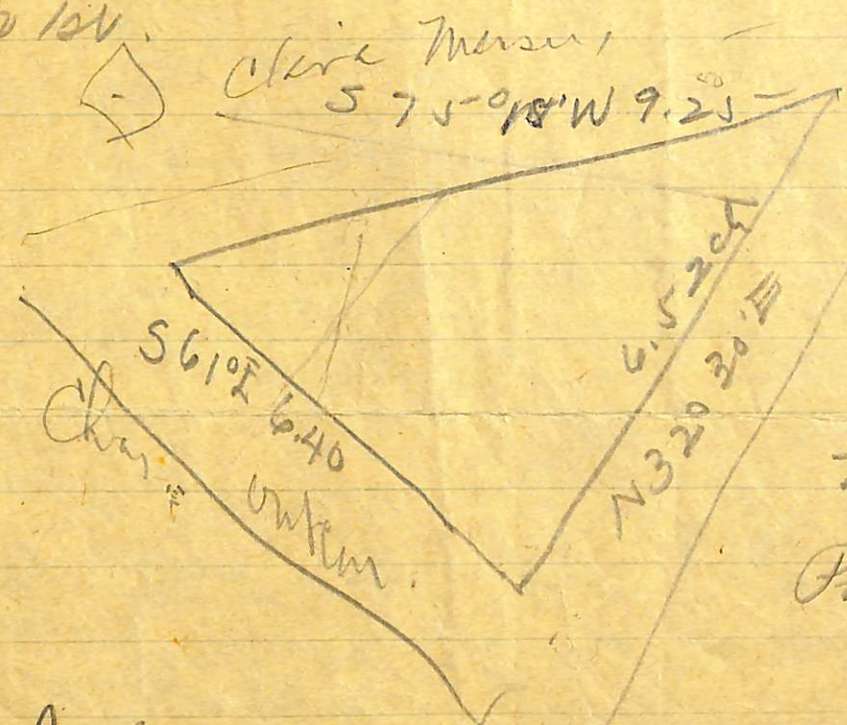

~~James J. Powell~~
 Thomas
 Massey et al
 Plume

next Saturday
 May 10th

2nd

Leoline Dain - Home place with 2 Ac. for life term - death A

hus son Renaud H. Dain

3rd Th Edw Dain 2 Ac

588°30'W 3.0c N17°15'W 5.70 - N88°30'E 4.32 to Ch. P

ODO 32/191

512°41'E 8.50c 8.44

4 Clara A. Massing 2 1/4

BDZ 32/188

End of line 89. Small dec. N15°15'E 2.0

56°10'E 6.40 to Ch. P

588°30'W 3.10

N 29°15'W 3.07

Phyllis J. Breckin - Chas. C. Dain

Geo. H. Dain ODO 32/186

588°30'W 3.0c N17°15'W 5.70 - N88°30'E 4.32 to Ch. P

5.35 - N17°15'W 3.95 - 4.13 - 2 Ac

Chas C. n 24/187

2nd line 113 - N. 88°20'E 6.73 to Ch. P

Same 588°30'W 4.16 - 588°30'W 4.72

N17°15'W 4.10 - 2.01 Ac -

Unadded

Johnson

2nd
N 75° 15' E 132.0

Fuller

S 61° E. 422.40 (6.40^{ch})

(2)

Clara E. Davis lot
Vapor Furnell.

222.42' (3.37^{ch})


N. 179° 5' W

N 84° 30' W 401.28 (6.08^{ch})

66.0' (1^{ch})
532° 30' W
85'
58° 38' E
0.30^{ch}

Scale 1" = 58'

898 in 1957

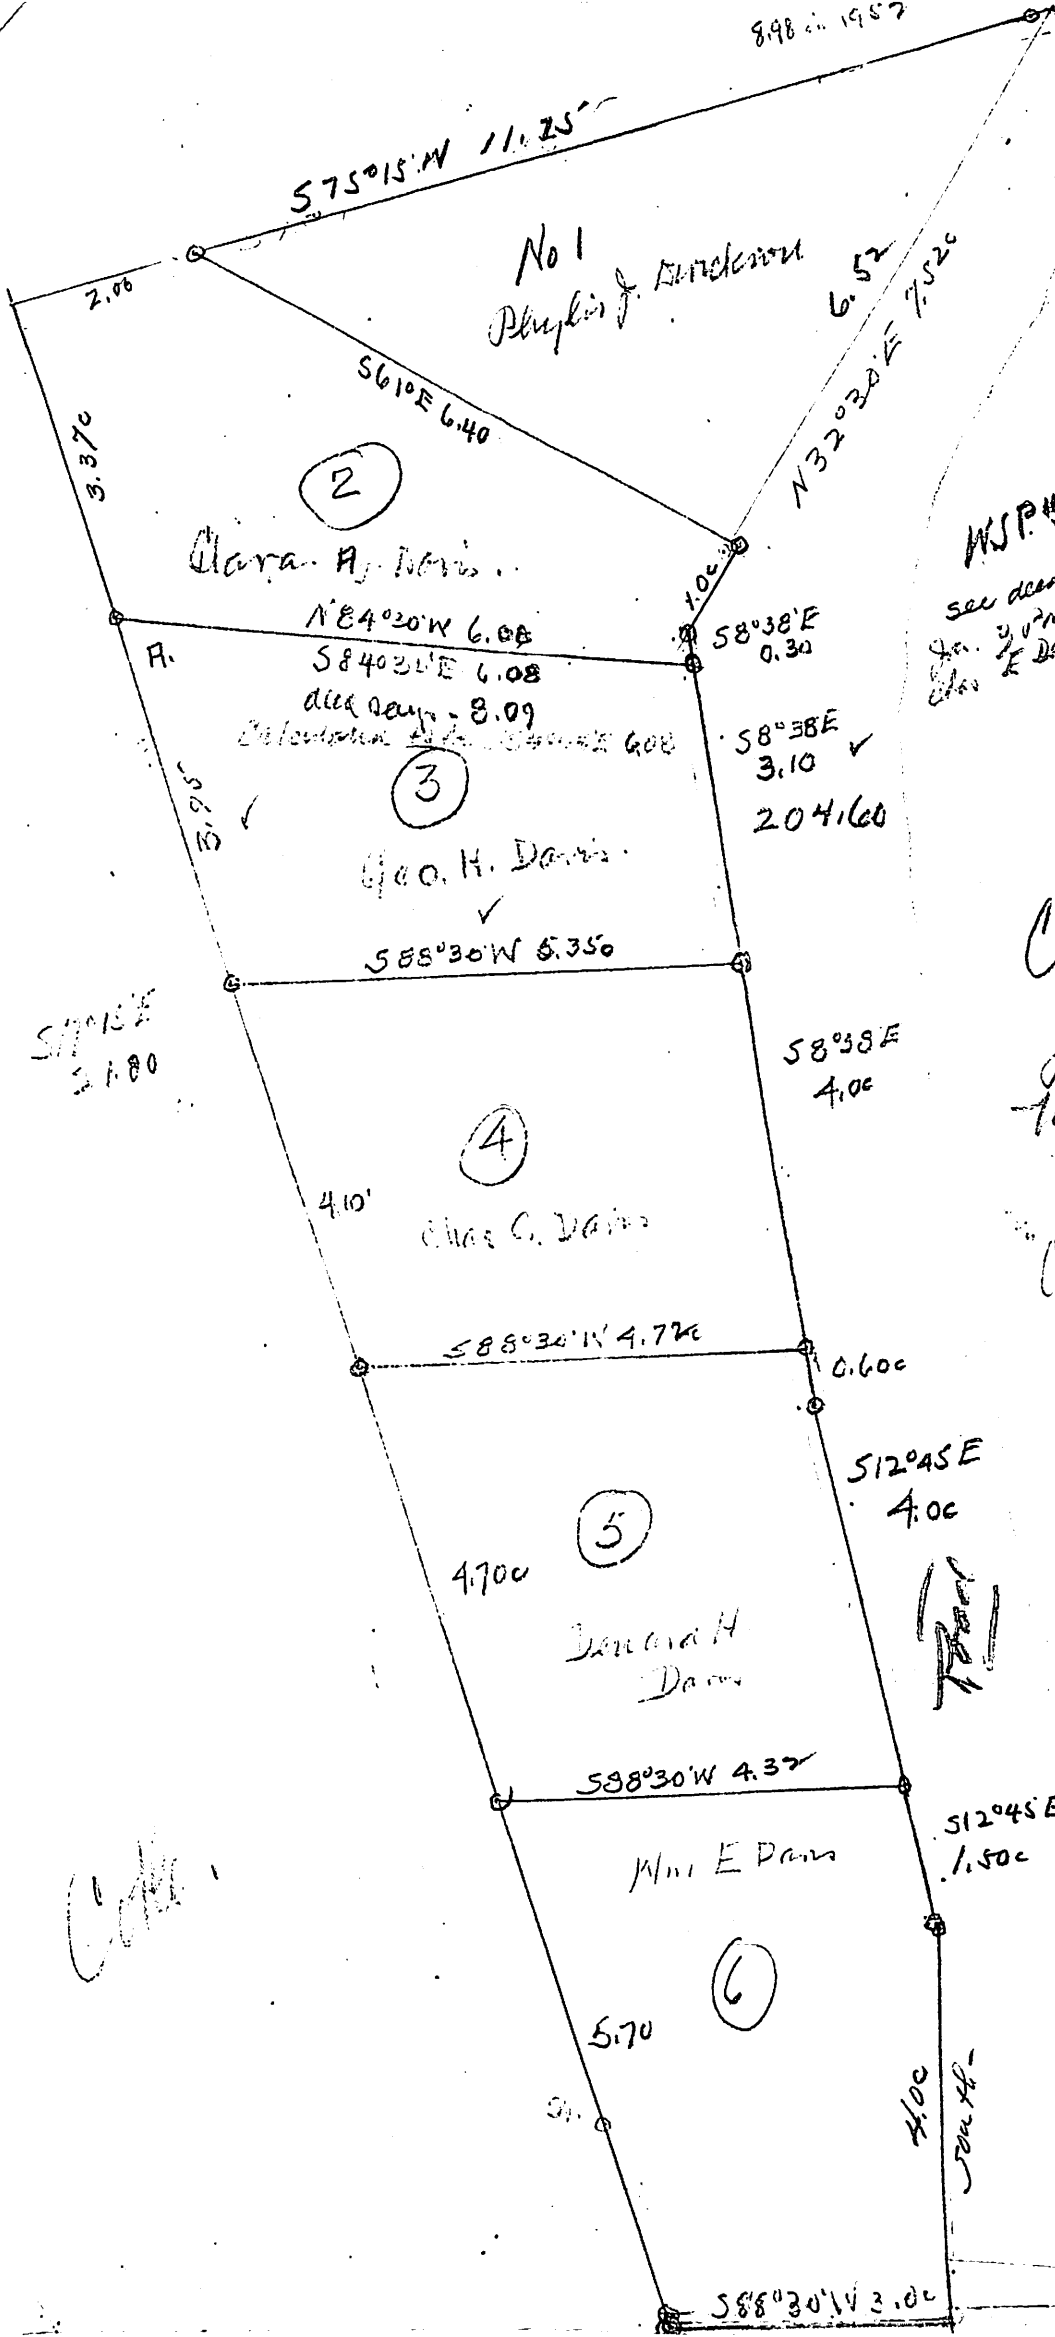

WSP #34
see deed for
Geo. H. Davis
Clara A. Davis

Chas. Davis
for
Geo. H. Davis
Clara A. Davis
Crops 1/2

Scale 1" = 200 ft
= 132 ft

Code

WR 100-4111

PITTS COLLECTION: Box 52

(Survey Files of William D. Pitts)

Davis, Charles E.

E.D. 10

19--

3 items