


After inspection of the lot, notify the funeral home immediately if a steel vault is required.

GLENWOOD CEMETERY, INC.

BURIAL AUTHORIZATION

NOTE

NOTE

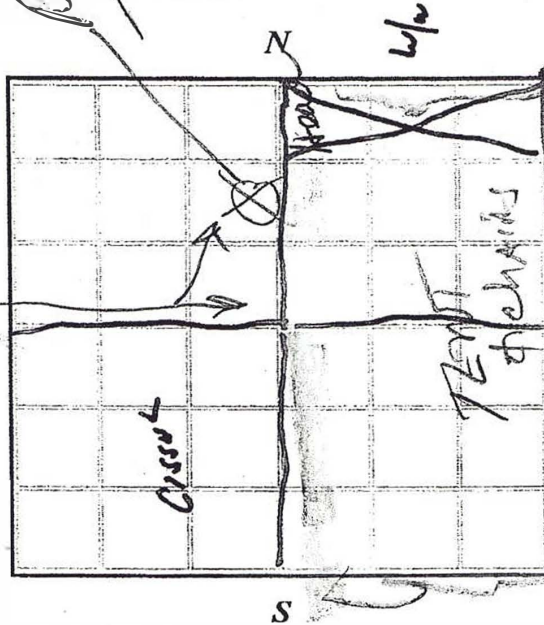

Selection of space and authority for the burial of:

on Lot 070 NE 1/4 in Section G, Lot Size _____ s.f., on
(as shown on diagram above)
Saturday Sept. 1, 2007 2:30 p.m.
(Day) (Date) (Time)

Lot Owner Mrs + Mr John McGinty

The undersigned hereby certify and represent that they have the legal right to make this authorization and agree to hold Glenwood Cemetery harmless from any liability in connection with this interment.

[Signature]
(Signature of Funeral Director)

Mike Lombard

(Printed Name)

Geo. H. Lewis

(Funeral Home/Mortuary)

713-789-3005

(Telephone)

August 30, 2007
(Date Signed)

[Signature]
(Signature of Lot Owner or Legal Representative)

(Printed Name)

(Street Address)

(City, State, ZIP)

(Telephone)

_____, 2007
(Date Signed)

The possibility of errors and misunderstandings can be avoided when burial authorizations are made at the cemetery office. This gives the family the opportunity to physically inspect their lot for location of trees, shrubs, memorials or recent burials on adjoining lots that may make it more desirable to use a space other than the one originally considered.




3/14/2008 2:39:39 PM



3/22/2008 7:49:40 AM

Glenwood

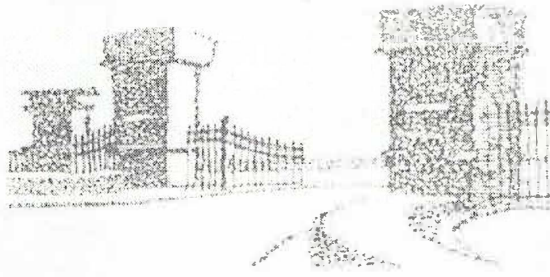

Cemetery



<u>MemberID</u>	<u>Section</u>	<u>LotNumber</u>	<u>LotDescription</u>	<u>LotSqFt</u>	<u>Purchase Date</u>
4,386	G-3	070	NE 1/4	100	4/17/2000


Lot Owner:**Spouse or Contact Information:****Name:** Estate of Mrs. Juanita J. McGinty**Name:****Address:** 25710 - Washington Ave. Houston, TX 77007**Remarks:****Phone 1:** 713-864-7886**Phone 2:** 713-864-6429**Interments:**

<u>ID</u>	<u>Name</u>	<u>Marker</u>	<u>Burial Date</u>
24,406	Mrs. Juanita Jones McGinty	No	9/1/2007
Remarks:			
4/17/2008	10:11:44AM		

Total Interments: 1

Wrote Jonathan
4-17-08

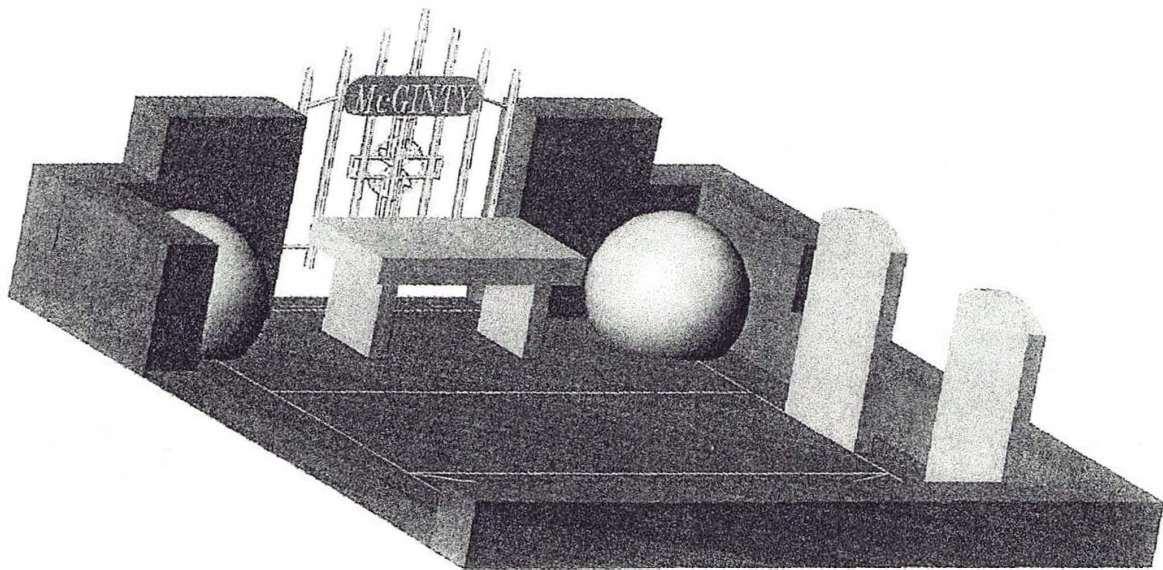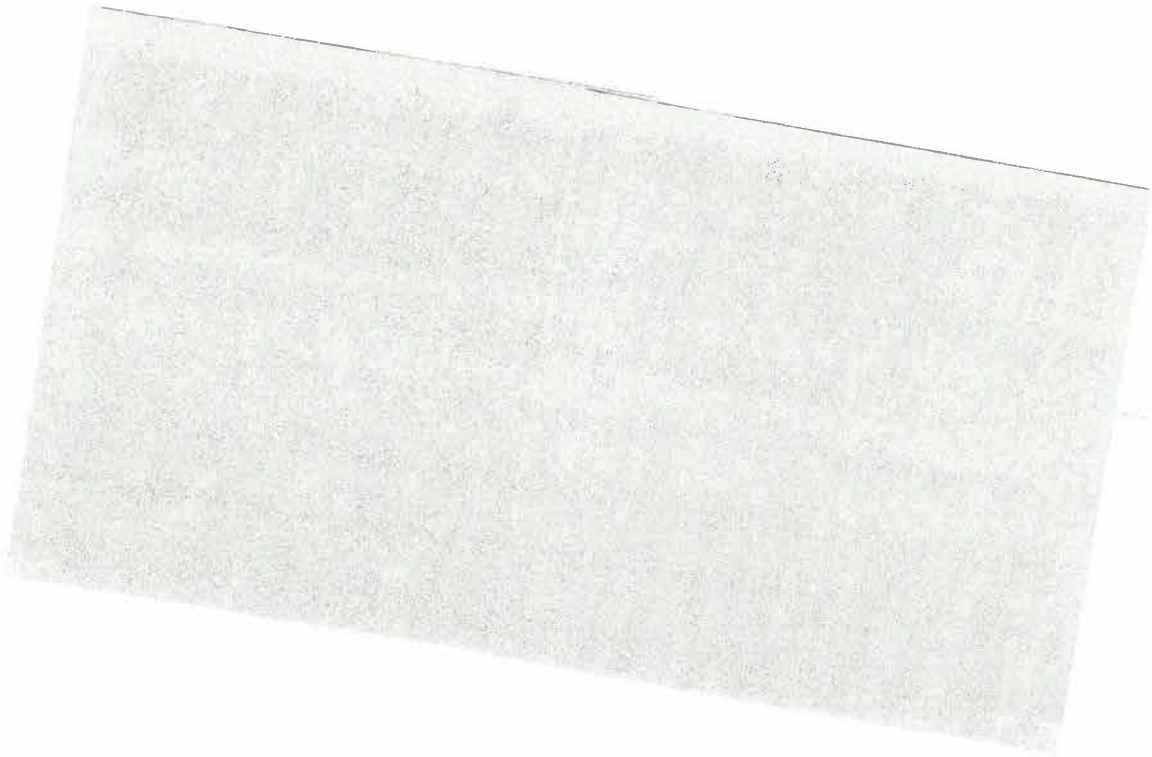

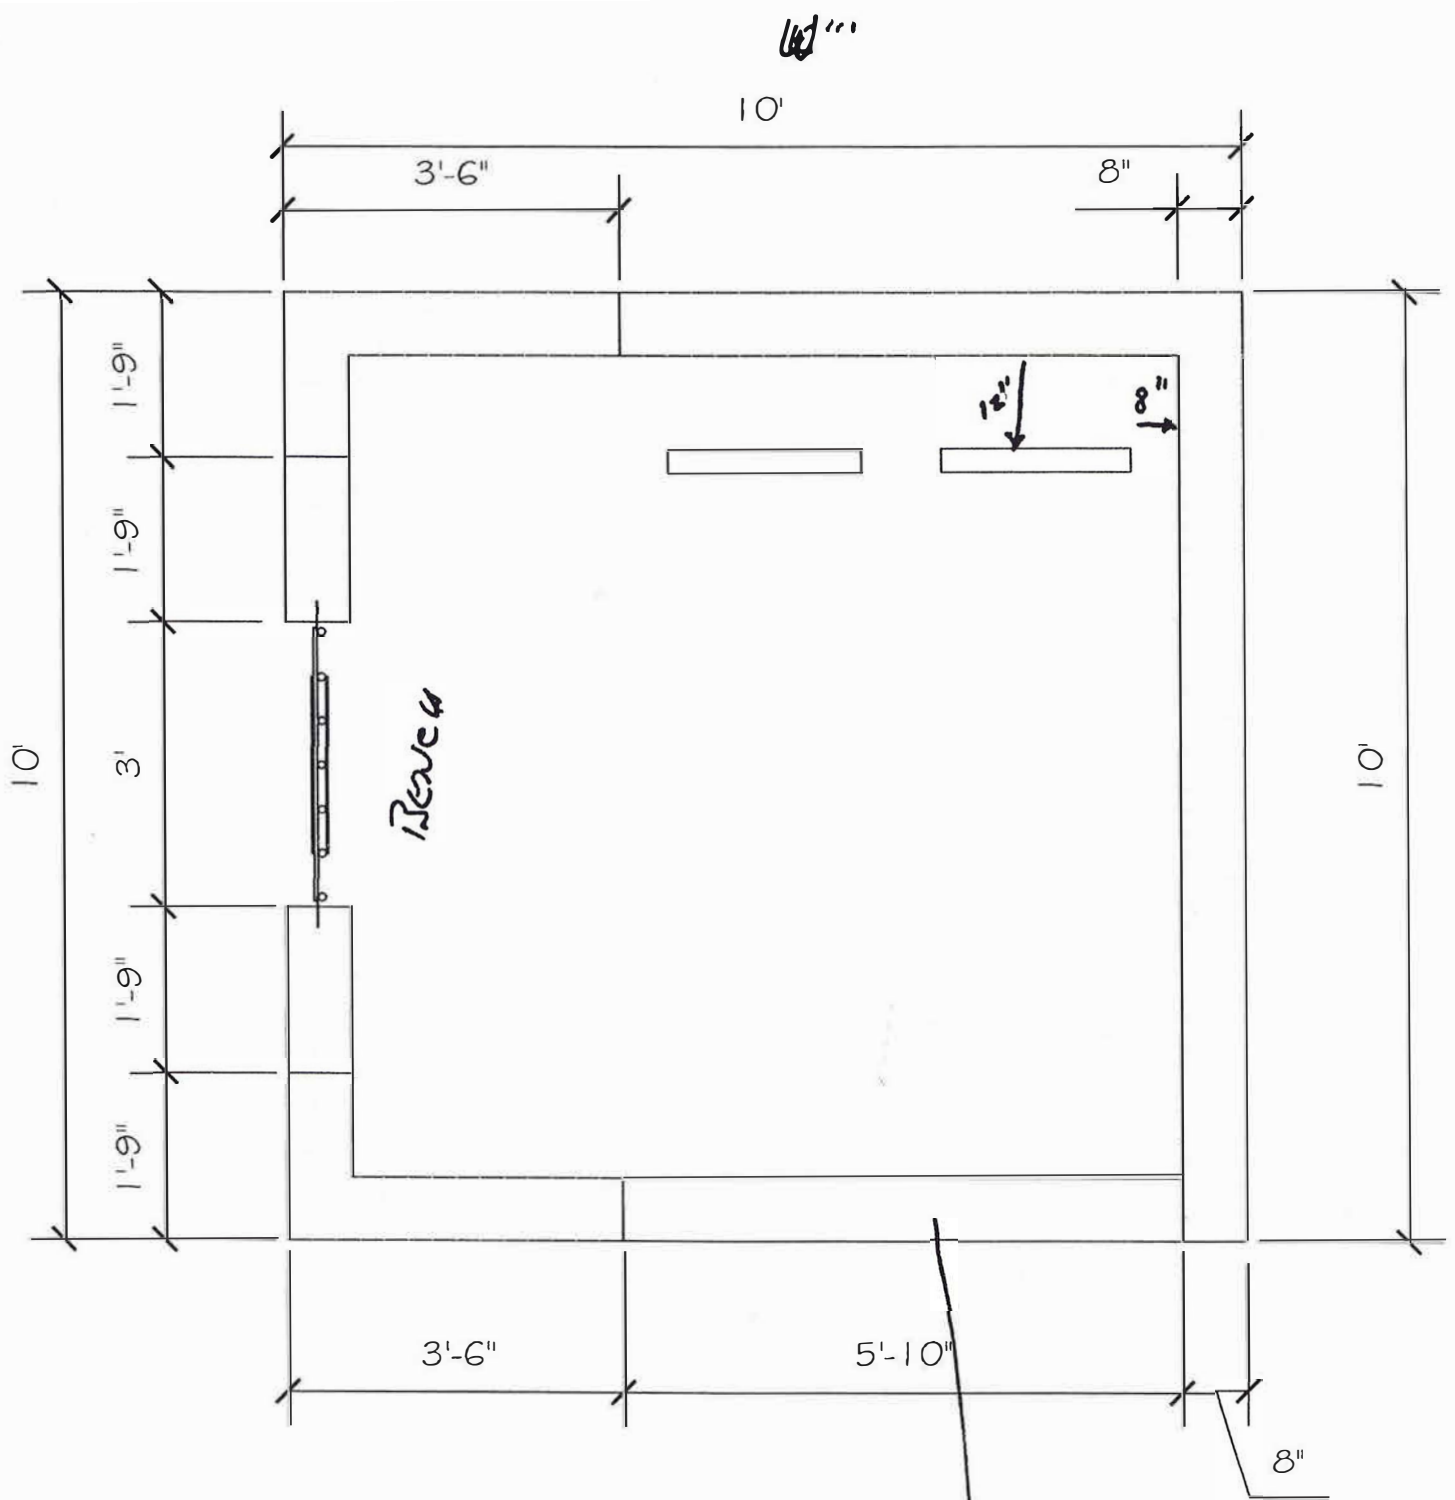

PLAN

SCALE 1/2" = 1'-0"

flush basic facade