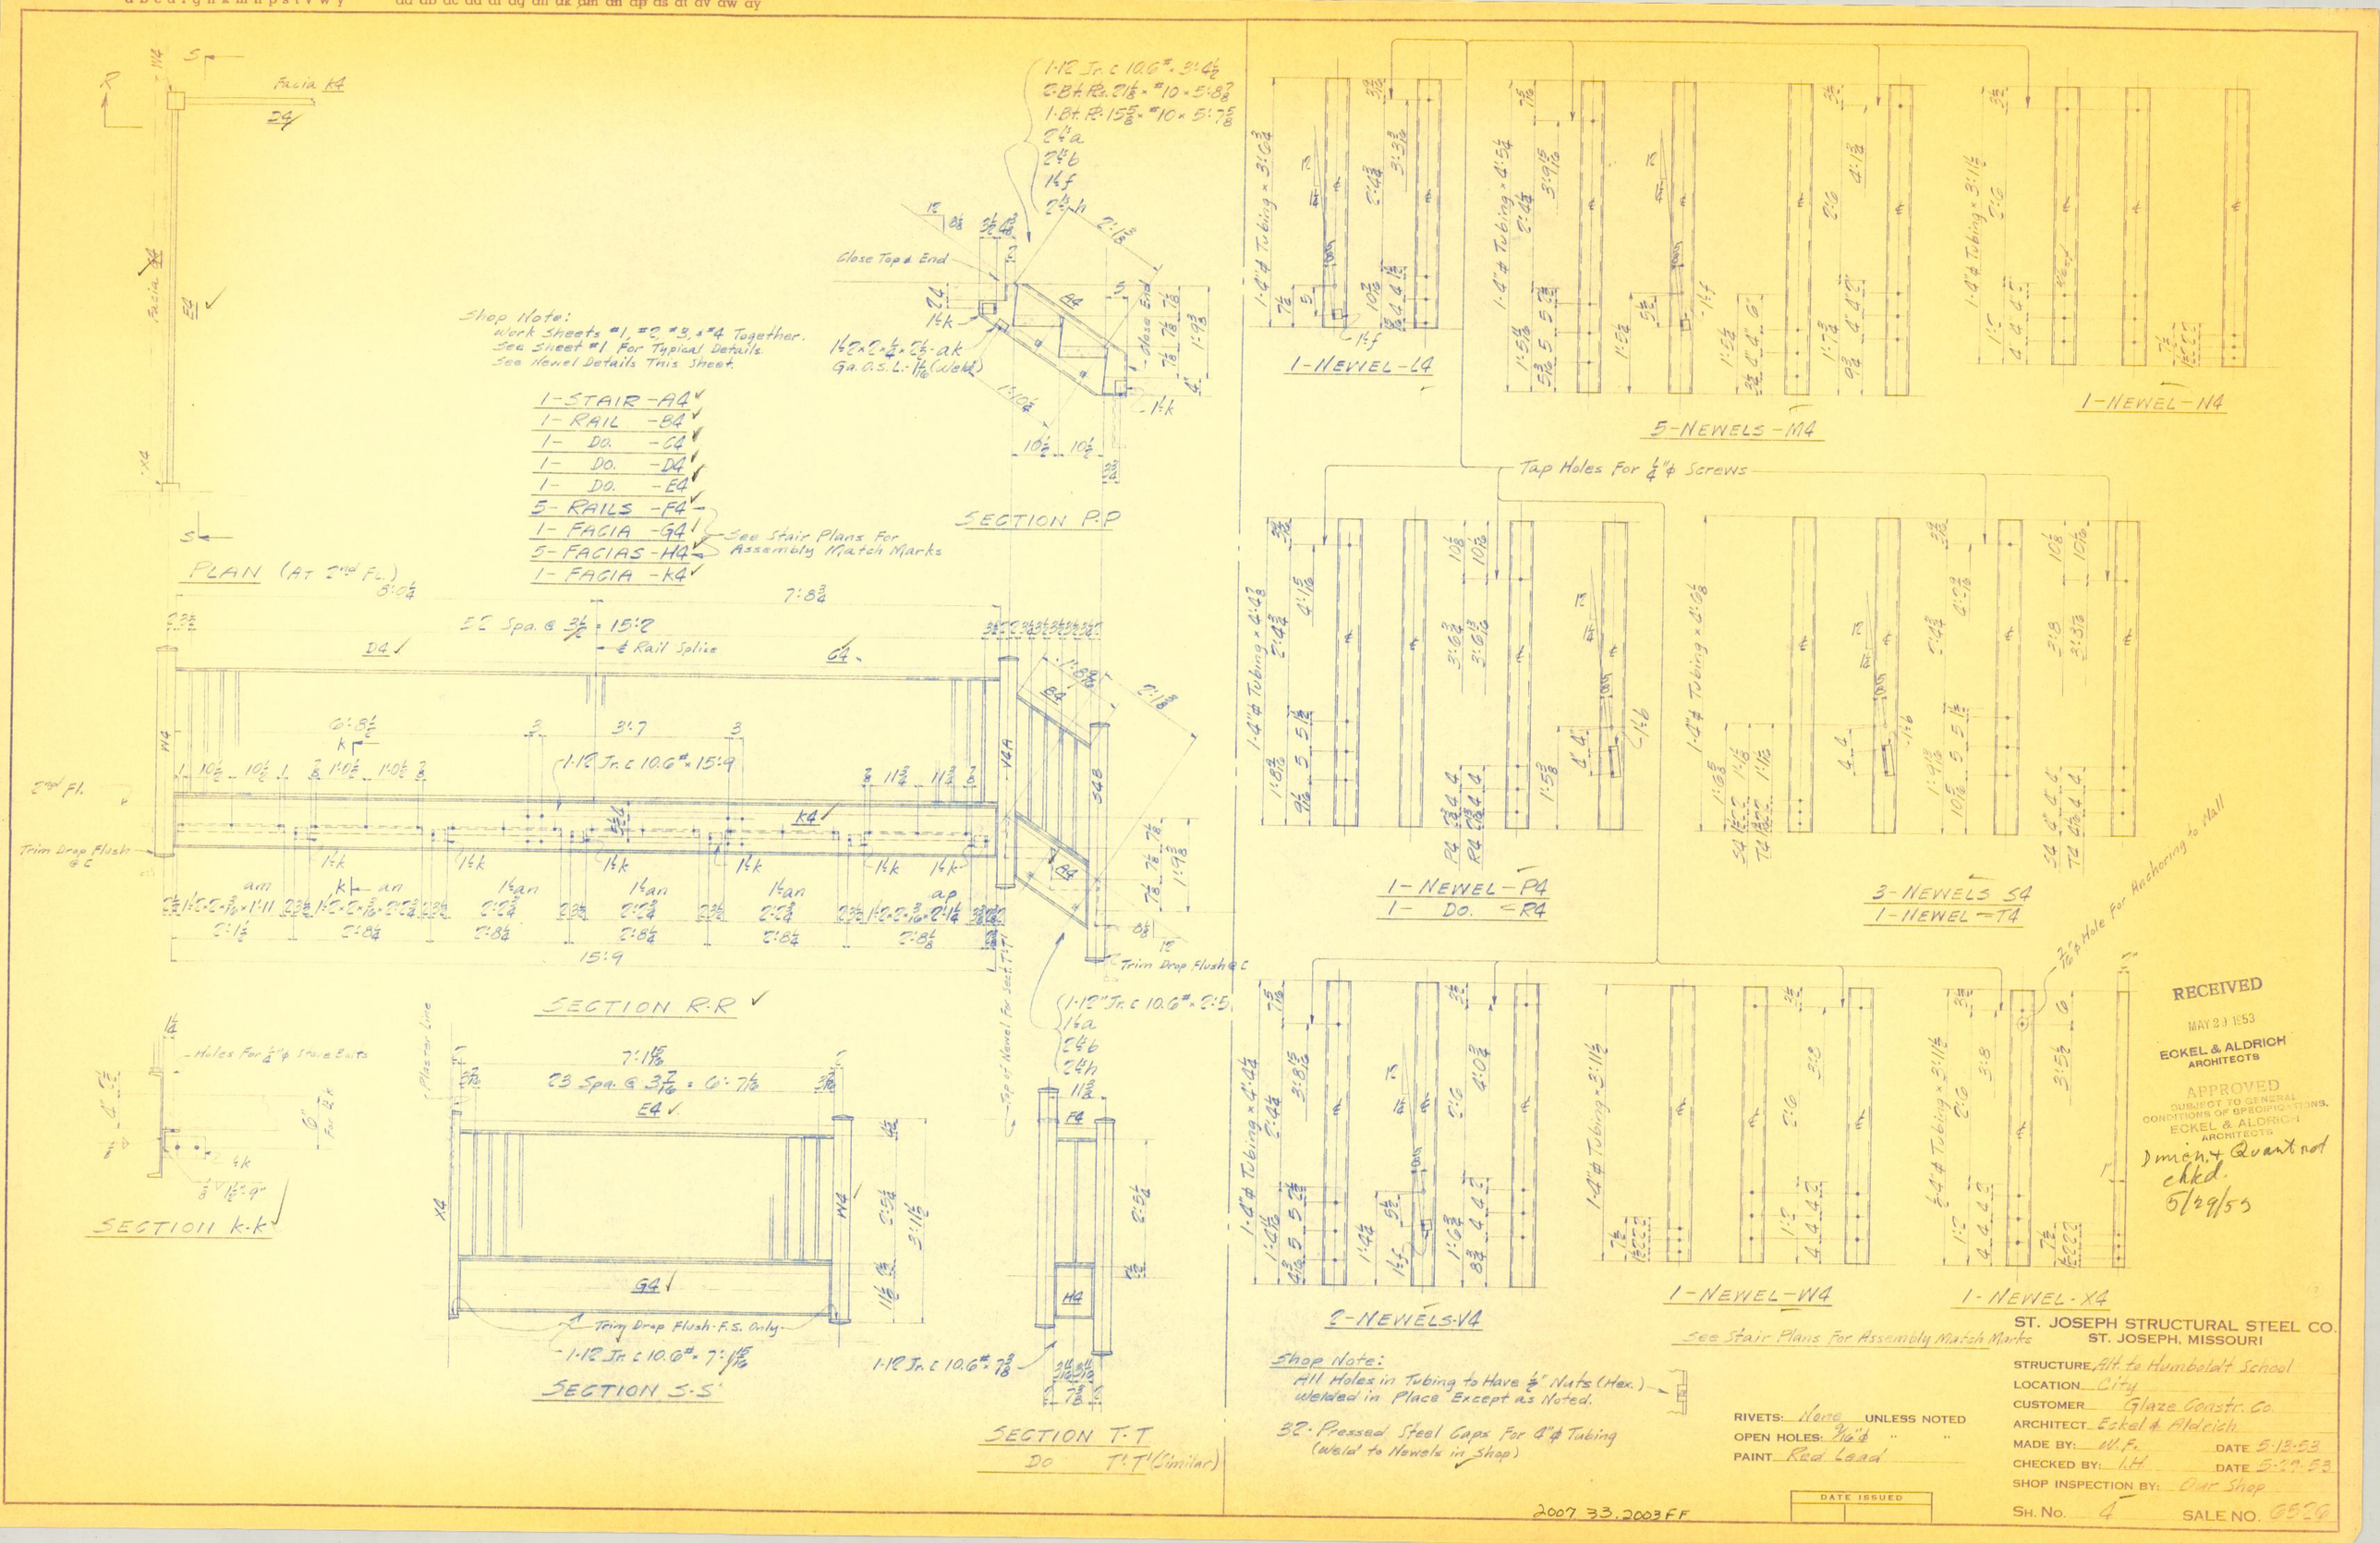
Facia K4
Shop Note:
Work Sheets #1, #2, #3, #4 Together.
See Sheet #1 For Typical Details.
See Newel Details This Sheet.
1-STAIR -A4
1- RAIL -B4
1- DO. -C4
1- DO. -D4
1- DO. -E4
5- RAILS -F4
1- FACIA -G4
5- FACIAS -H4
1- FACIA -K4
See Stair Plans For Assembly Match Marks
PLAN (AT 2nd Fl.)
SECTION P-P
Close Top & End
Close End
SECTION R-R
2nd Fl.
Trim Drop Flush @ C
Trim Drop Flush @ C
SECTION K-K
Holes For 1/4"φ Stove Bolts
SECTION S-S
Plaster Line
Trim Drop Flush-F.S. Only
SECTION T-T
Do T'-T' (Similar)
1-NEWEL-L4
5-NEWELS-M4
1-NEWEL-N4
Tap Holes For 1/4"φ Screws
1-NEWEL-P4
1- Do. -R4
3-NEWELS S4
1-NEWEL-T4
2-NEWELS-V4
1-NEWEL-W4
1-NEWEL-X4
See Stair Plans For Assembly Match Marks
Shop Note:
All Holes in Tubing to Have 1/4" Nuts (Hex.) Welded in Place Except as Noted.
32-Pressed Steel Caps For 2"φ Tubing (Weld to Newels in Shop)
RECEIVED
MAY 29 1953
ECKEL & ALDRICH ARCHITECTS
APPROVED
SUBJECT TO GENERAL CONDITIONS OF SPECIFICATIONS.
ECKEL & ALDRICH ARCHITECTS
Dimen. & Quantities chkd. 5/29/53
ST. JOSEPH STRUCTURAL STEEL CO.
ST. JOSEPH, MISSOURI
STRUCTURE Alt. to Humboldt School
LOCATION City
CUSTOMER Glaze Constr. Co.
ARCHITECT Eckel & Aldrich
MADE BY W.F. DATE 5-13-53
CHECKED BY L.H. DATE 5-27-53
SHOP INSPECTION BY Our Shop
SH. No. 4
SALE NO. 6526
RIVETS: None UNLESS NOTED
OPEN HOLES: 9/16"φ
PAINT Red Lead
DATE ISSUED
2007 33.2003FF