




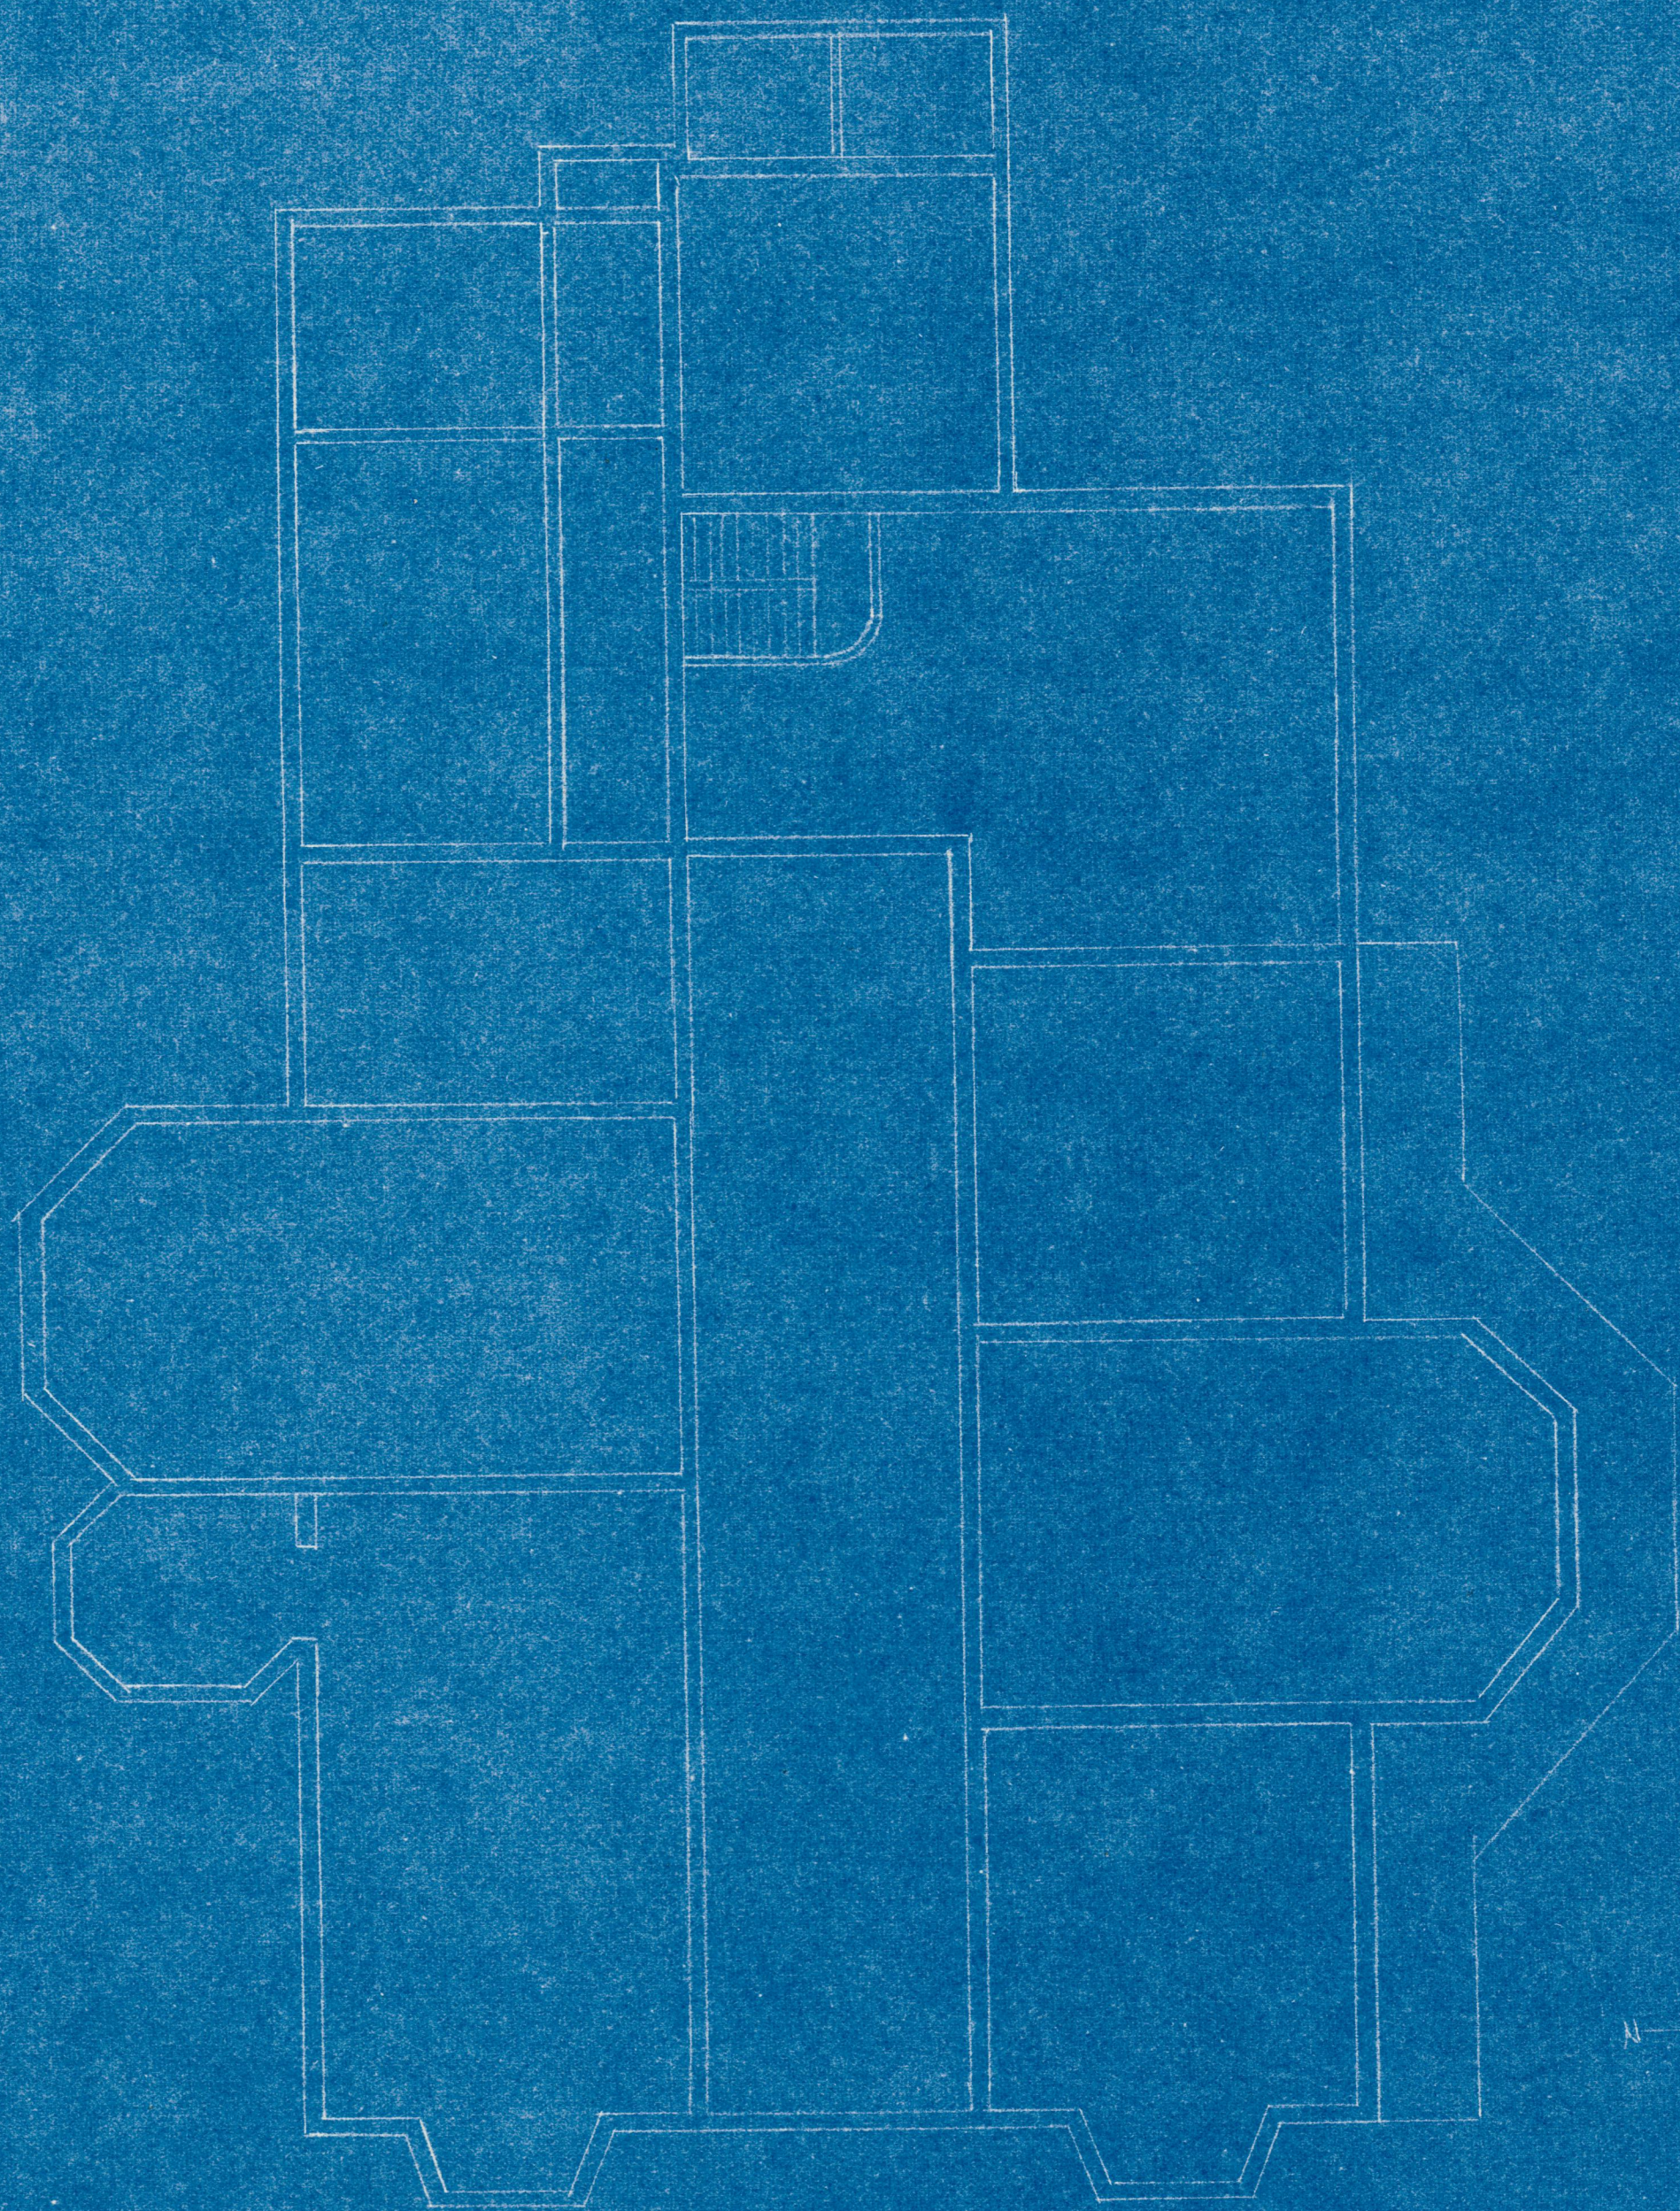

PLAN OF BASEMENT

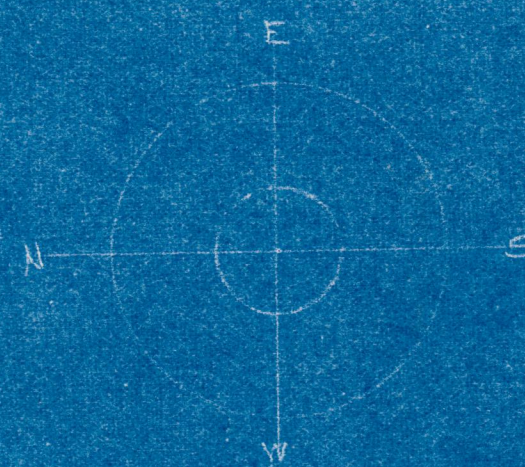

SCALE 1/8" = 1'-0"

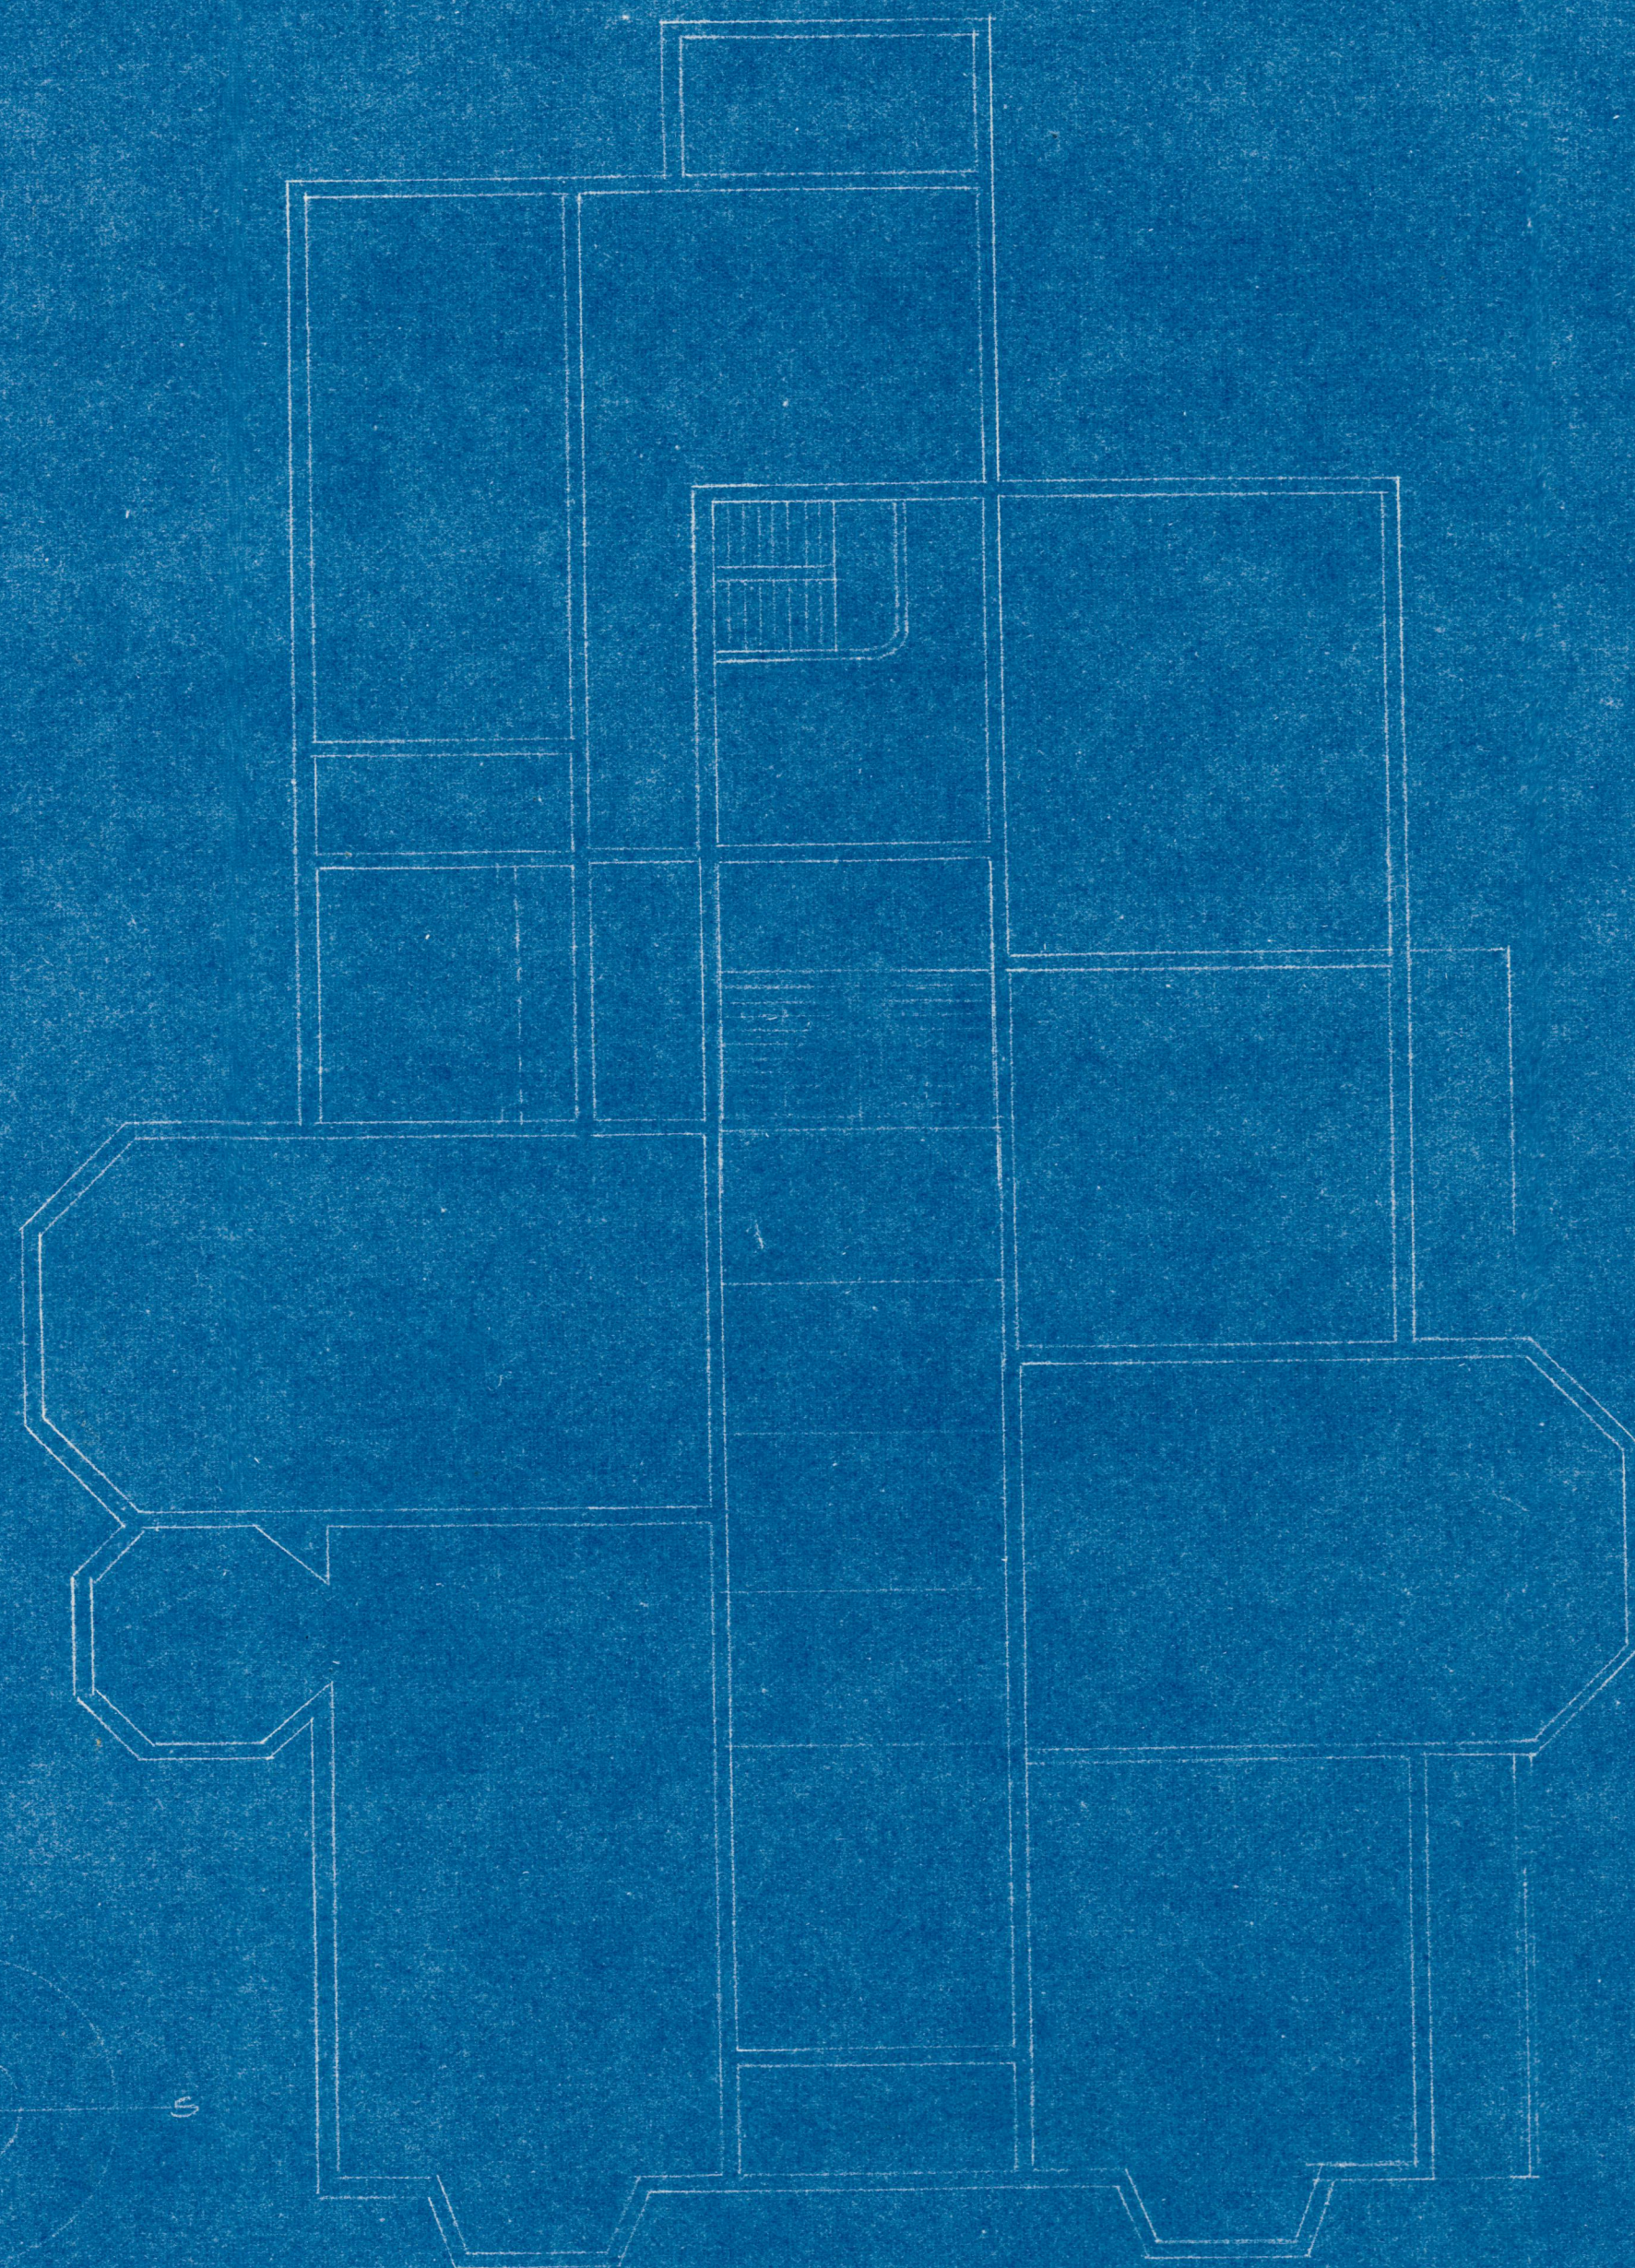

PLAN OF FIRST FLOOR

ST. JOSEPH MUSEUM
11TH & CHARLES ST. ST. JOSEPH, MO.
ECKEL AND ALDRICH
OCT 247 ARCHITECTS SHEET 1
ST. JOSEPH, MISSOURI

2007.13.3012M