




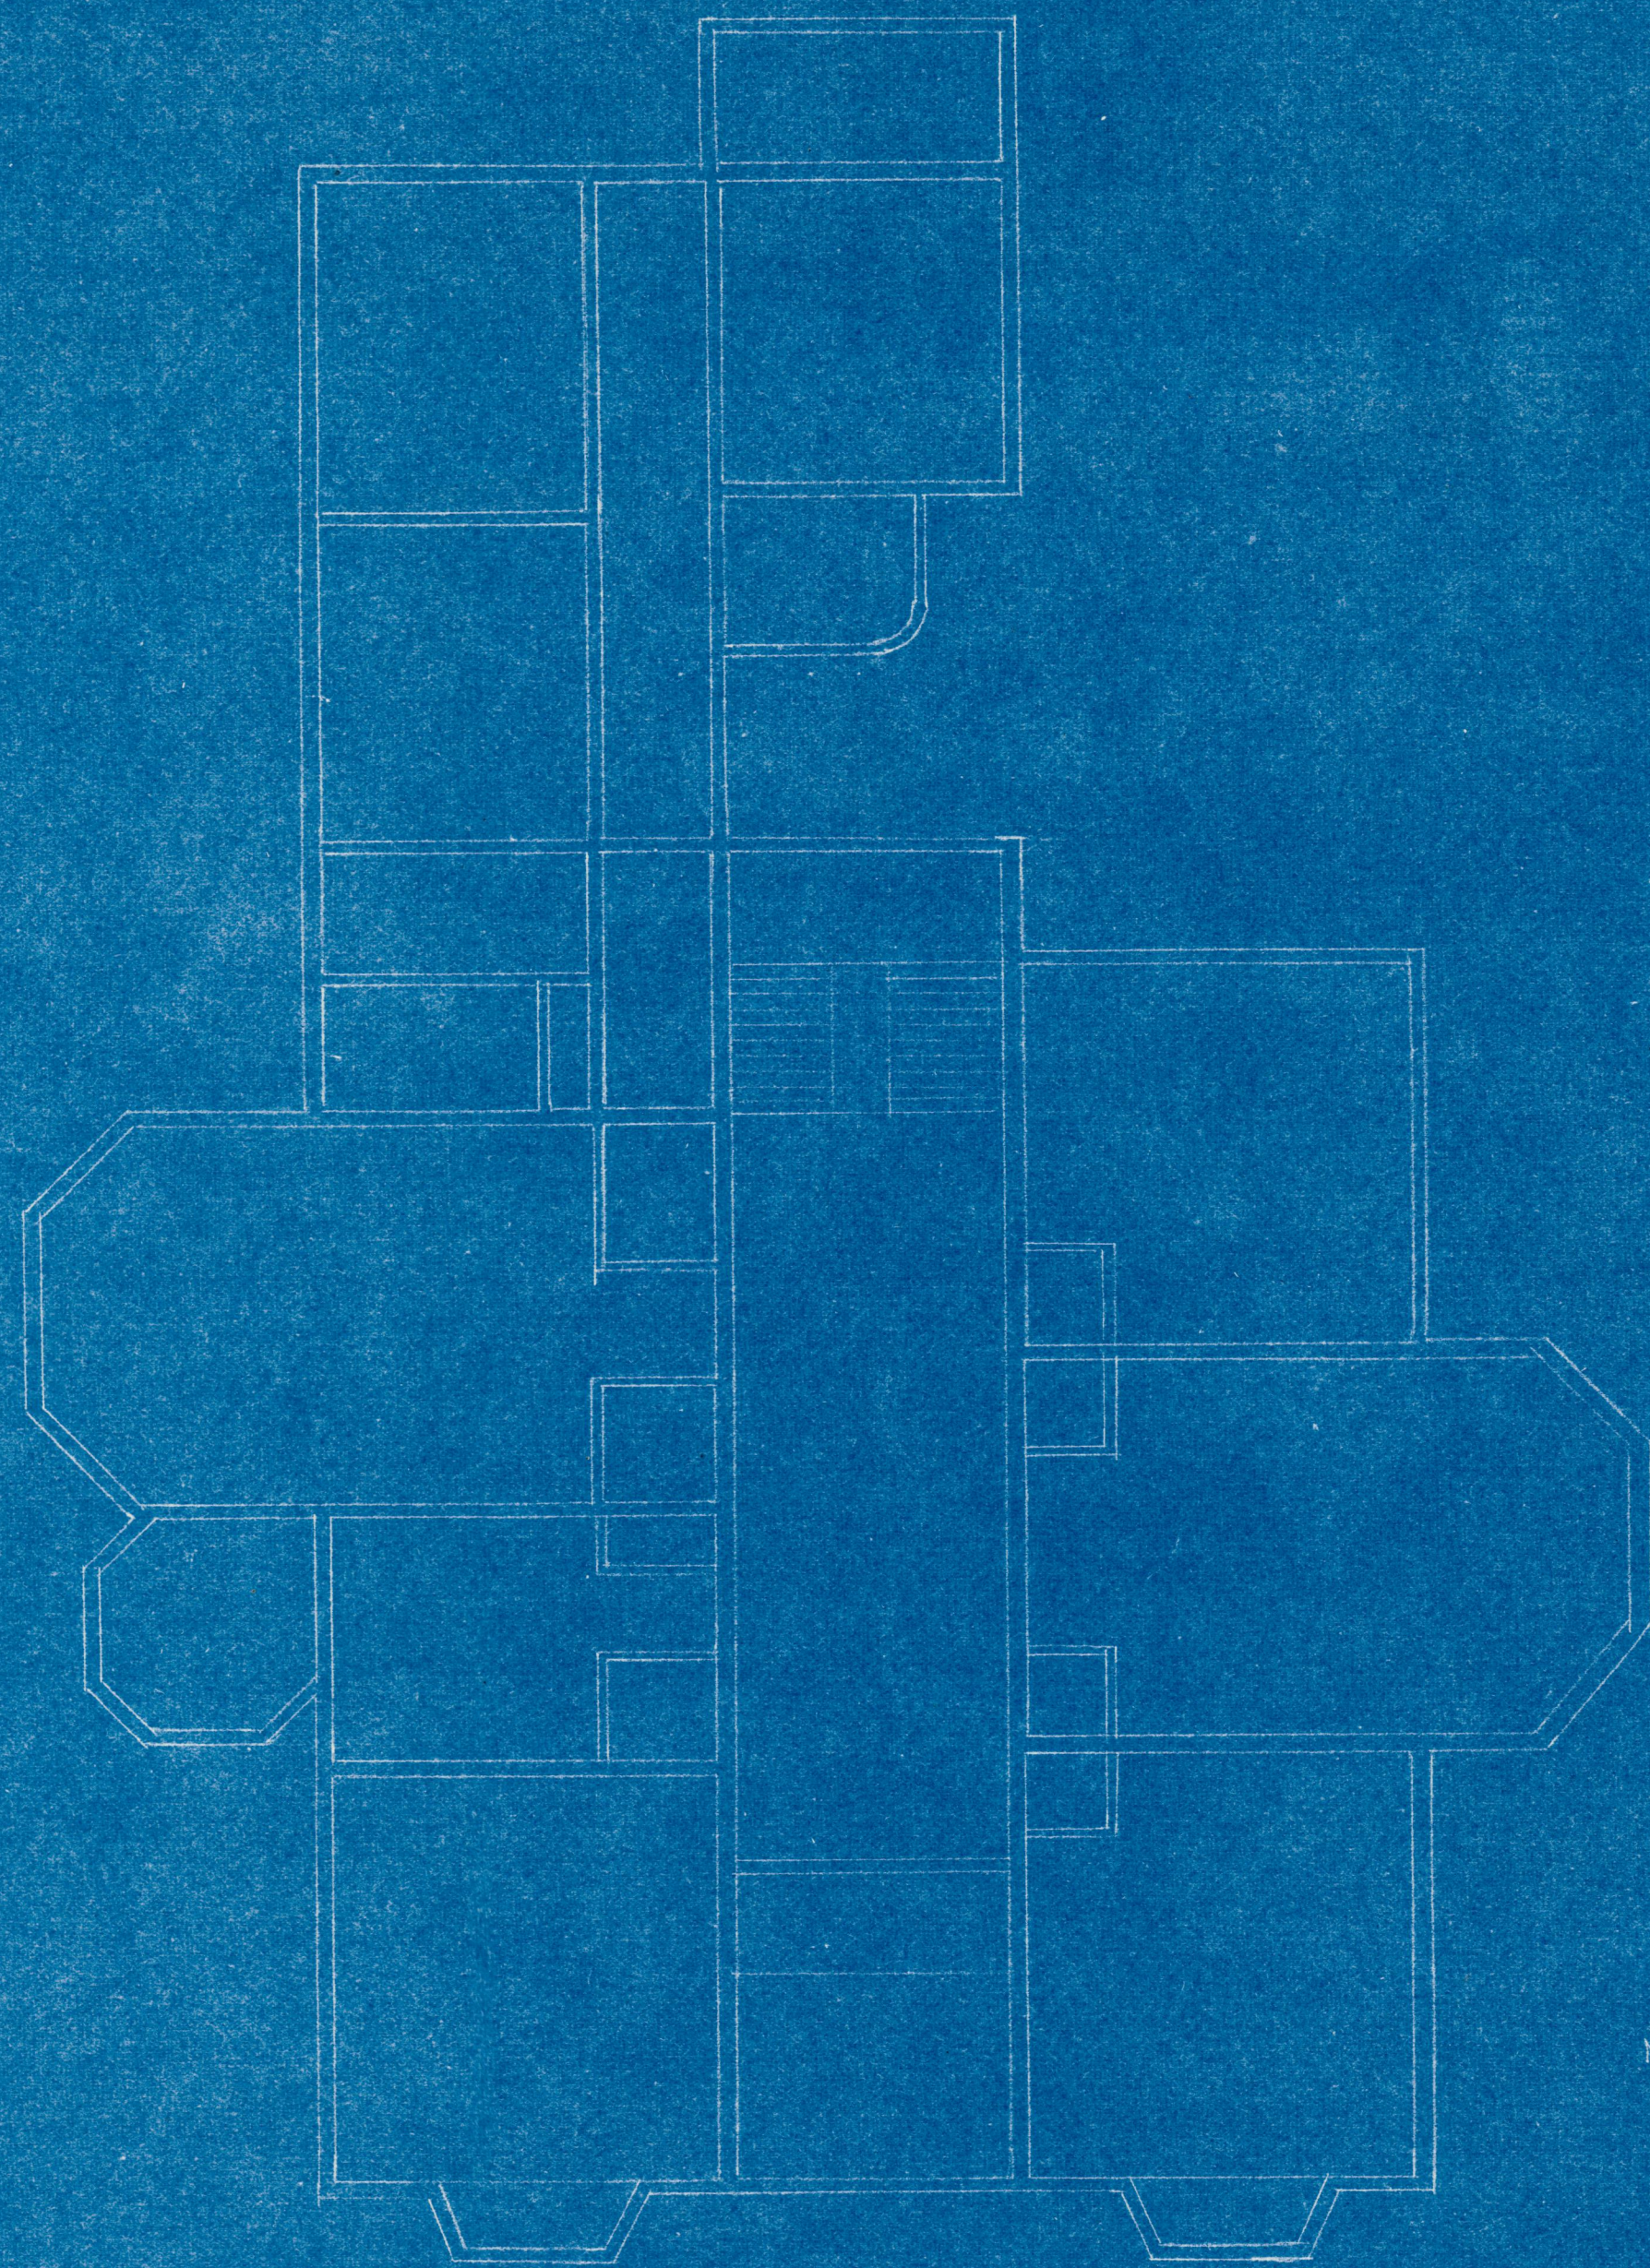

PLAN OF SECOND FLOOR

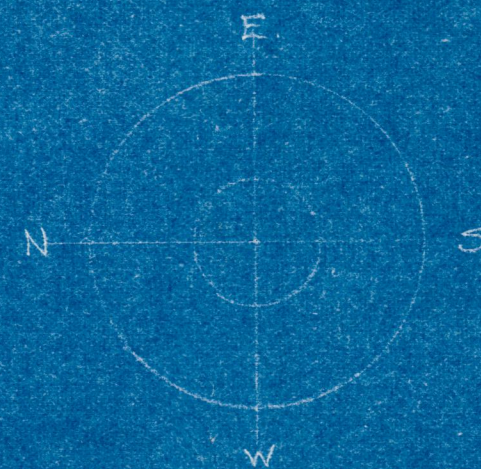

SCALE  $\frac{1}{8}" = 1'-0"$

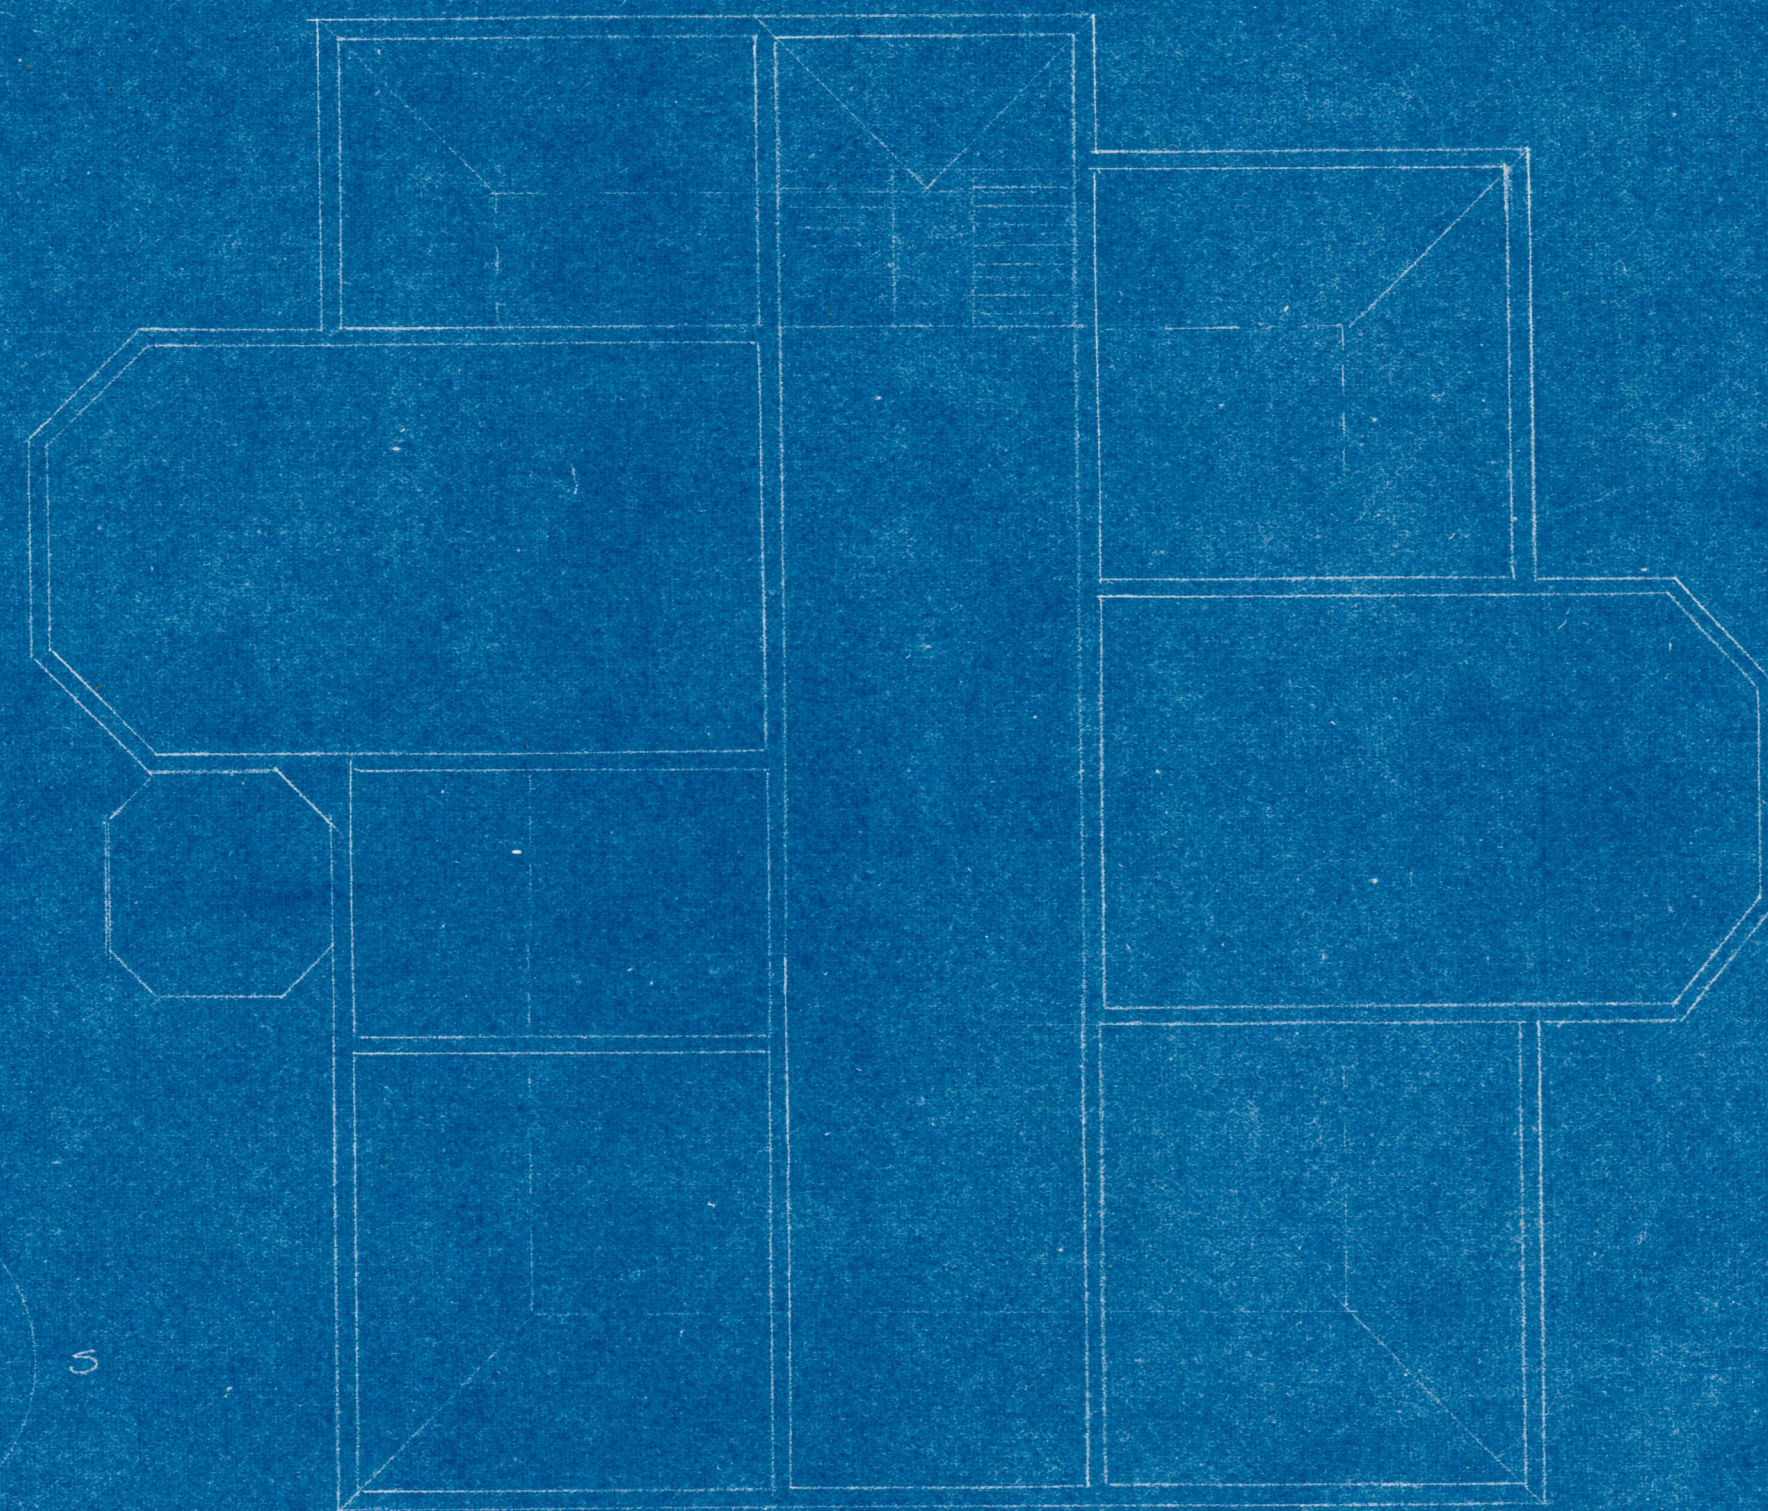

PLAN OF THIRD FLOOR