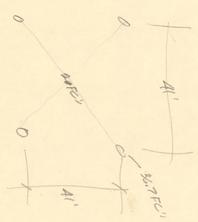

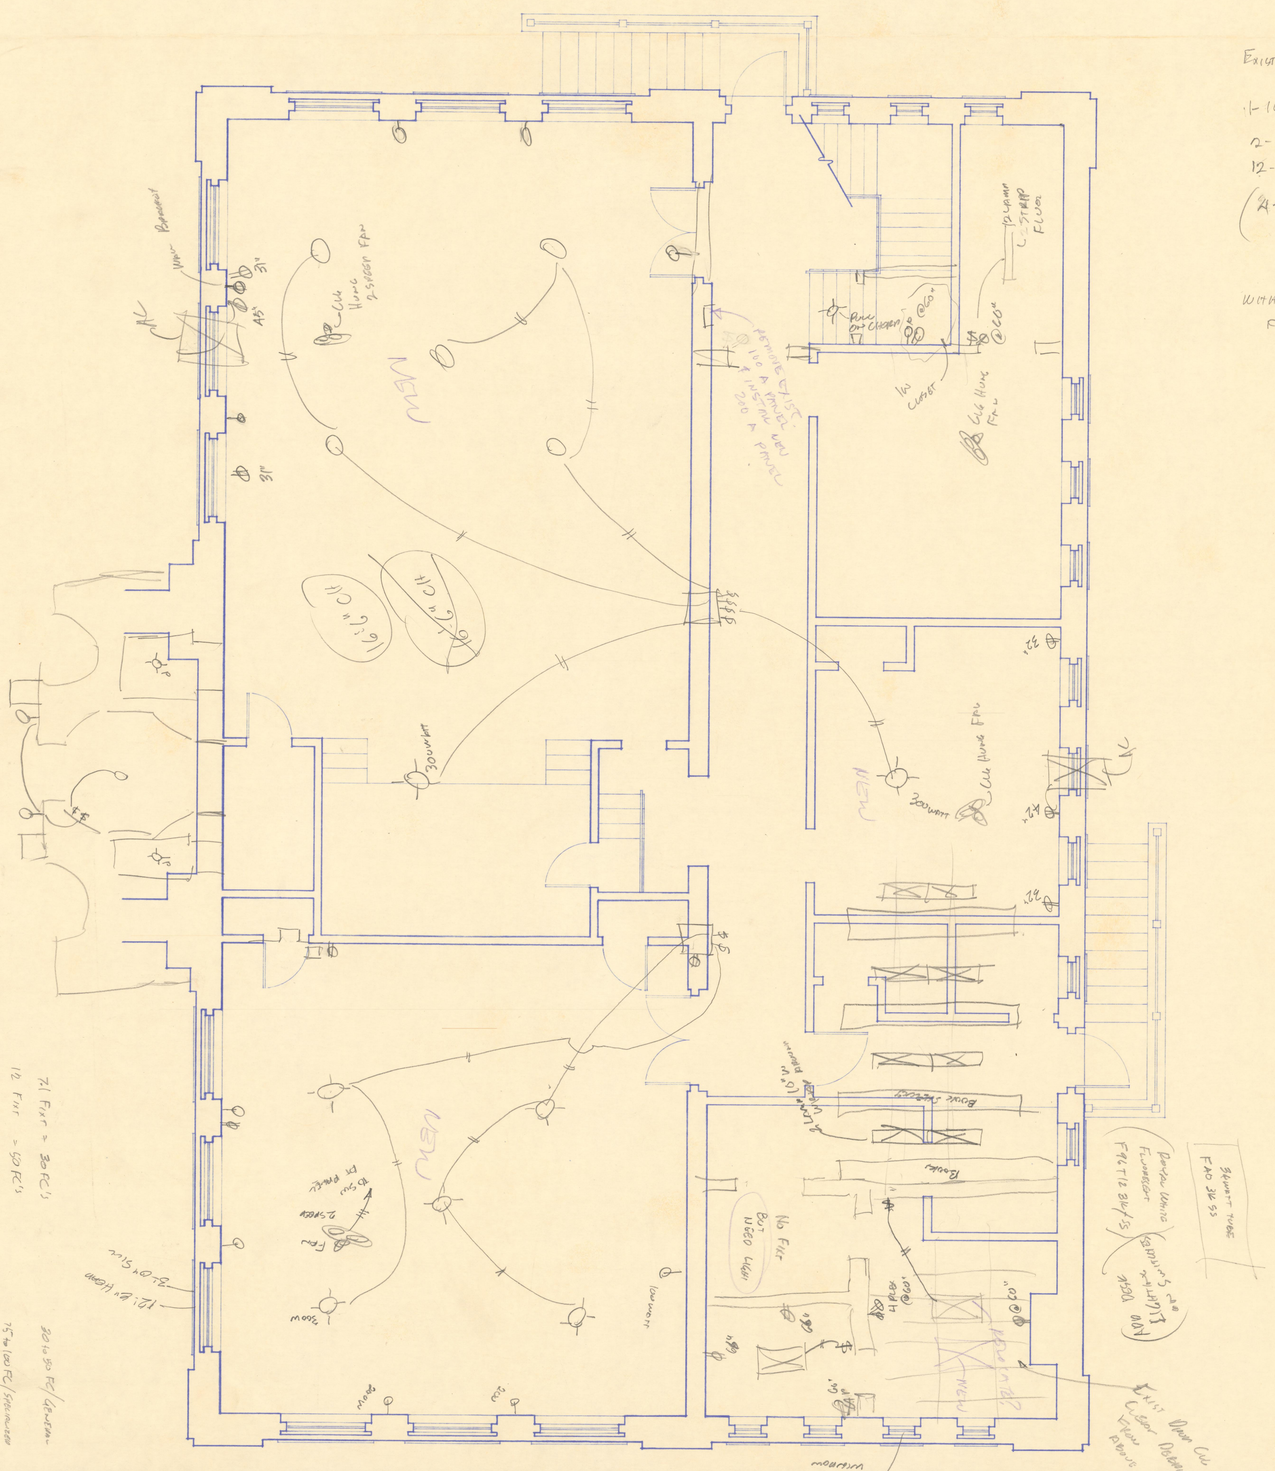

EXIST NRO TYPE LOAD CENTER

1 - 100 AMP 2P MAIN

12 - 30 A 2P

12 - 20 A 1P

(2 - 20A 1P (TANDEM)
TOTAL 8-20A)

WITH 4 SWITCHES FOR CIRCULATION FANS (HIGH - LOW - OFF SWITCHES)

Brunner & Brunner architects & engineers, inc.

ST. JOSEPH, MISSOURI 64501 (816) 279-0809

SHEET NUMBER	TOTAL SHEETS	REVISIONS	CHECKED BY	DRAWN BY	DATE	JOB NUMBER