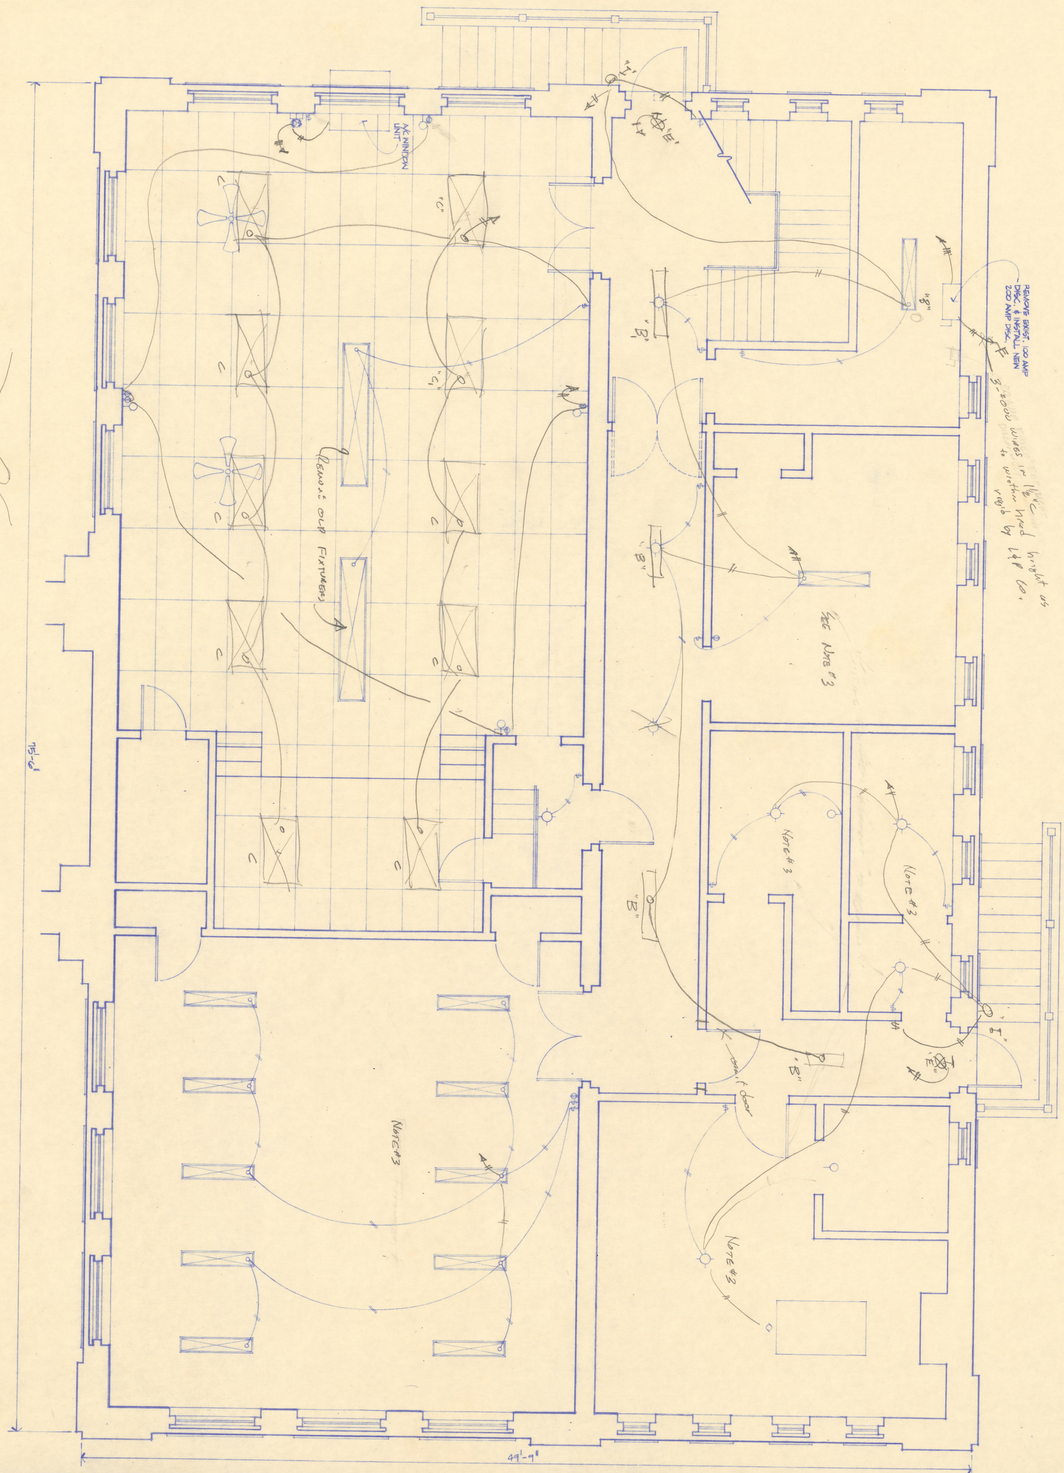

BASEMENT PLAN

1/4" = 1'-0"

Notes

2. Existing Fixtures & Equipment to Remain Wiring Upon Removal & Wires to Be Home Runs to Their Panelboards

4. Type B & C Fixtures Are Duplicate with Fixtures But Are Not Switched

5. All Exit Lights to Be Wired to One Circuit.

Brunner & Brunner architects & engineers, inc.

ST. JOSEPH, MISSOURI 64501 (816) 279-0809

ELECTRICAL RENOVATION

WASHINGTON PARK LIBRARY

THIRD & MARKET ST. JOSEPH, MO

SHEET NUMBER 12 TOTAL SHEETS

REVISIONS | CHECKED BY | DRAWN BY | DATE | JOB NUMBER