



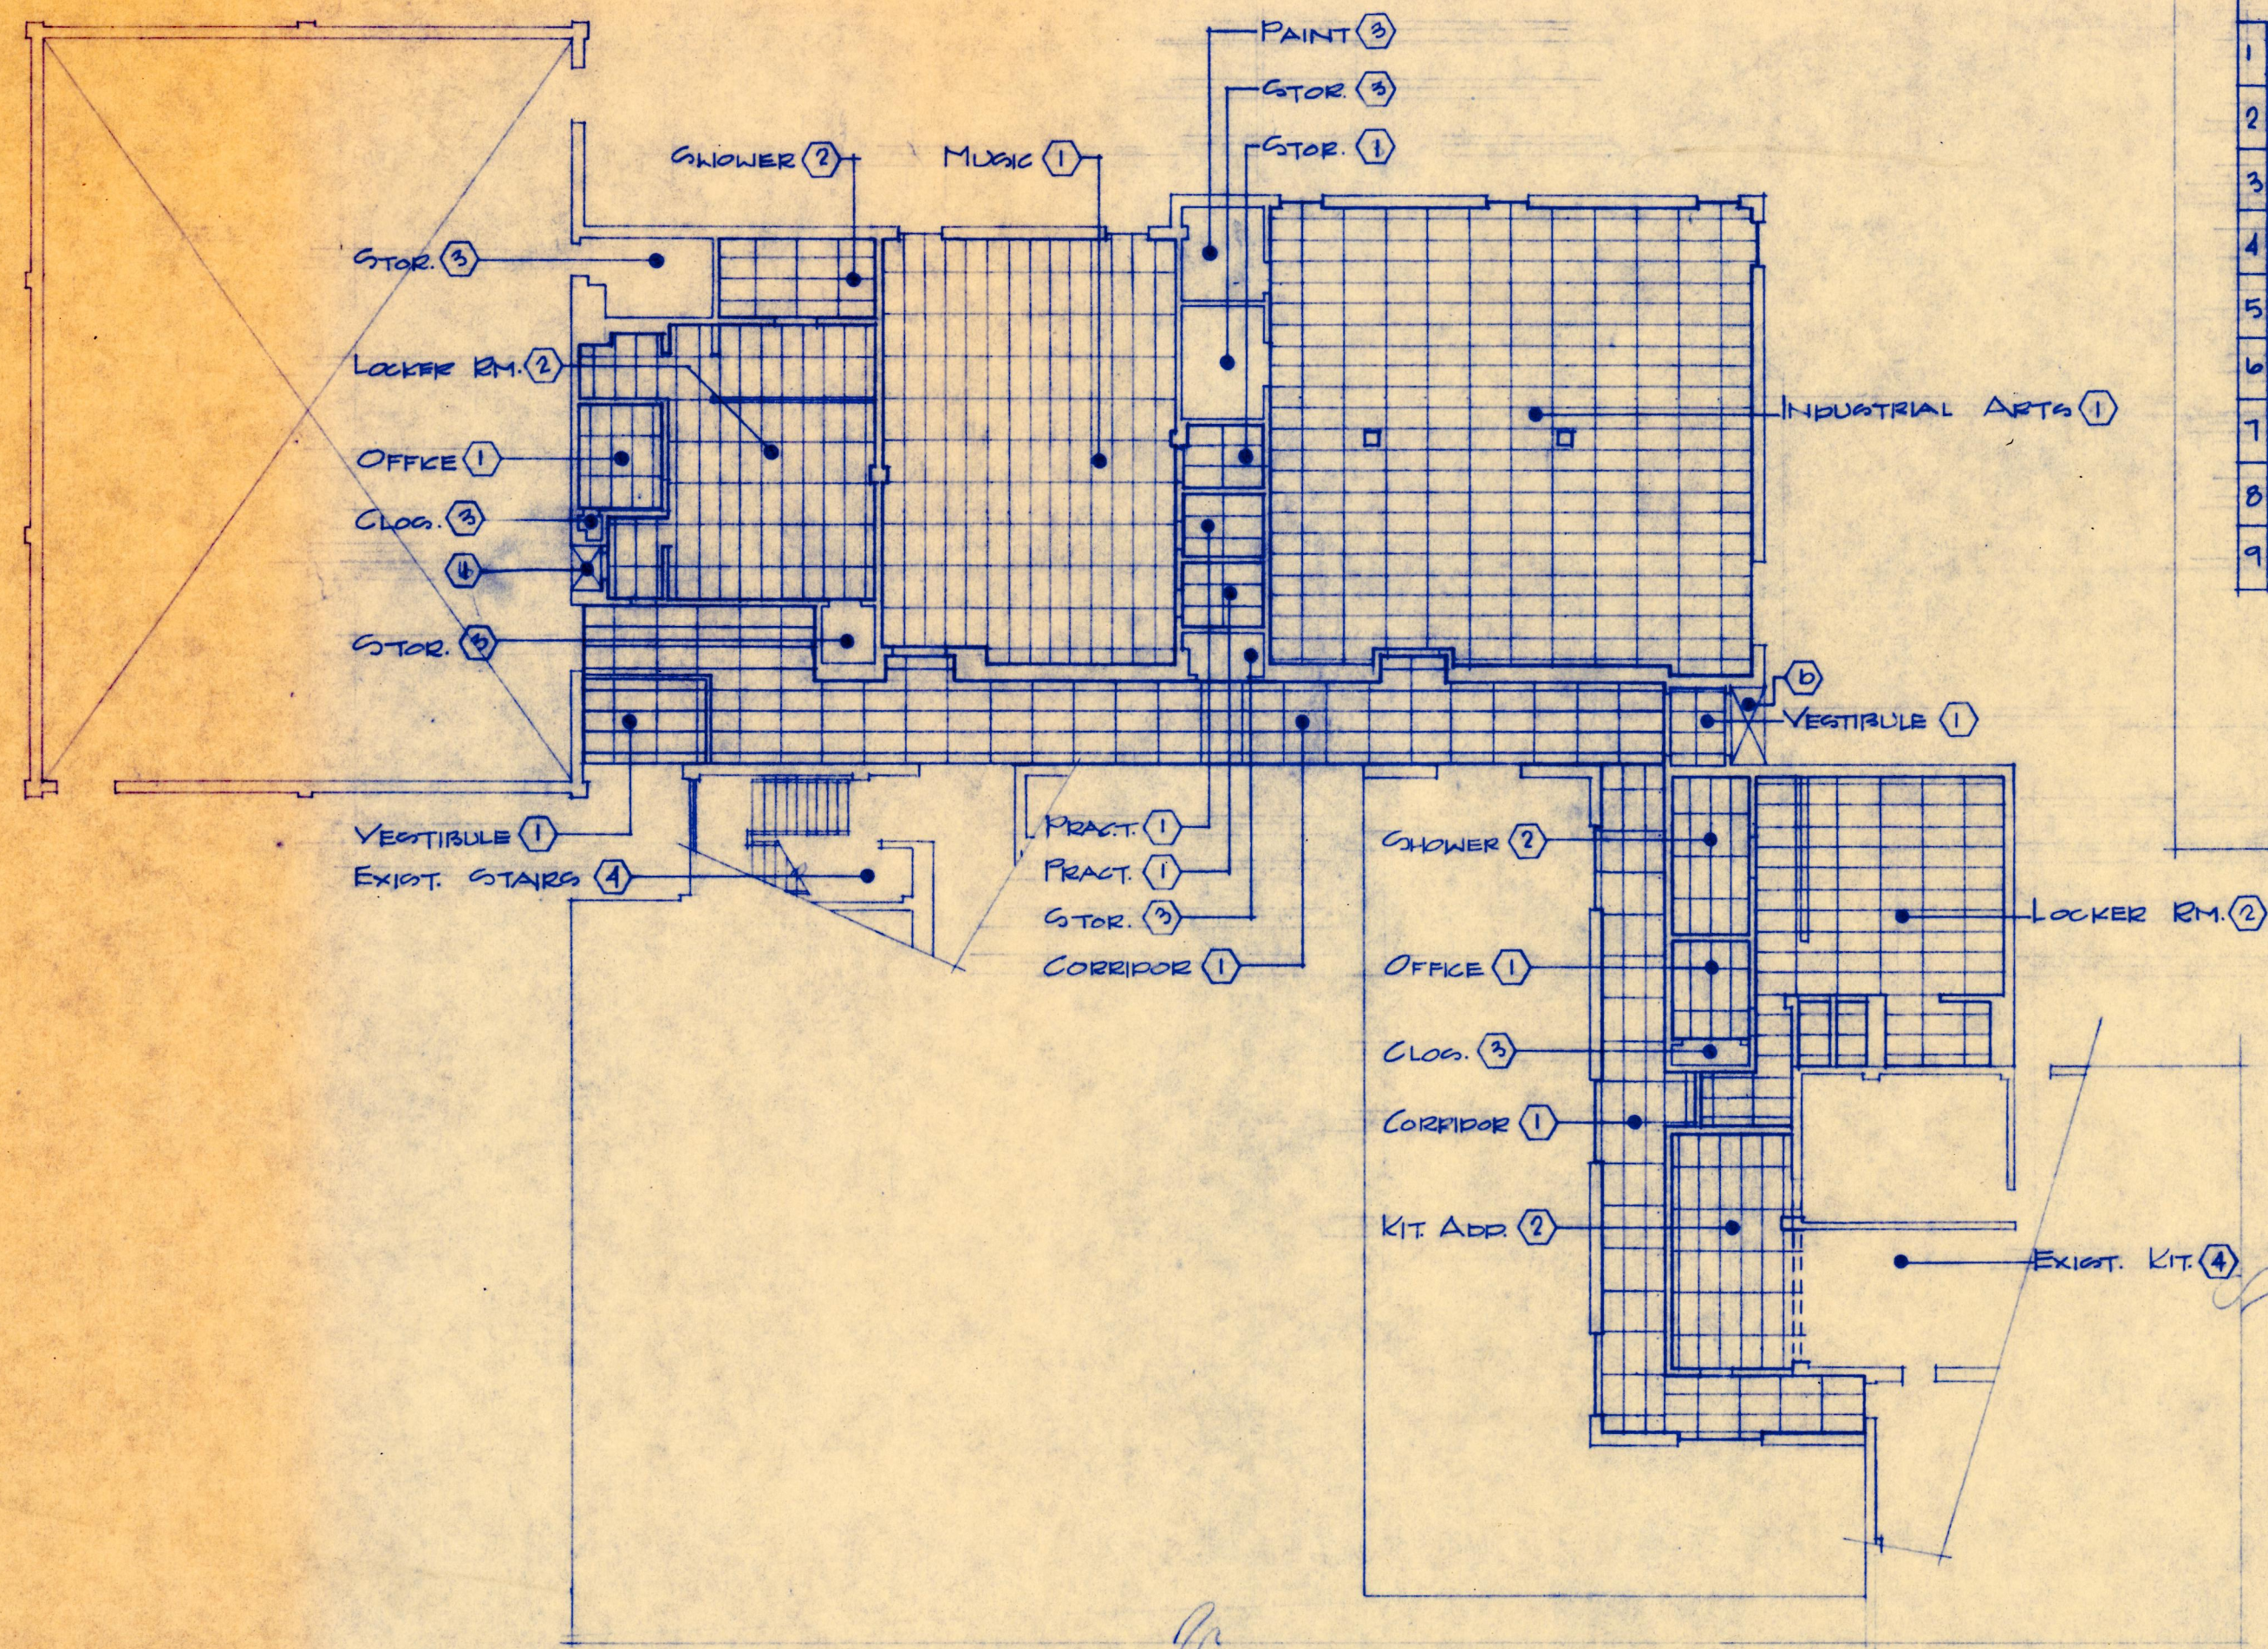

FIRST FLOOR CEILING GRID PLAN
SCALE 1/8" = 1'-0"

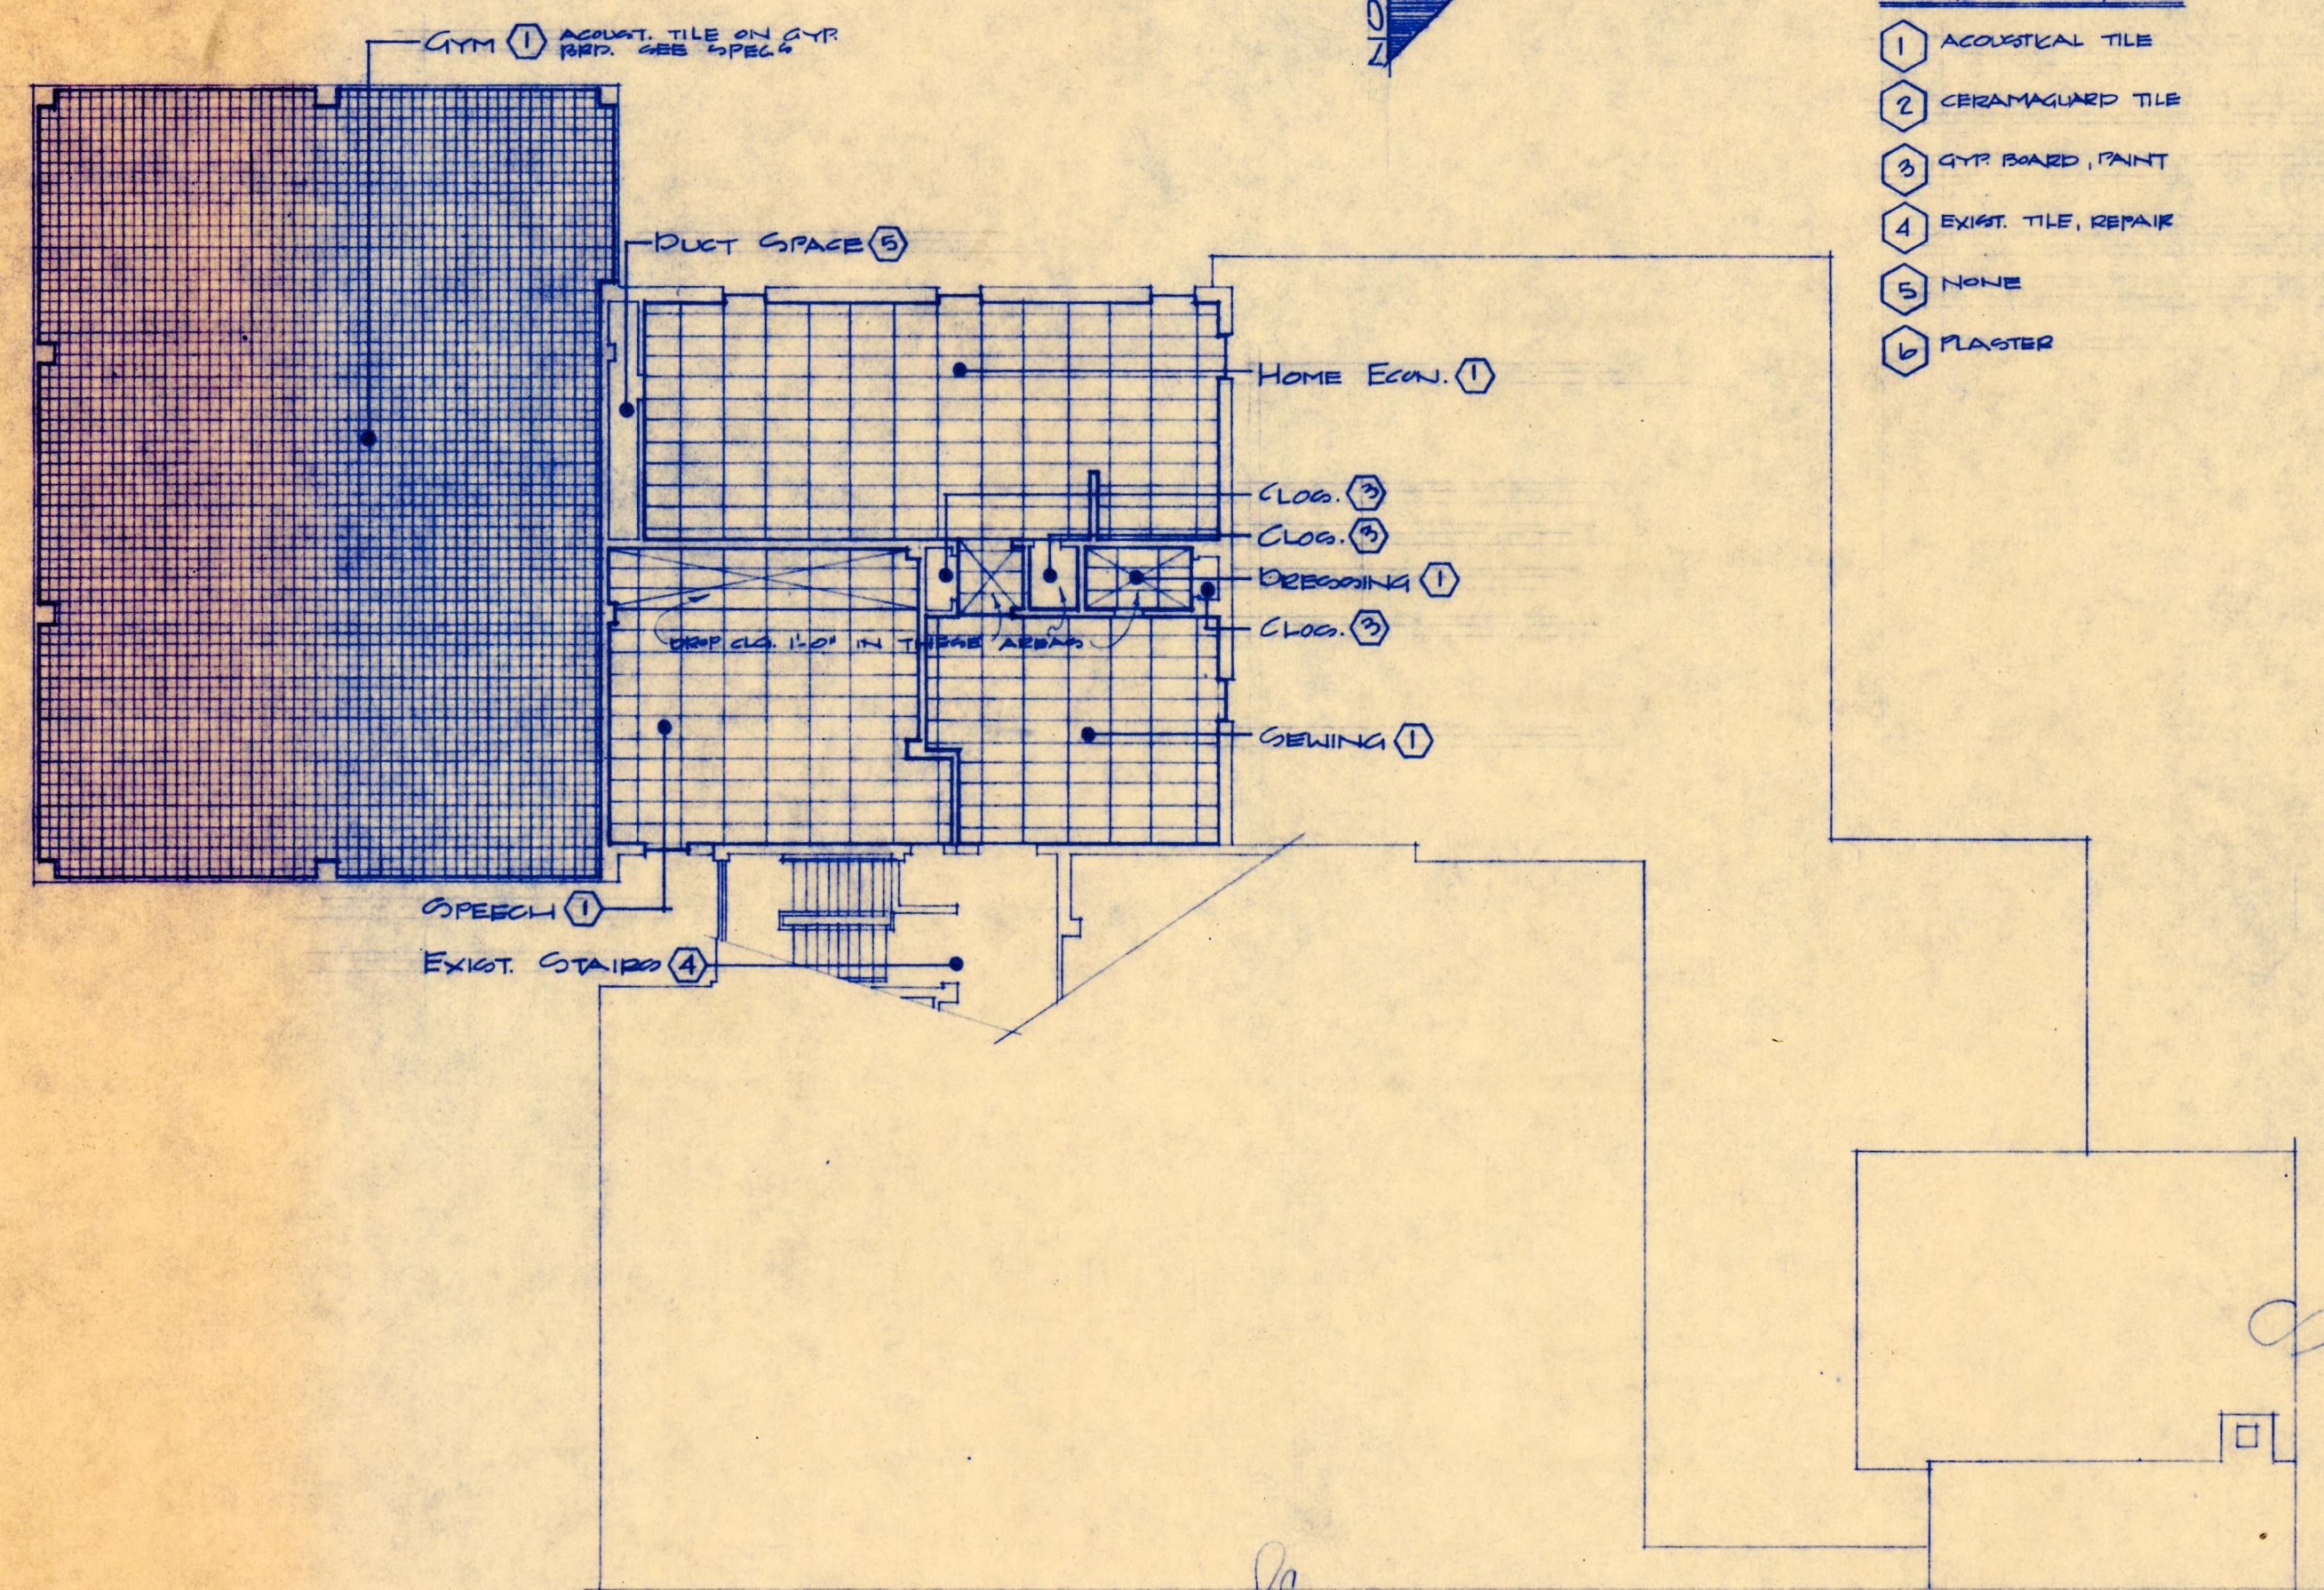


SECOND FLOOR CEILING GRID PLAN
SCALE 1/8" = 1'-0"


- CEILING LEGEND
- 1 ACoustical TILE
 - 2 CERAMAGLazed TILE
 - 3 GYP BOARD, PAINT
 - 4 EXIST. TILE, REPAIR
 - 5 NONE
 - 6 PLASTER

FINISH LEGEND

WALLS	CLO.	FLOOR	BASE	TRIM	DOORS
1 BRICK ON MAG.	1 ACoustical TILE	1 V.A. TILE	1 STRUCTURAL GLAZED TILE	1 WOOD, STAIN	1 WOOD, STAIN
2 BRICK W/INSTR. MAG. PAINT ABOVE	2 CERAMAGLazed TILE	2 CEMENT	2 GLAZED BRICK	2 MET., PAINT	2 WOOD, PAINT
3 BRICK W/INSTR. ON GYP BOARD, PAINT ABOVE	3 GYP BOARD, PAINT		3 1" VINYL		3 MET., PAINT
4 PAINT ON MAG.	4 NONE		4 GLAZED TILE		
5 PAINT ON GYP BOARD	5 ACoustical TILE ON GYP. BRD.		5 SPECIAL		
6 FACE BRICK			6 NONE		
7 EXPOSED MET. PANEL					
8 GLAZED PTN.					
9 FOLDING PTN.					

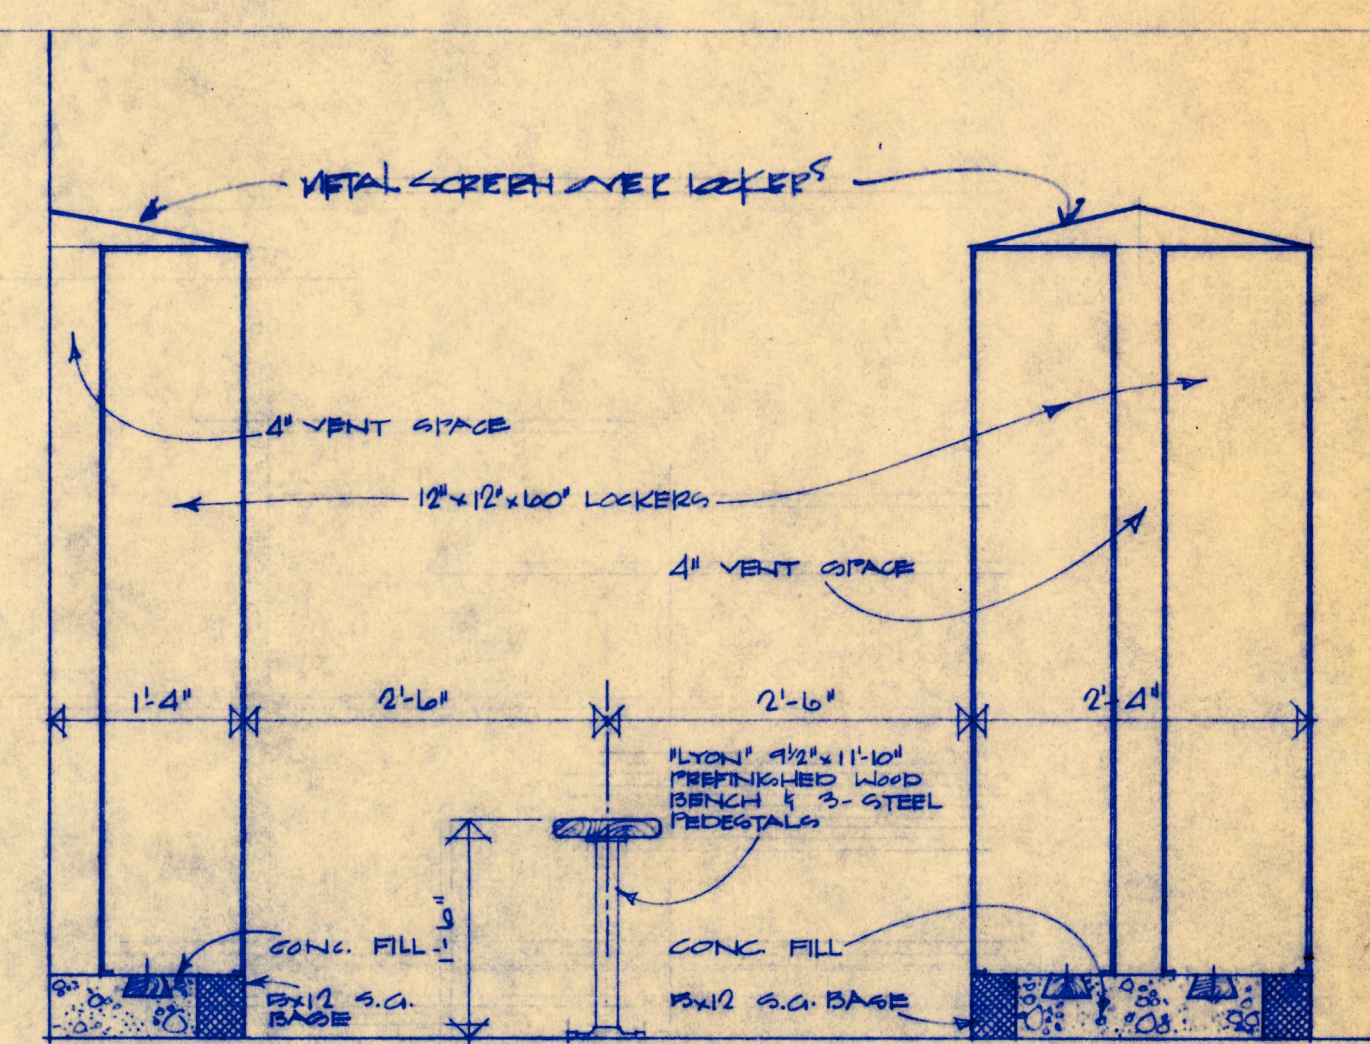


GYM LOCKERS & SEAT DETAILS
SCALE 3/4" = 1'-0"

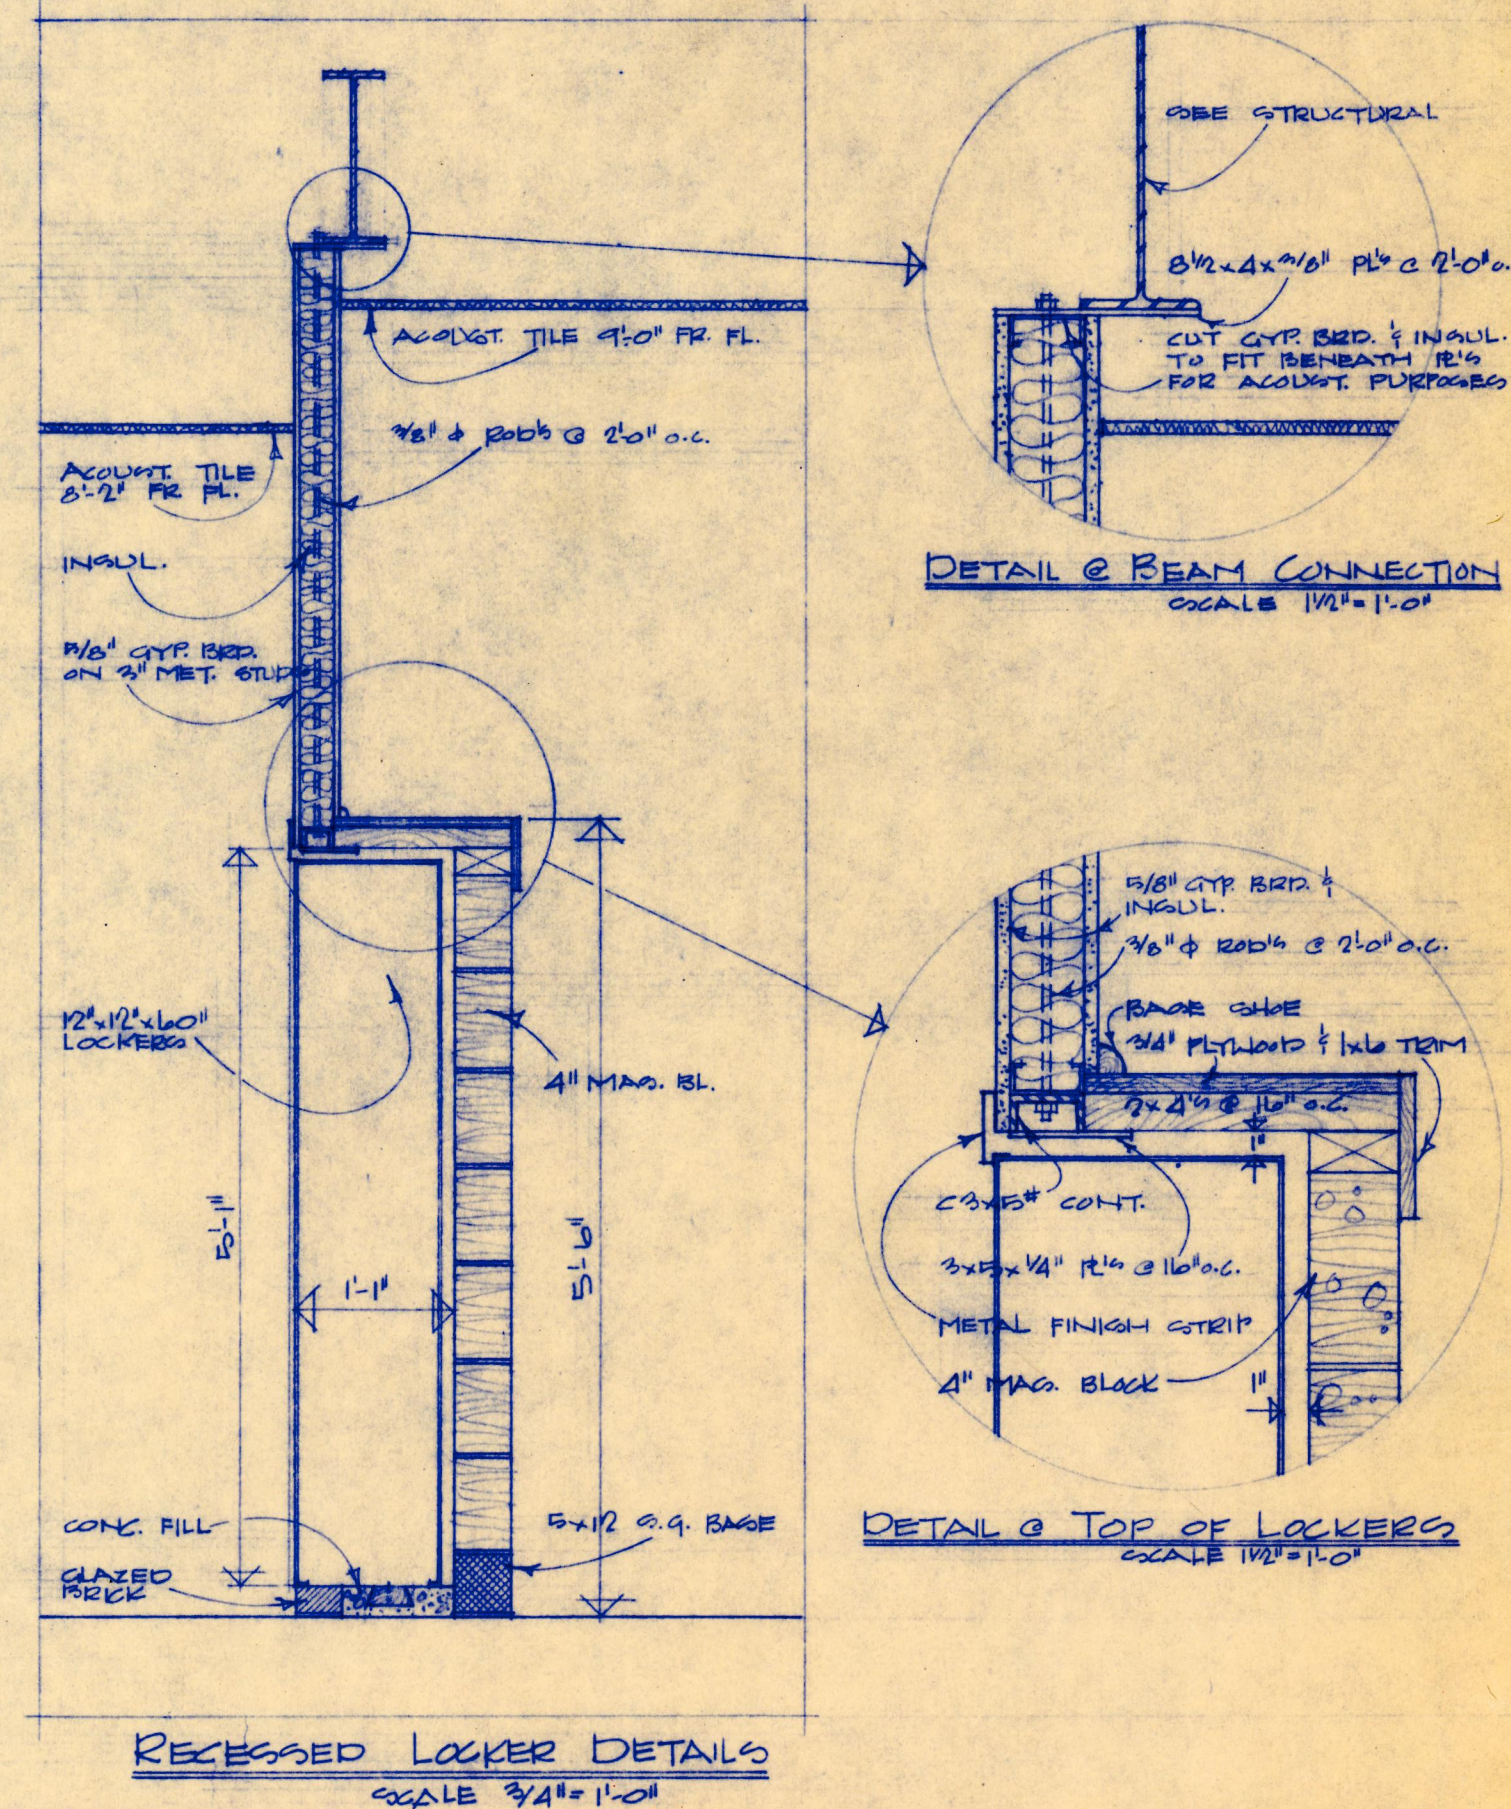

RECESSED LOCKER DETAILS
SCALE 3/4" = 1'-0"

INTERIOR FINISH SCHEDULE												
FIRST FLOOR												
ROOM NO.	ROOM NAME	WALLS				CEILING	FLOOR	BASE	TRIM	DOORS	REMARKS	
		N. WALL	E. WALL	S. WALL	W. WALL							
101	GYMNASIUM	1/1	1/1	1/1	1/1	5	1	3	2	2	EXIST. WINDST. UP TO TOP OF MAG.	
102	STORAGE	4	4	4	4	3	2	6	2	1		
103	SHOWER	1	1	1	1	2	2	1				
104	DRYING	1	1	1	1	2	2	1				
105	TOILET	1	1	1	1	2	2	1				
106	OFFICE	4	4	4	4	1	2	1	2	1		
107	LOCKER RM. VEST.	1	1	1	1	2	2	1	2	1		
108	LOCKER ROOM	1	1	1	1	2	2	1	2	1		
109	STOR.	4	4/8	4	4	3	2	6	2	1		
110	STAIR	2	1/8	6	2	1	1	3	2	1	REELS, TRAILS & LONG LAMINATE TO BE RUBBER TREADS & GRIPERS	
111	SOUTH WEST ENT. VEST.	3	6/8	6	3	1	1	6	2	2/1		
112A	CORRIDOR	3	6/1	3	1/5	1	1	1/24	2	3/1		
112B	CORRIDOR	2	2	2	2	1	1	1	2	3/1		
112C	CORRIDOR	6	2	2	2	1	1	1	2	3/1		
113	NORTH WEST ENT. VEST.	3	6	3	6	1	1	6	2	2/1		
114	STOR.	4	4	4	4	3	1	1	2	1		
115	MUSIC ROOM	2	3/8	2	2	1	1	1/3	2	1	VINYL BASE @ RISERS	
116	PRACTICE	2	2	2	2	1	1	1	2	1		
117	PRACTICE	2	2	2	2	1	1	1	2	1		
118	STOR.	2	2	2	2	1	1	1	2	1		
119	STOR.	4	4	4	4	3	2	1	2	1		
120	PAINT ROOM	4	4	4	4	3	2	1	2	1		
121	INDUSTRIAL ARTS	4	4/5	4	4	1	2	1	2	1		
122	SHOWER	1	1	1	1	2	2	1				
123	DRYING	1	1	1	1	2	2	1				
124	OFFICE	4	4	4	4	1	2	1	2/1	1		
125	CLOSET	4	4	4	4	3	2	1	1	1		
126	LOCKER ROOM	1	1	1	1	2	2	1	2	1		
127	PRIVATE SHOWERS	1	1	1	1	2	2	1				
128	TOILET	1	1	1	1	2	2	1				
129	LOCKER RM. VEST.	1	1	1	1	2	2	1	2	1		
130	KITCHEN ADDITION	1	1	1	1	2	1	1	2	1		
131	EXIST. STOR.				4						CUT 42" OPENG, PATCH, & PAINT	
132	EXIST. CORR.											
133	EXIST. LOCKER RM.											
134	EXIST. TOILET											
135	EXIST. KITCHEN										PATCH EXIST. V.A. TILE	
136	EXIST. ENTRANCE VEST.				6				2	2	1	RELOCATE EXIST. LOCKERS TO SOUTH
137	EXIST. STAIR	6							2	2	1	
138	EXIST. CLASSROOM		9									INSTALL FOLD. PART. & PATCH FL. & CLG.
139	EXIST. CLASSROOM				9							" " " " " " " "
140	RESOURCE ROOM											
141	ART ROOM	2					1	2	2	1	REMOVE CARPET, PATCH CLG.	
142	STOR.	4	4	4	EXIST.		1	2	2	1	" " " "	
143	OFFICE	4	4	4	5	1	EXIST.	2	2	1	LOWER ALL CLG. TO 7'-0 1/2"	
144	LIBRARY			4			EXIST.	2	2	1	PATCH CLG.	
201	SPEECH ROOM	2	4/3	2	2	1	1	1 1/3/4	2	1		
202	FOOD PREP	2	2	2	3	1	1	1/3	2	1		
203	DINING	3			3	1	1	3				
204	LIVING	3	2	2		1	1	1/3				
205	CLO.	4	4	4	4	3	1	1	1	1		
206	STOR.	4	4	4	4	3	1	1	2	1		
207	DRESSING	2	2	2	2	1	1	1	2/1	1		
208	CLO.	5	4	4	4	3	1	1 1/3/4	1	1		
209	SEWING	3	6	2	2	1	1	1/3	2	1		
210	PASSAGE		6	6	6				2	2	PATCH EXIST. FL. & CLG.	
211	EXIST. CORR.				6				2	2	1	
212	EXIST. STAIR.	6									PATCH EXIST. FL. & CLG.	
213	EXIST. CLASSROOM											
214	"				9						INSTALL FOLD. PART, PATCH FL. & CLG.	
215	"					9					" " " " " " " "	
216	"										" " " " " " " "	
217	"										" " " " " " " "	
218	"										" " " " " " " "	
301	PENTHOUSE	7/5	7/5	7/5	7/5	3	2	6	2	3	GYP. BRD. (3 LAYERS) ON COL'S	

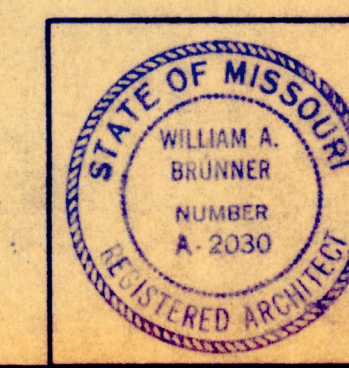

DRAWN BY C.W. KROG
CH'KD BY
REVISION
BRUNNER & BRUNNER ARCHITECTS & ENGINEERS
1105 CORBY BUILDING
2001.33.2375.0

ALTERATION AND ADDITION
SPRING GARDEN MIDDLE SCHOOL
5802 SOUTH 22nd STREET
ST. JOSEPH, MISSOURI
SCHOOL DISTRICT OF ST. JOSEPH, MO.
DATE 1-17-72
JOB No.

SHEET No. 15