



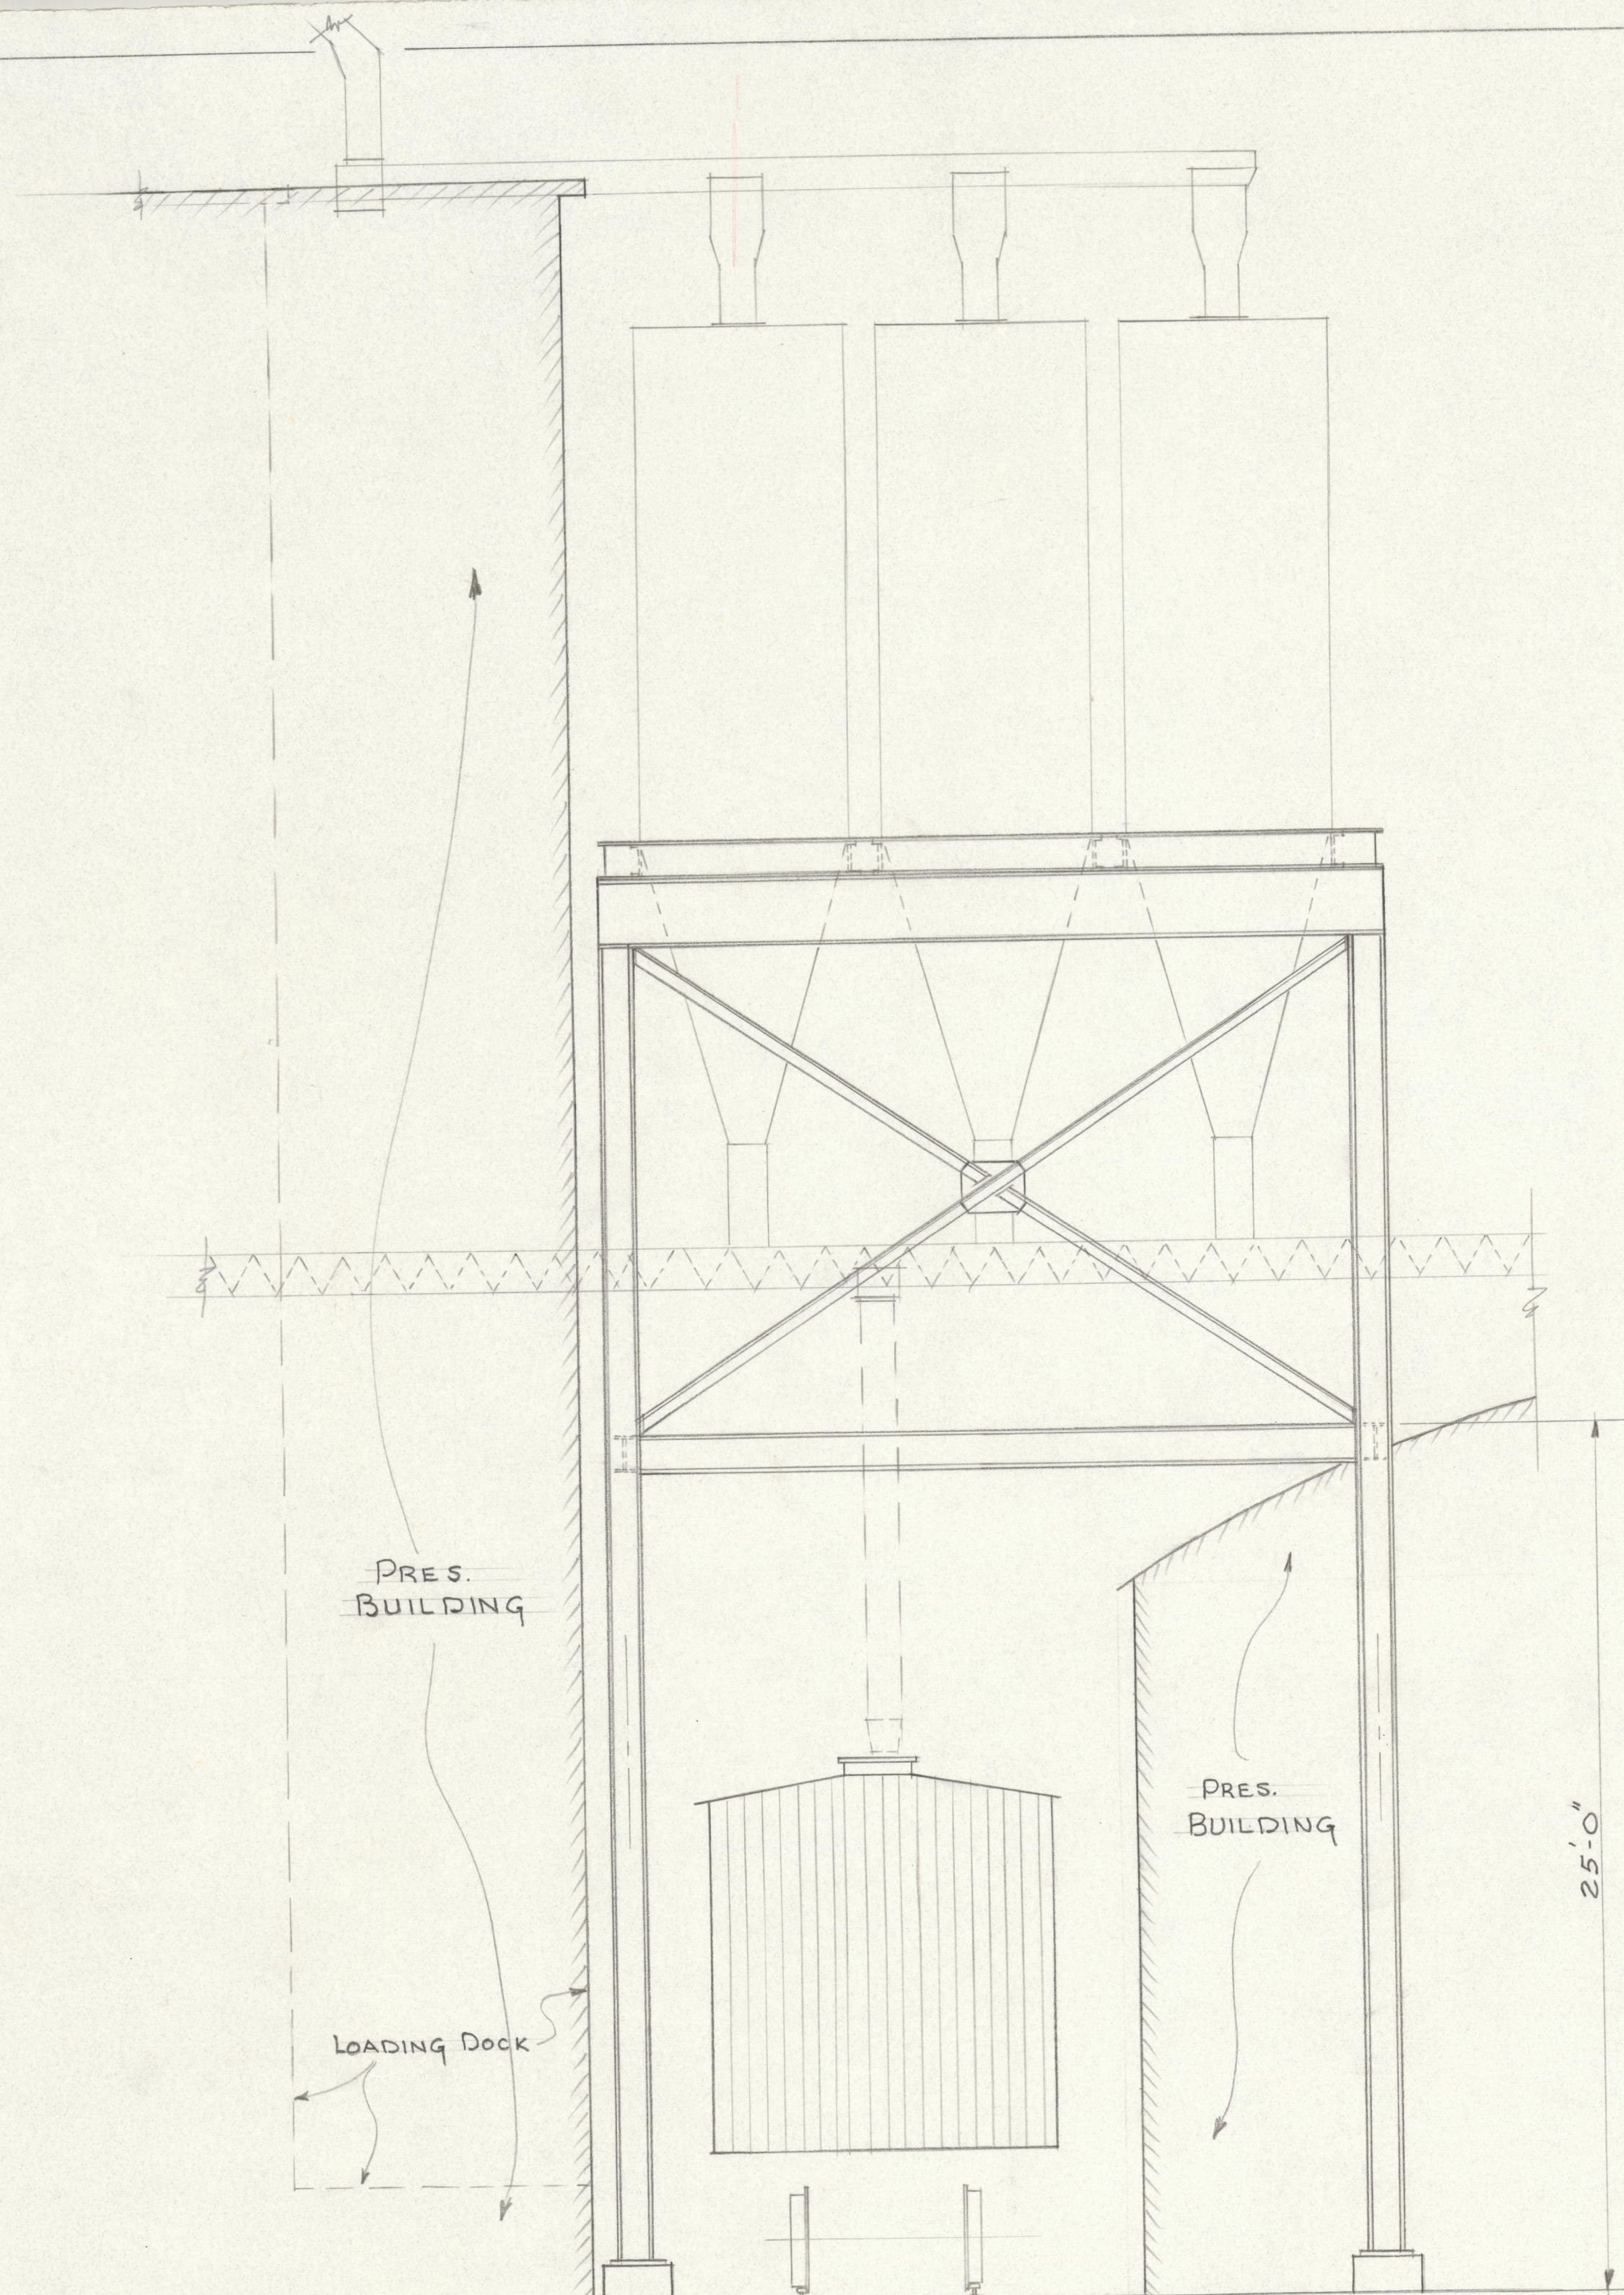

ELEVATION LOOKING NORTH
SCALE $\frac{1}{4}" = 1'-0"$

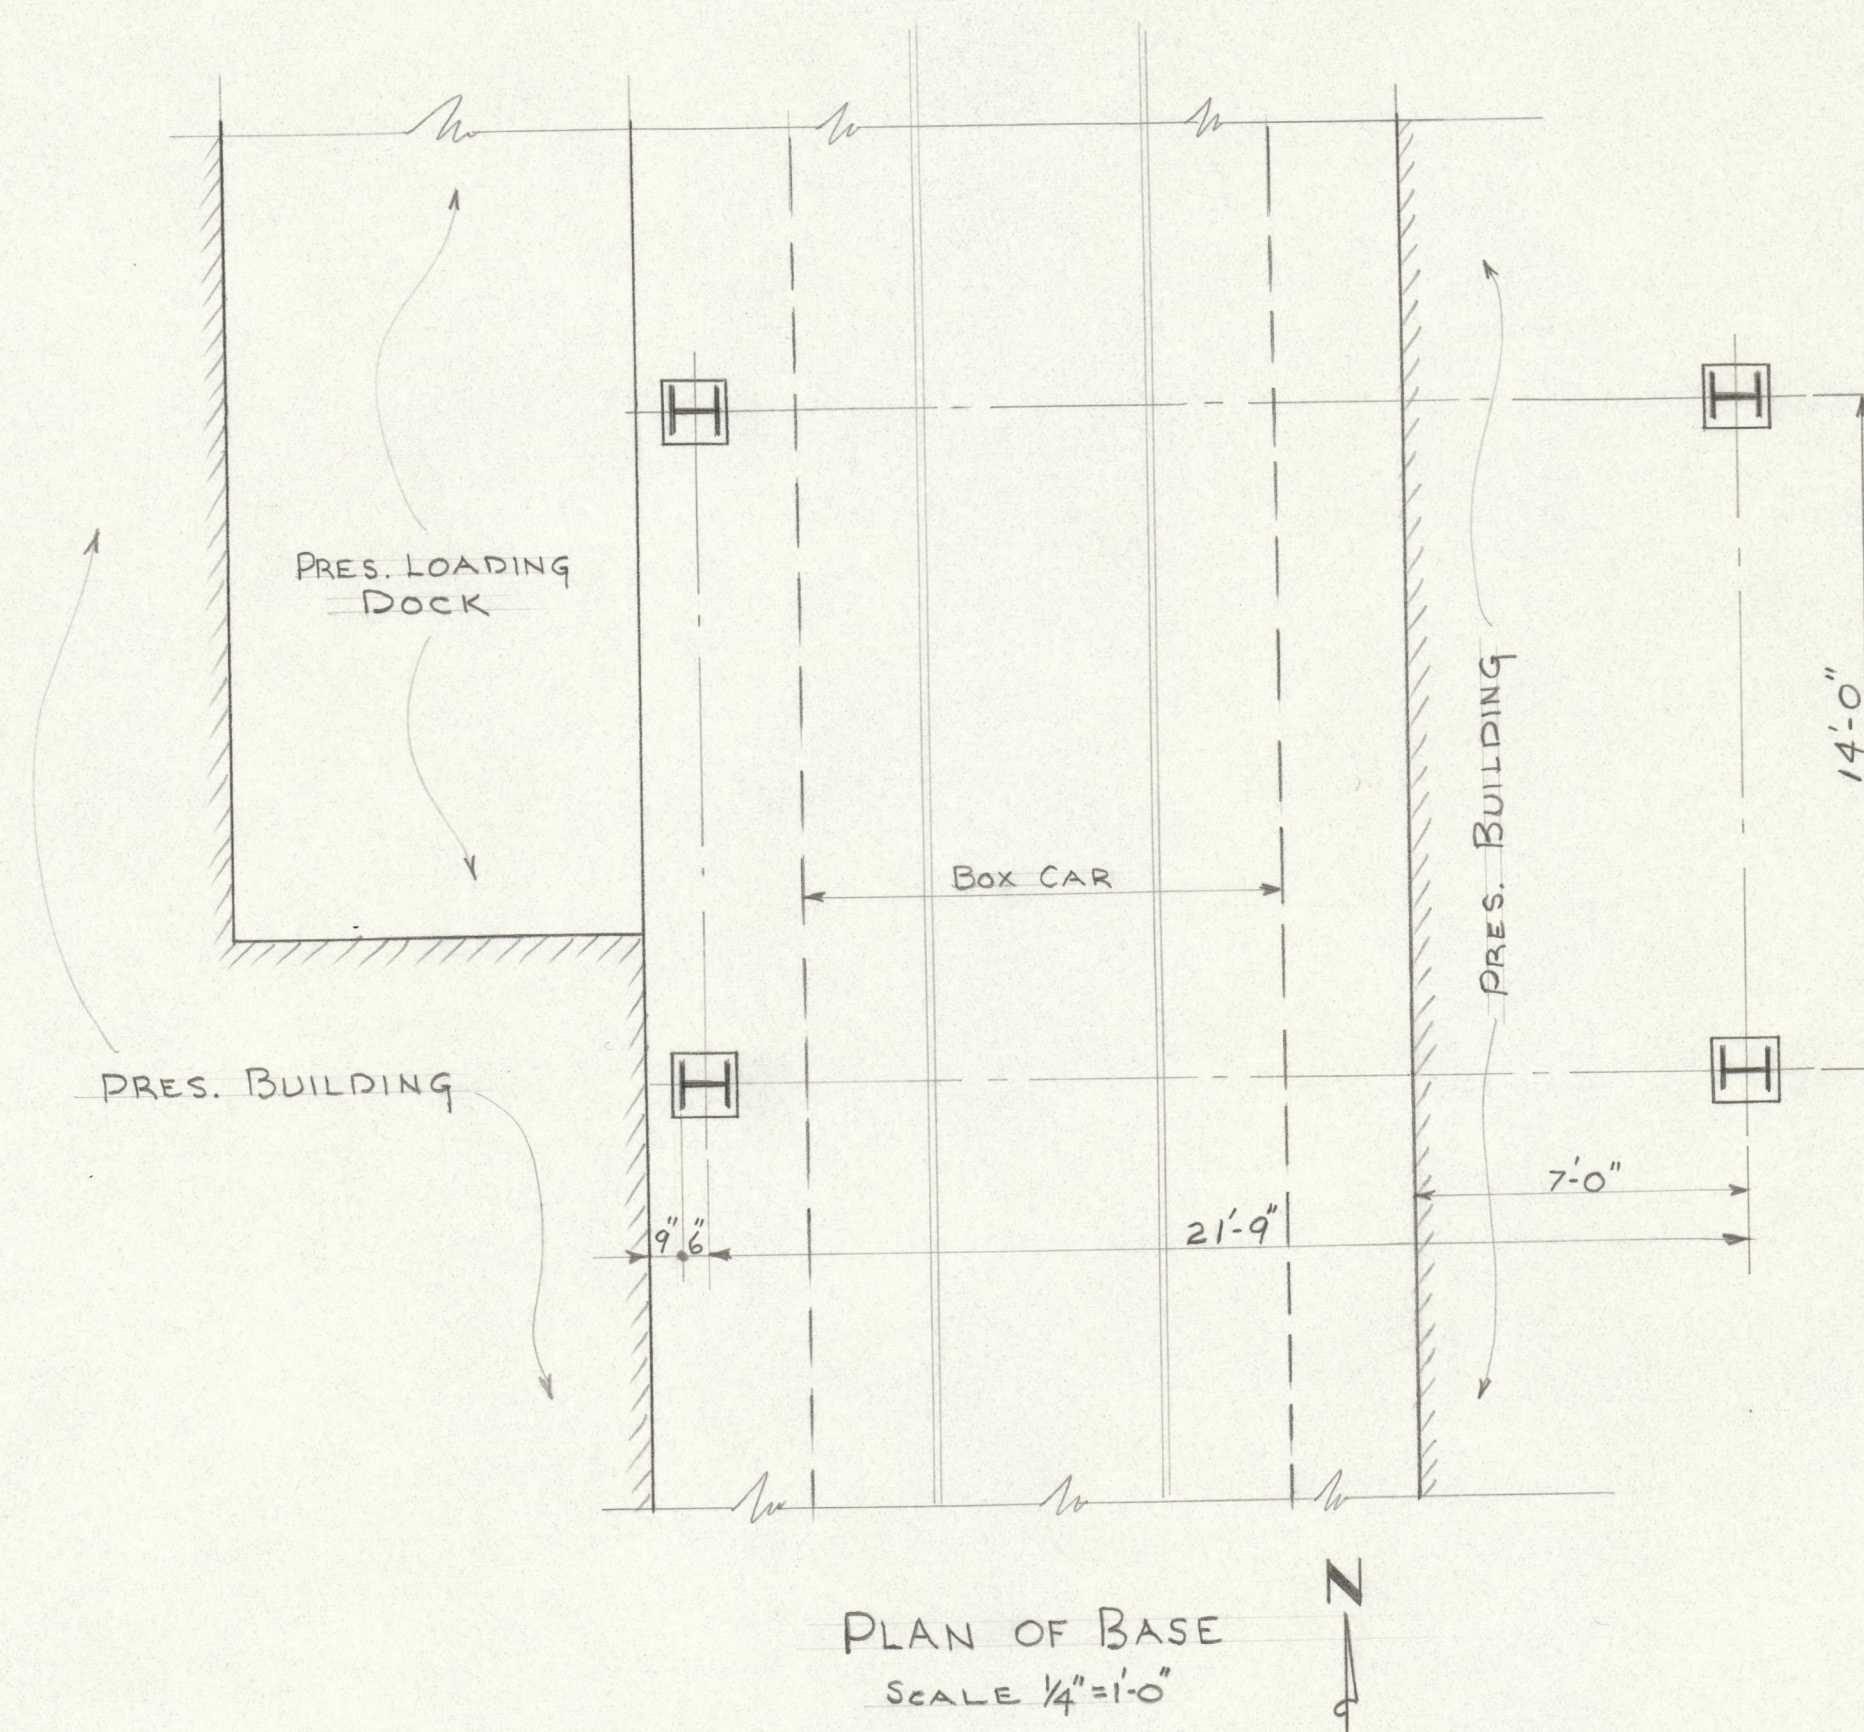

PLAN OF BASE
SCALE $\frac{1}{4}" = 1'-0"$