

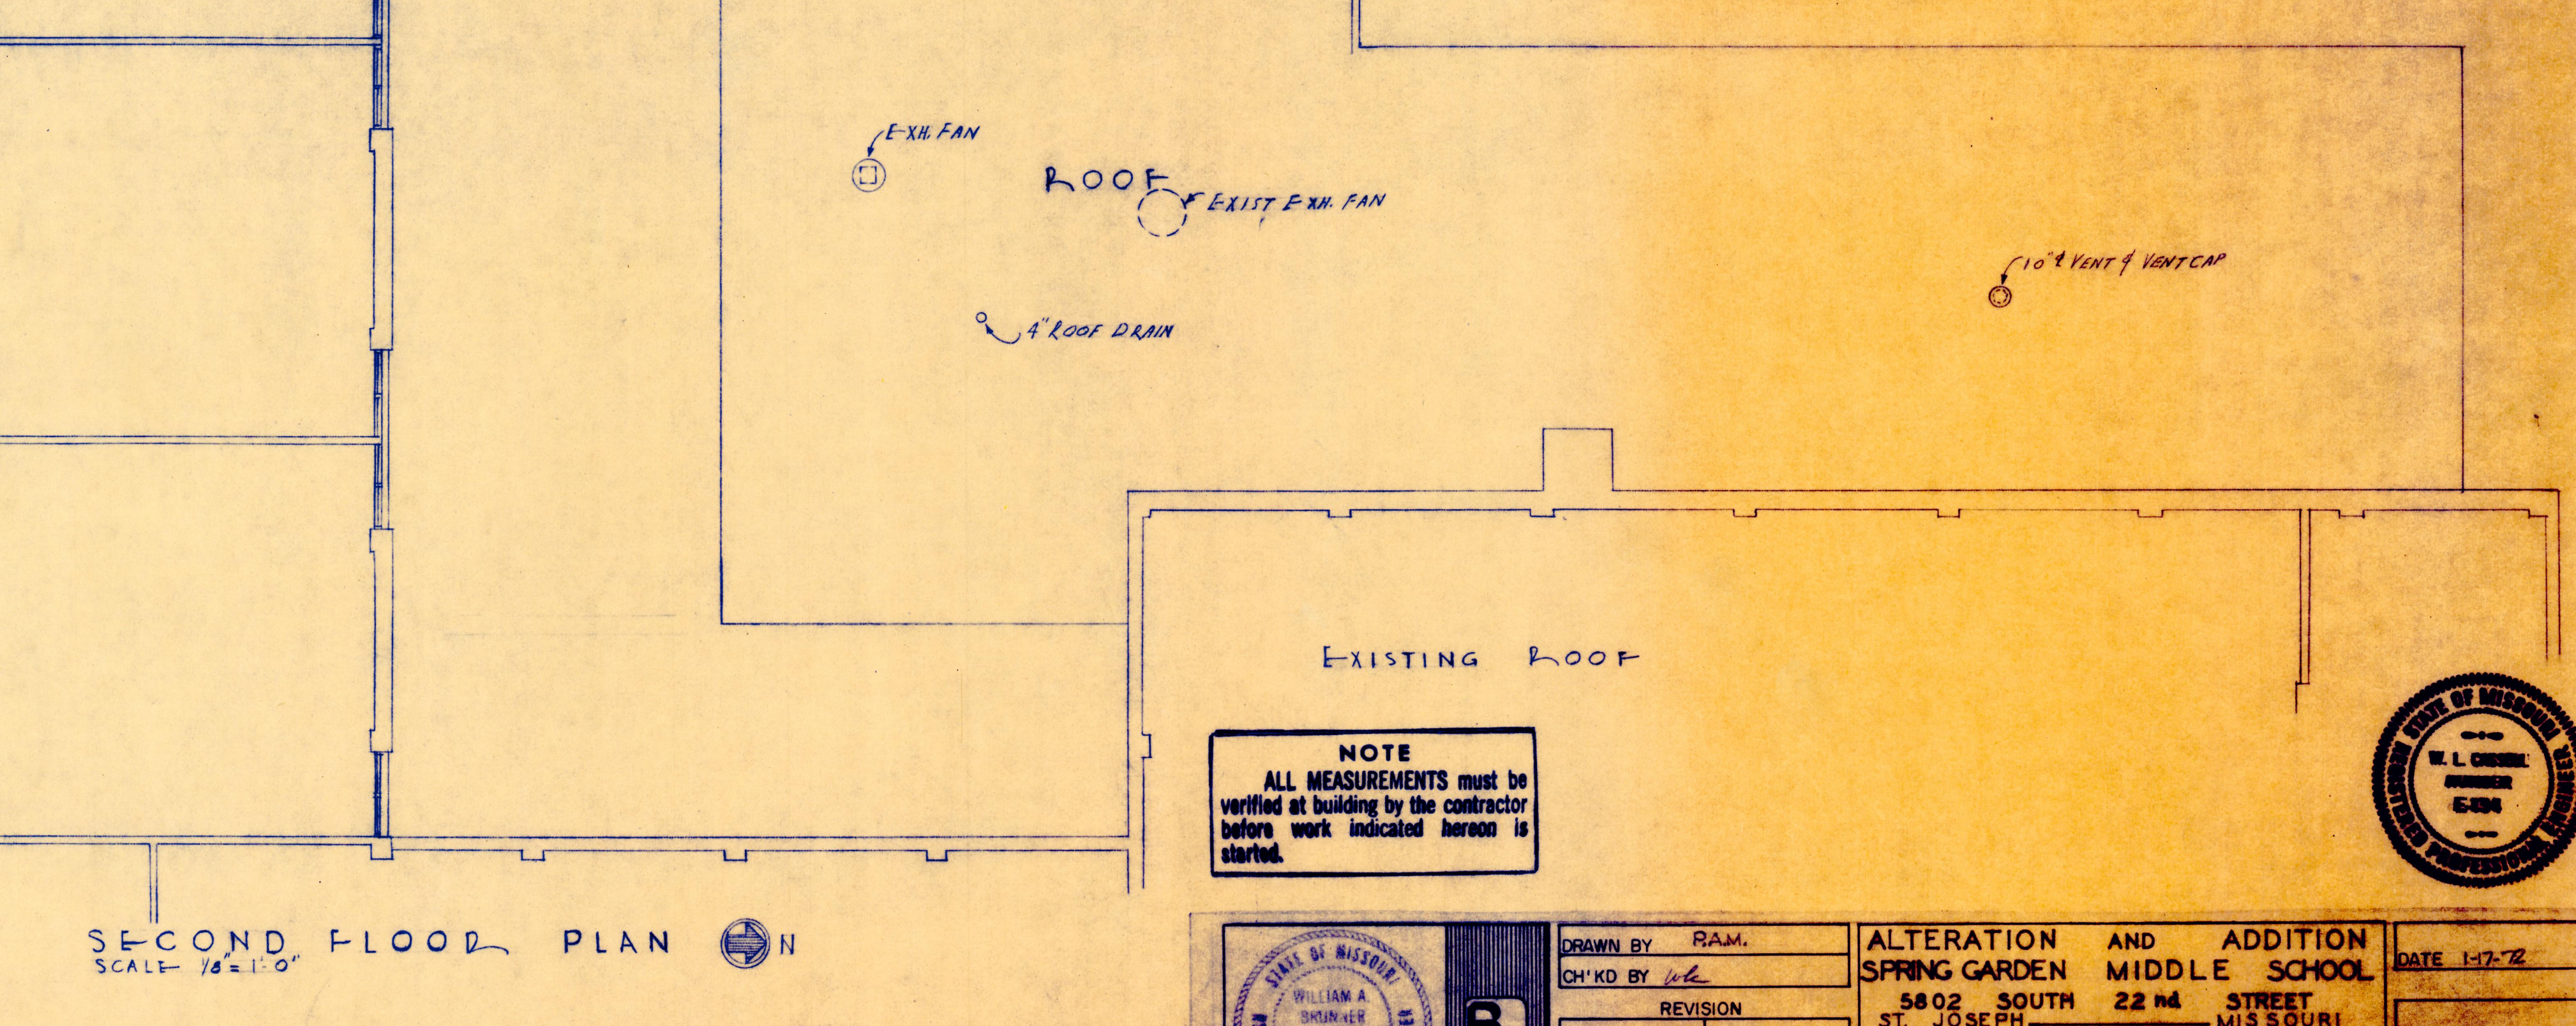
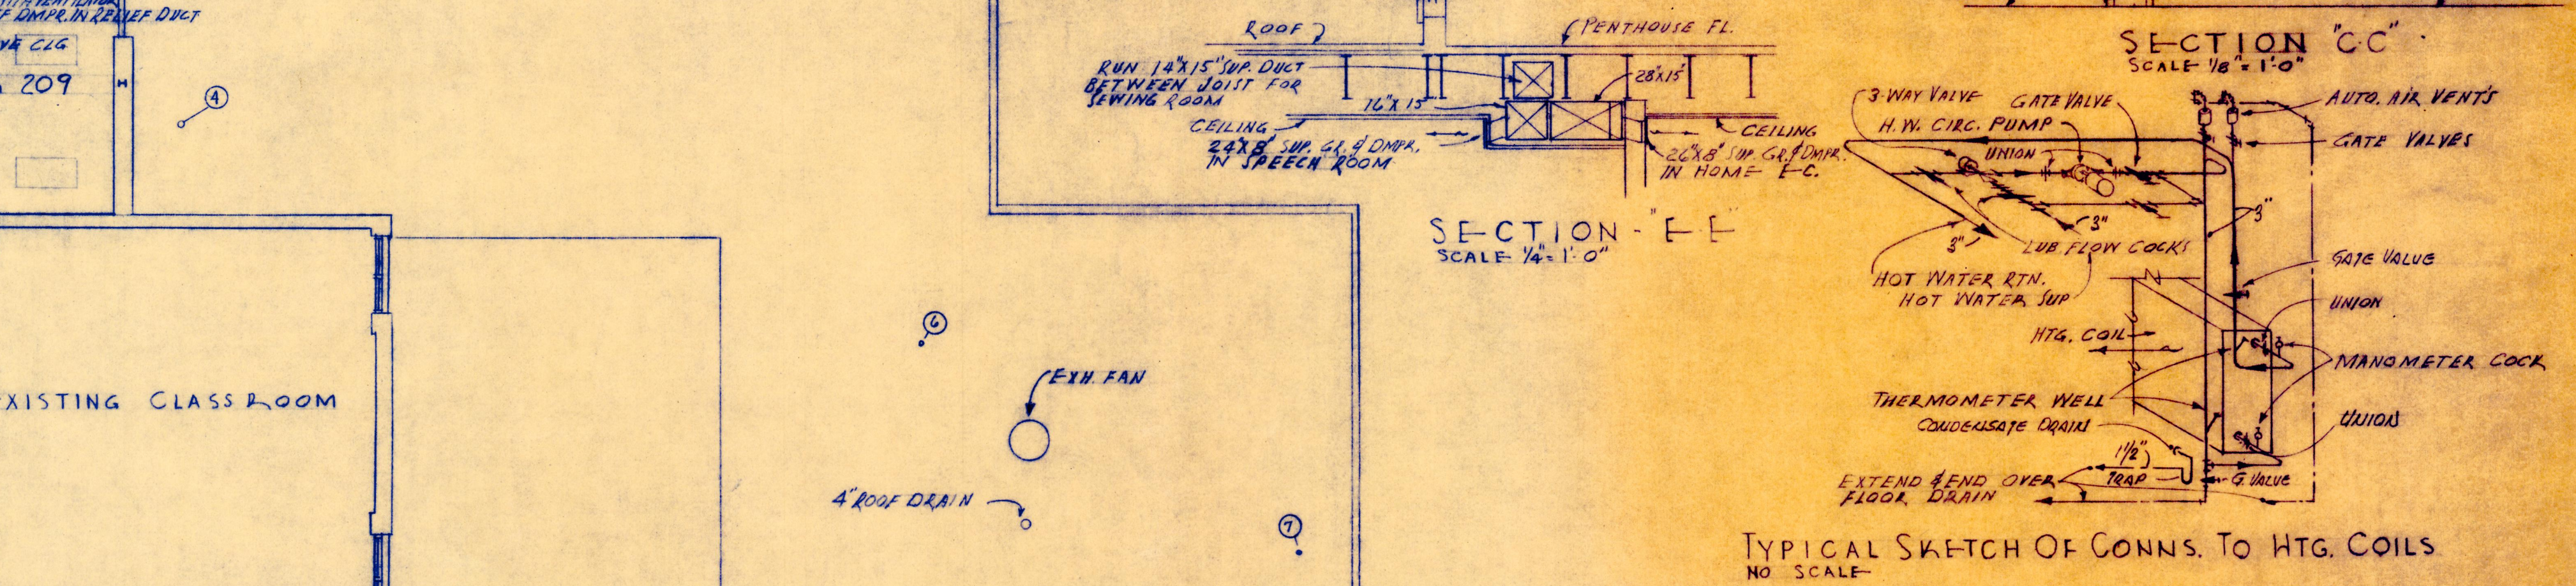
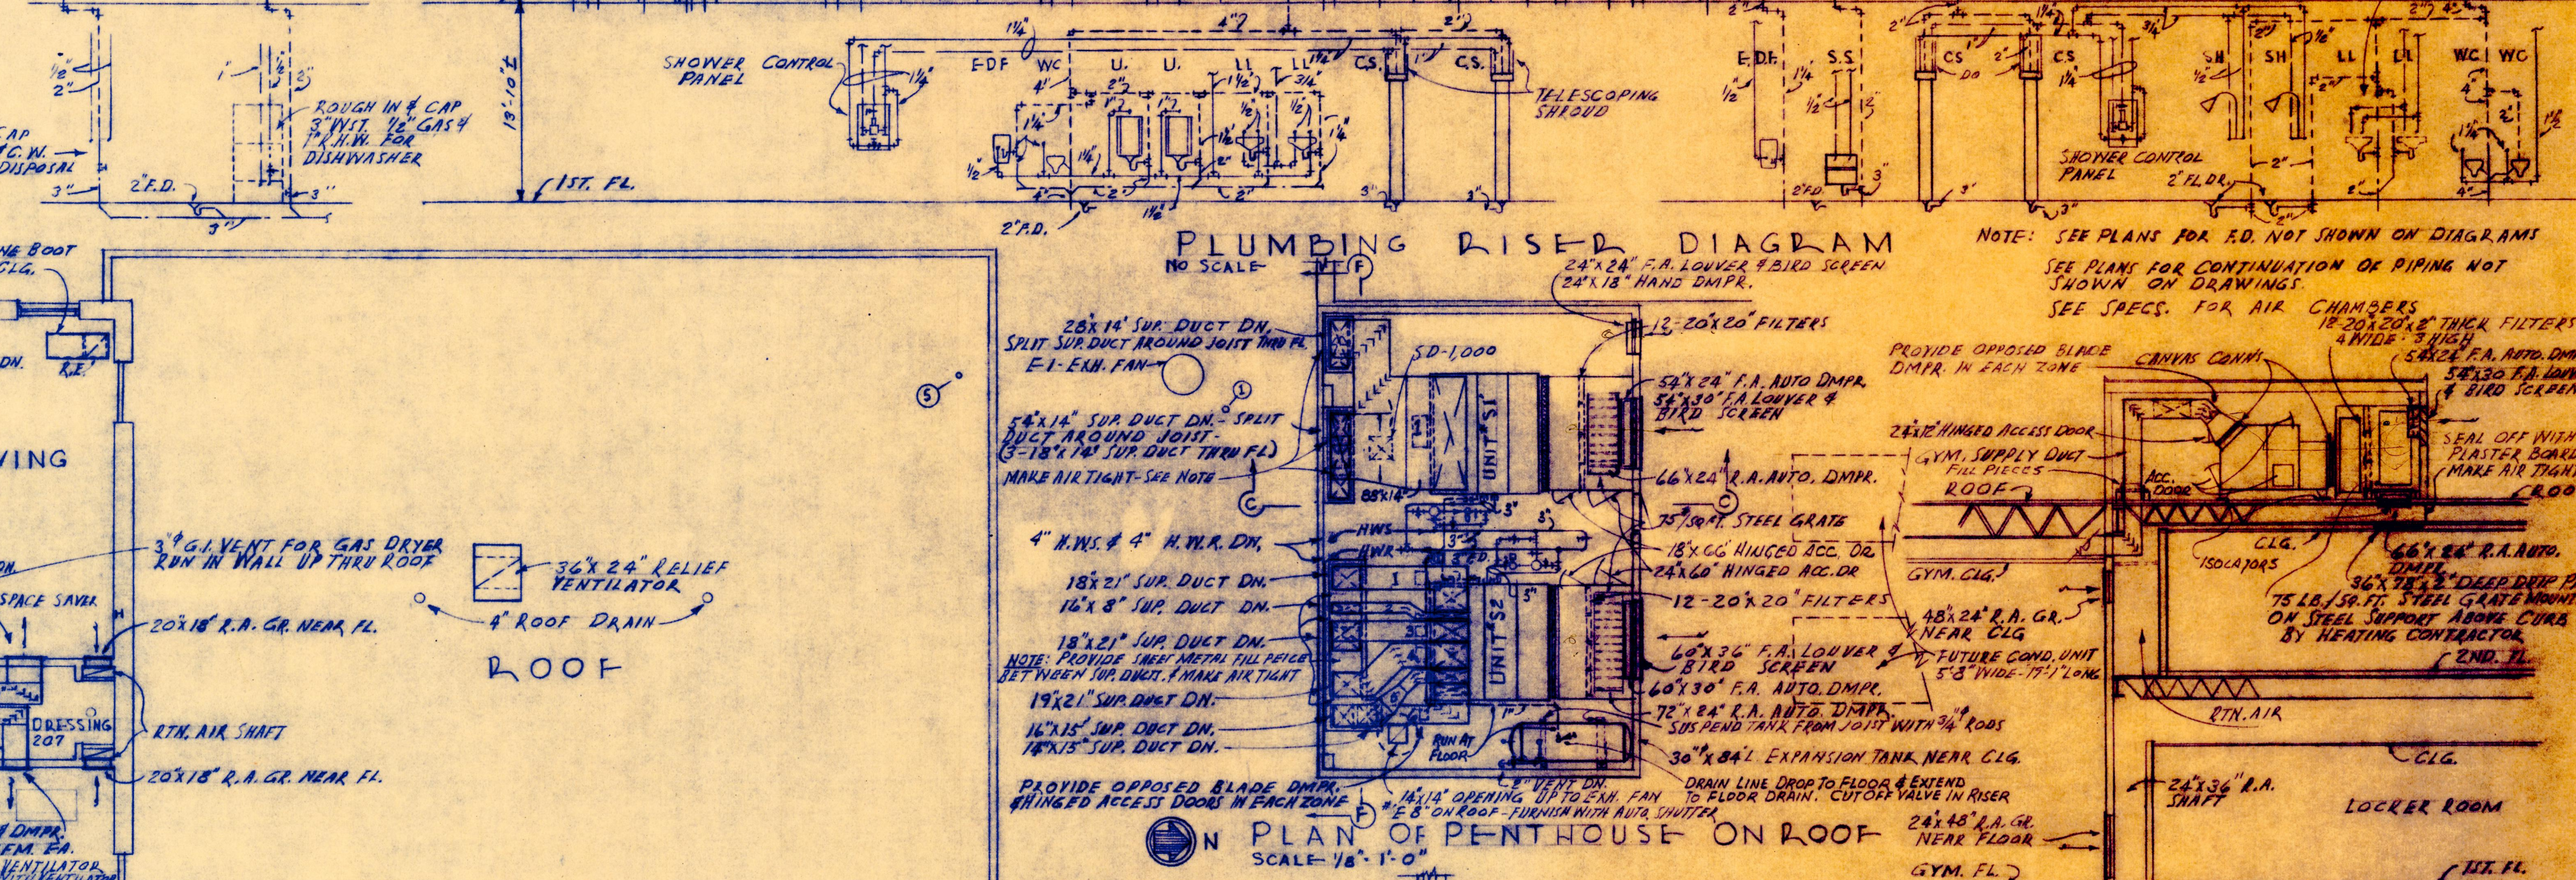
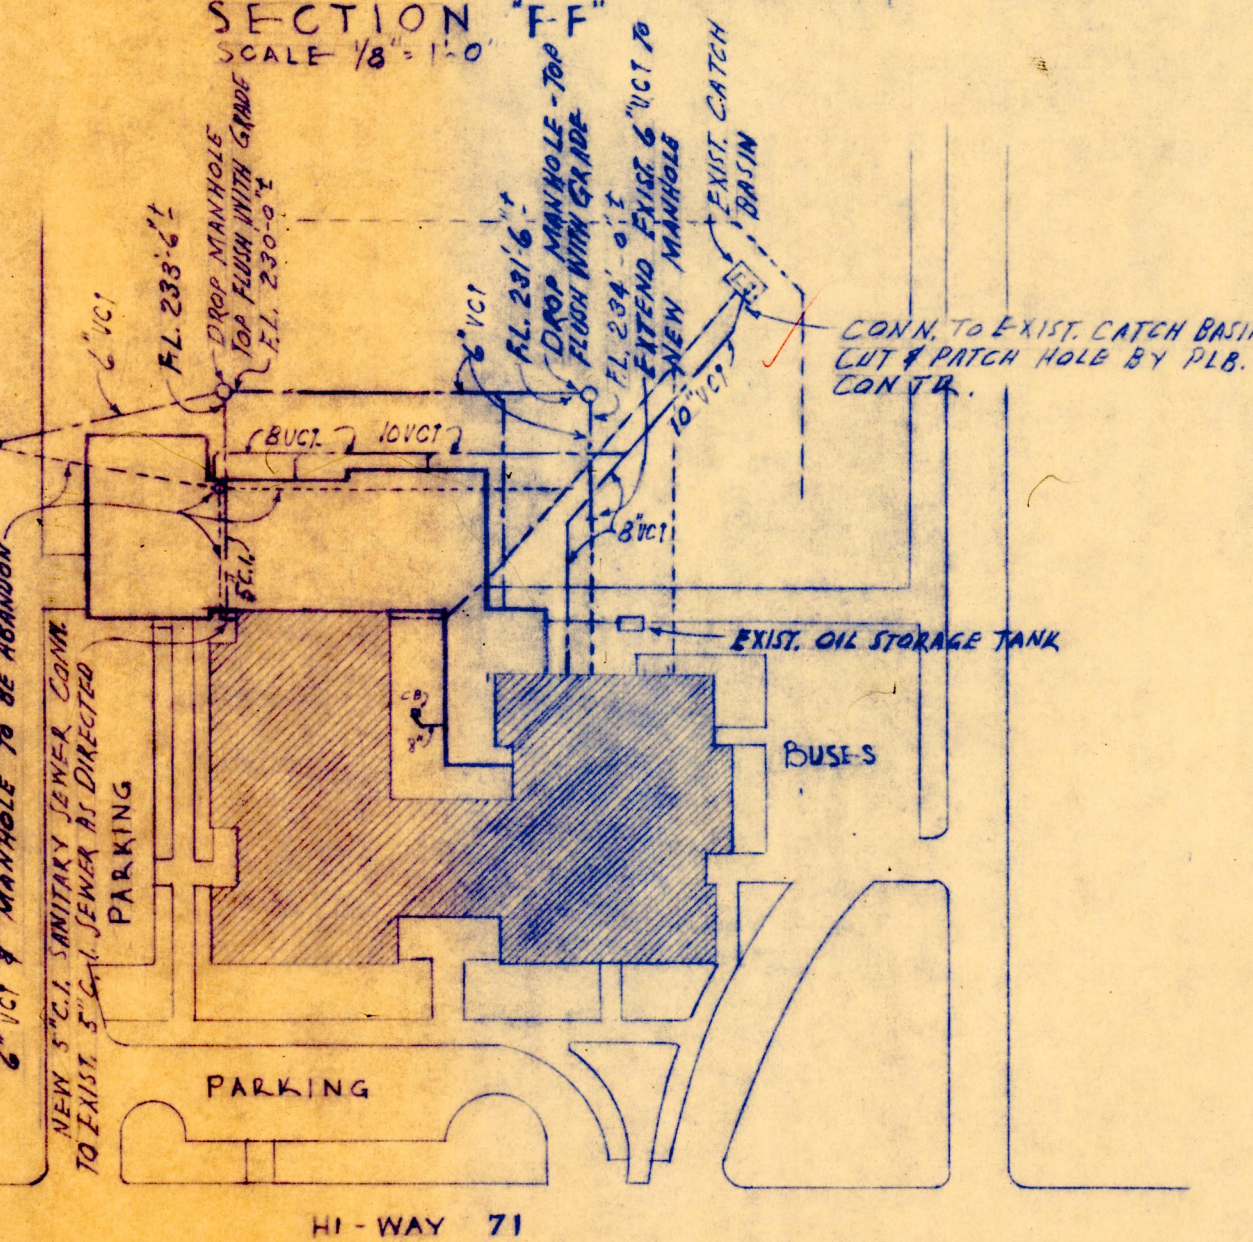


SCHEDULE OF ZONES
IN AIR UNIT #52

ZONE	C.F.M.	MIN. DUCT WIDTH
1	2,100	17"
2	375	7"
3	2,100	17"
4	2,400	19"
5	1,150	10"
6	900	9"

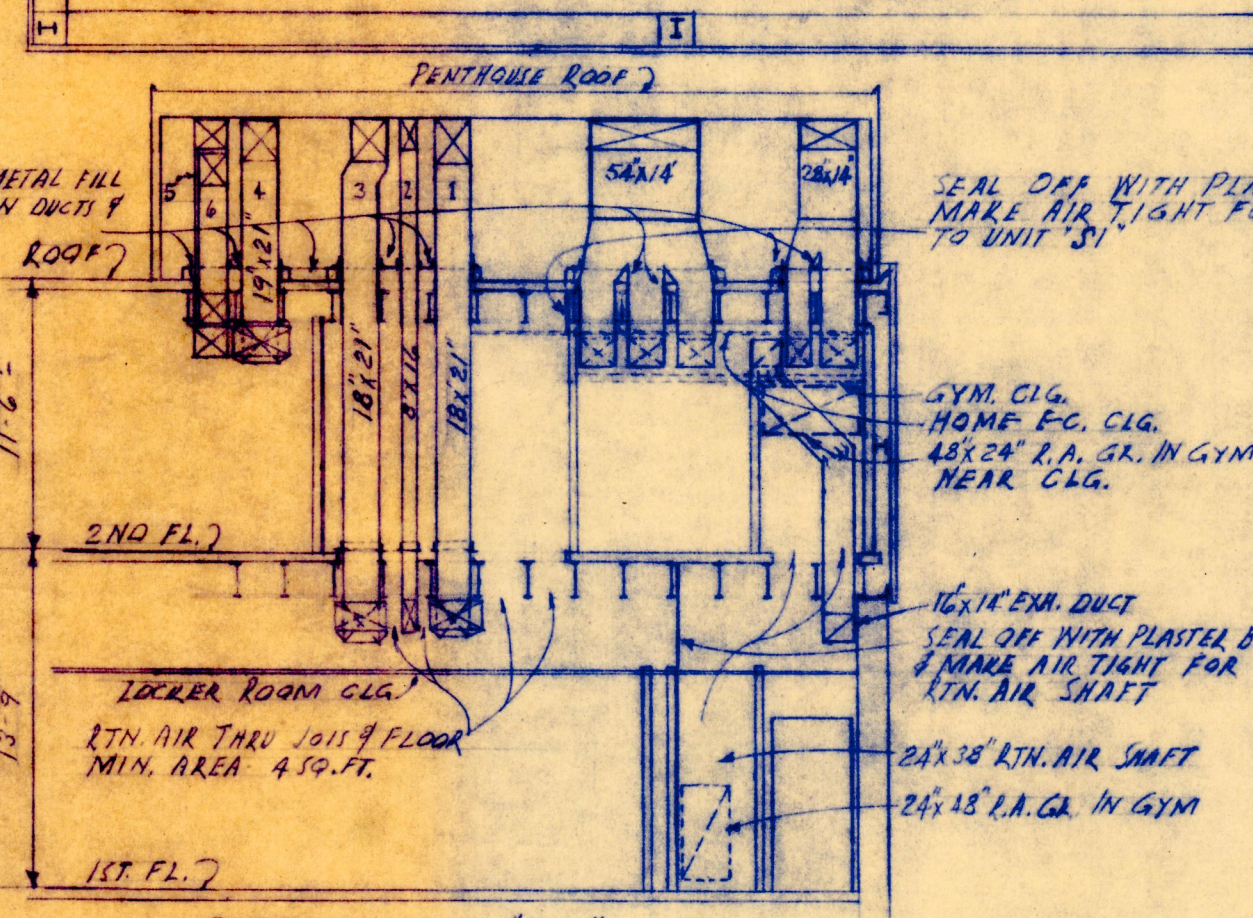

NOTE
ALL MEASUREMENTS must be
verified at building by the contractor
before work indicated hereon is
started.

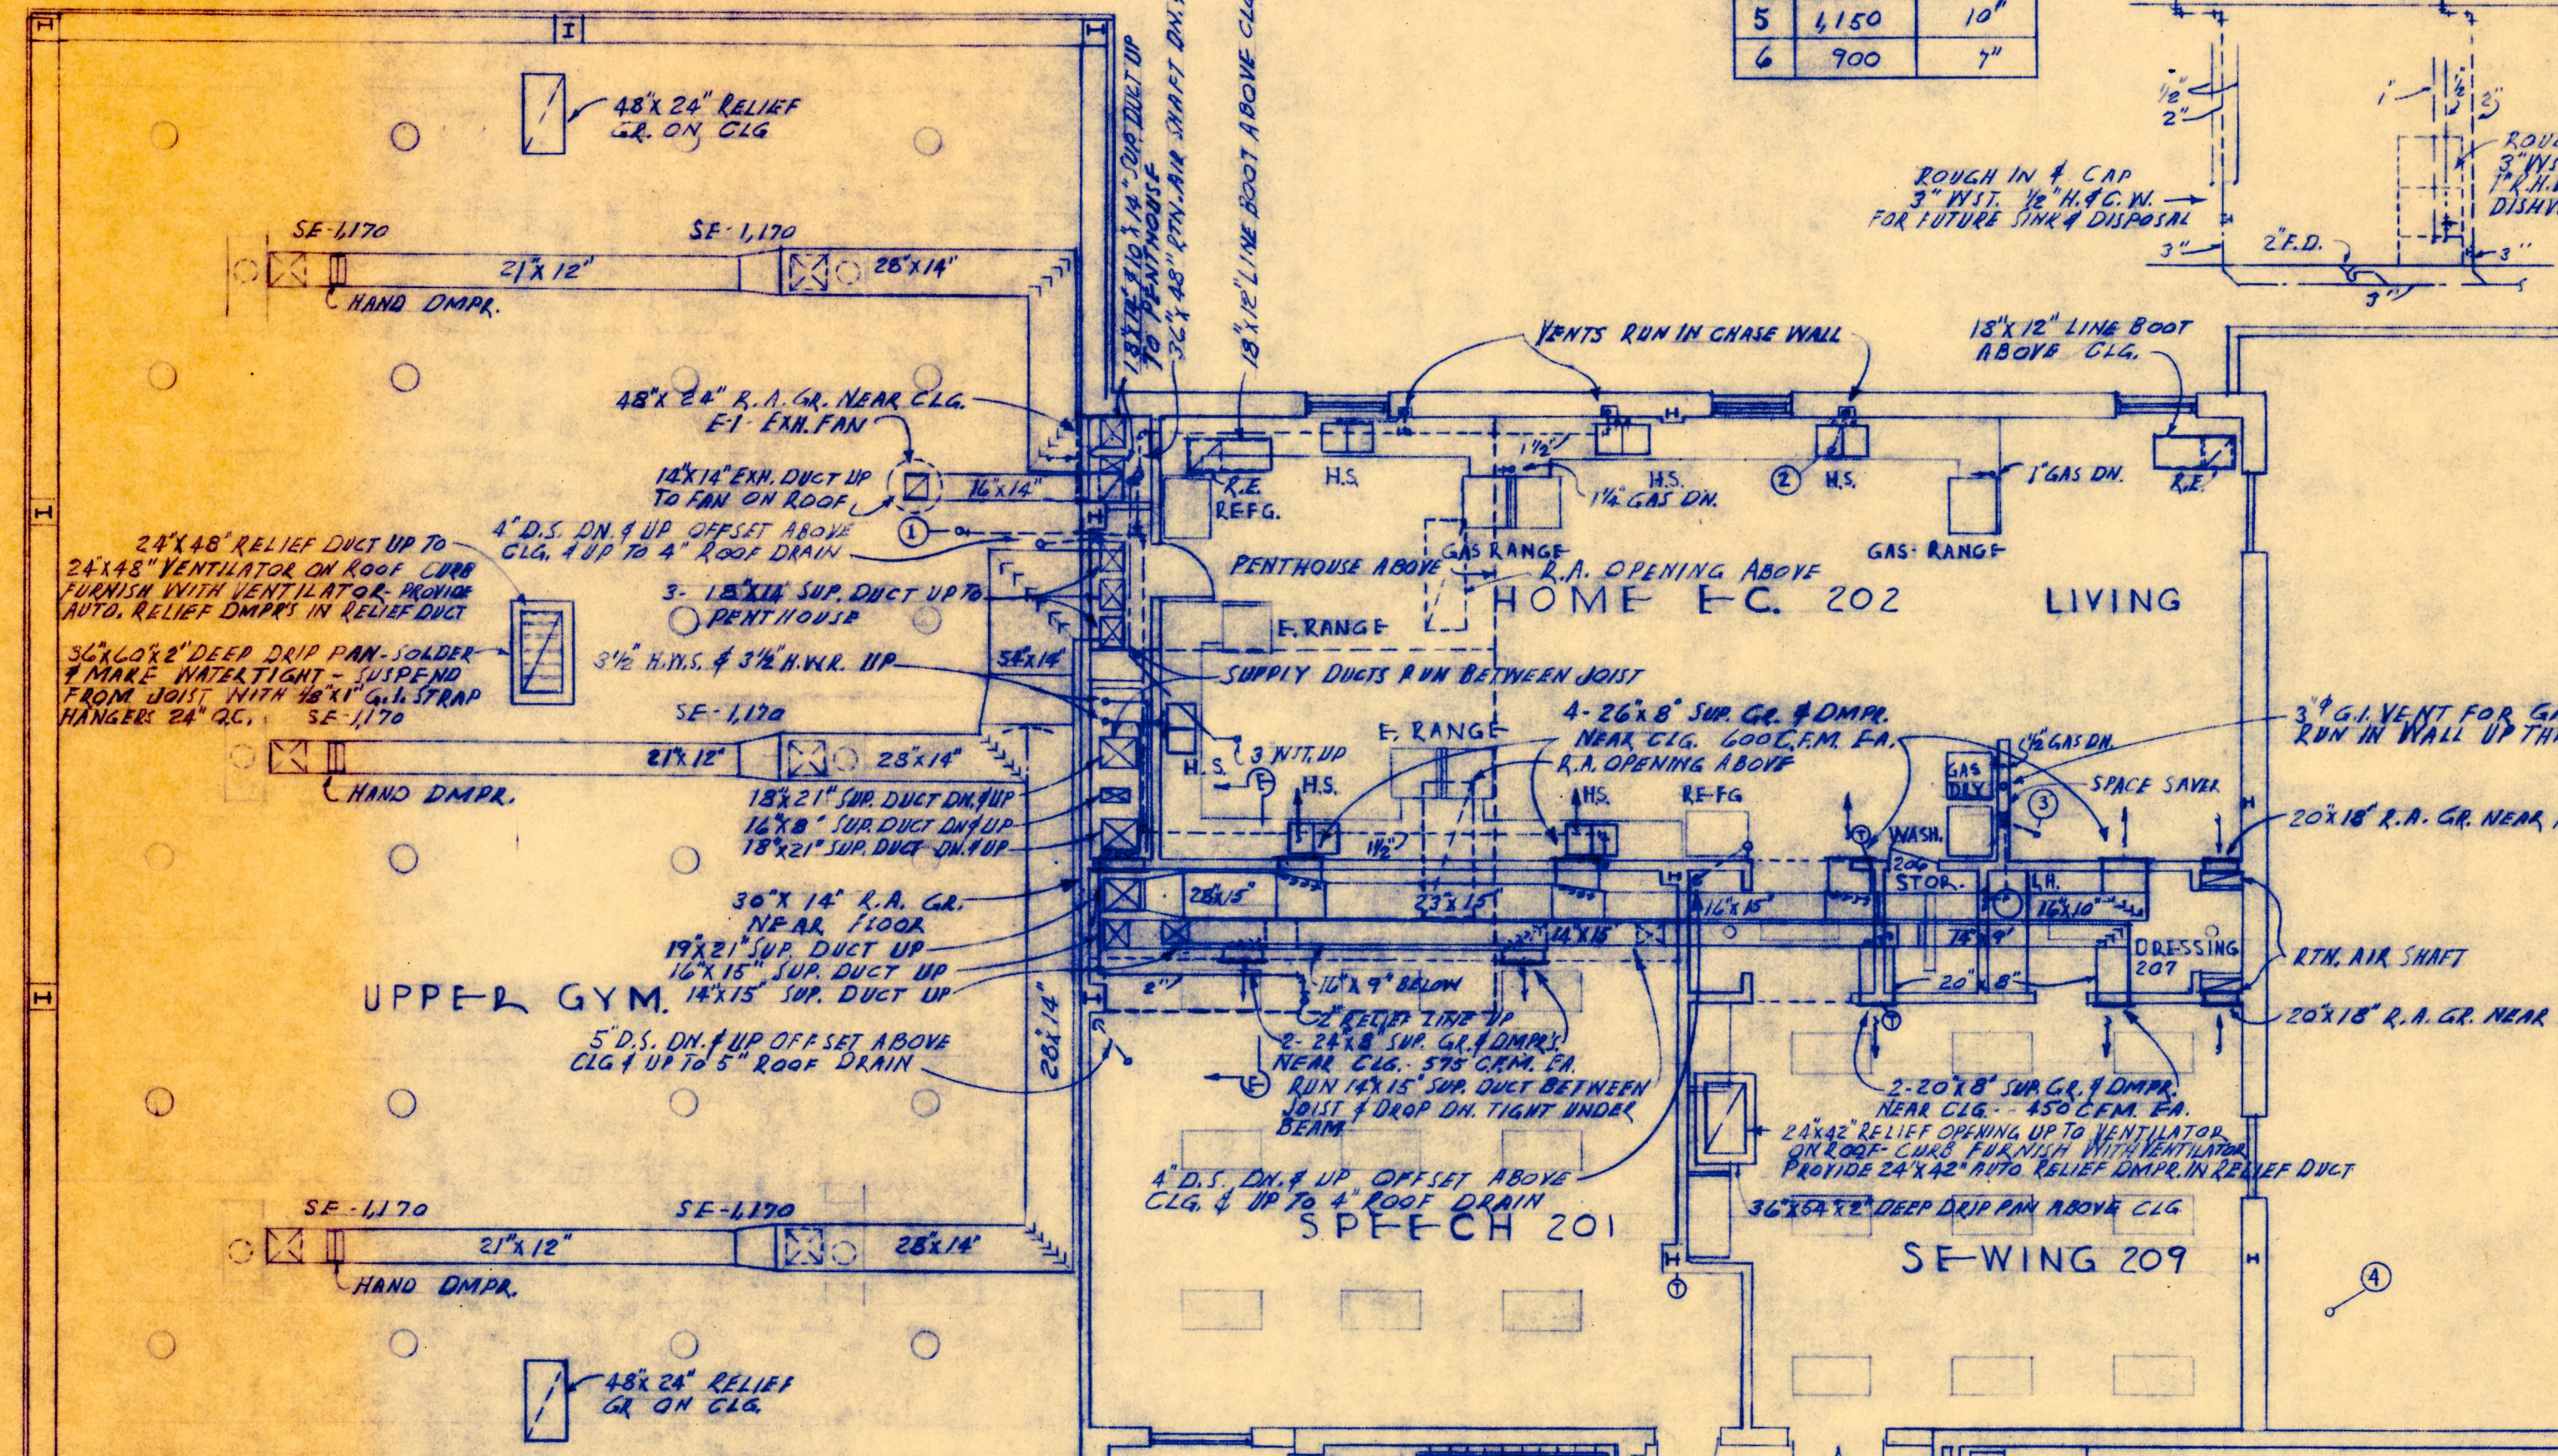