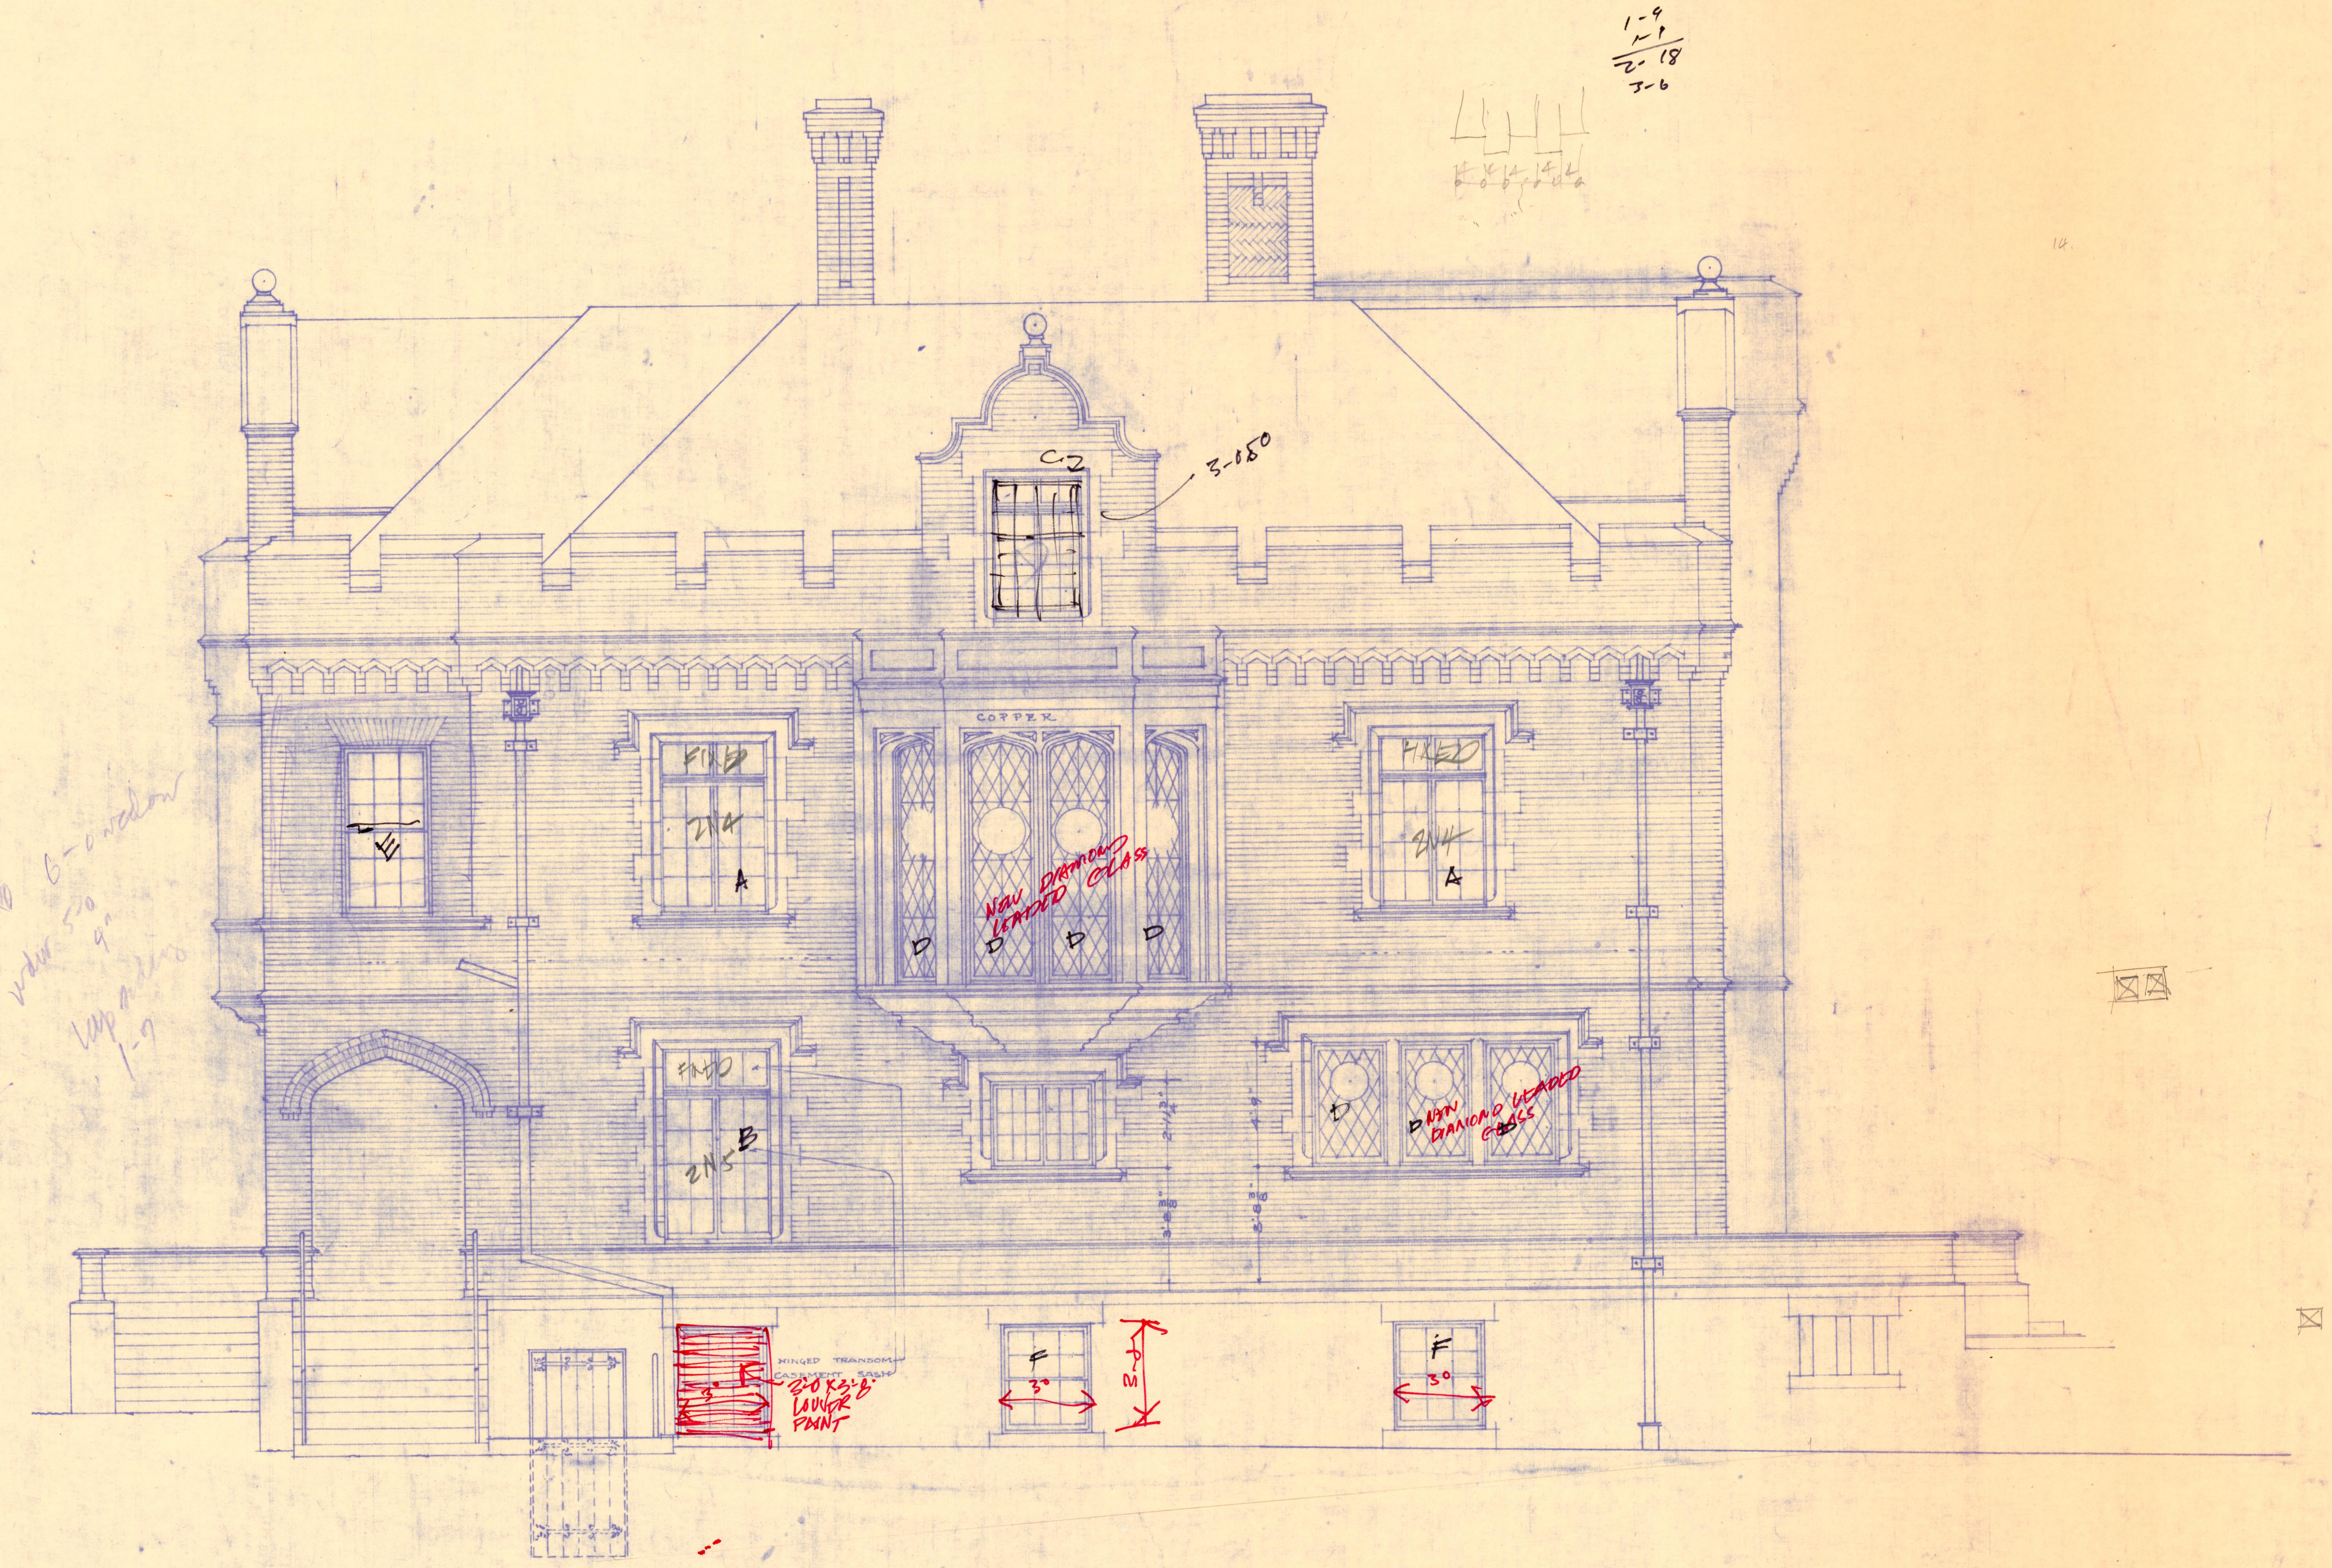

NORTH ELEVATION

SCALE 1/4" = 1'0"

HOUSE FOR DR JACOB GEIGER

WESTMINSTER PLACE

·ECKEL AND ALDRICH·ARCHITECTS·
·CORBY BUILDING·ST JOSEPH·MO·1911·

2007.33.2293C