




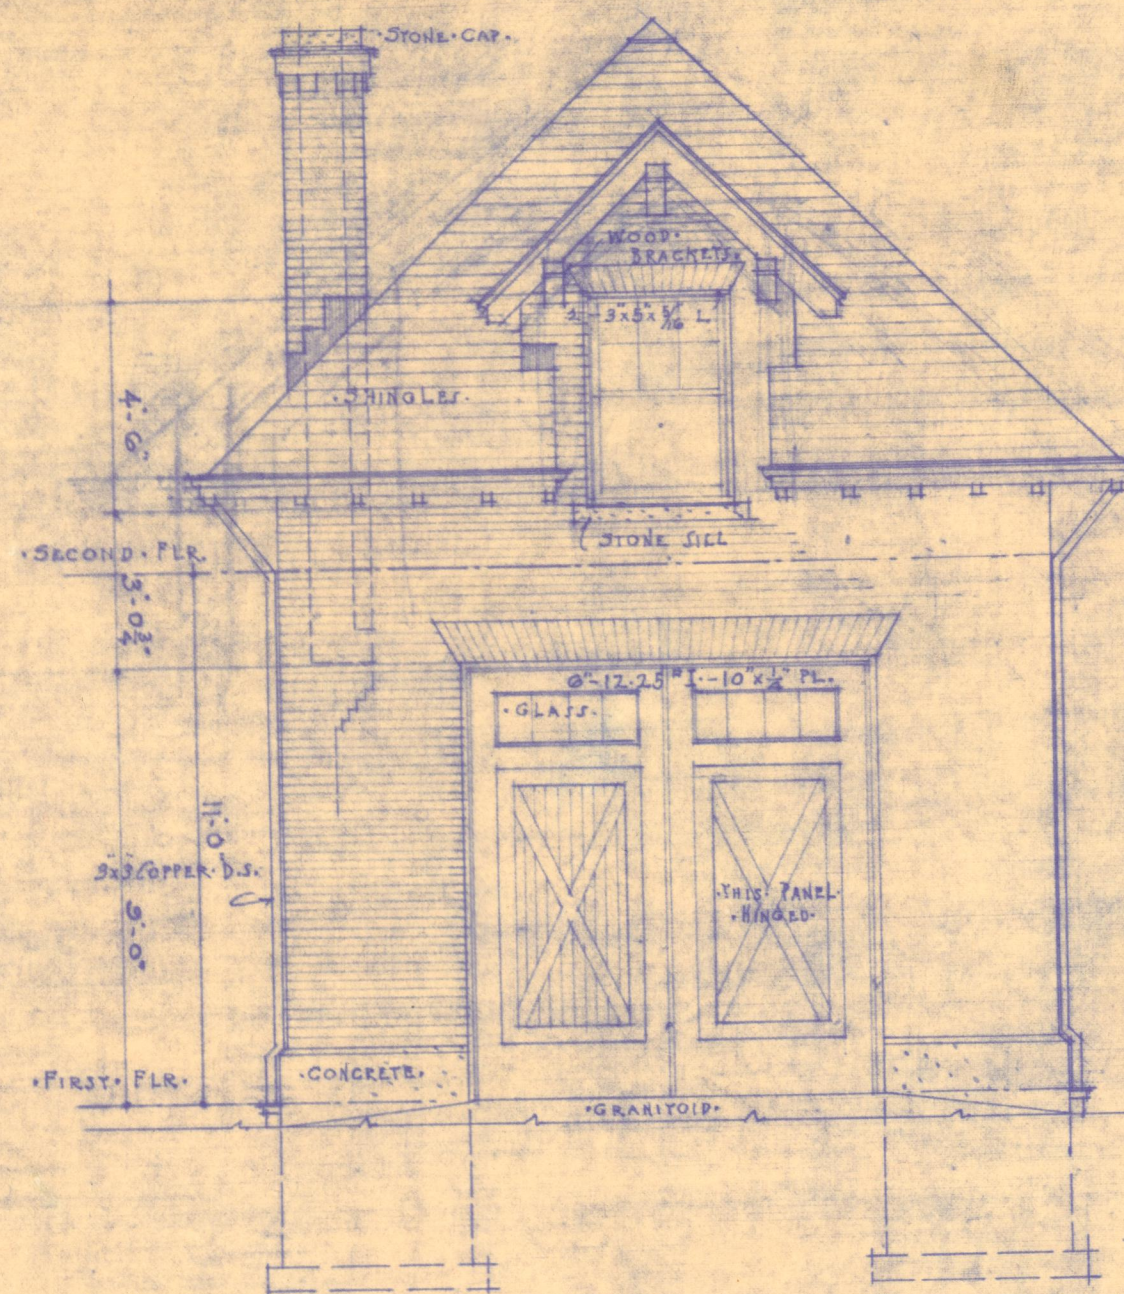


FRONT ELEVATION

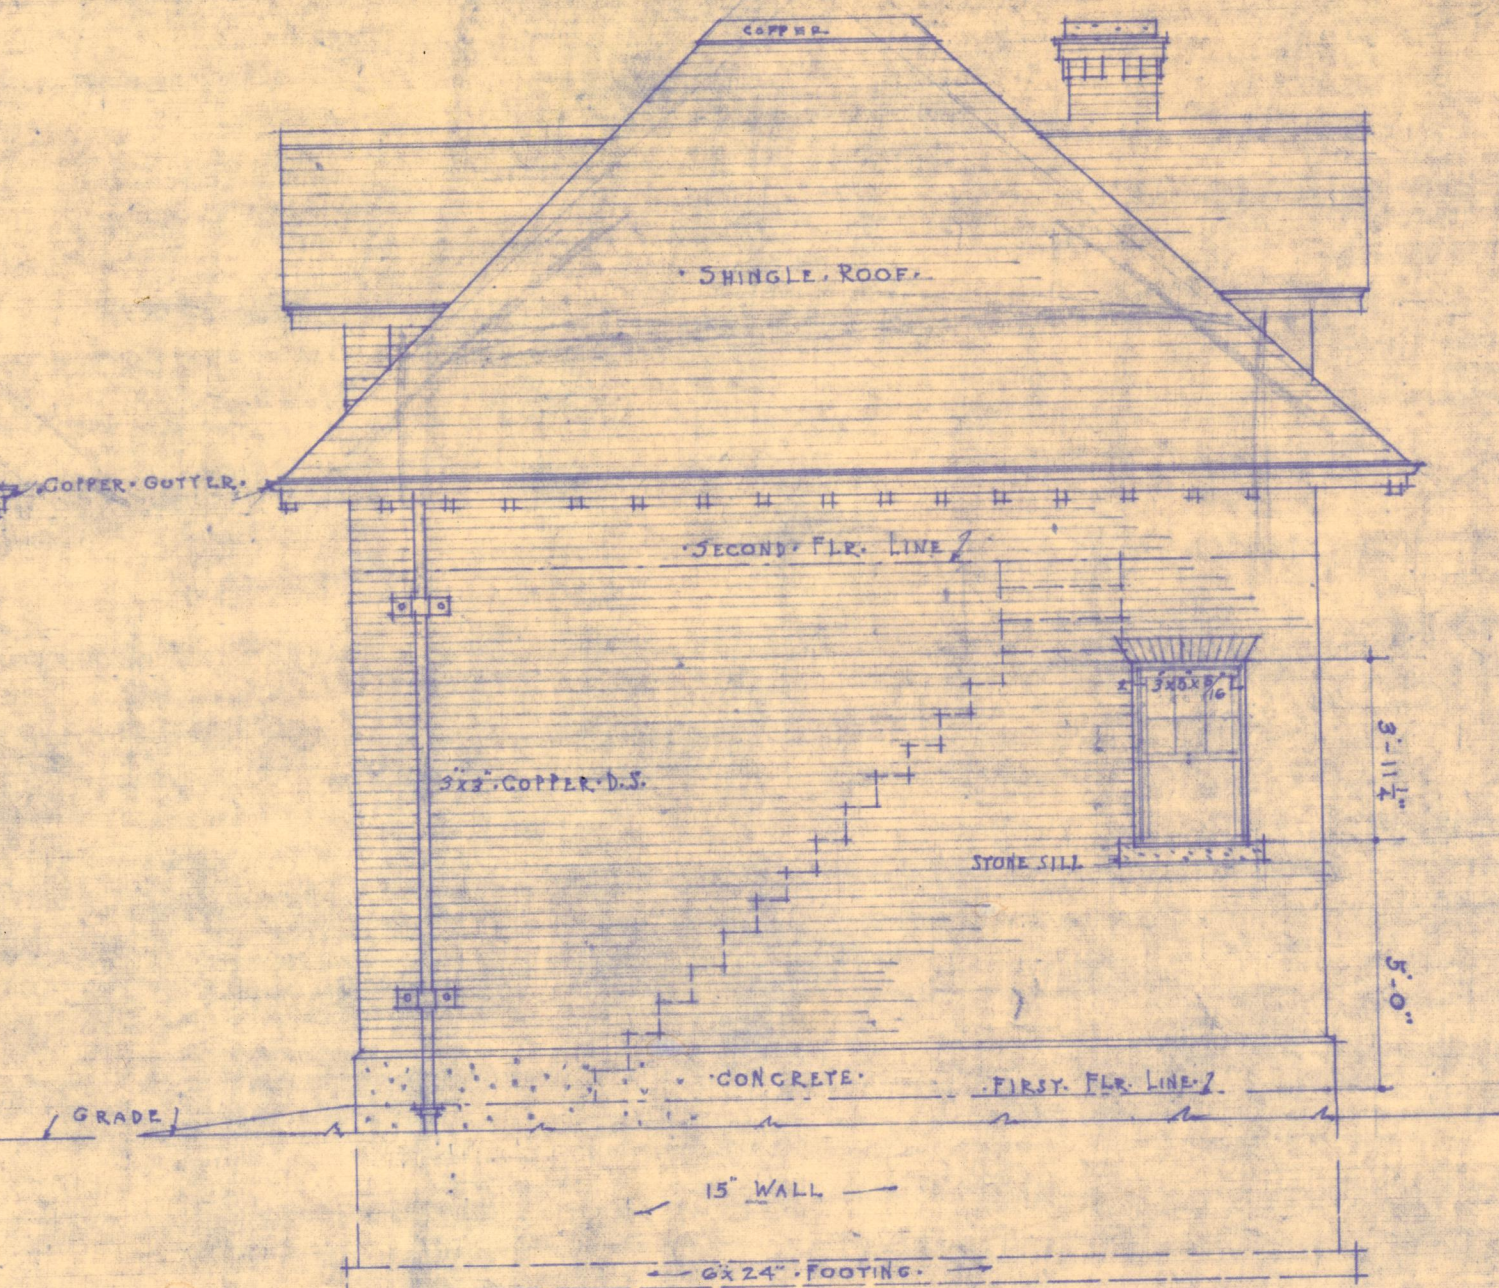


SIDE ELEVATION

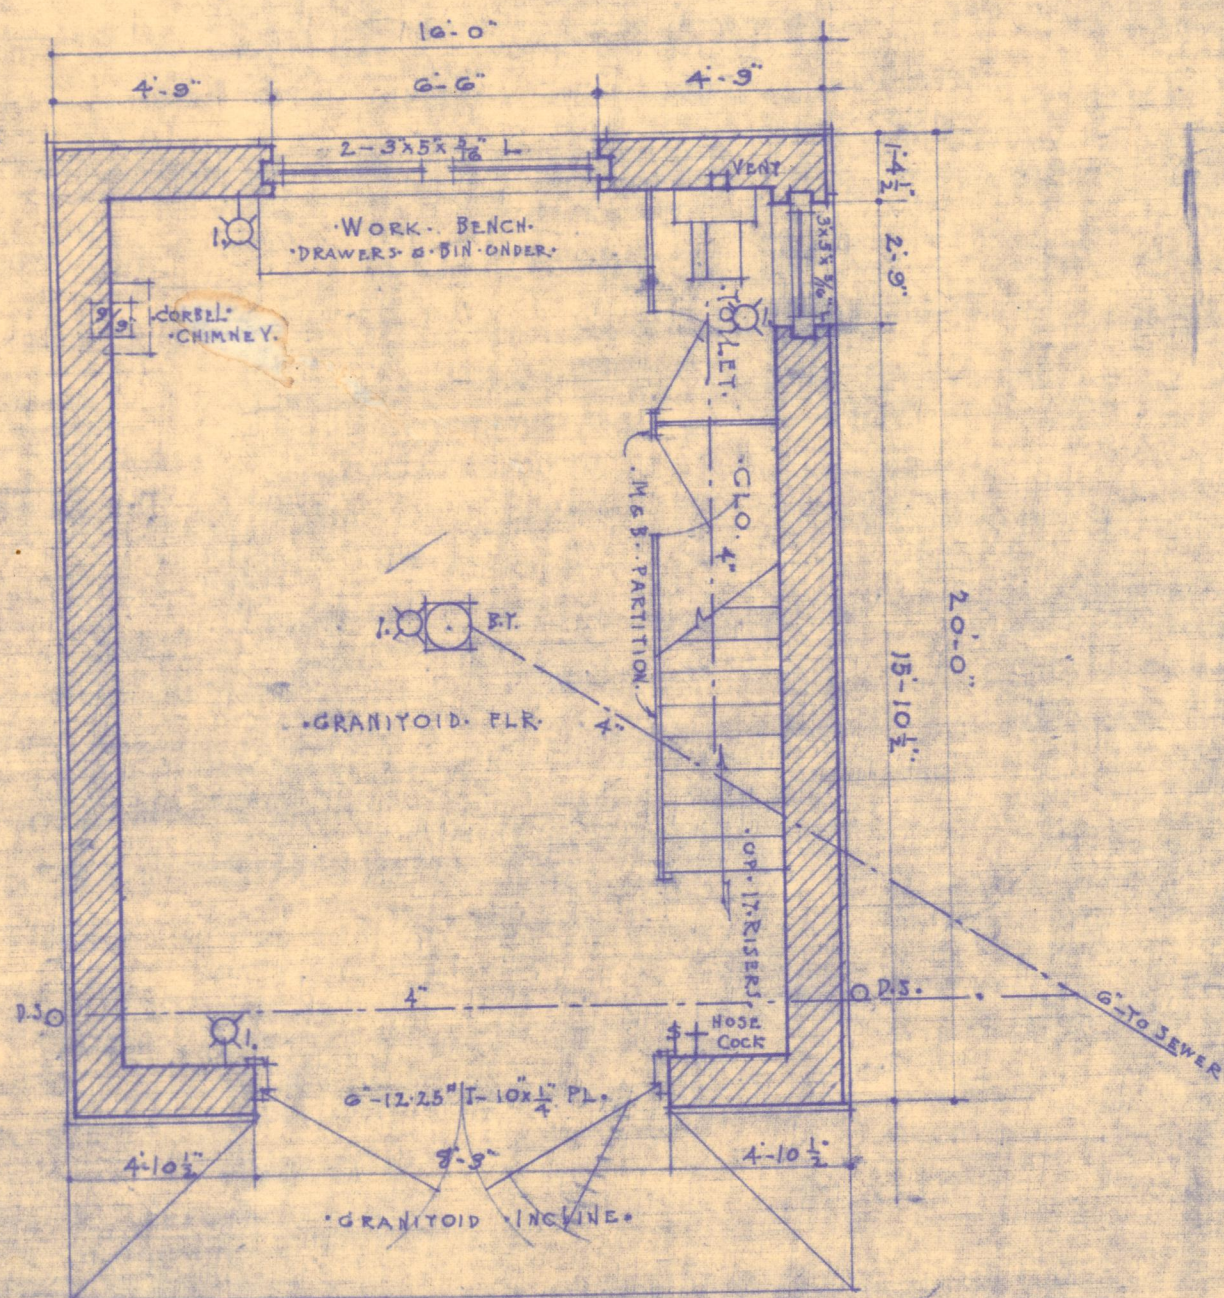

FIRST FLOOR PLAN

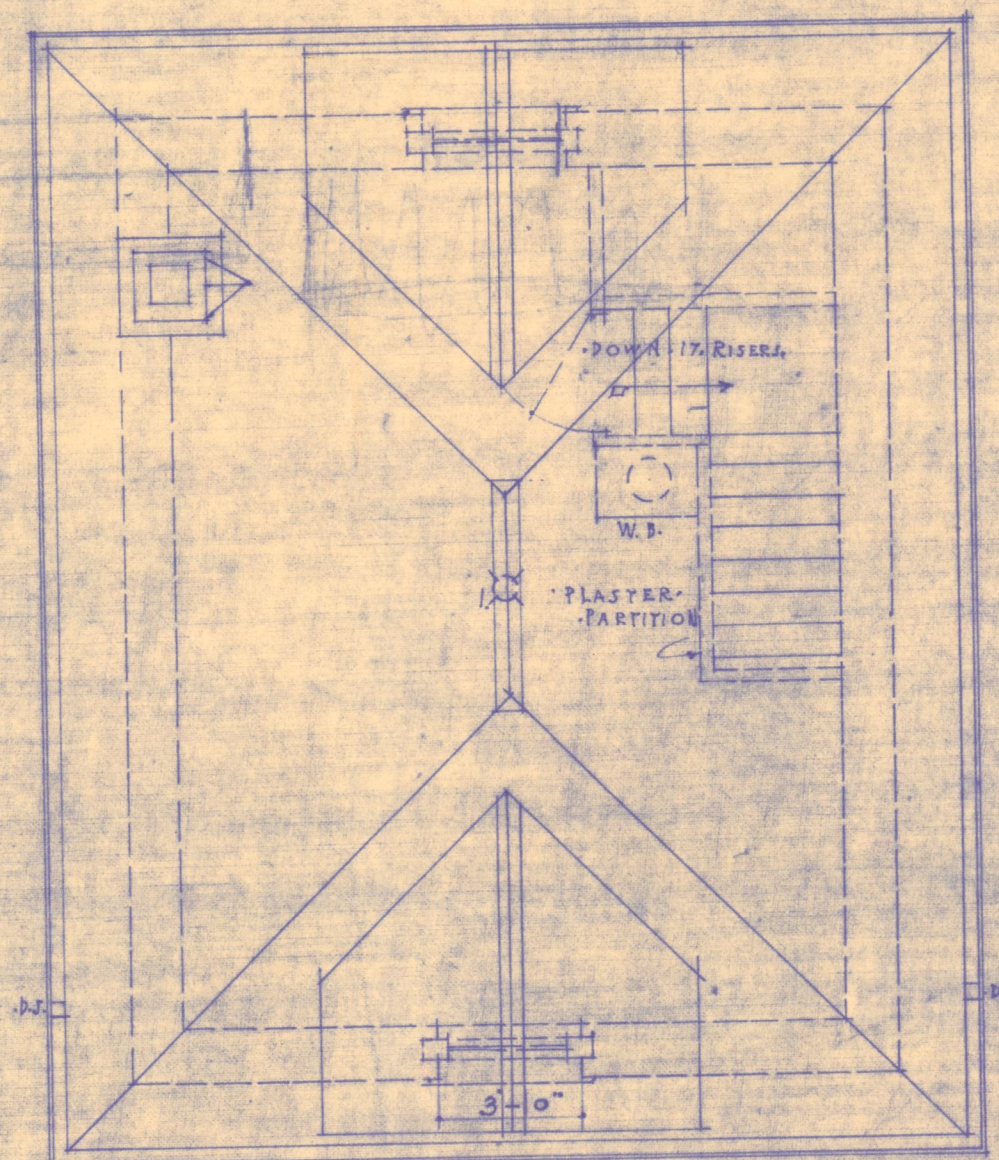

SECOND & ROOF PLAN

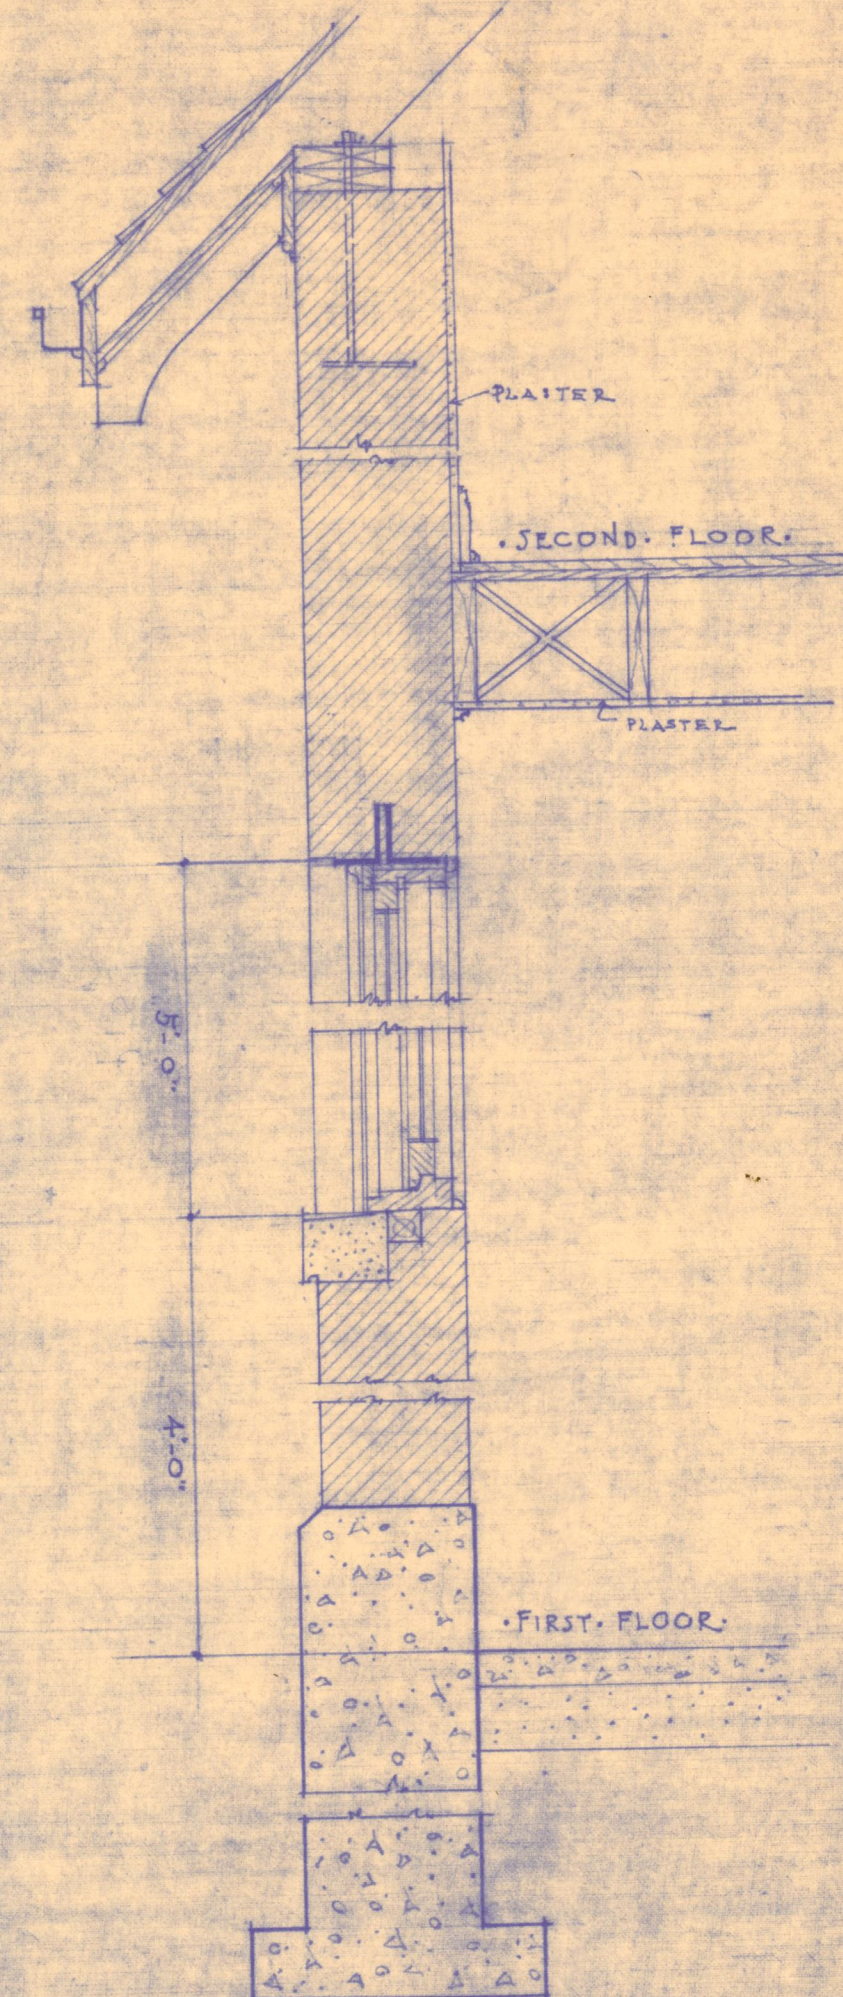

SECTION THRU REAR WALL

SCALE $\frac{3}{4} = 1'-0"$

GARAGE FOR
DR. JACOB GEIGER
WESTMINSTER PLACE
ECKEL & ALDRICH ARCHITECTS
CORBY FORJEE BLDG ST JOSEPH MO

SCALE $\frac{1}{4} = 1'-0"$