

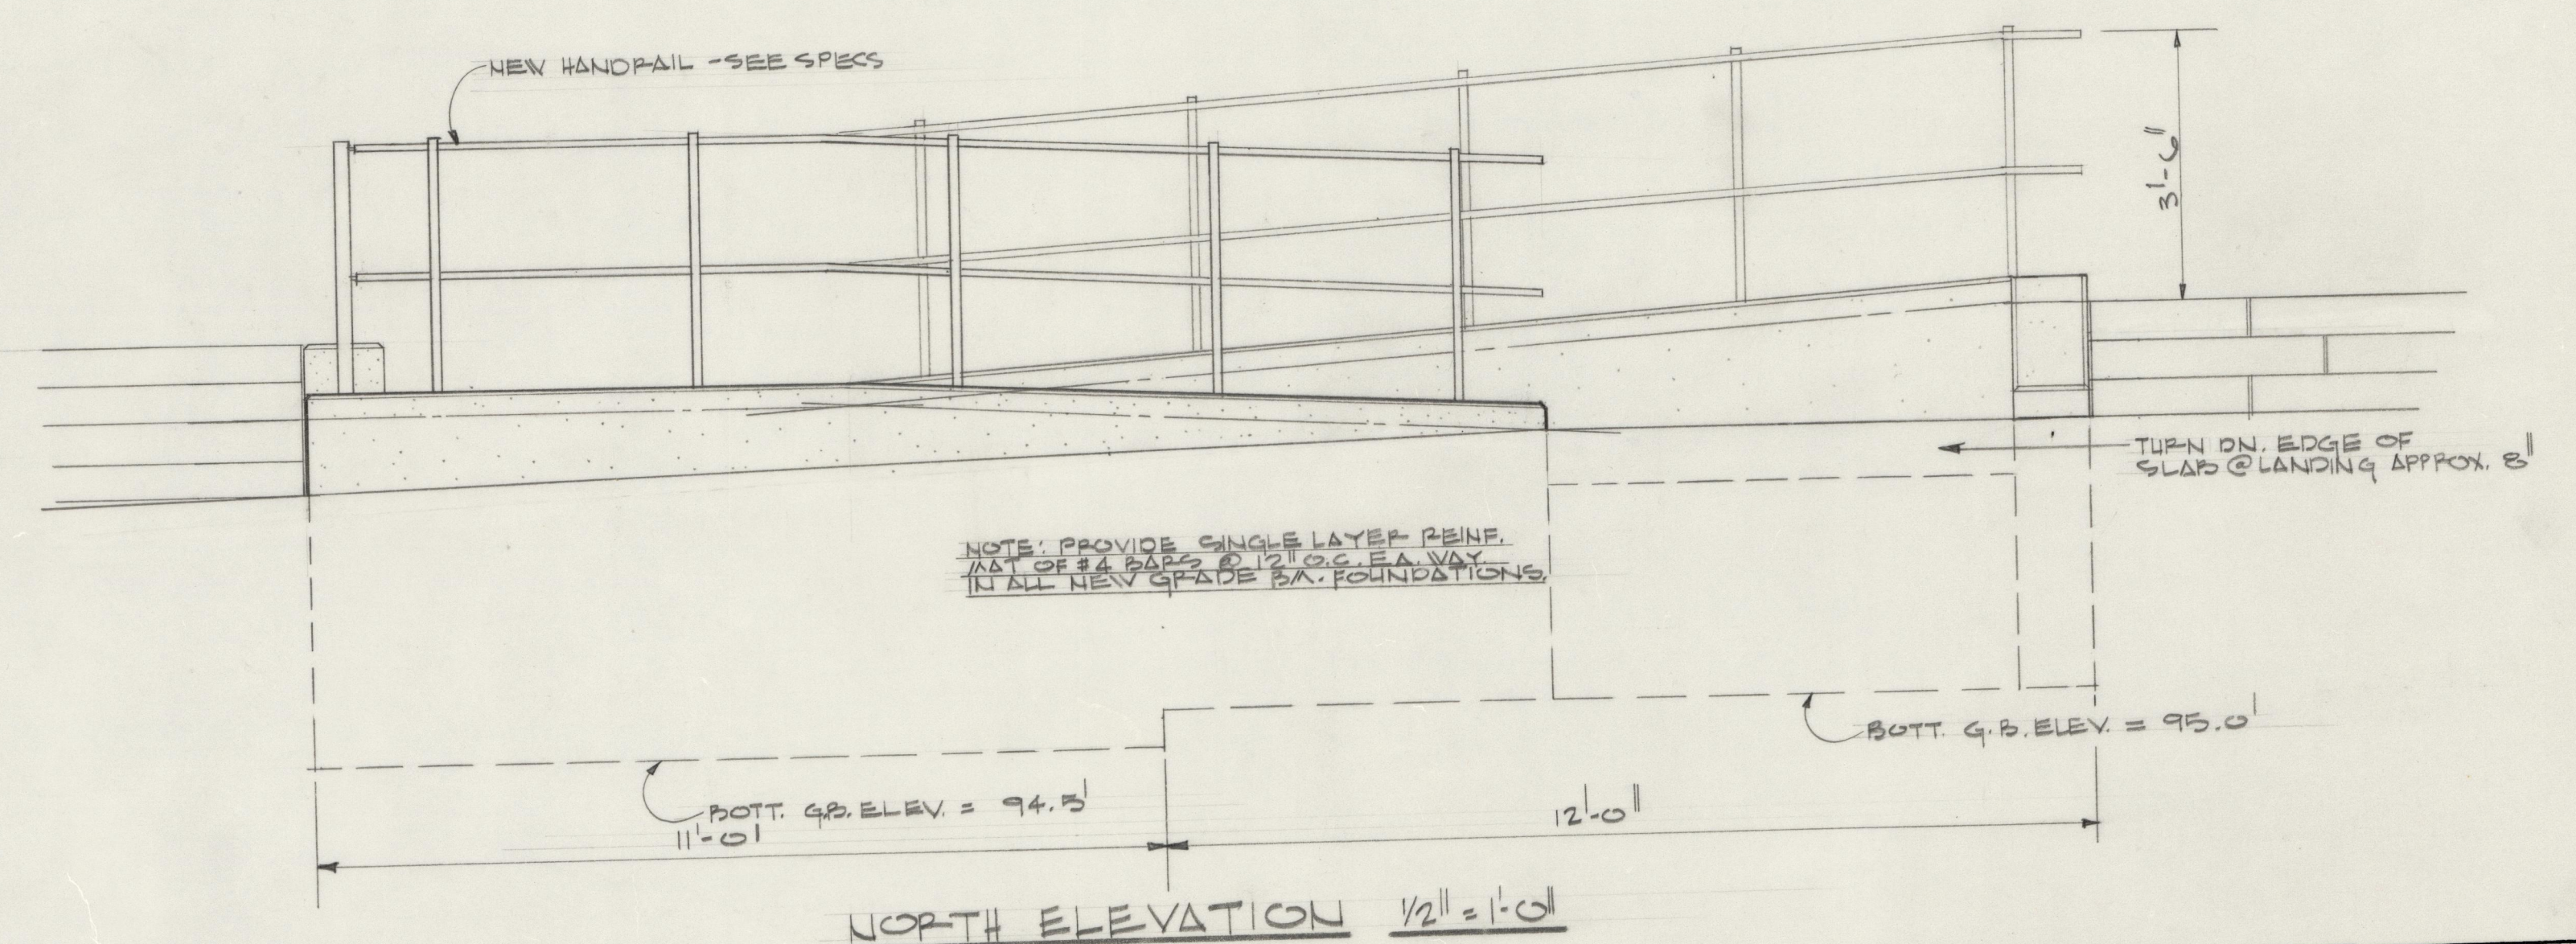


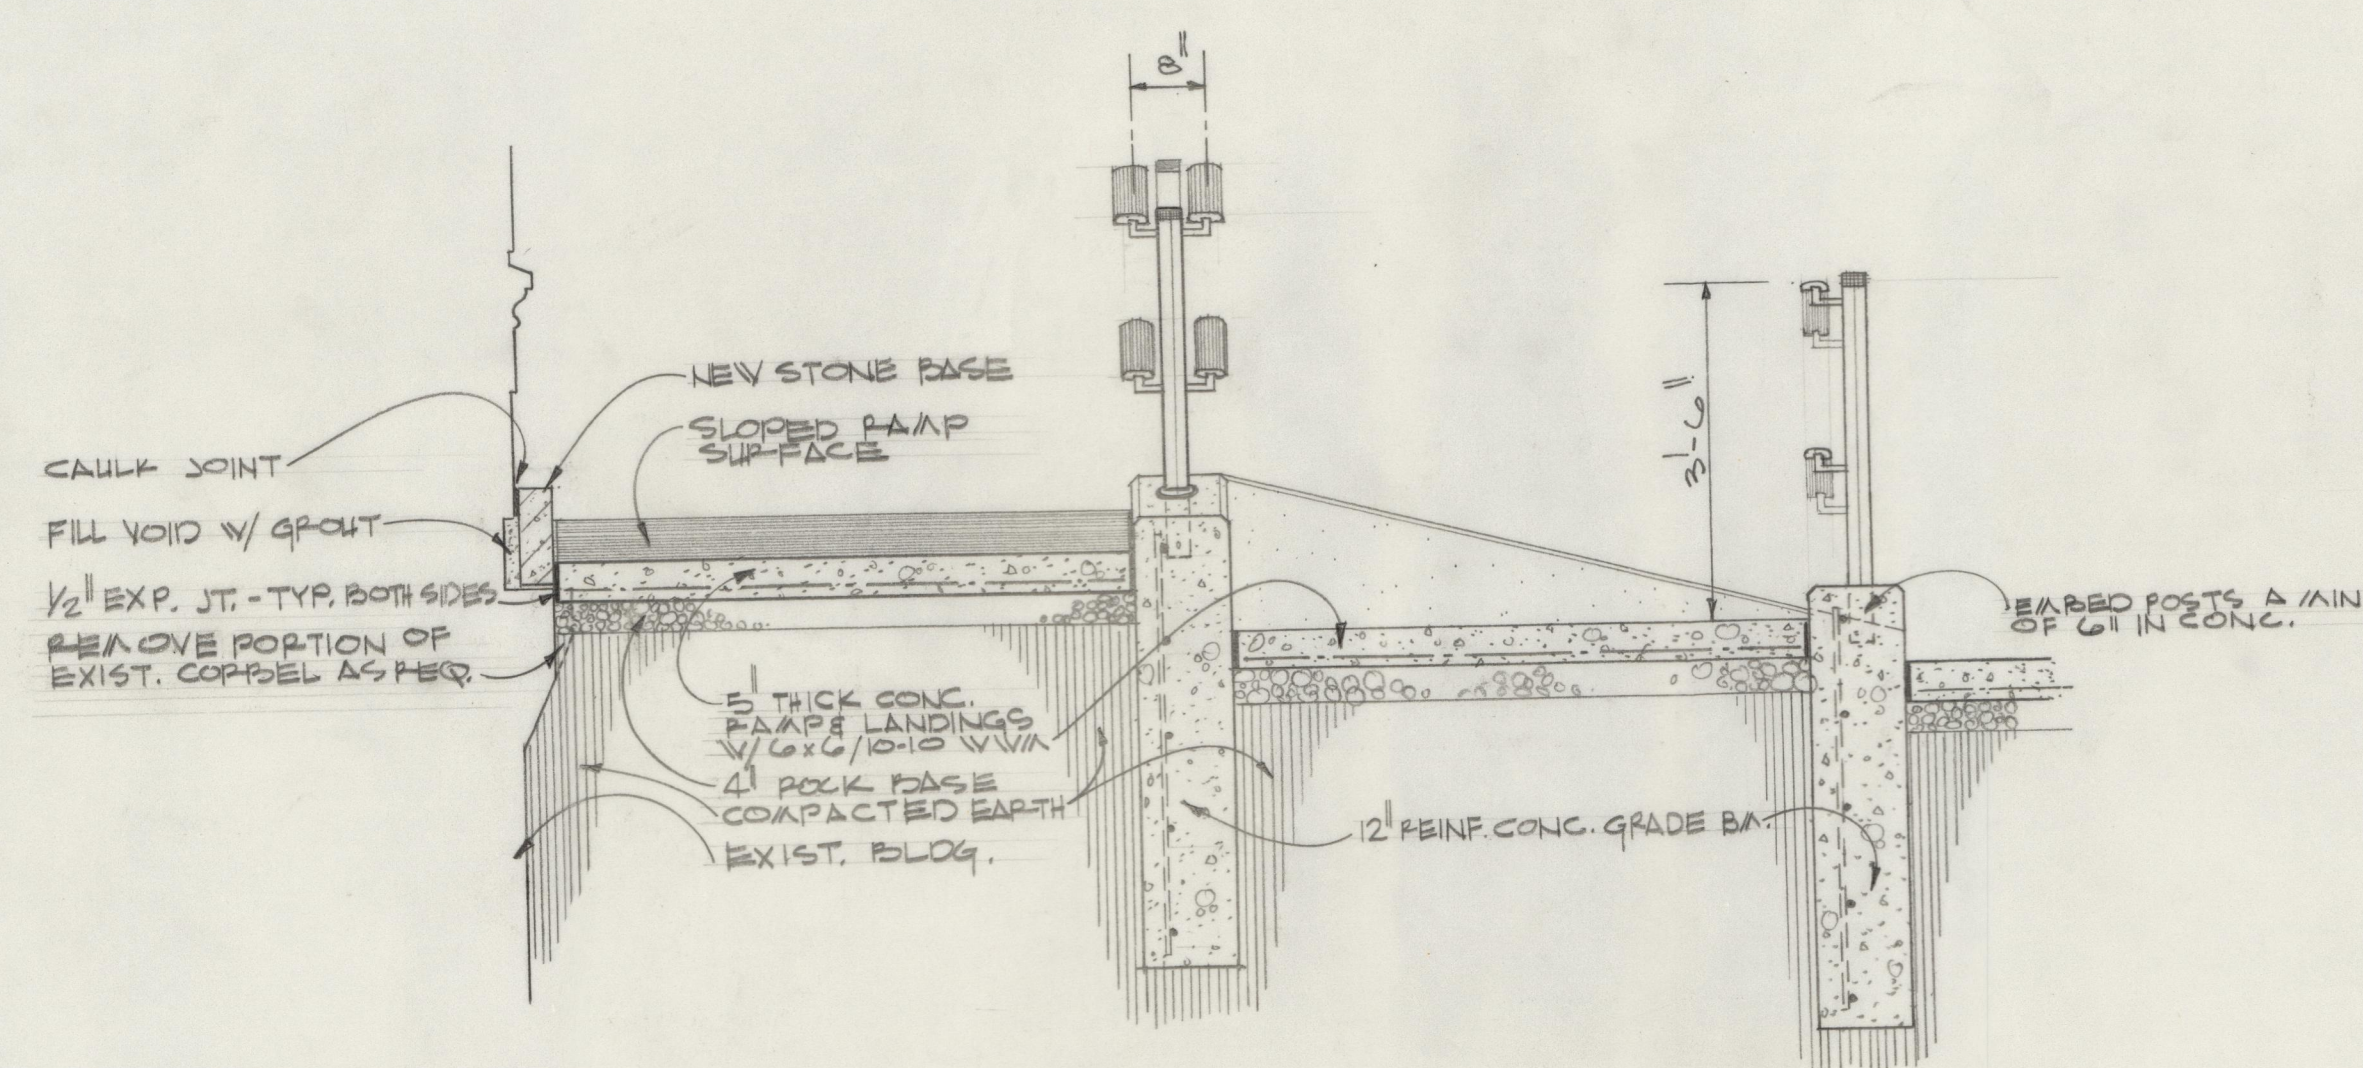

SECTION A-A $\frac{1}{2}'' = 1'-0''$

RAMP DETAILS

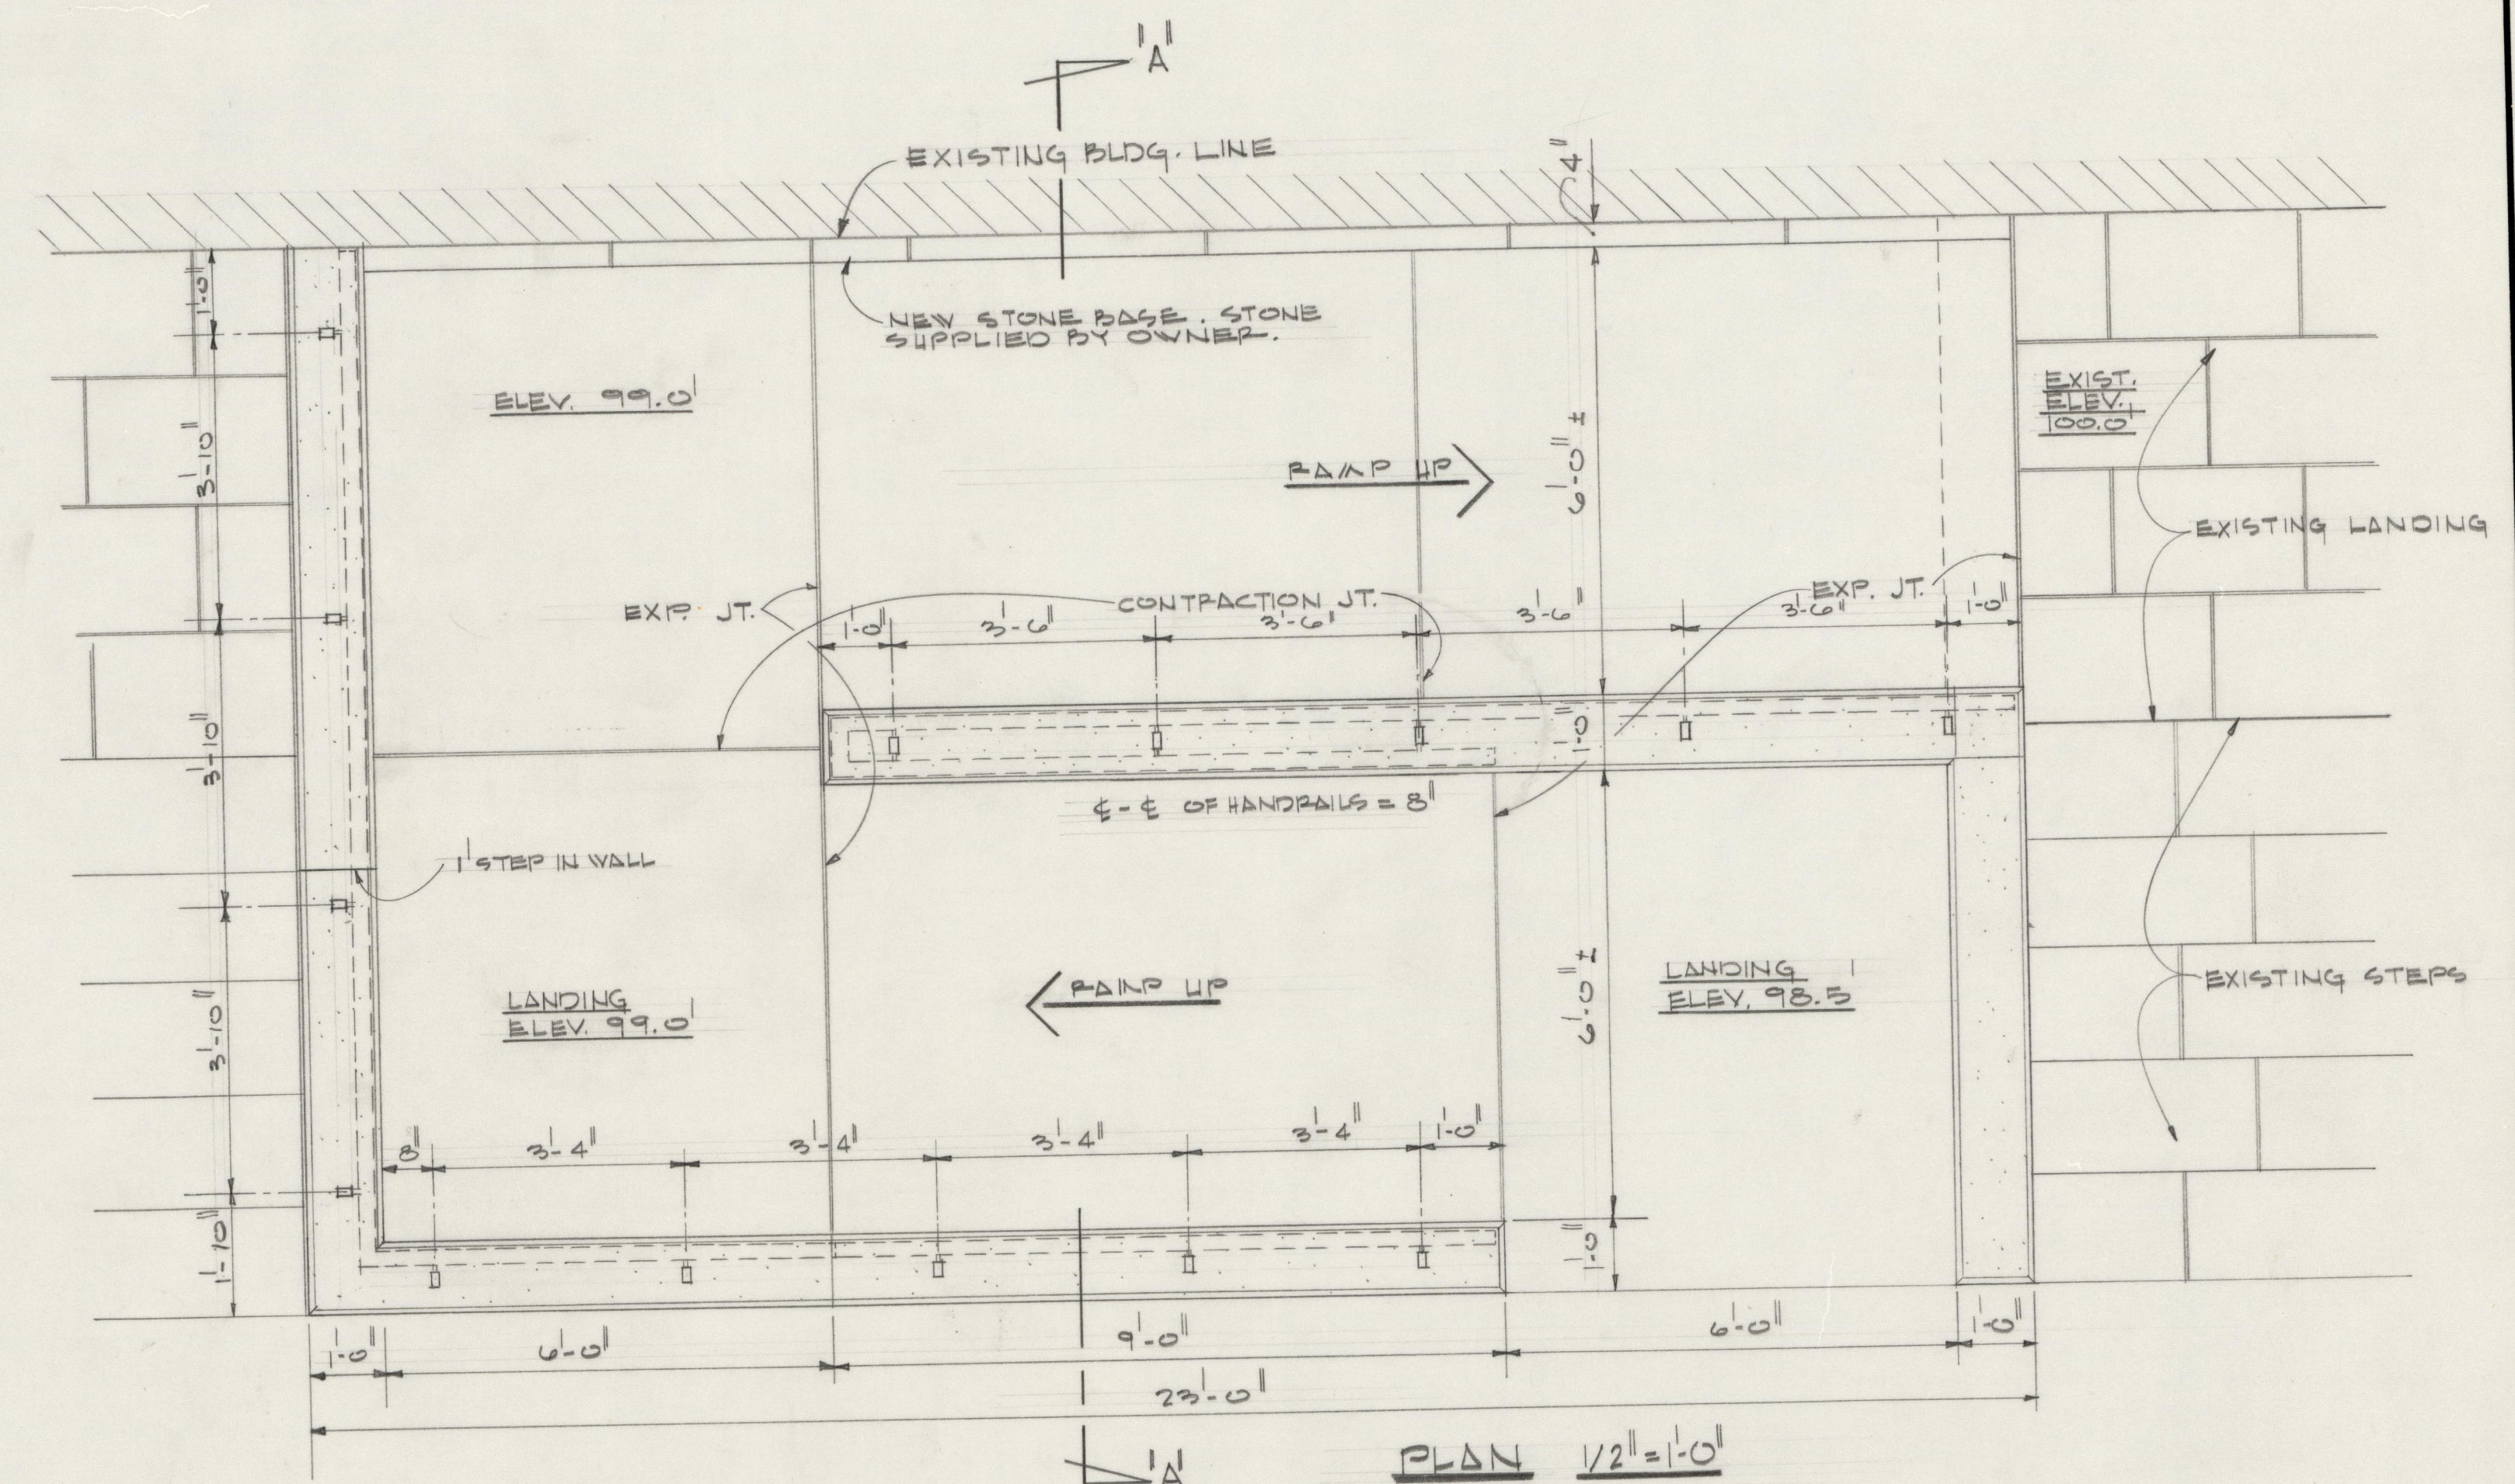

DRAWN BY R. FUSTON
CH'KD BY W.A.B.
REVISION

ALTERATIONS TO THE NORTH TERR.
AND SIDEWALK AREAS OF
THE CITY HALL
FOR THE
CITY OF ST. JOSEPH, MO.

DATE 25 JUNE '74

JOB No. _____

BRUNNER & BRUNNER
1105 CORBY BUILDING

ARCHITECTS & ENGINEERS
ST. JOSEPH, MO.

SHEET No. **2** OF 2

2007.33.4219T