



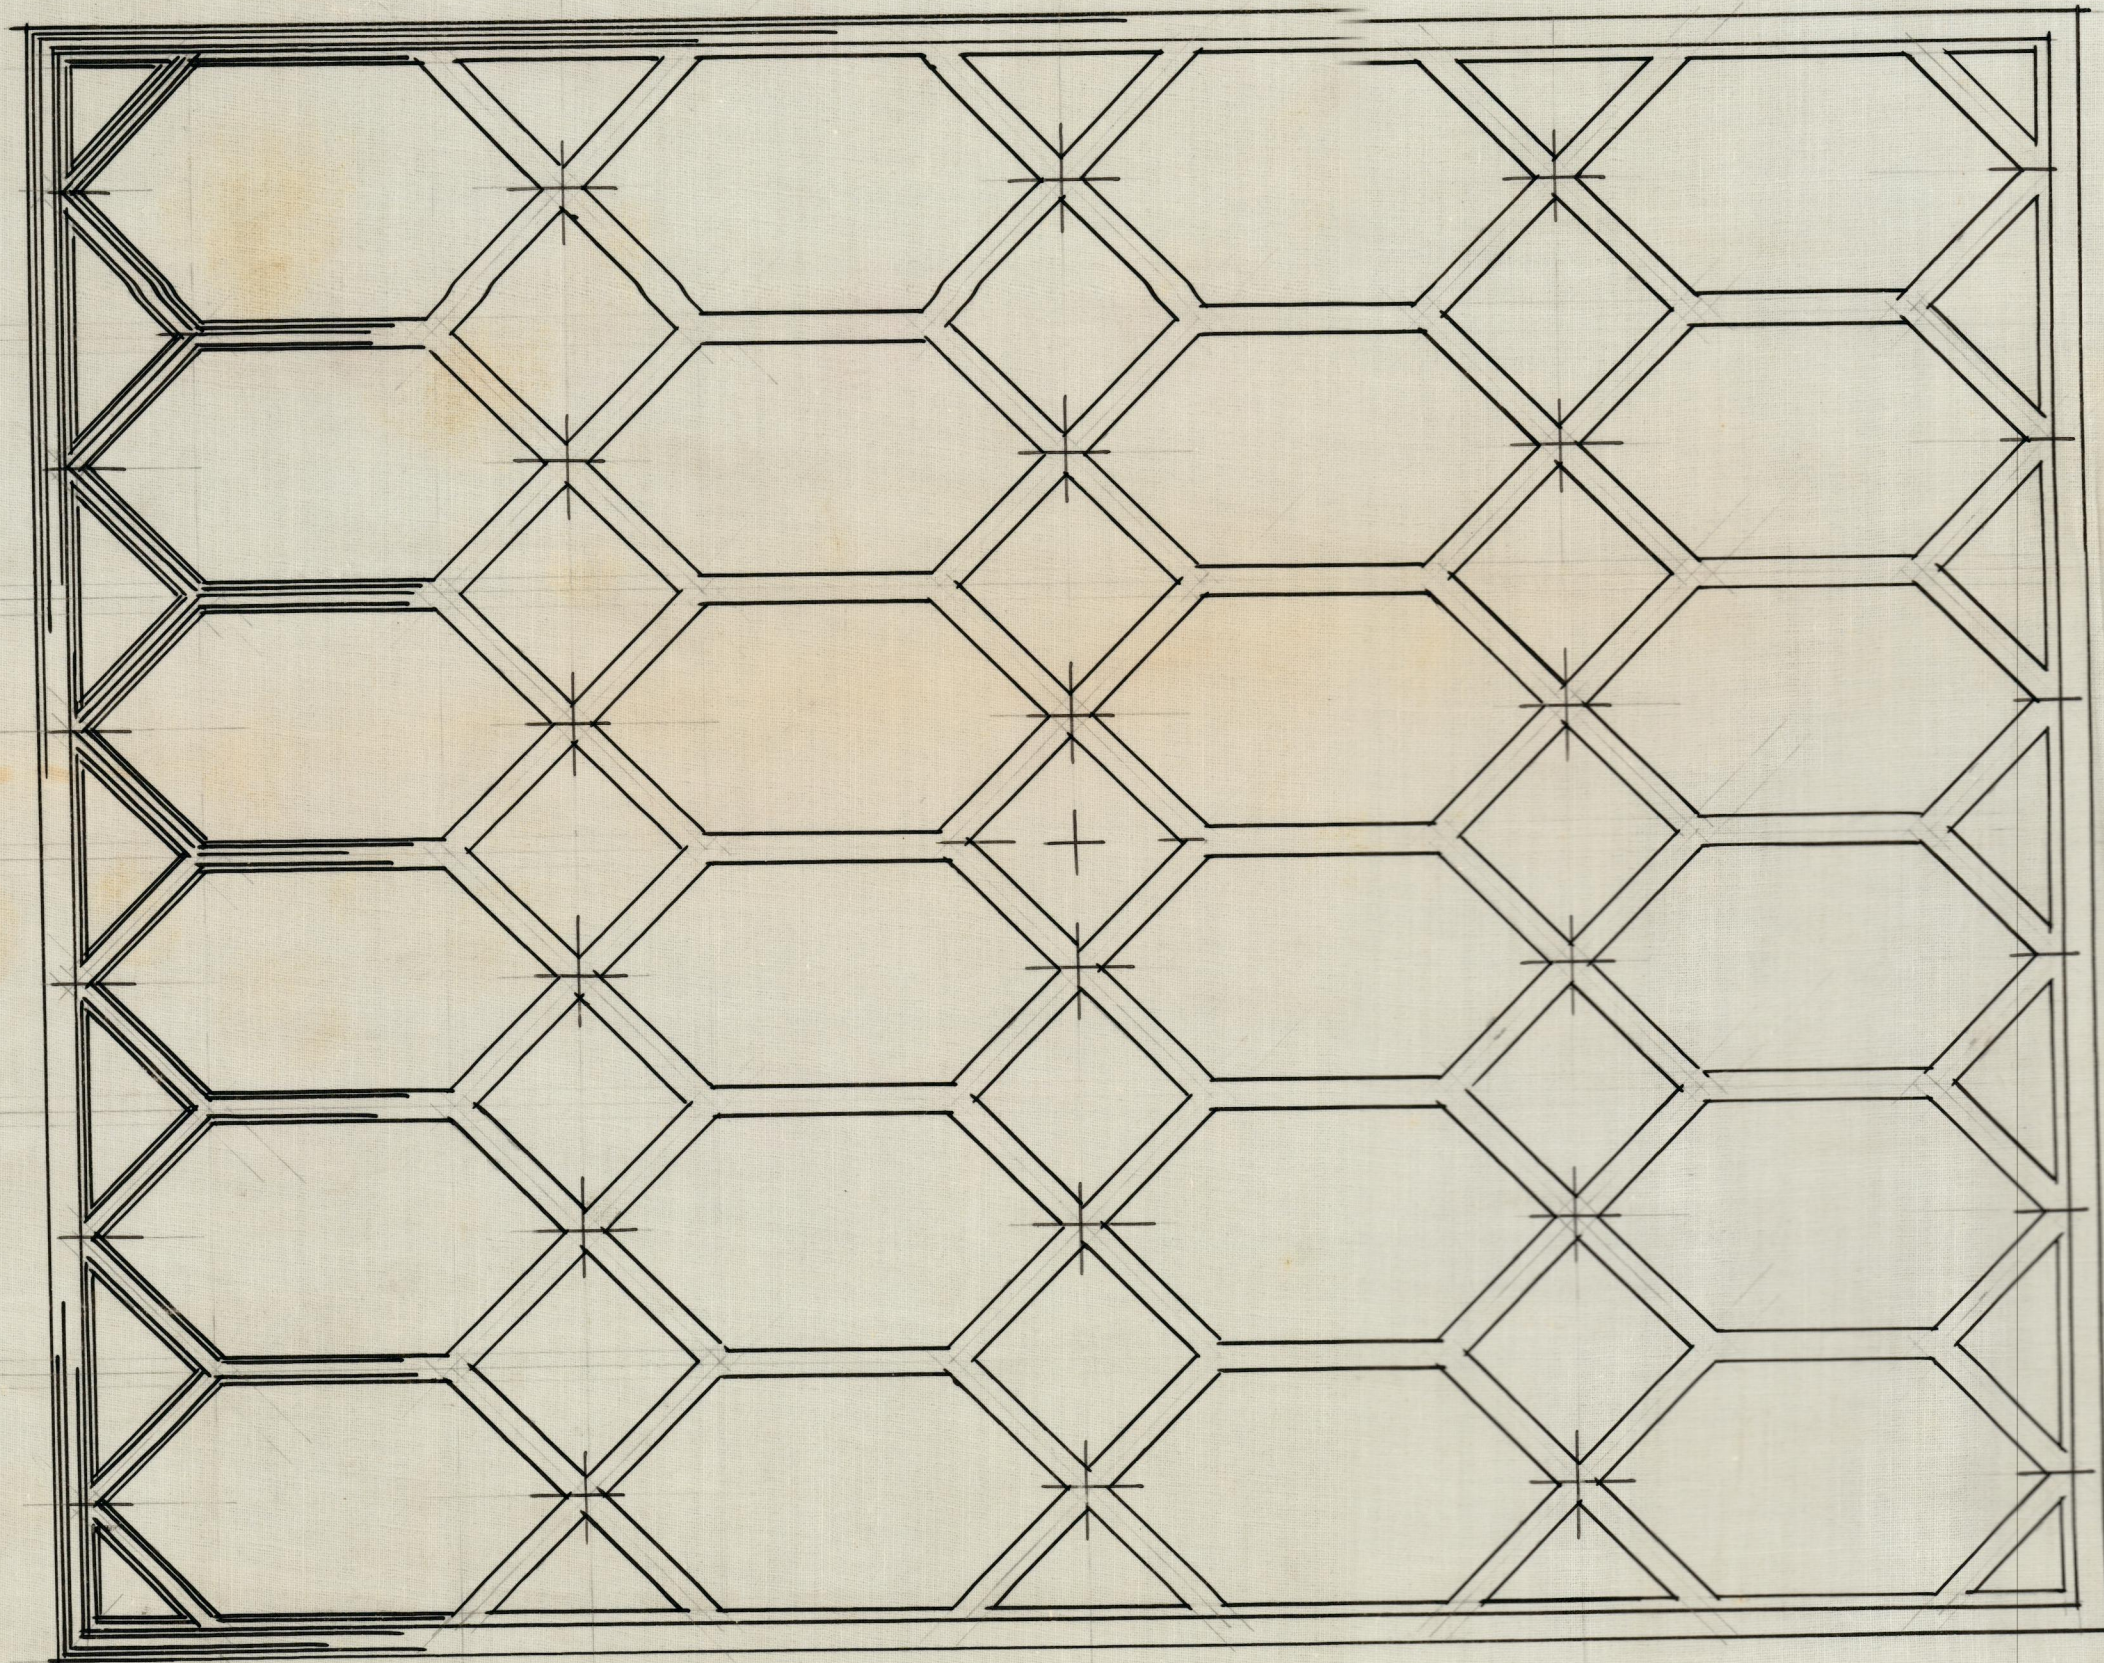

1/2 Scale Plan
of Ceiling
Contractor to get his
measurements at the bldg.

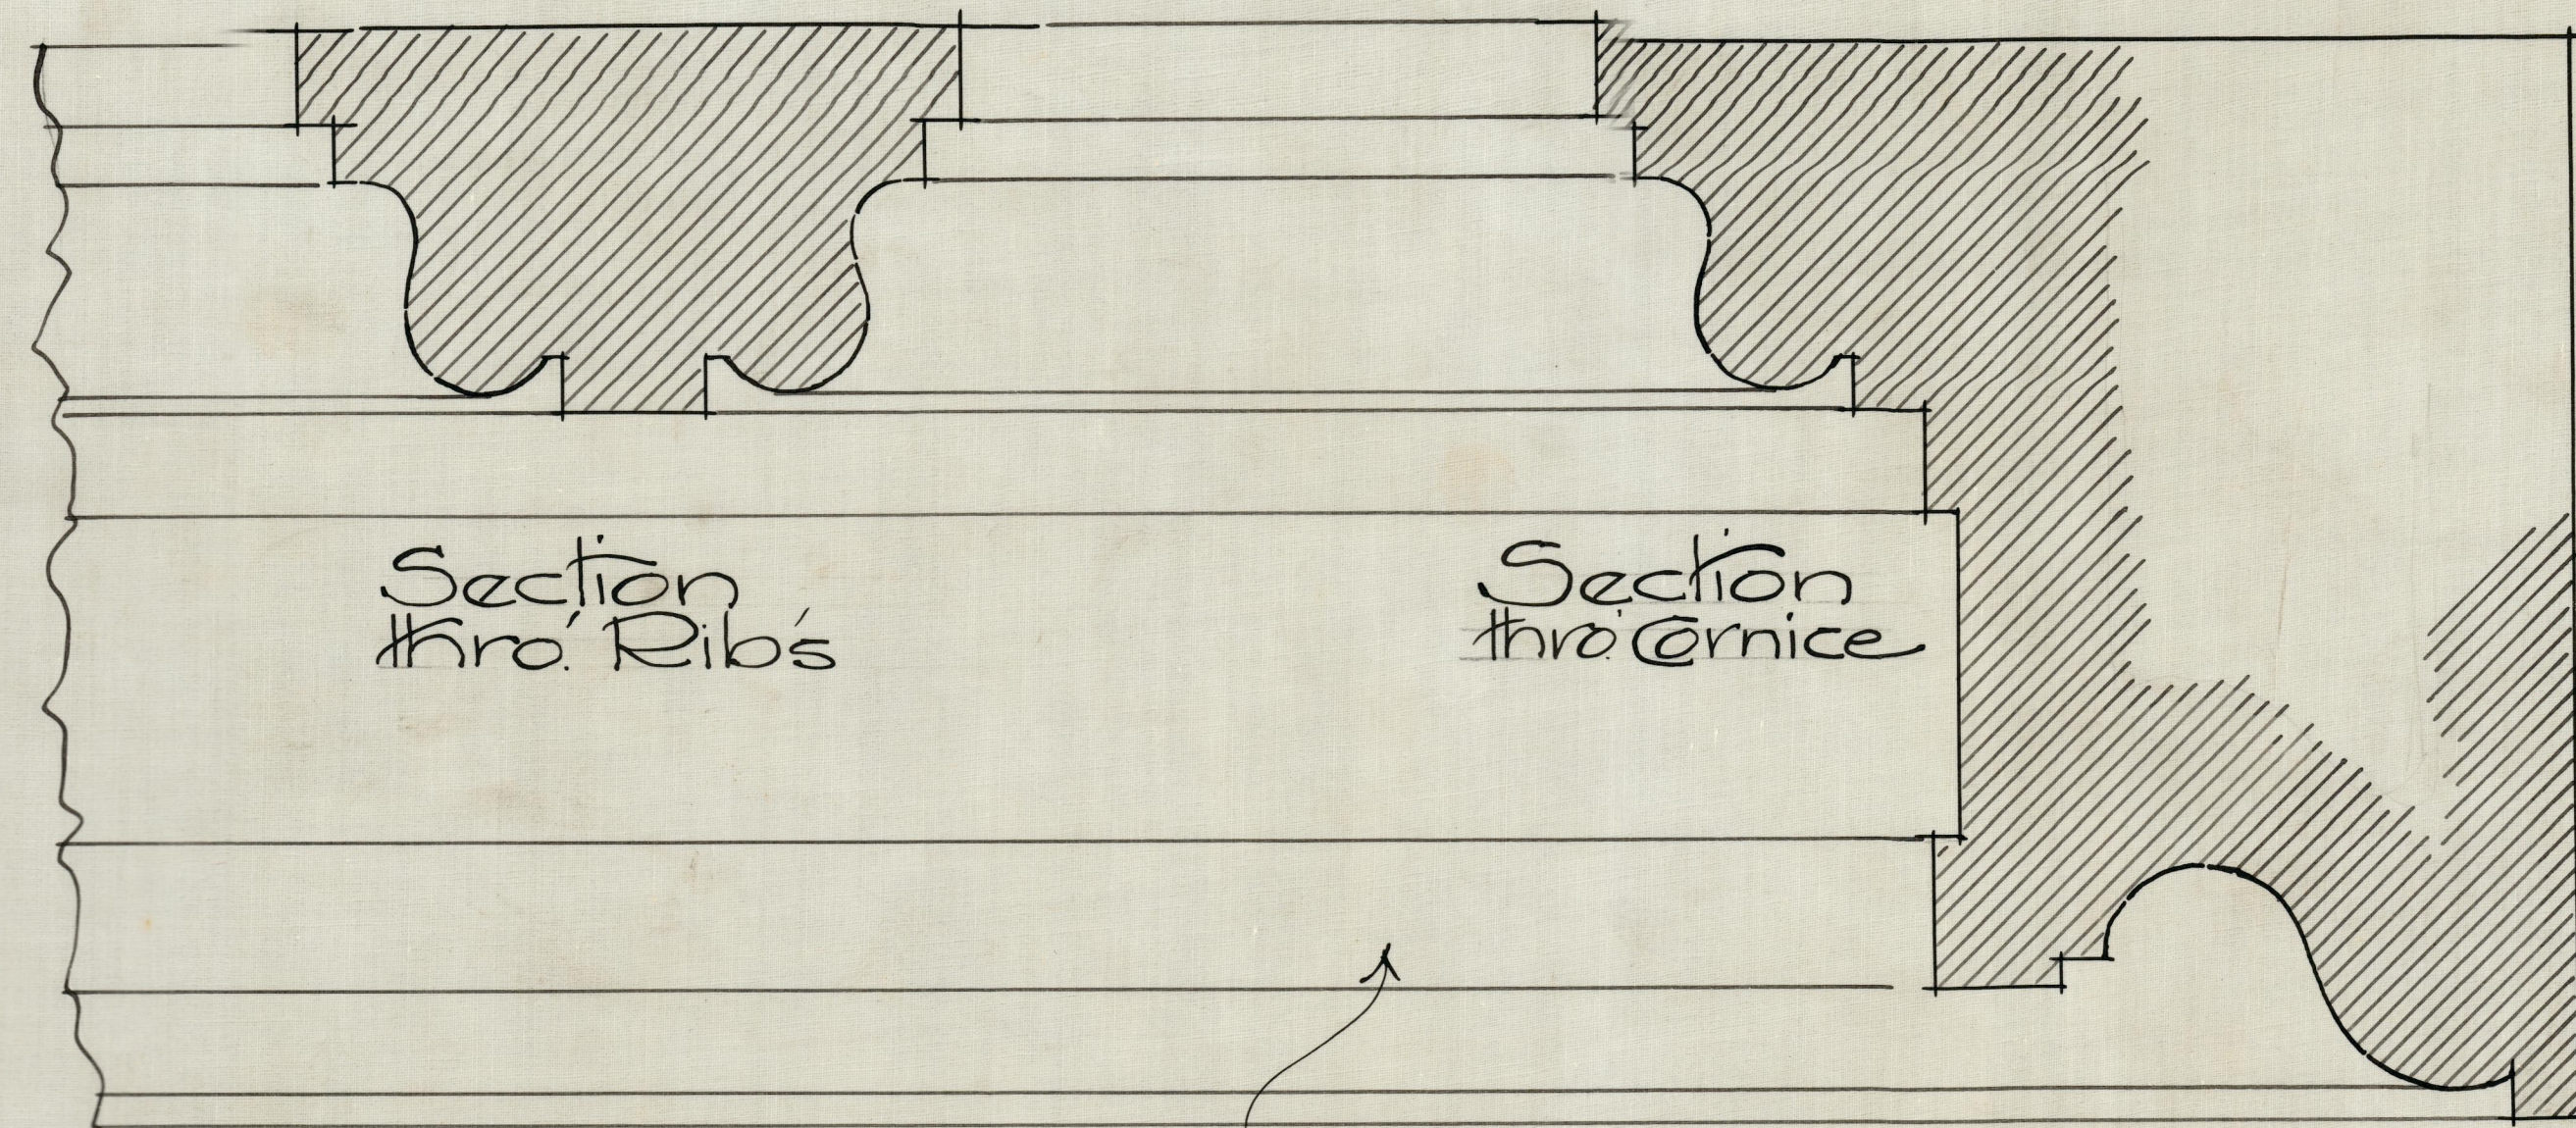

Full size details of Ceiling
Scale Plan and Full size details of Plaster
Ceiling of Breakfast Room for Milton Tootle Jr. Esq.
St. Joseph Mo.,
E. J. Eckel Architect
10-30-1905 H.