




ADDITION TO RESIDENCE OF
MILTON TOOTLE, JR.
COR. 11TH & CHARLES STS.
E. J. ECKEL ARCHITECT.
St. Joseph, Mo 1905.

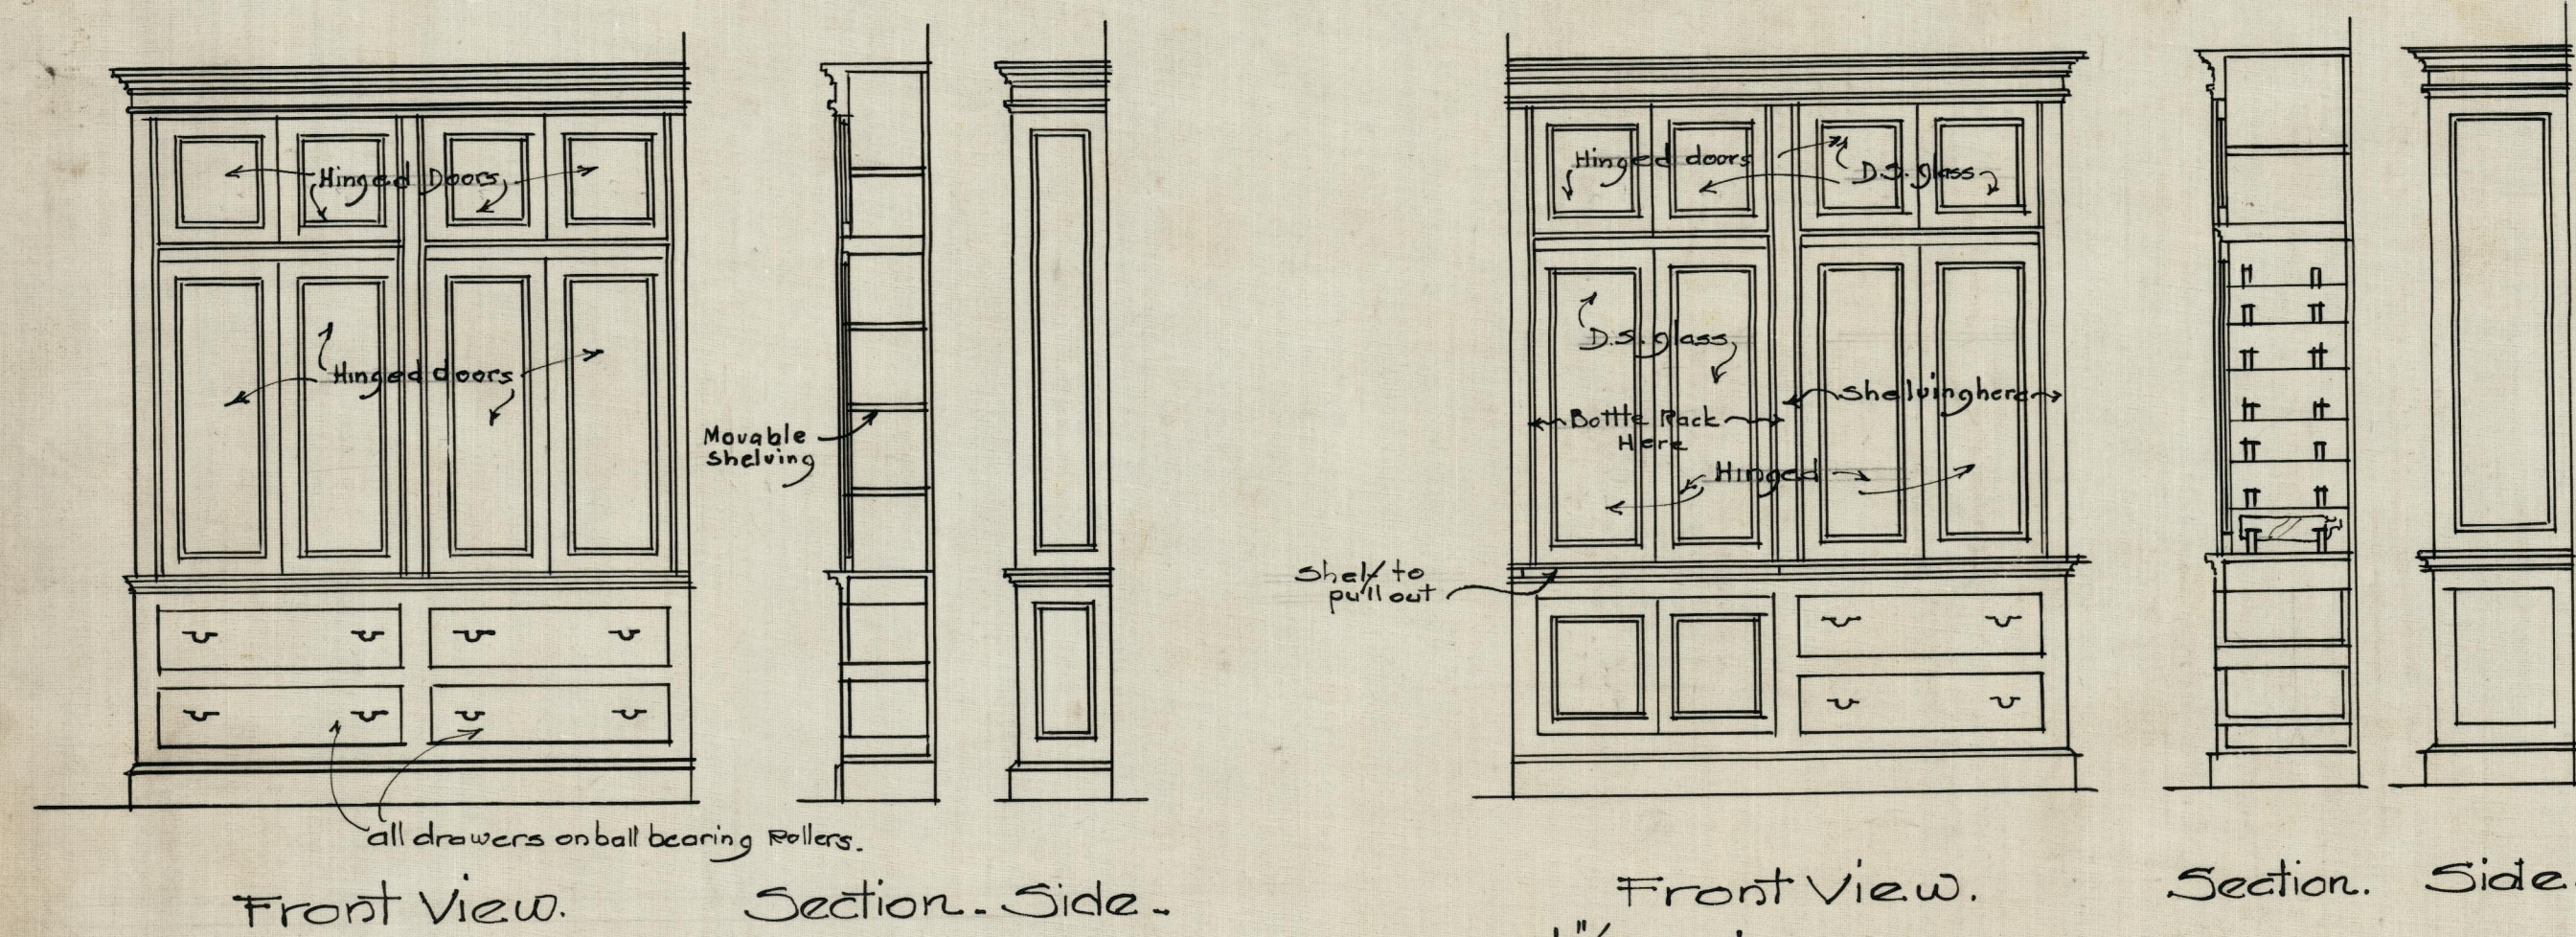


Scale $\frac{1}{2} = 1$ Foot.

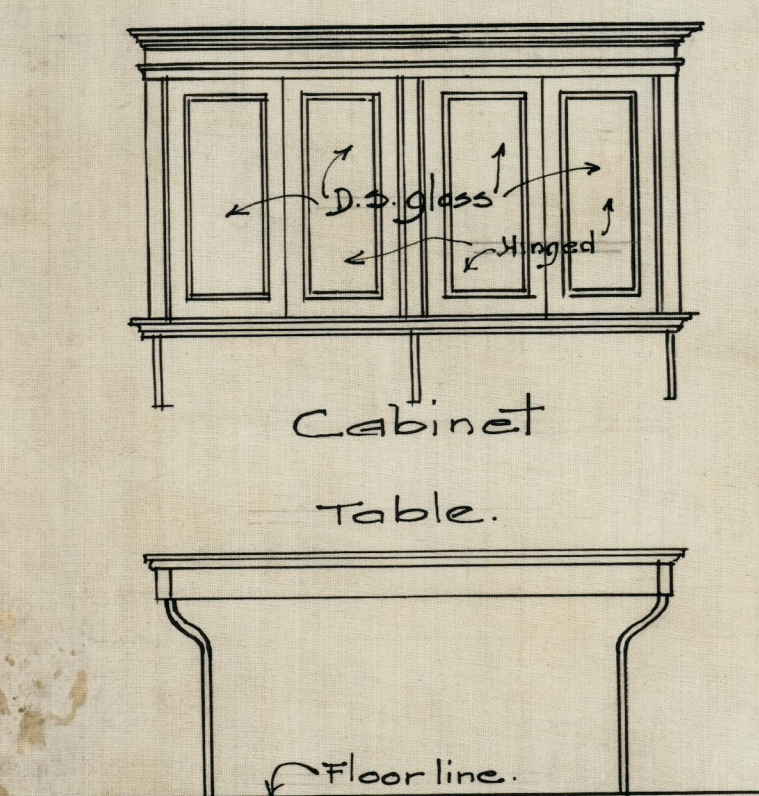

View of Cabinet & Table

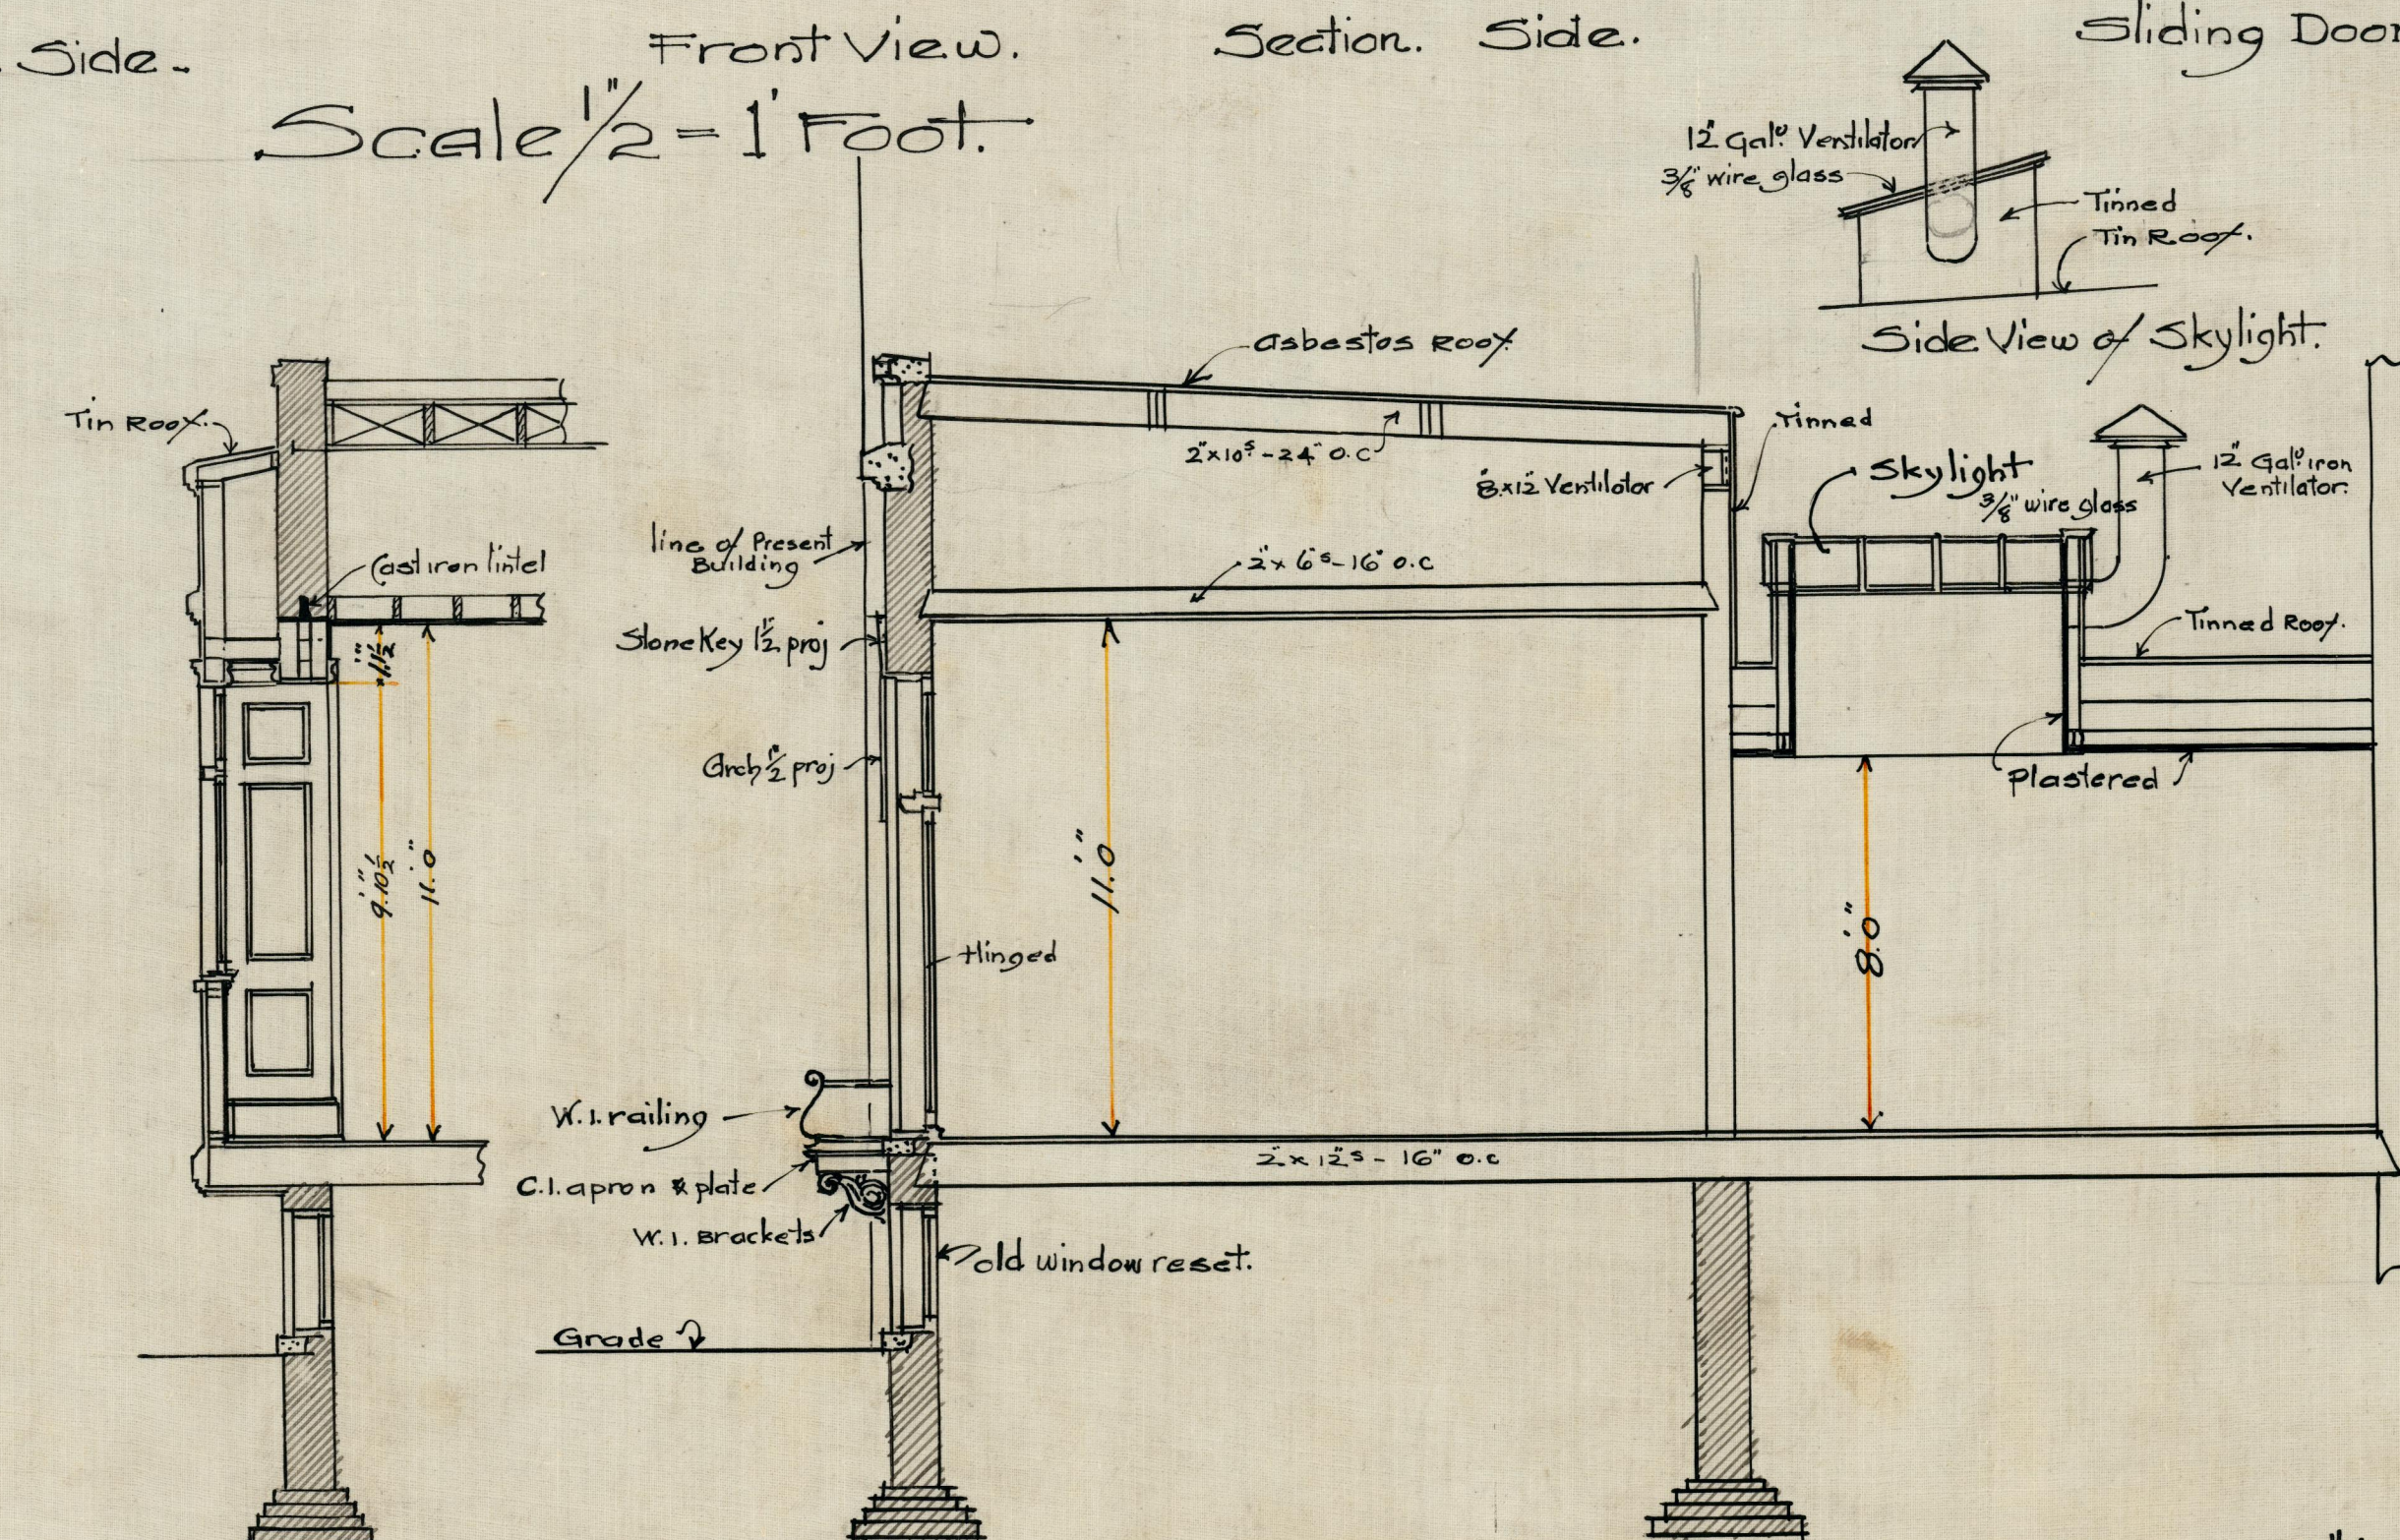

Scale $\frac{1}{4} = 1$ Foot.

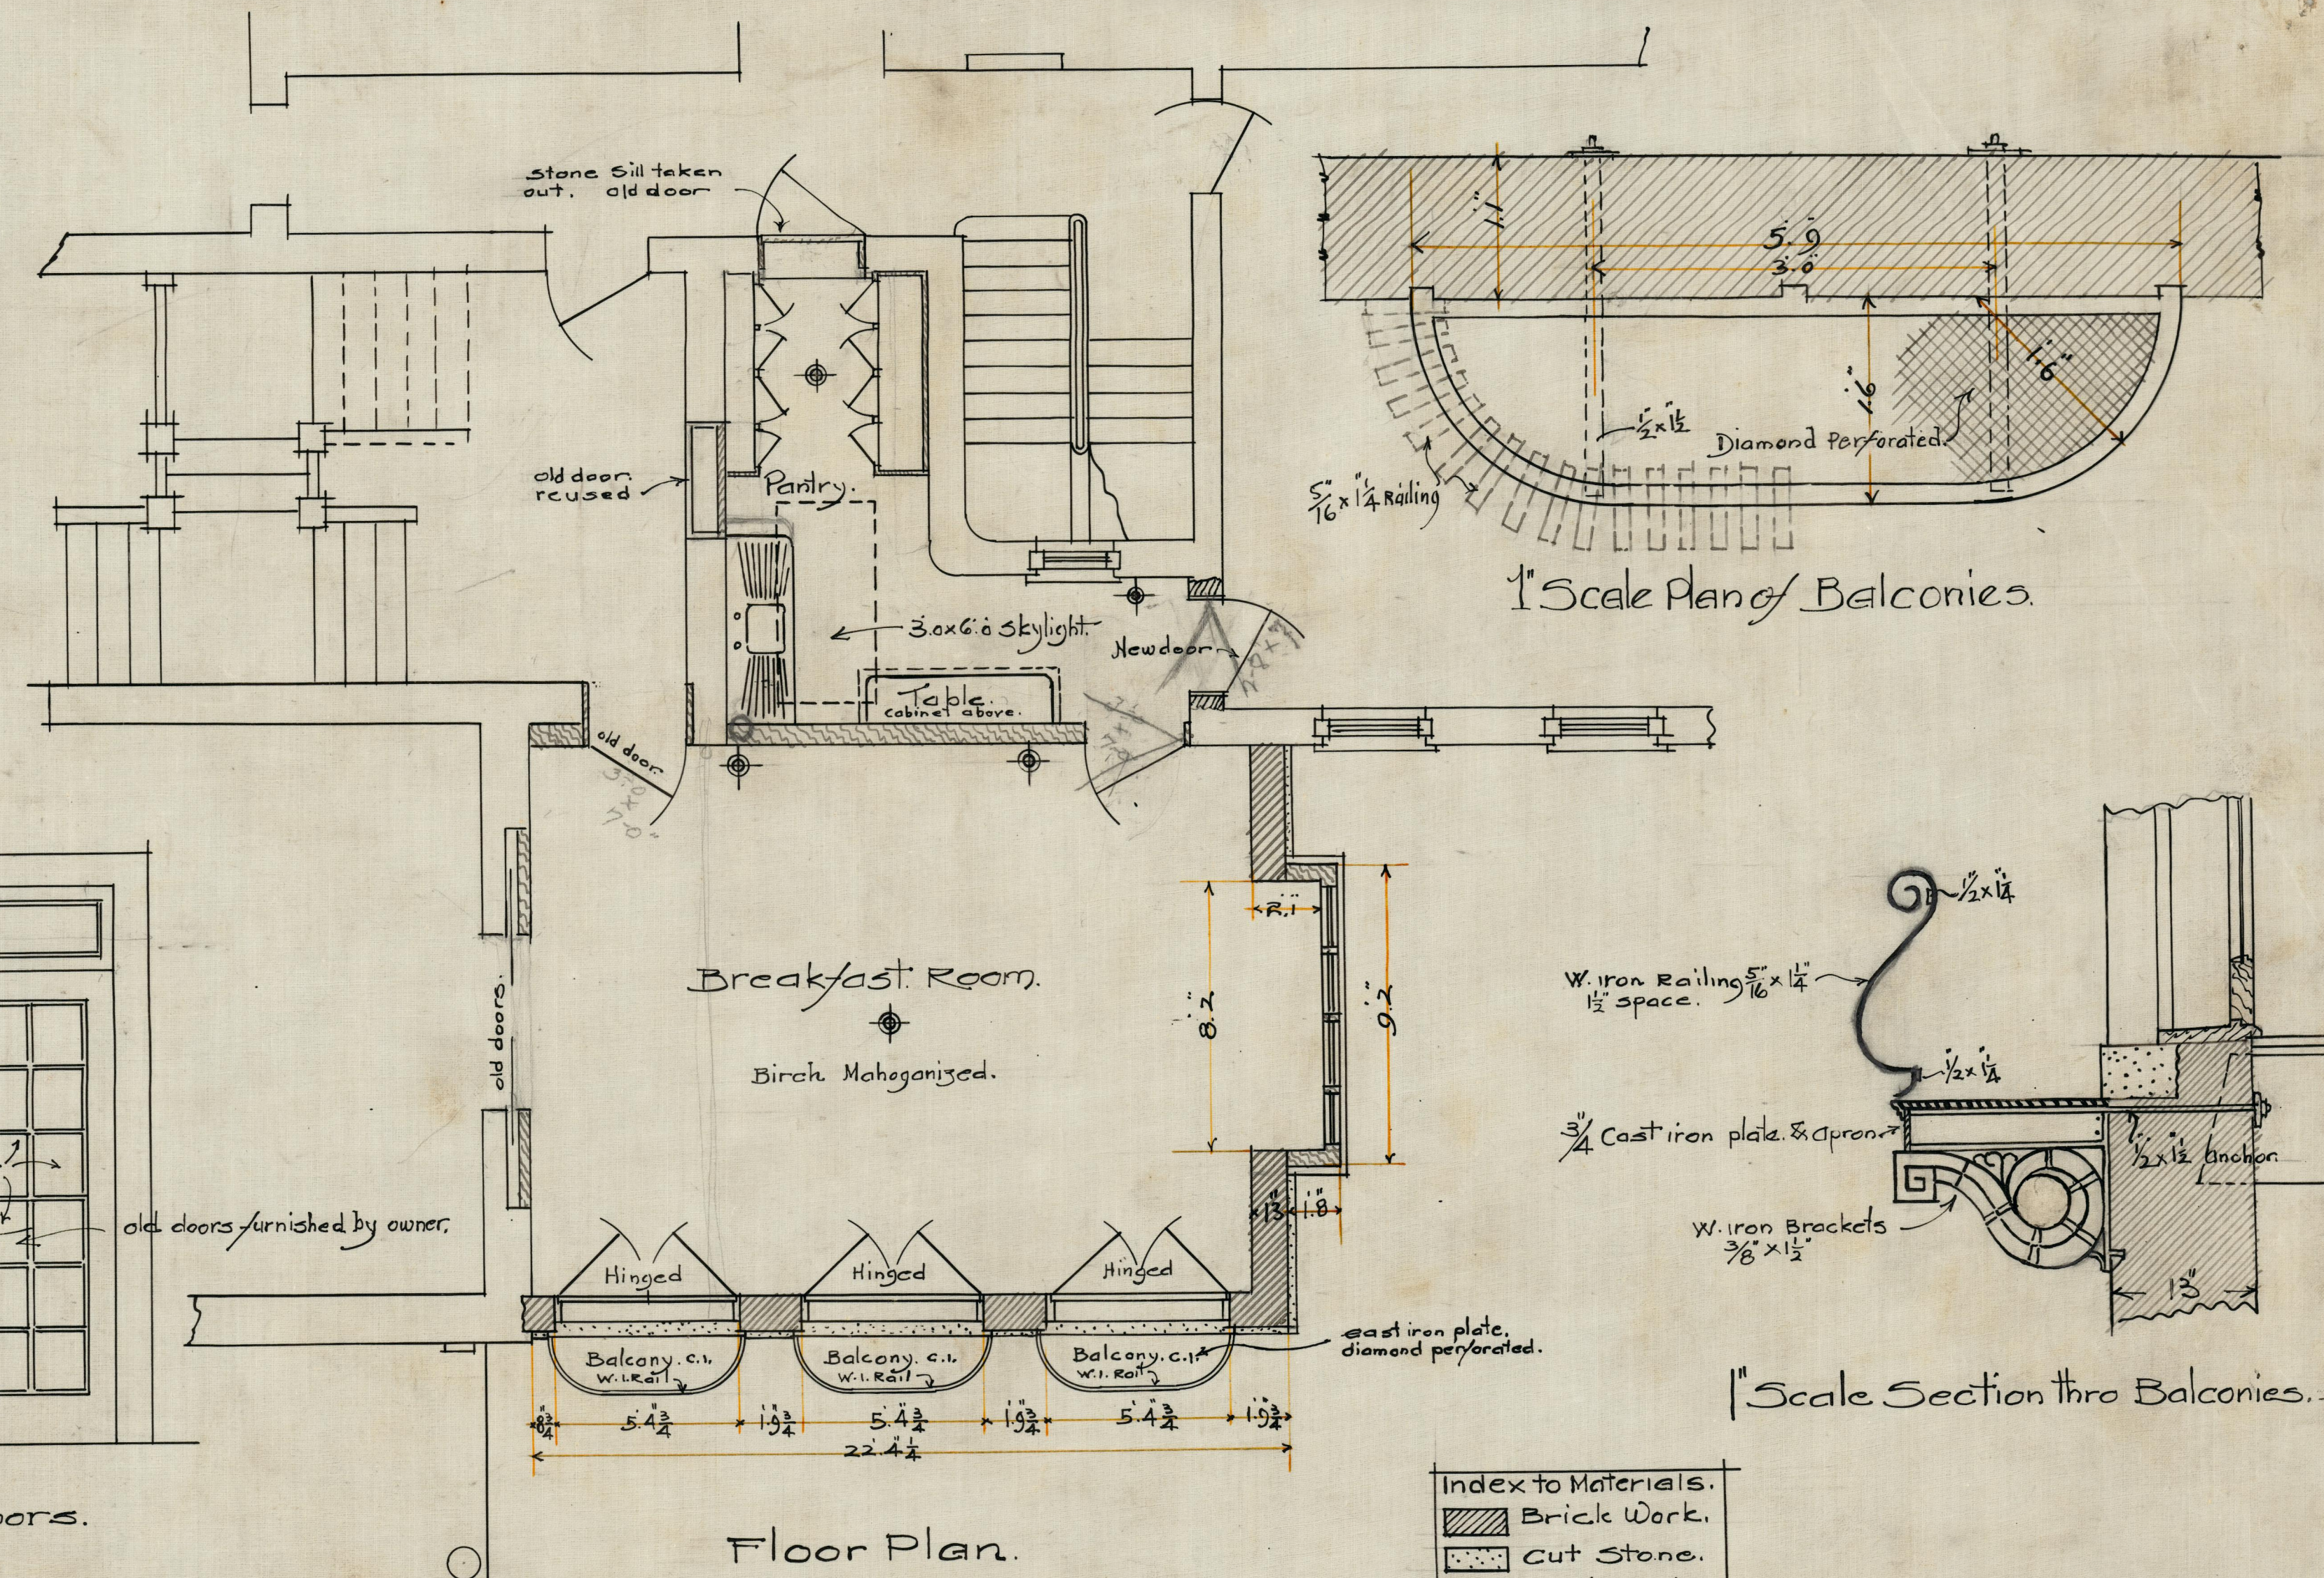

Index to Materials.
Brick Work.
Cut Stone.
Wood Work.

See full size details for all interior work.

