


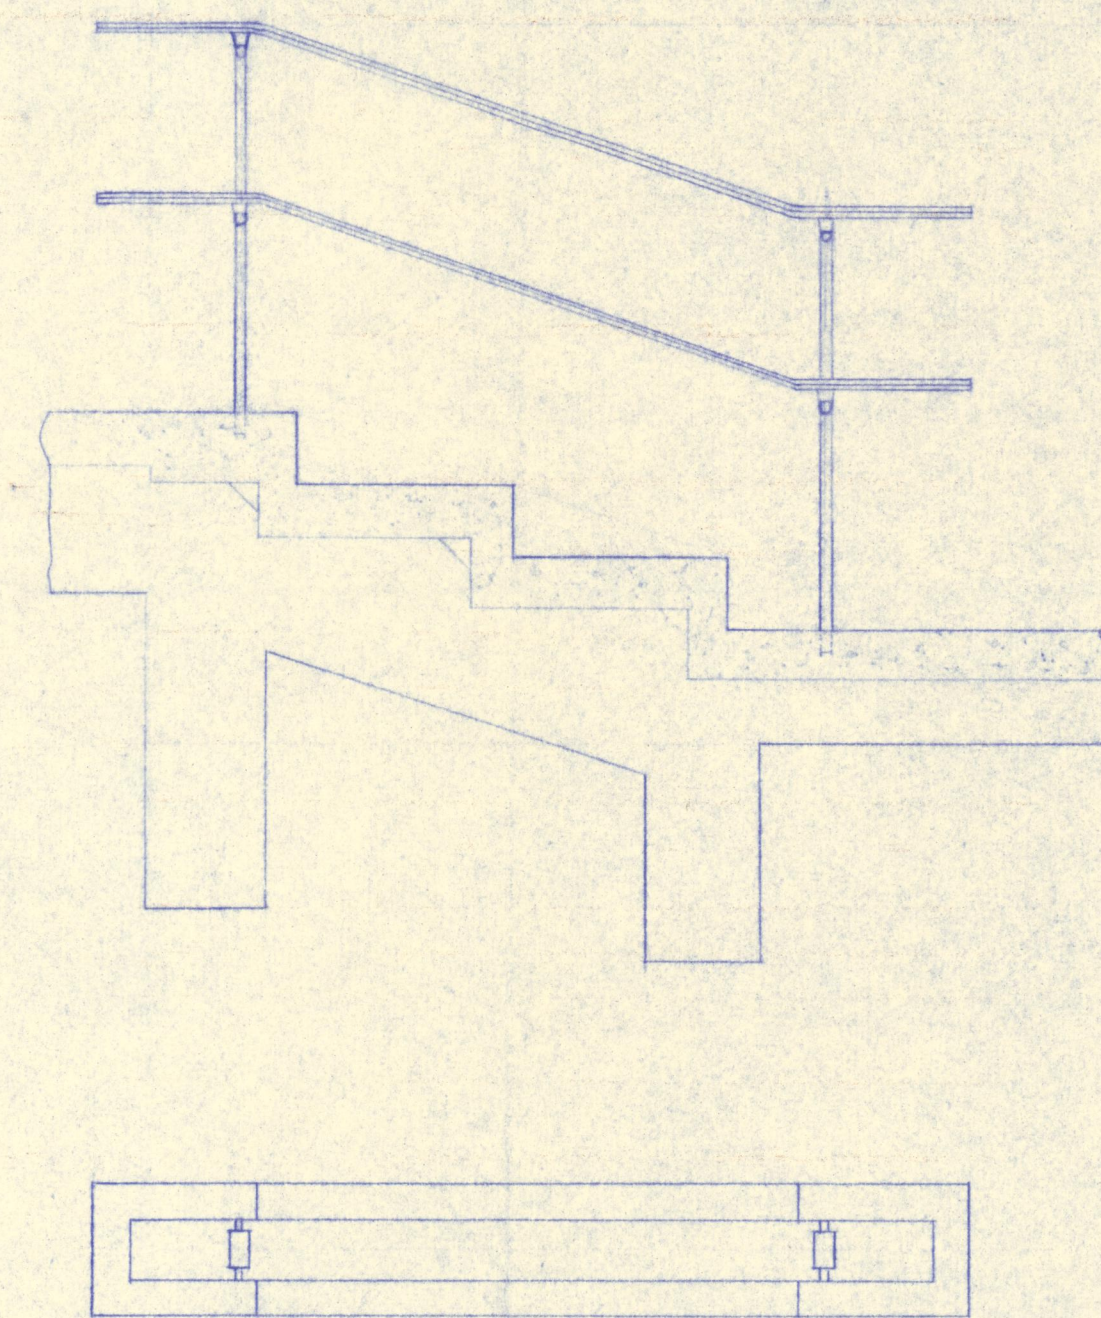


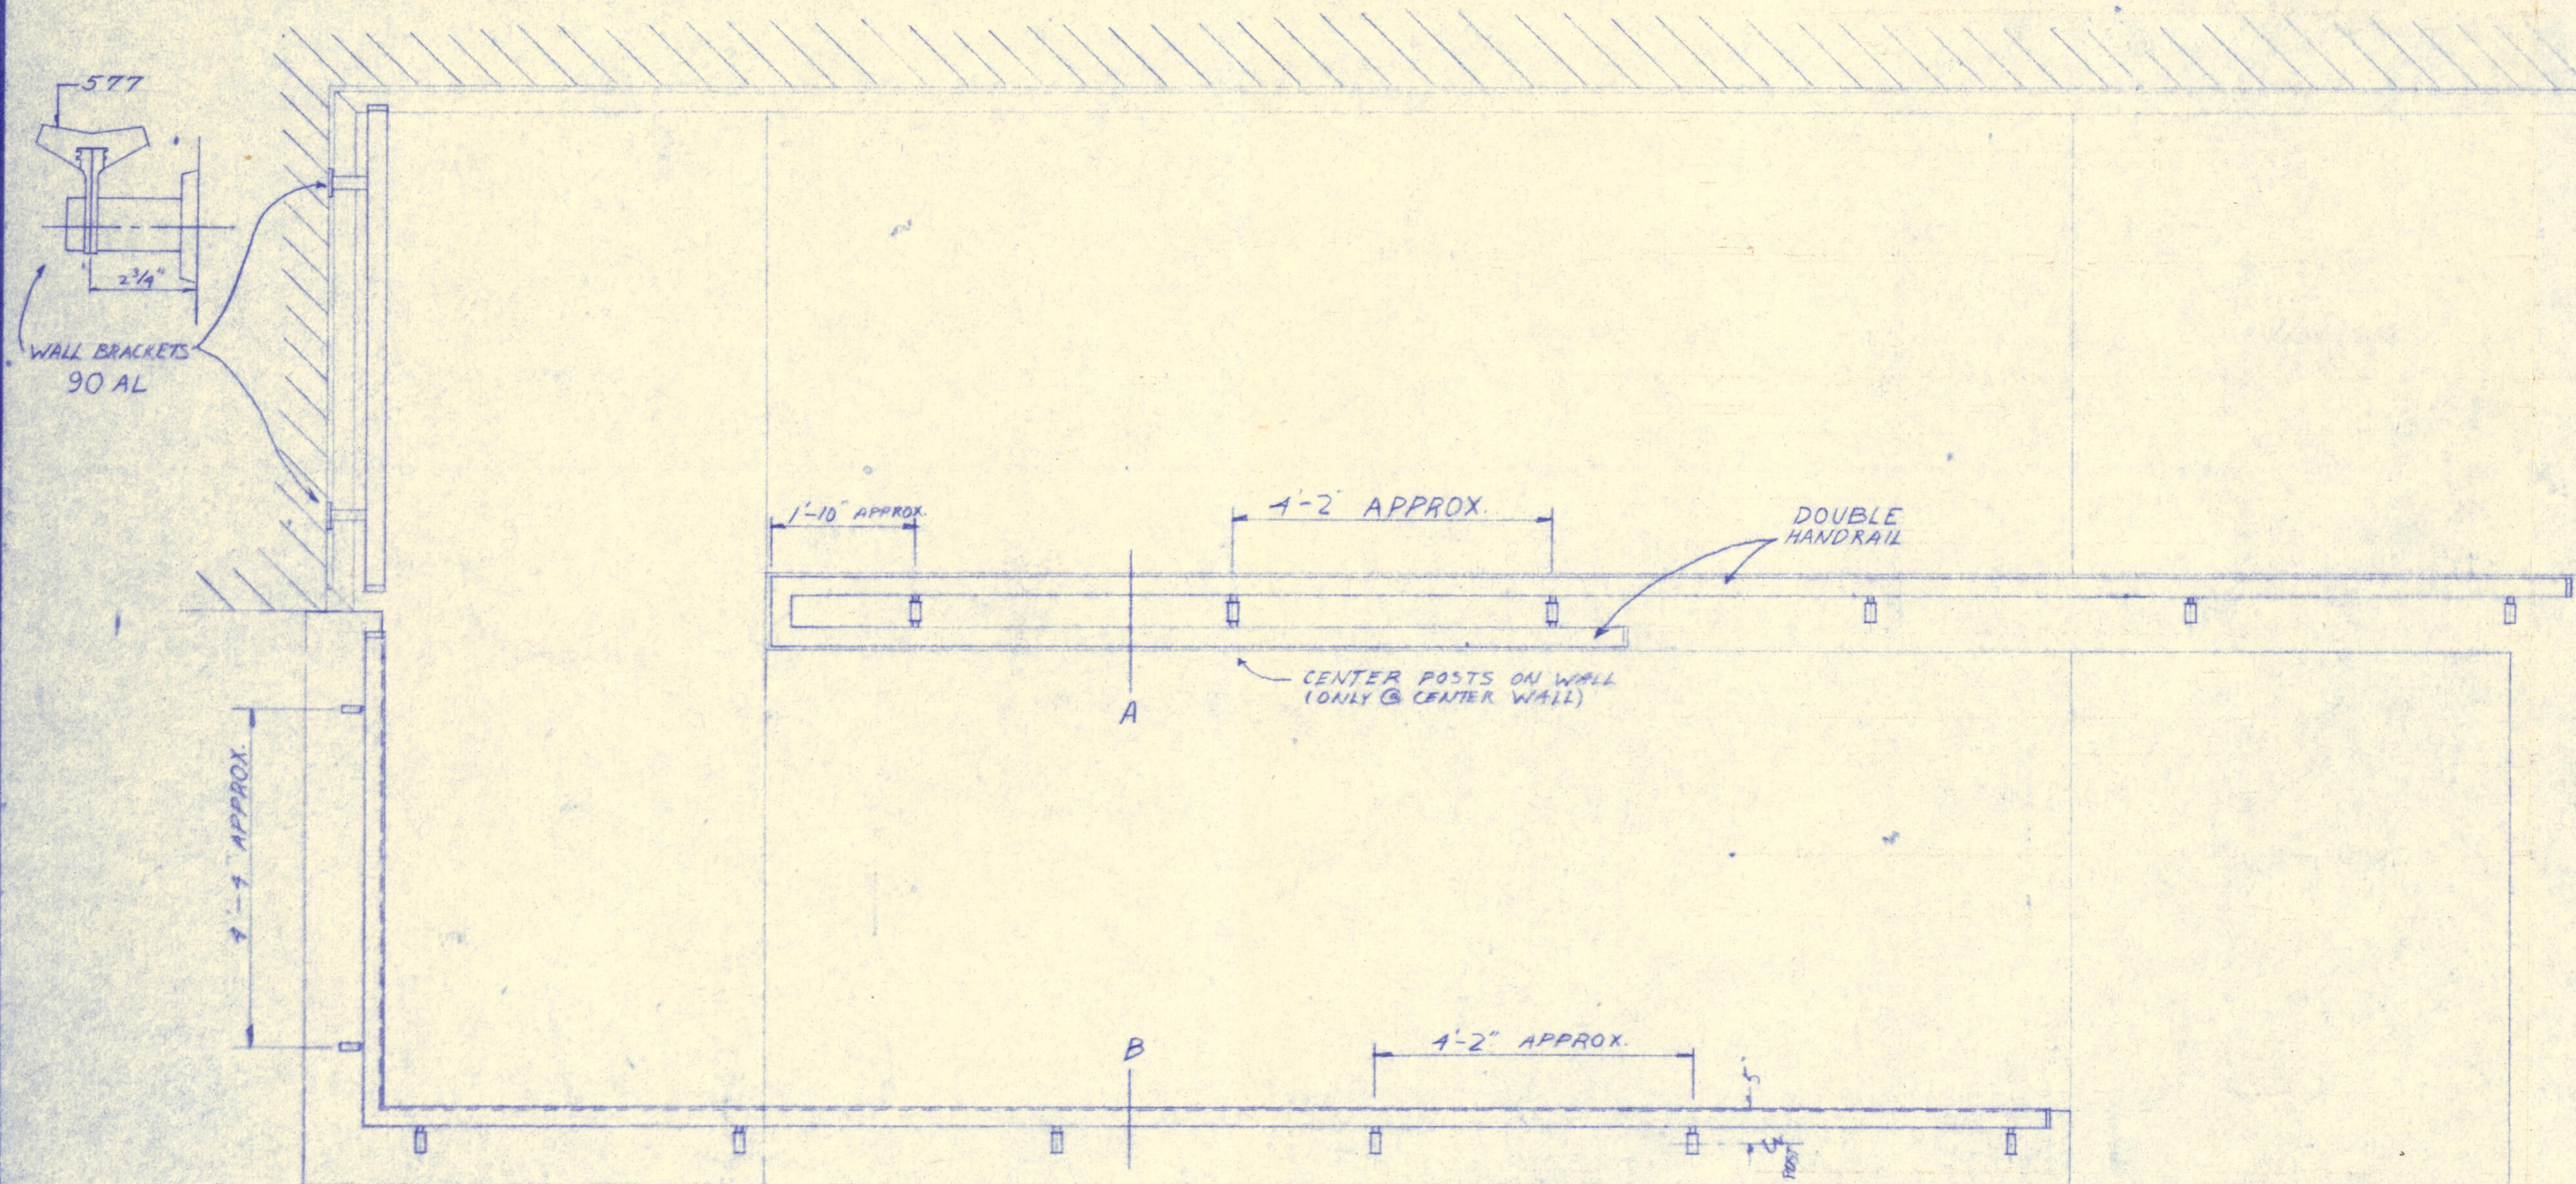


ELEVATION & PLAN NORTH END RAILING
SCALE: 3/4" = 1'-0"

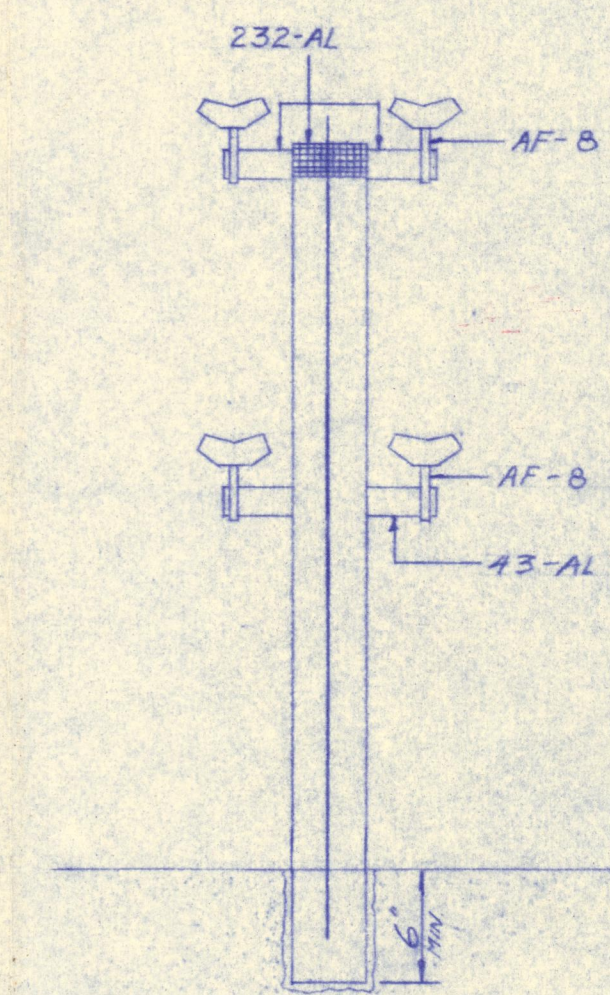


SECTION A
TYP. DOUBLE RAIL POST
SCALE: 1 1/2" = 1'-0"

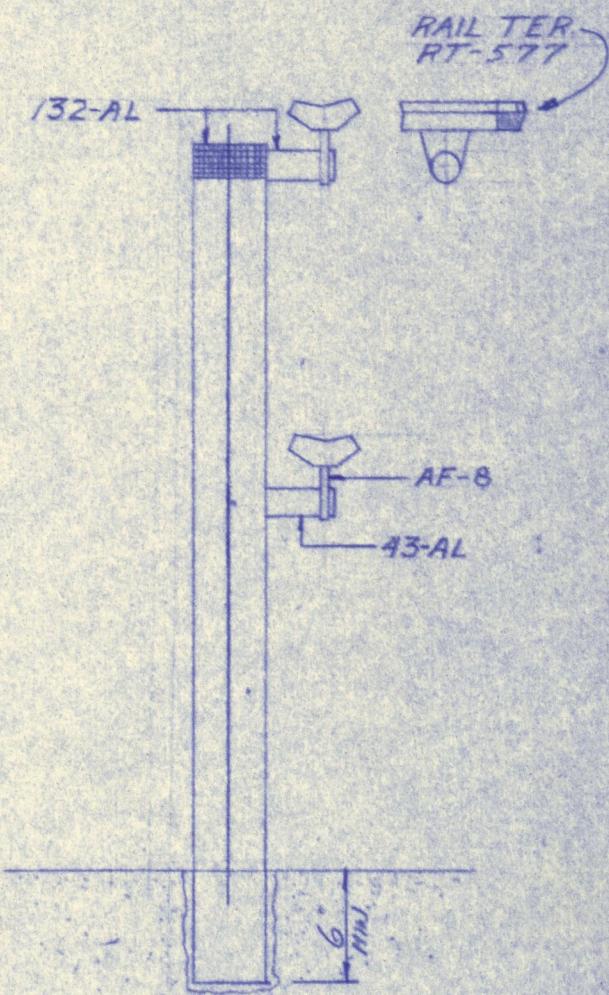

SECTION B
TYP. SINGLE RAIL POST
SCALE: 1 1/2" = 1'-0"

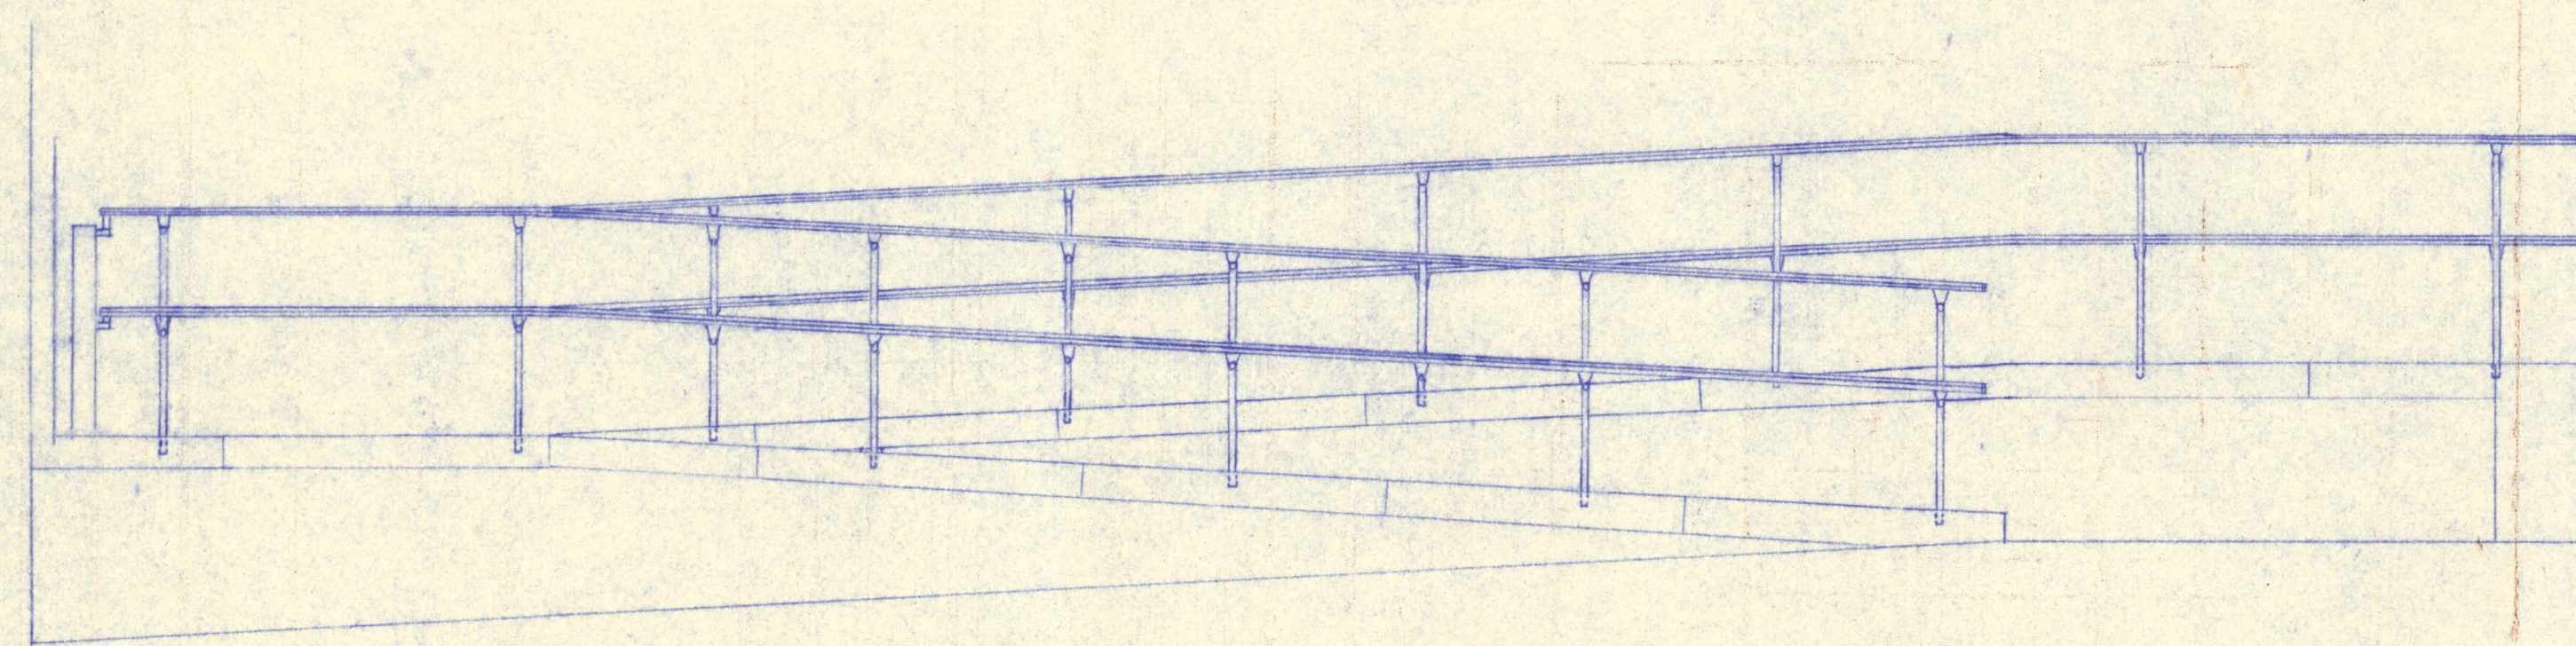

PLAN & ELEVATION RAMP RAILING
SCALE: 1/2" = 1'-0"

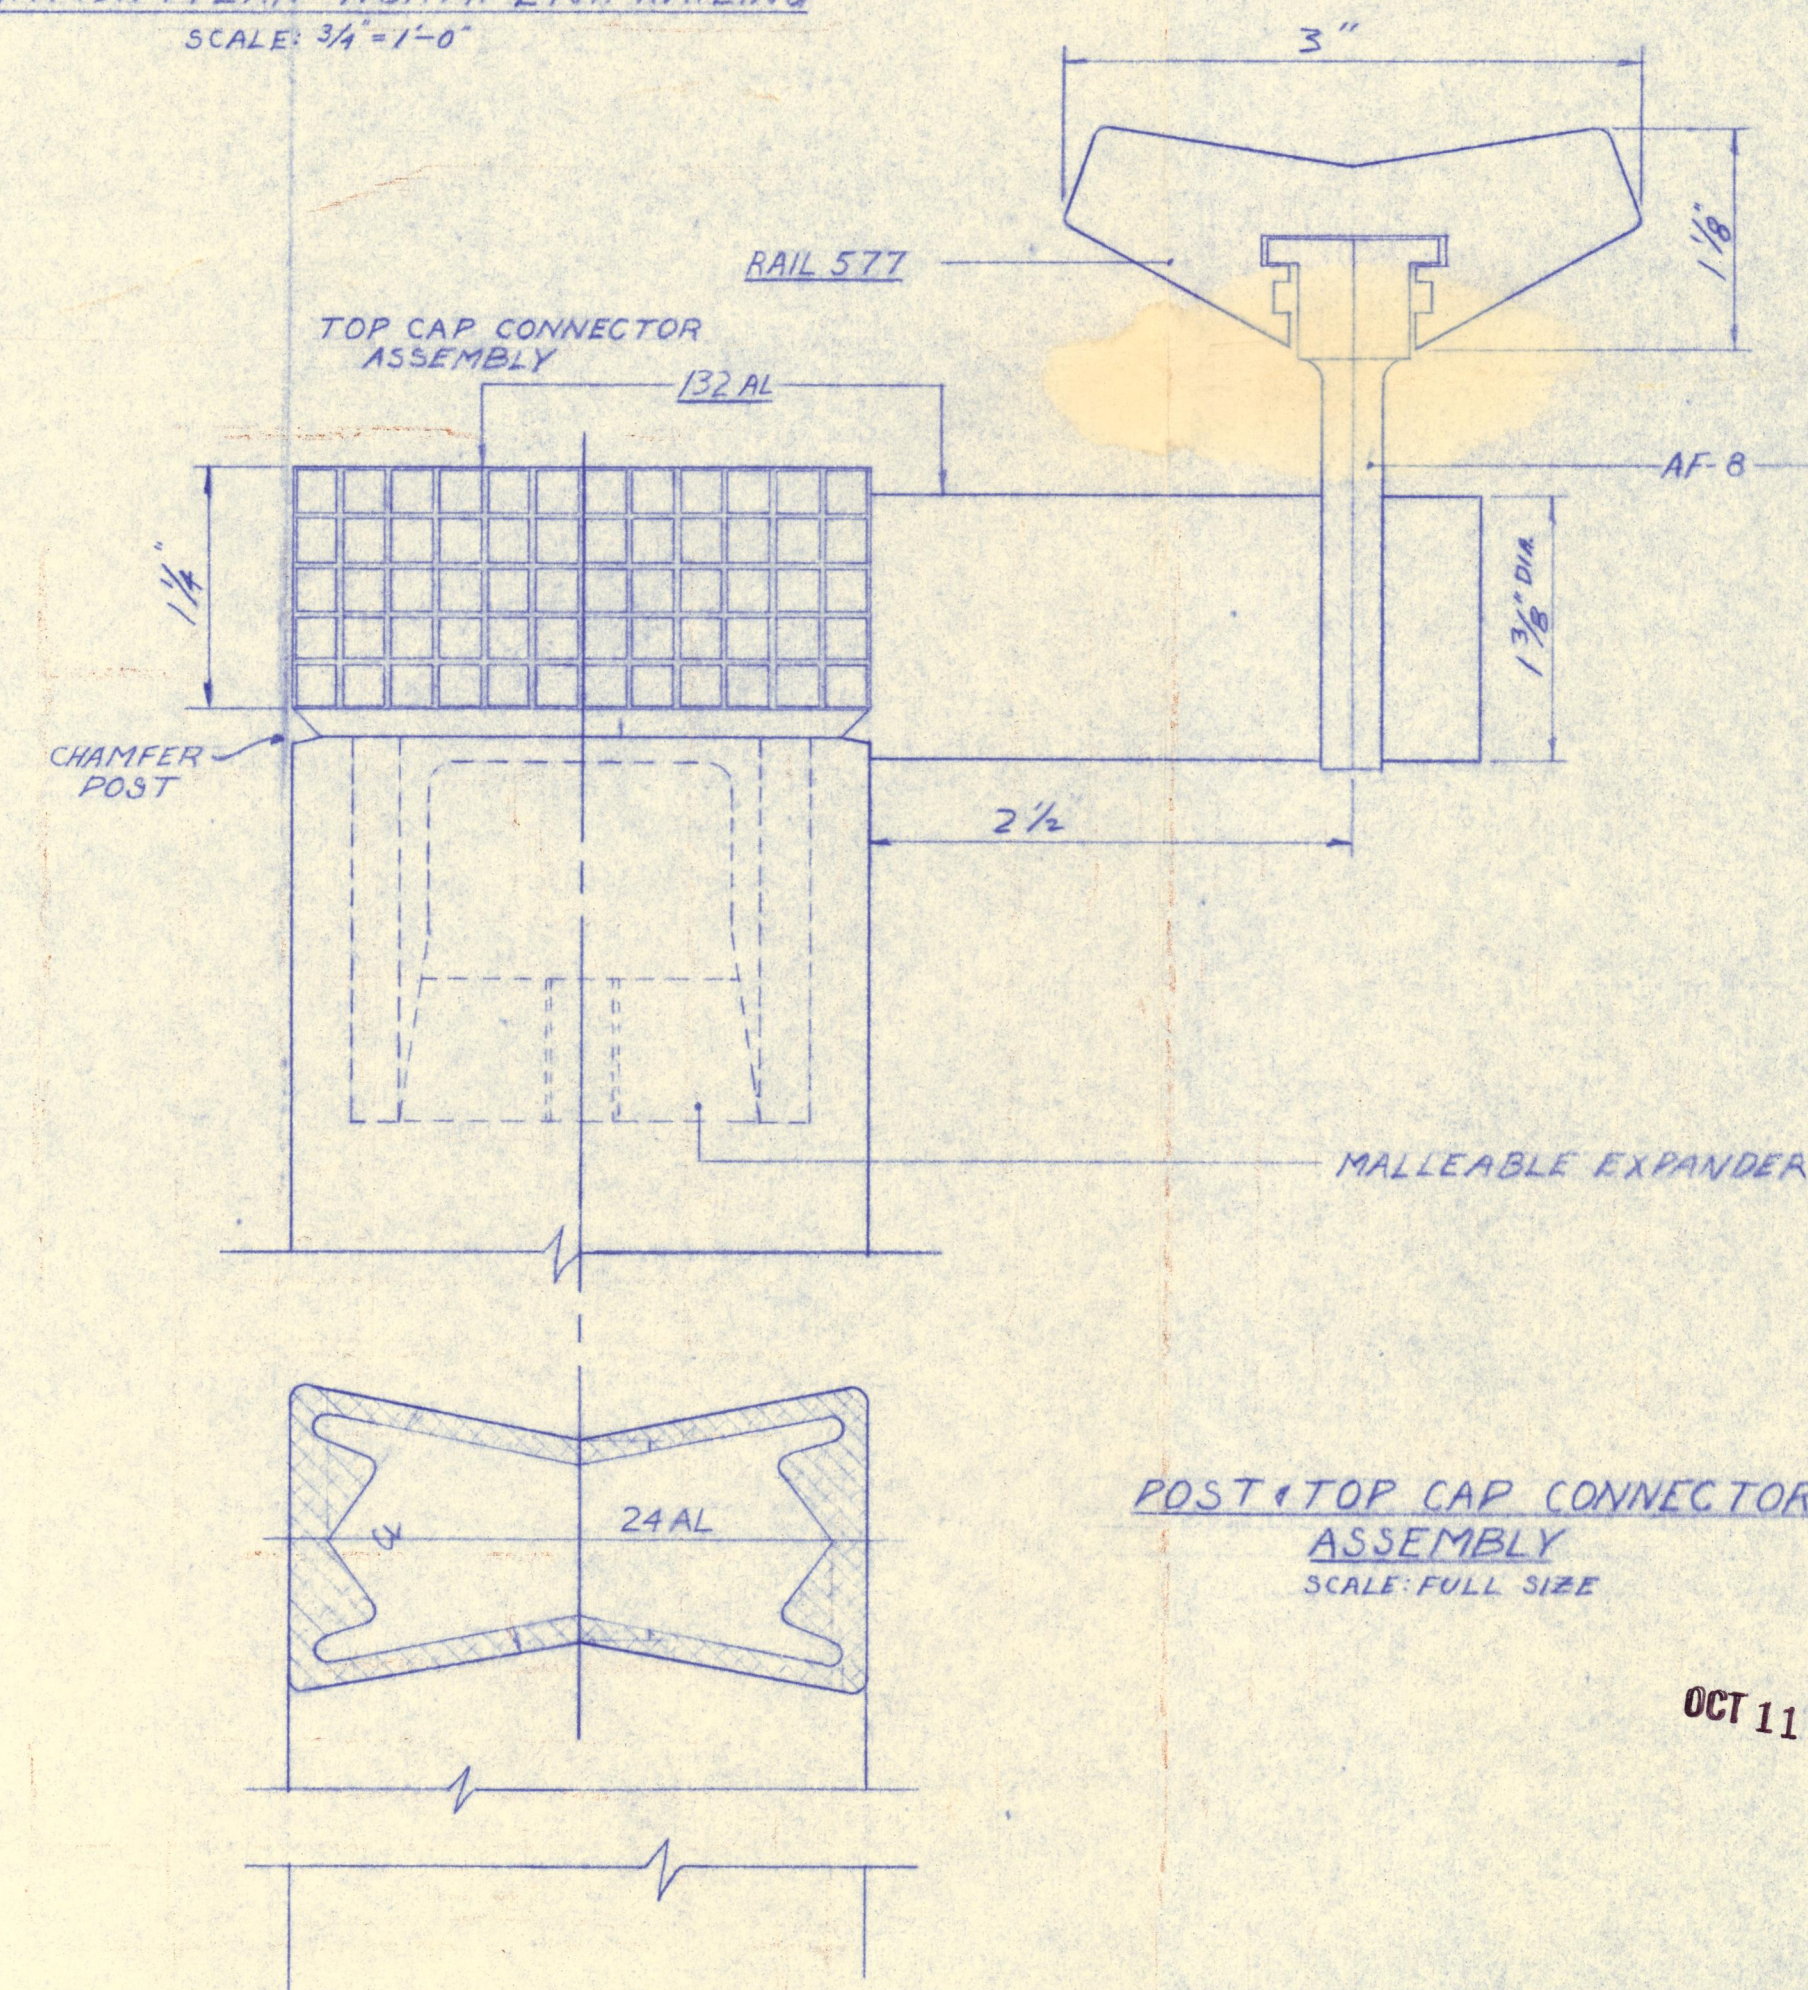

POST & TOP CAP CONNECTOR
ASSEMBLY
SCALE: FULL SIZE

OCT 11 1973

REVISIONS	DATE	BY	CH
A			

Blumcraft OF PITTSBURGH
CITY HALL ST. JOSEPH, MO.
BRUNNER & BRUNNER ARCH. & ENG.

DRAWN BY RS 10-11-73
CHECKED BY
SCALE AS NOTED

JOB NUMBER
DWG. NO. 105628