




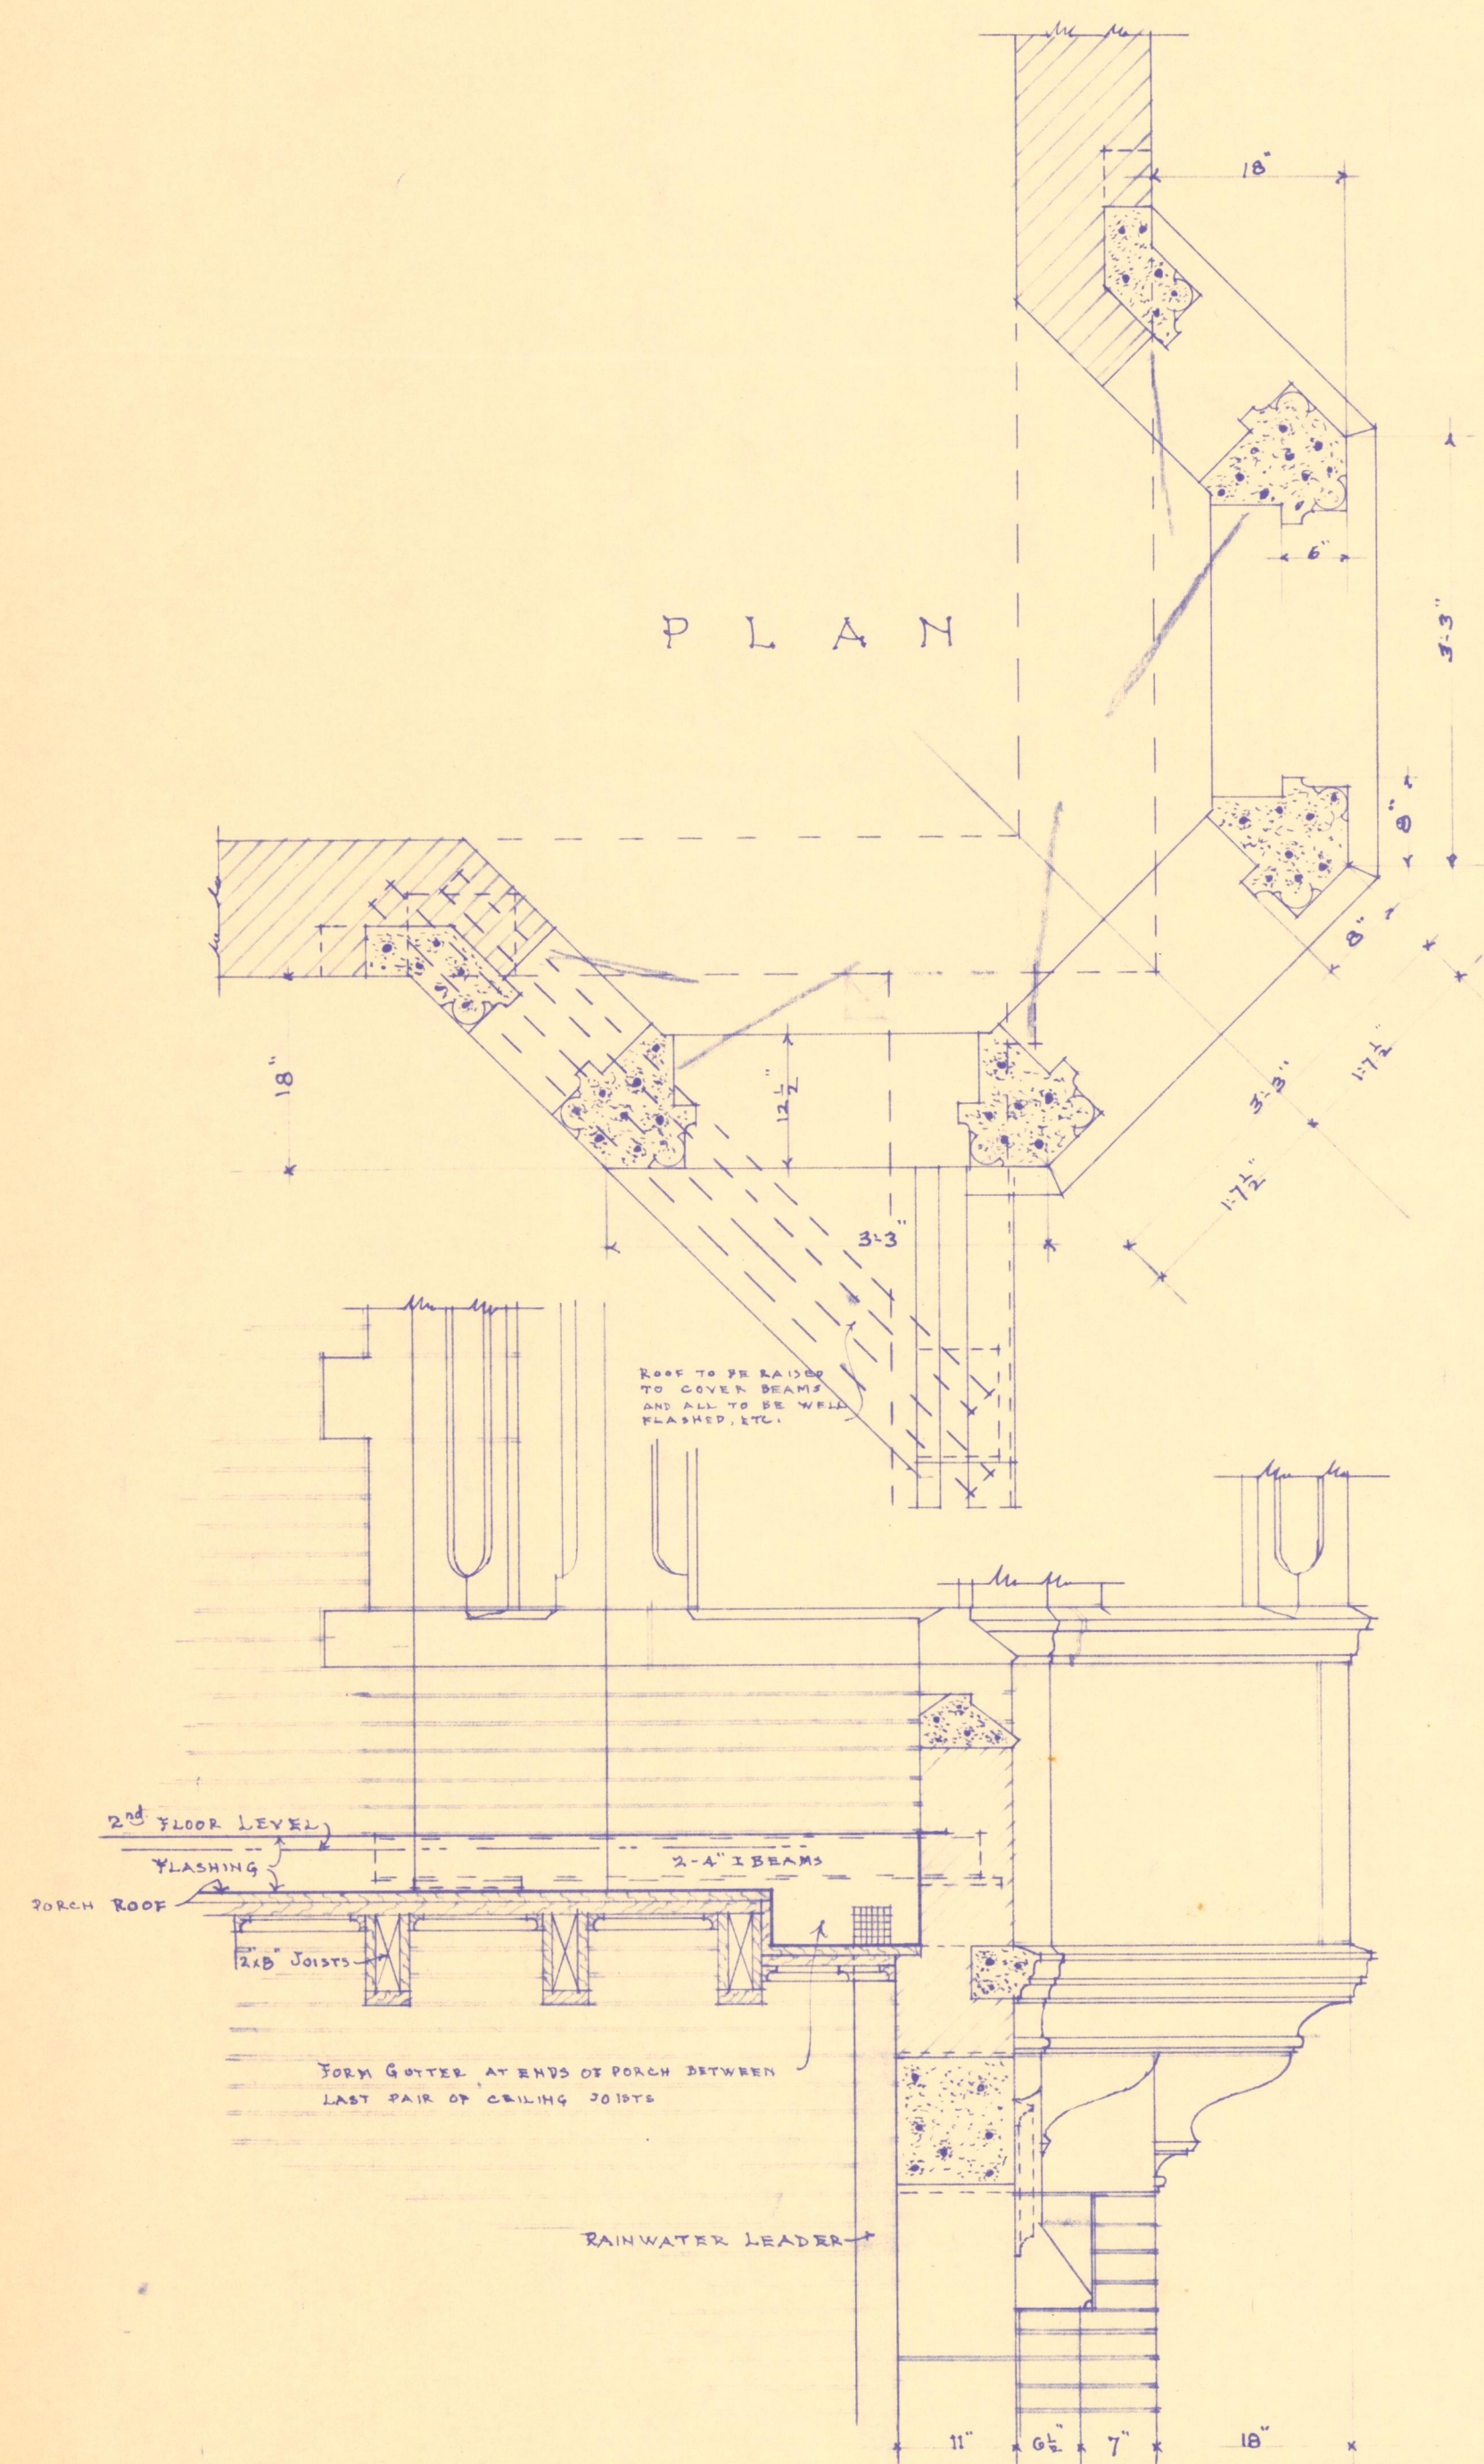

PART OF SOUTH ELEVATION

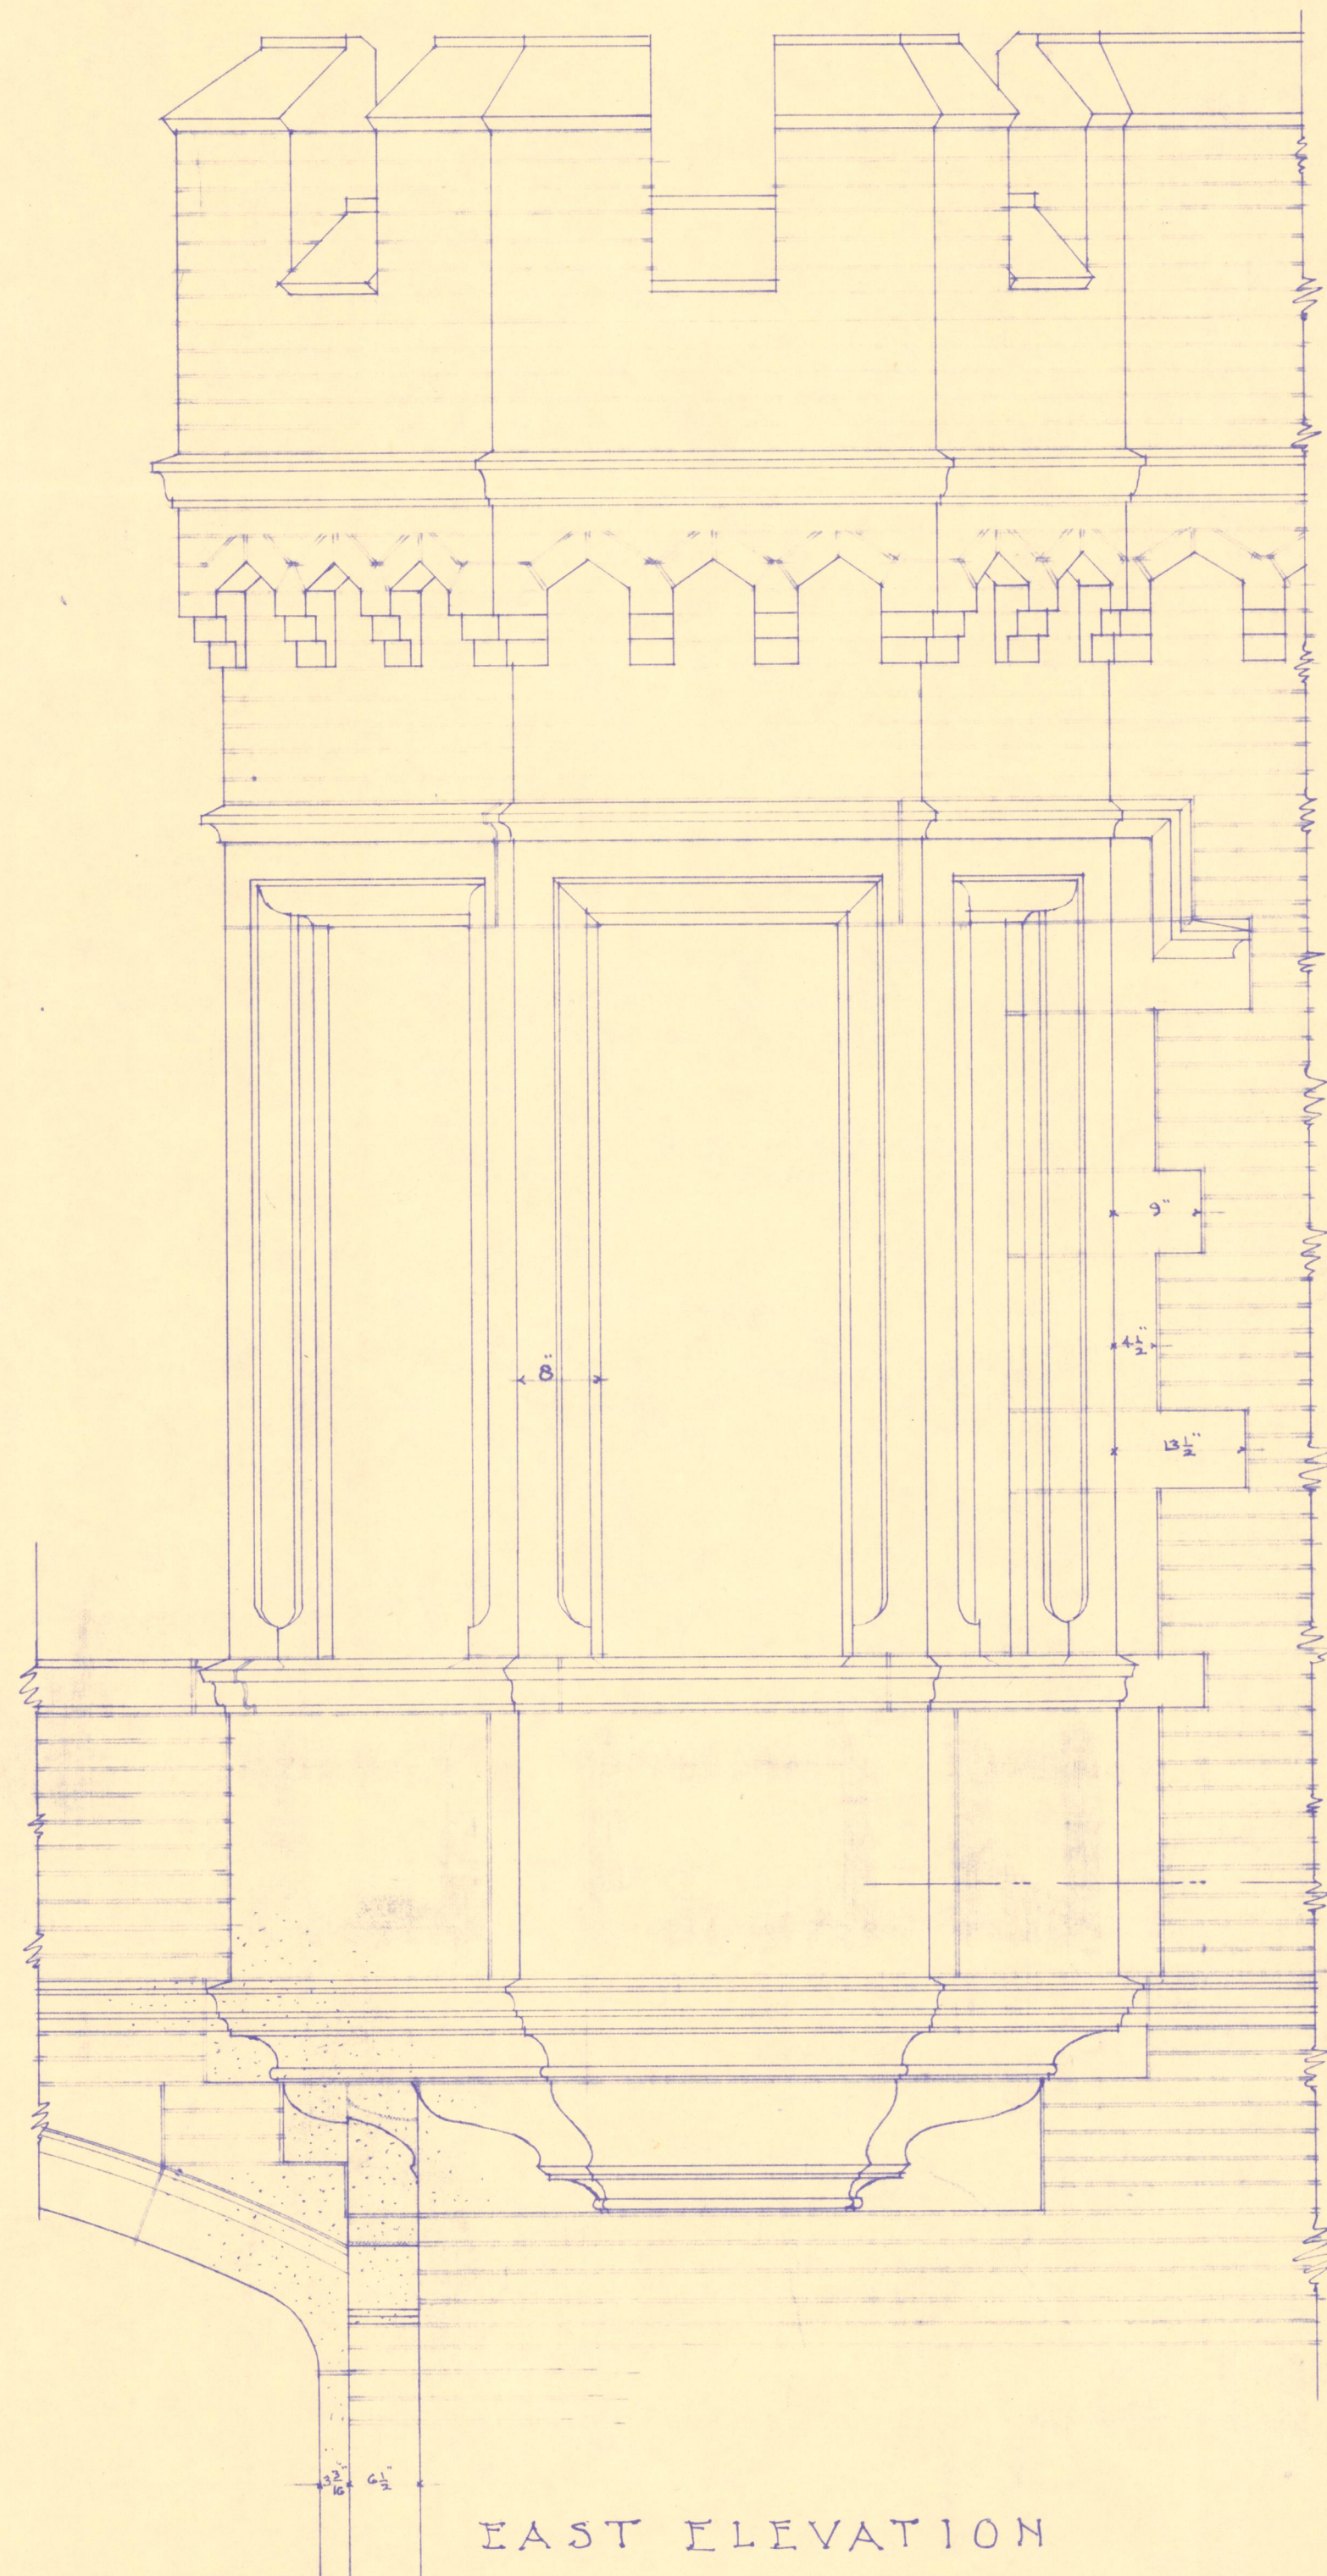

EAST ELEVATION

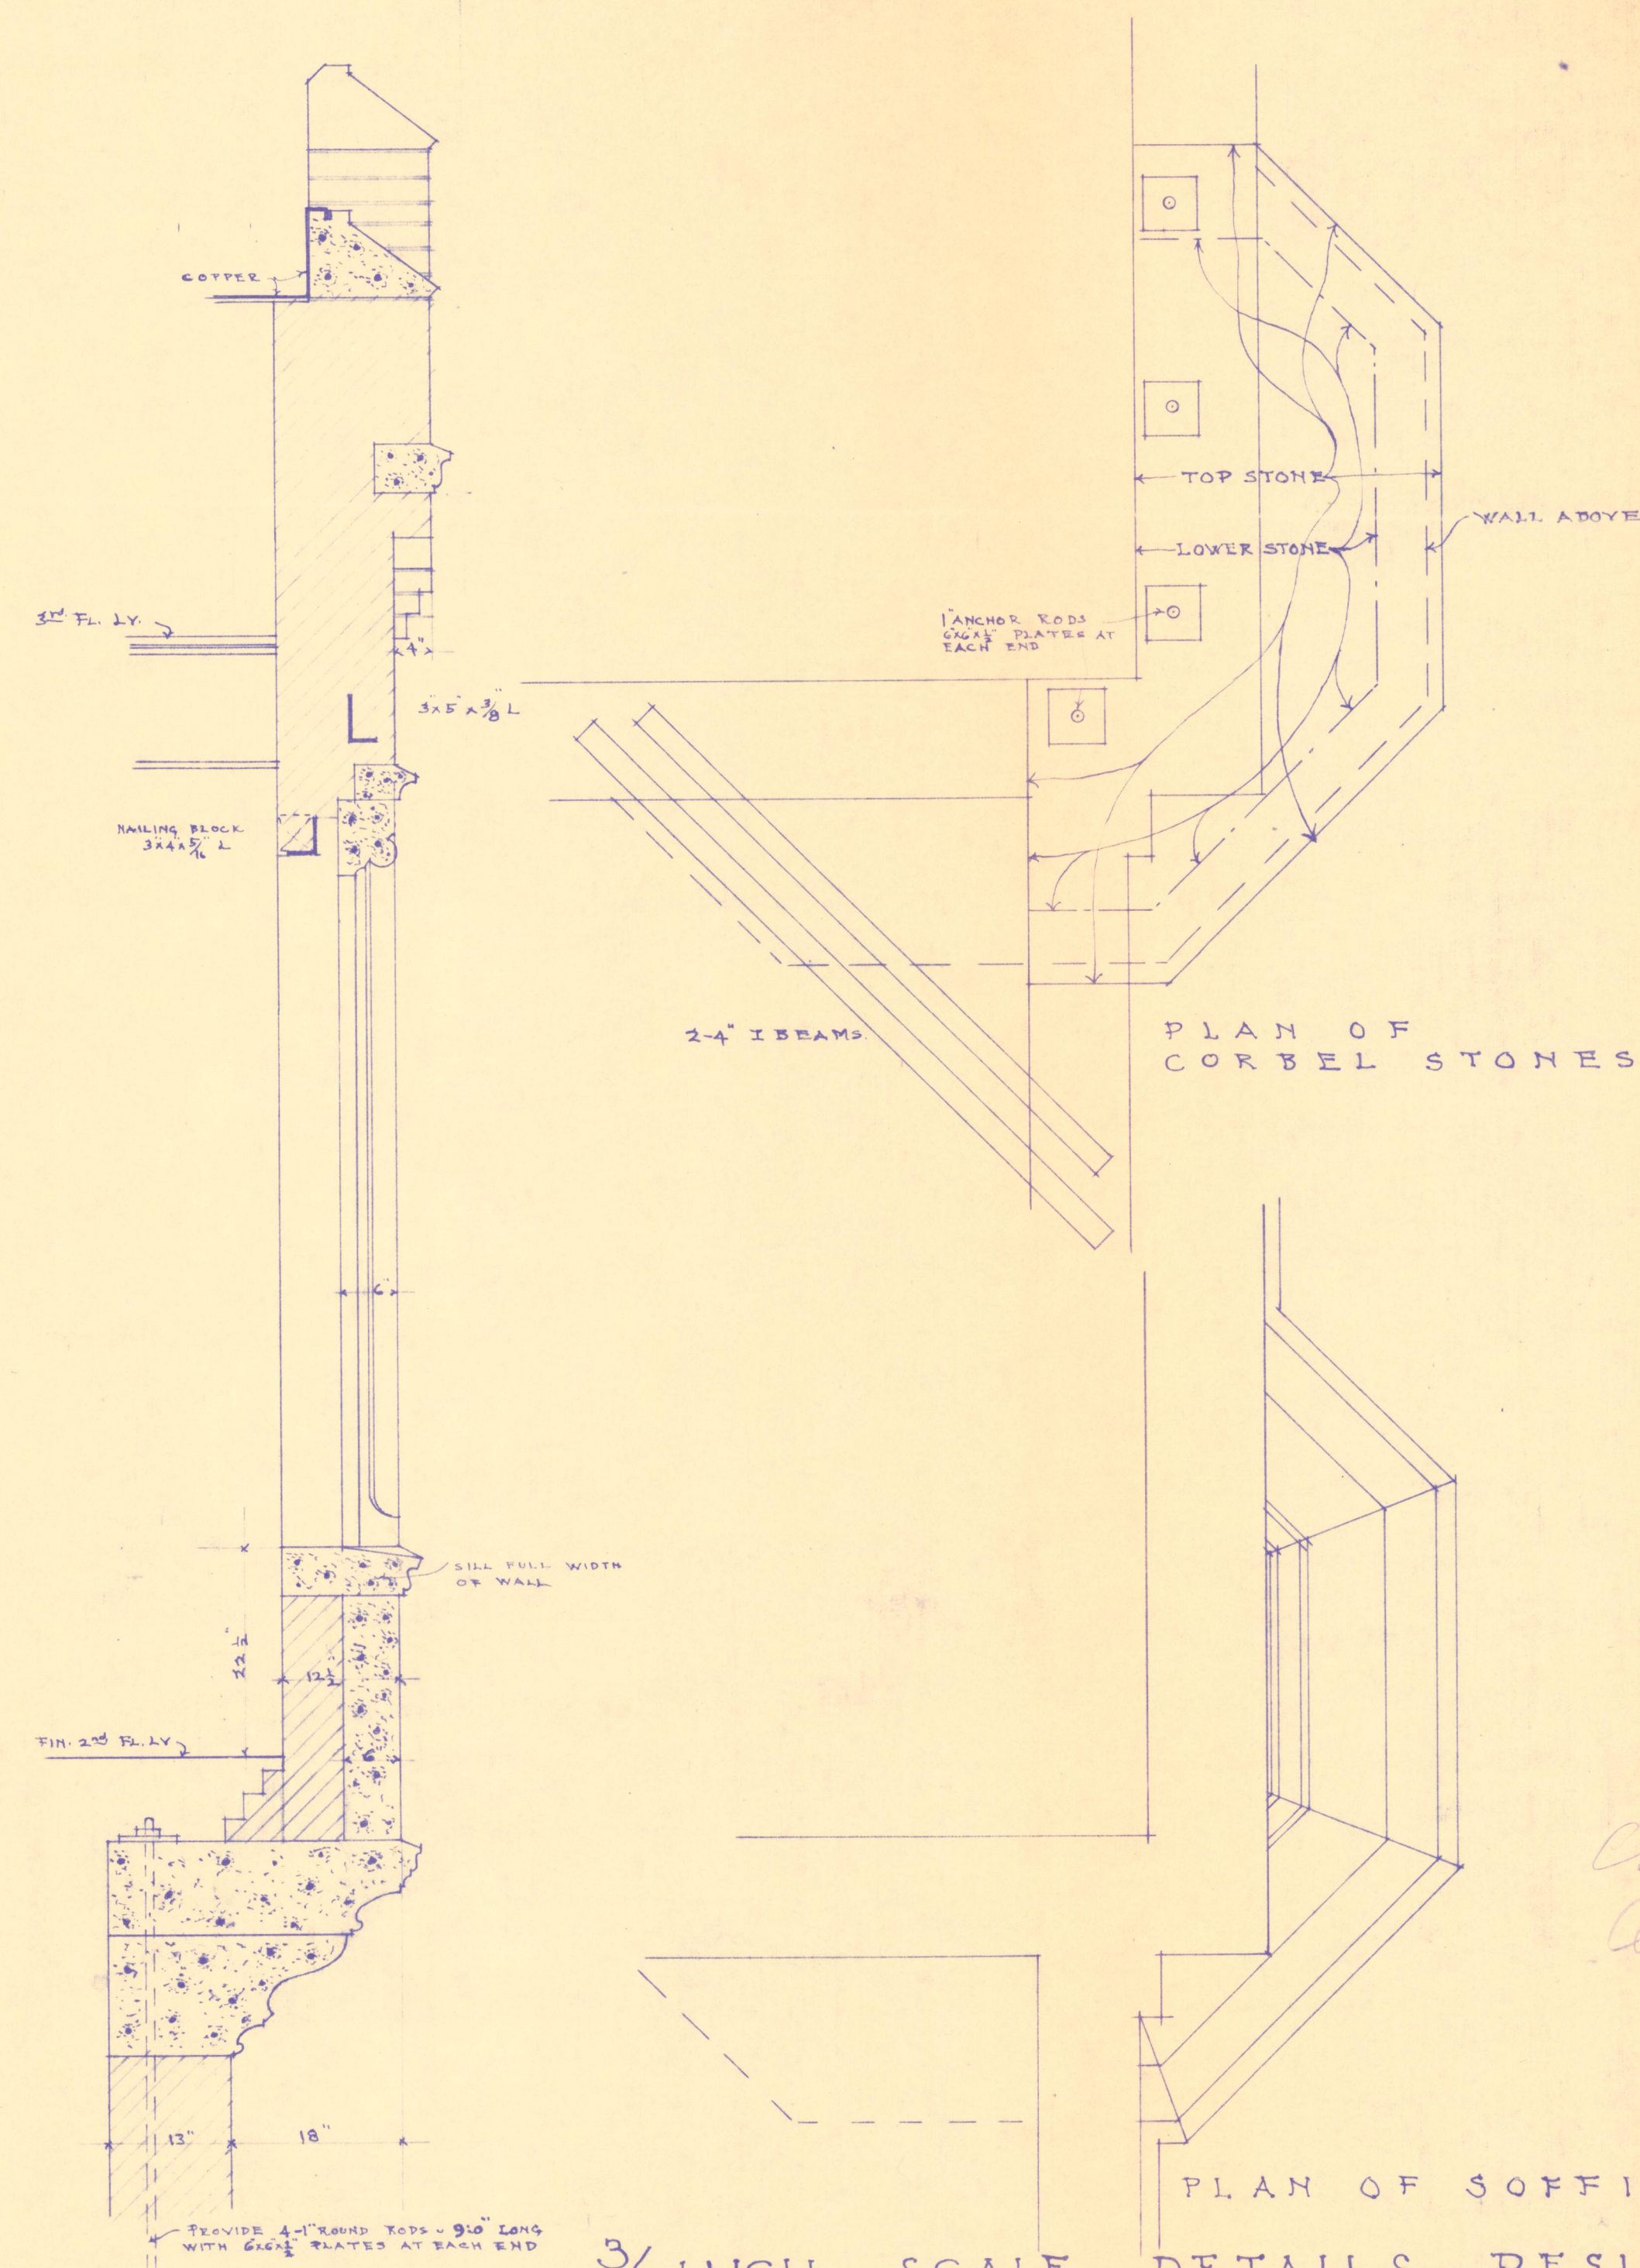

SECTION

PLAN OF SOFFIT

DETAIL OF 2ND STORY ORIOLE WINDOW

3/4 INCH SCALE DETAILS--RESIDENCE FOR
DR. JACOB GEIGER

WESTMINSTER PLACE--ST. JOSEPH, MO.

ECKEL AND ALDRICH ARCHITECTS

CORSEY FORSEE BLDG. ST. JOSEPH, MO.

JAN-24-1912

Calson
Classen