



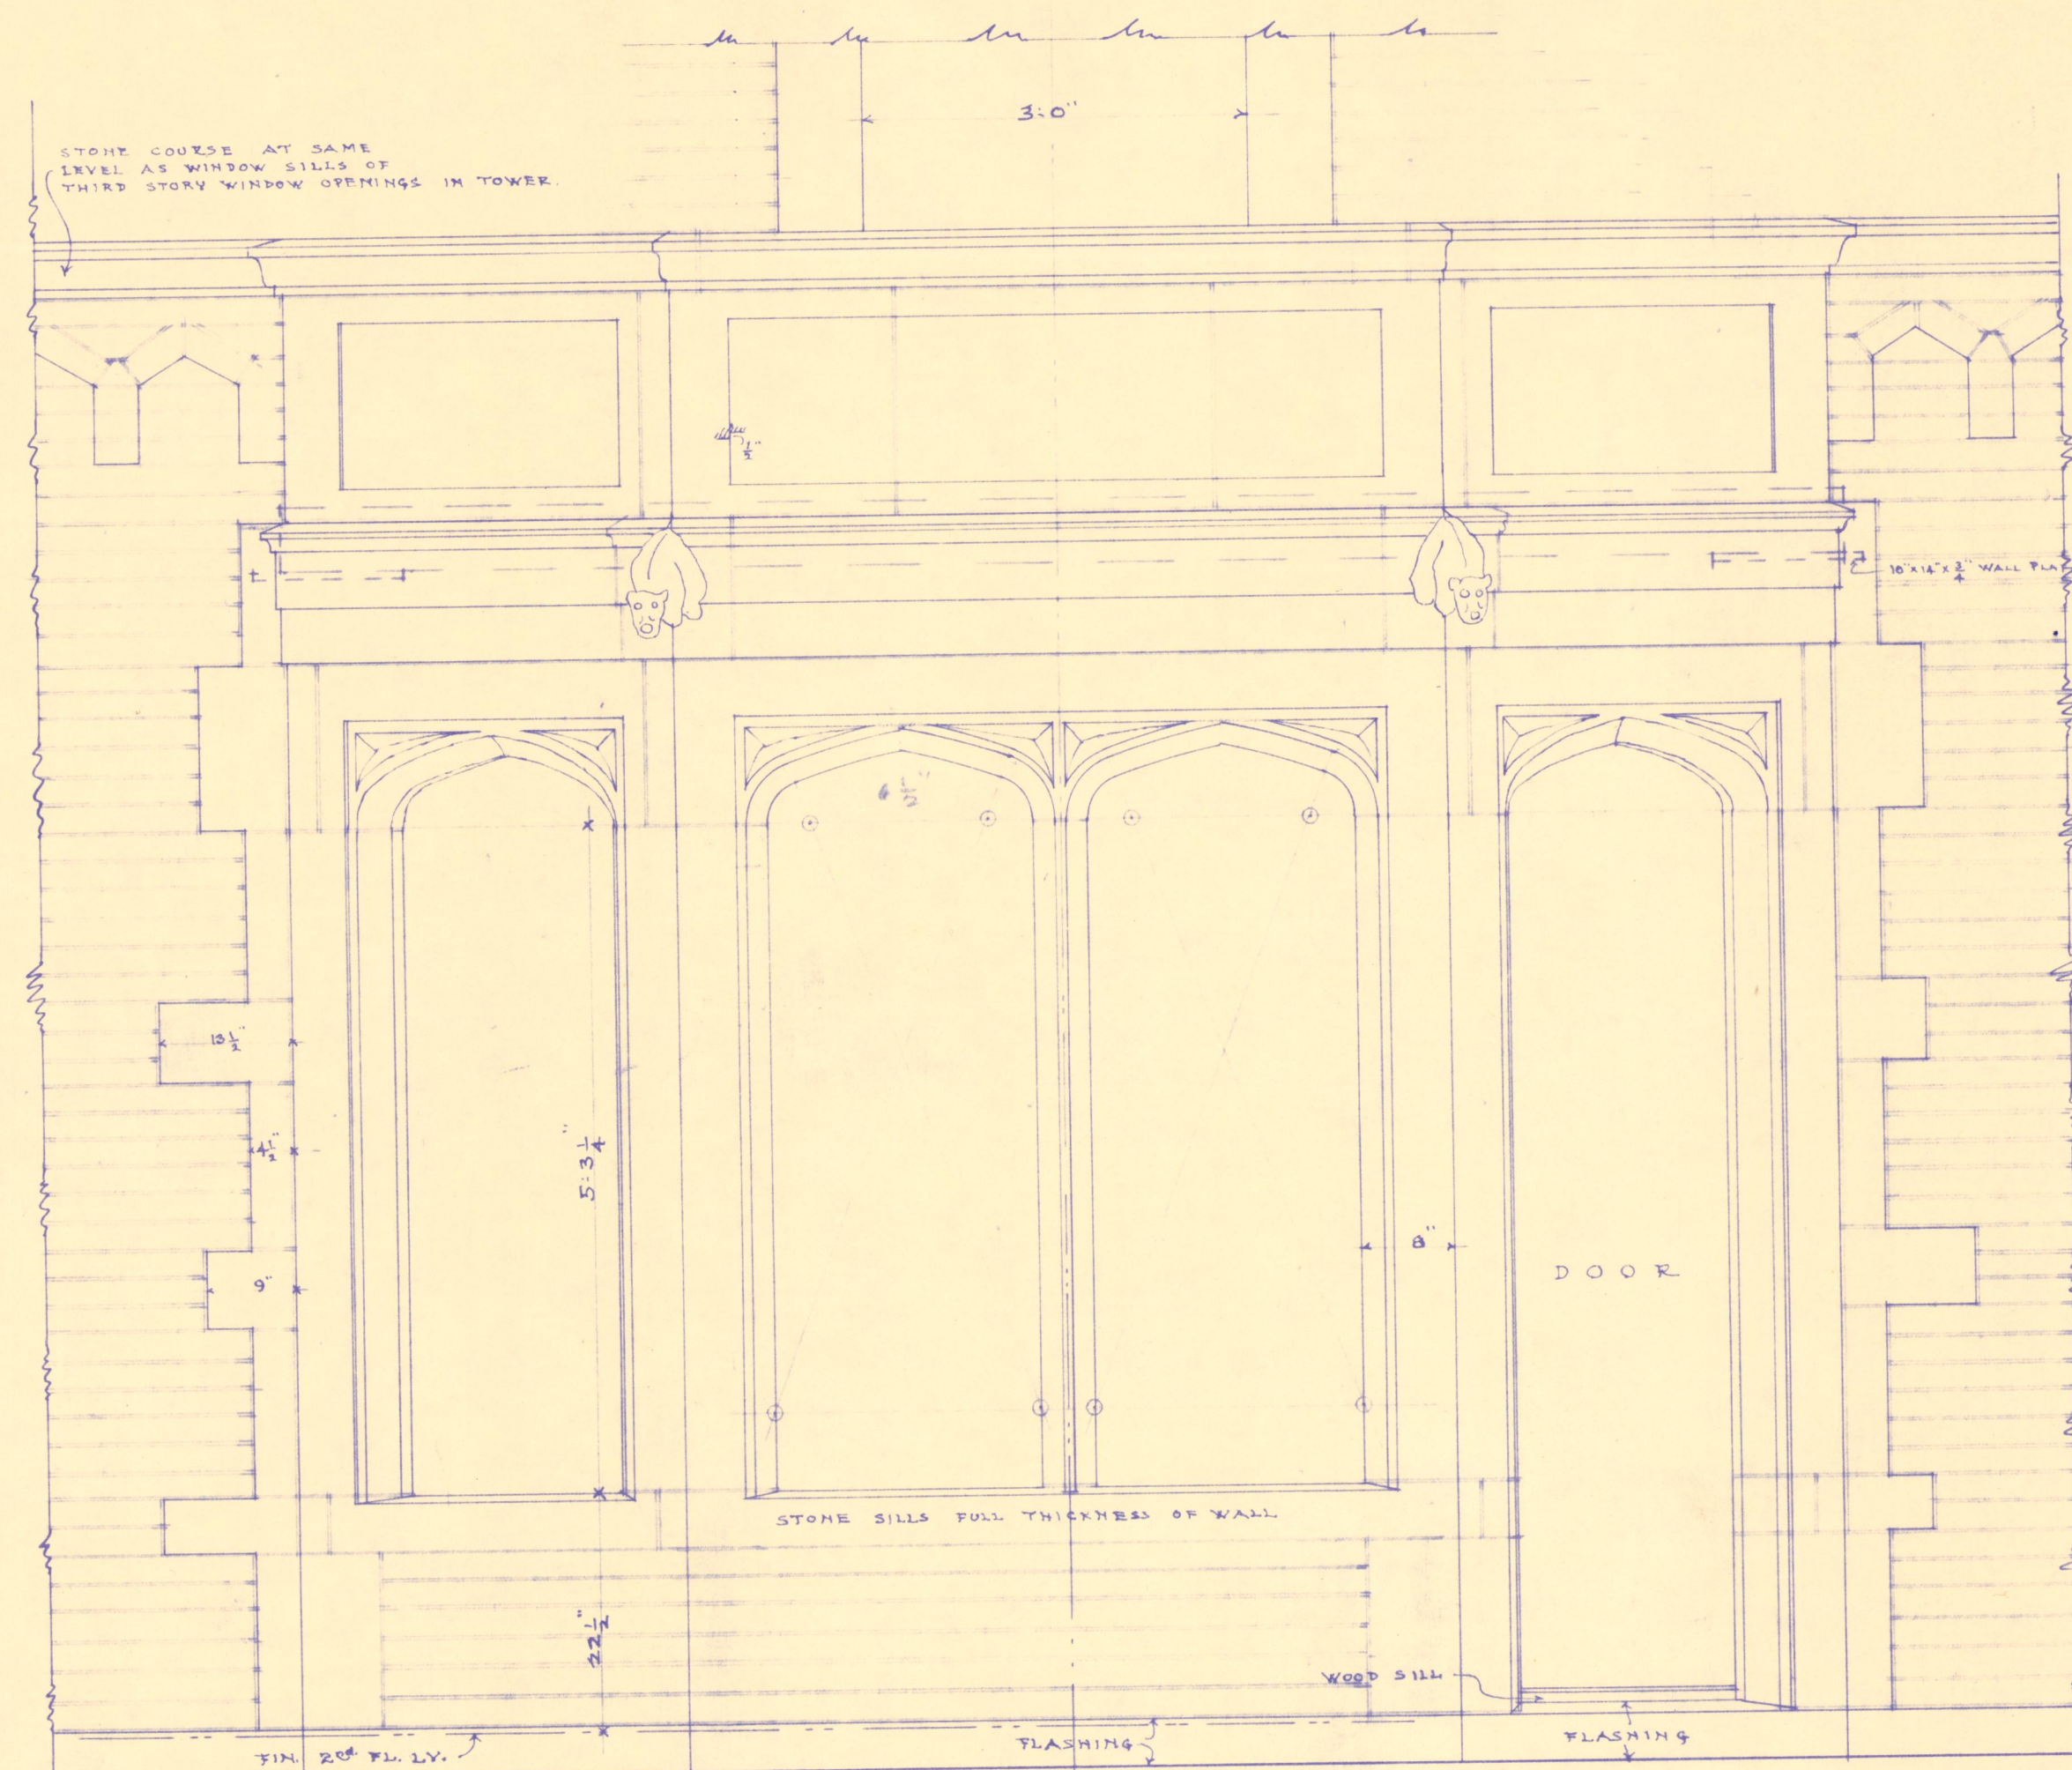


EXTERIOR ELEVATION OF 2ND STORY FRONT BAY WINDOW

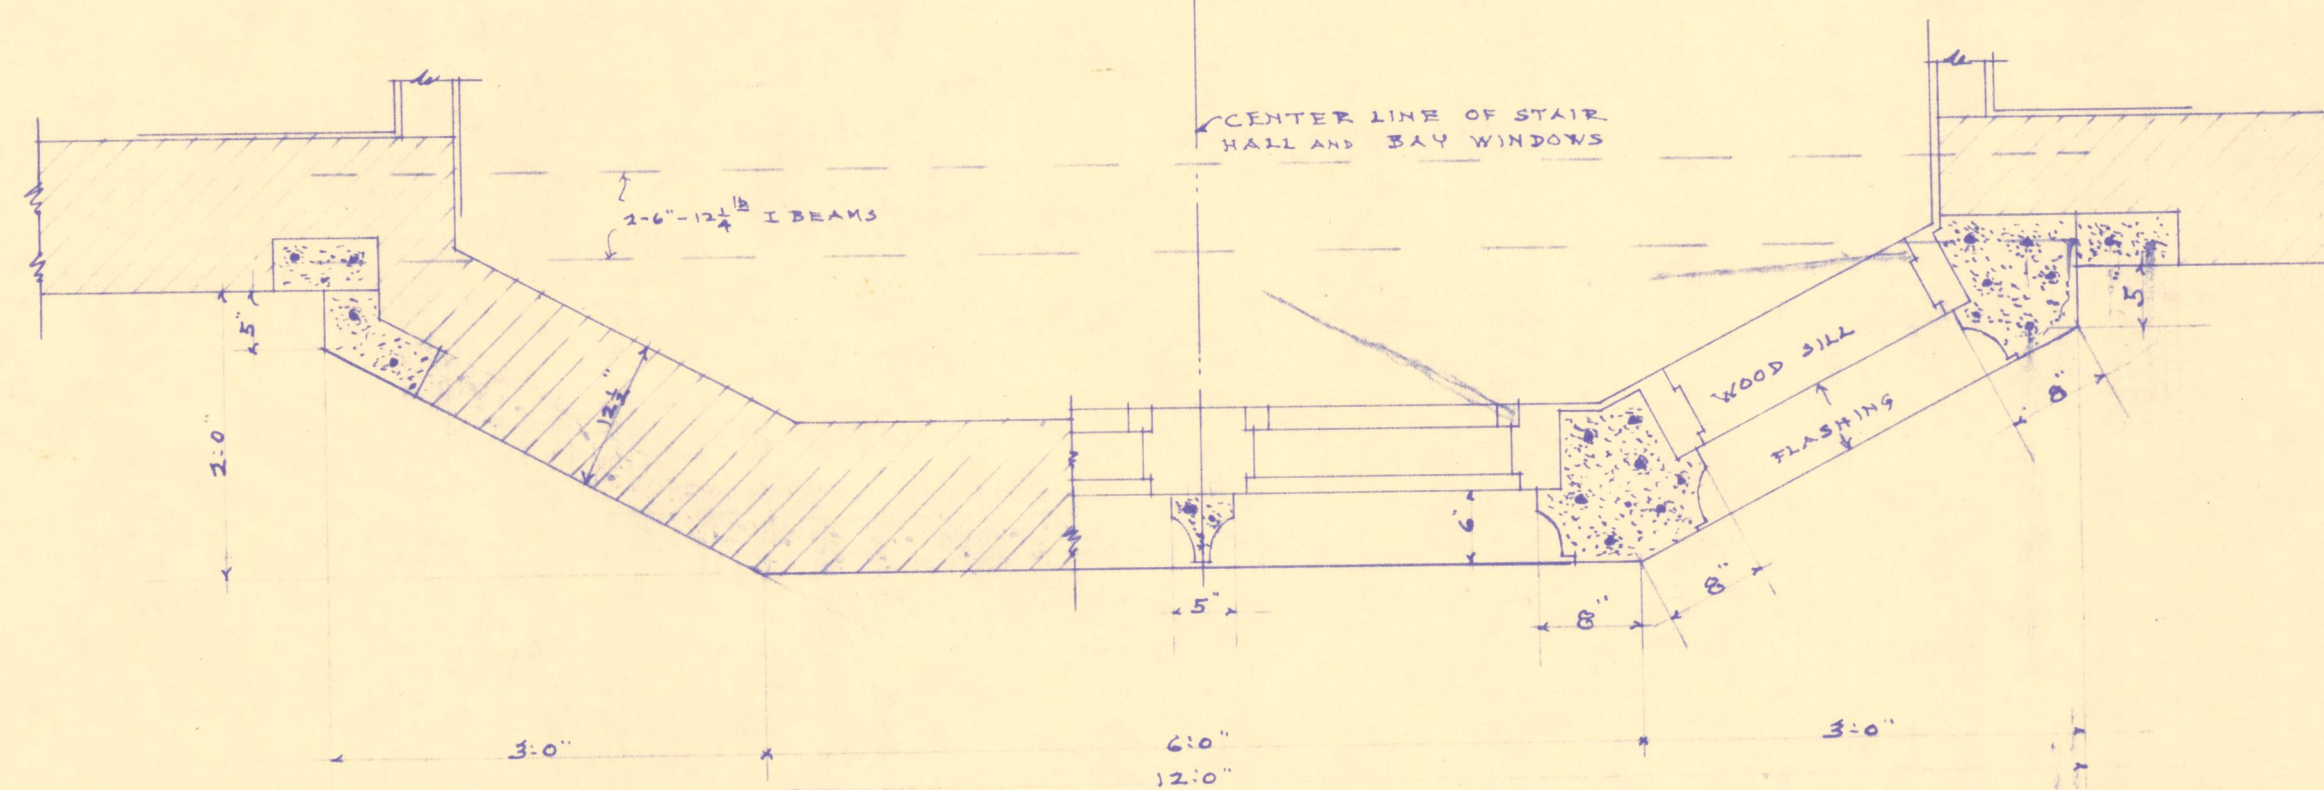

PLAN OF BAY WINDOW

DETAIL OF 2ND STORY BAY WINDOW OVER MAIN ENTRANCE

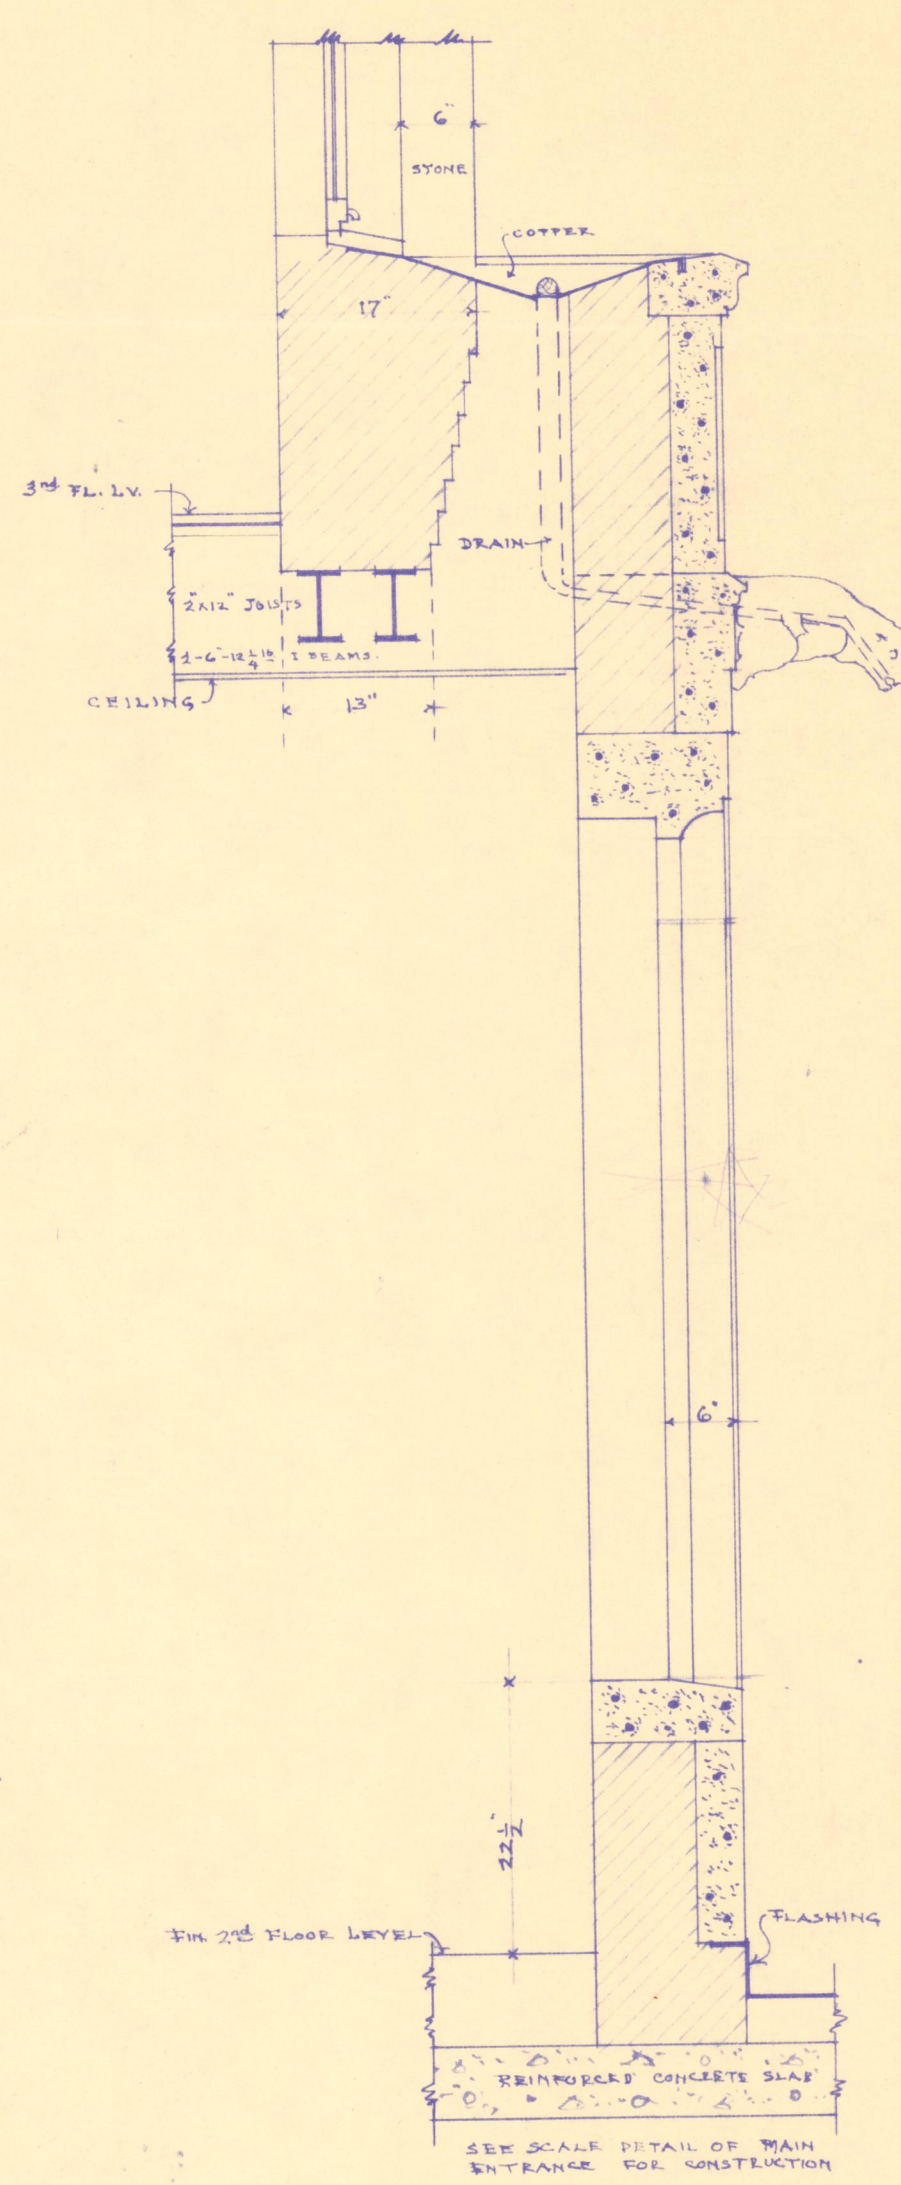

SECTION

3/4 INCH SCALE DETAILS--RESIDENCE FOR
DR. JACOB GLIGER
WESTMINSTER PLACE--ST. JOSEPH--MO.
ECKEL AND ALDRICH-ARCHITECTS
COREY FORSEE BLDG--ST. JOSEPH--MO.
JAN. 20-1912.

3'-0"
2'-8 1/2"
2'-3 1/2"