

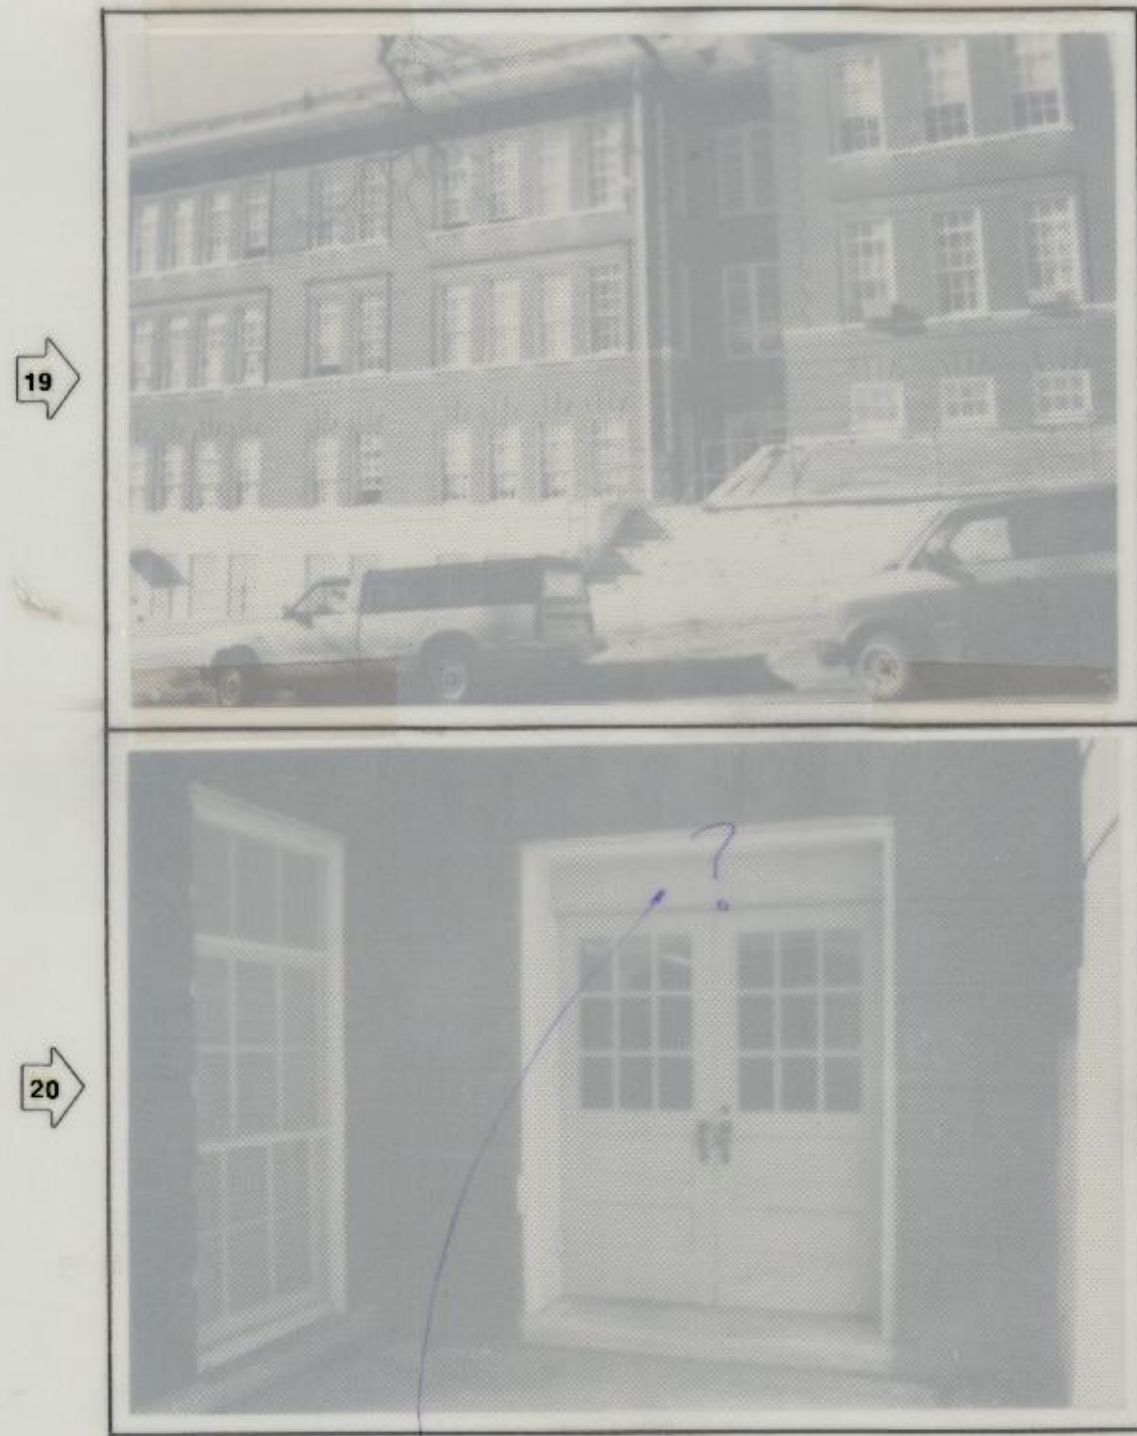
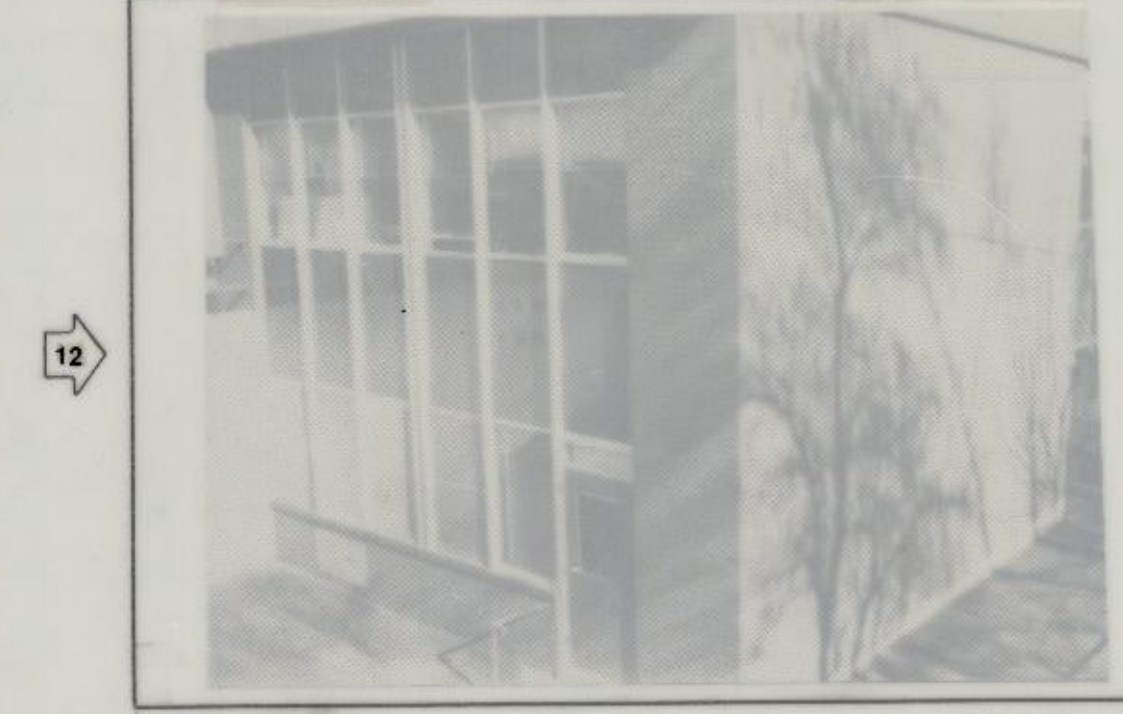
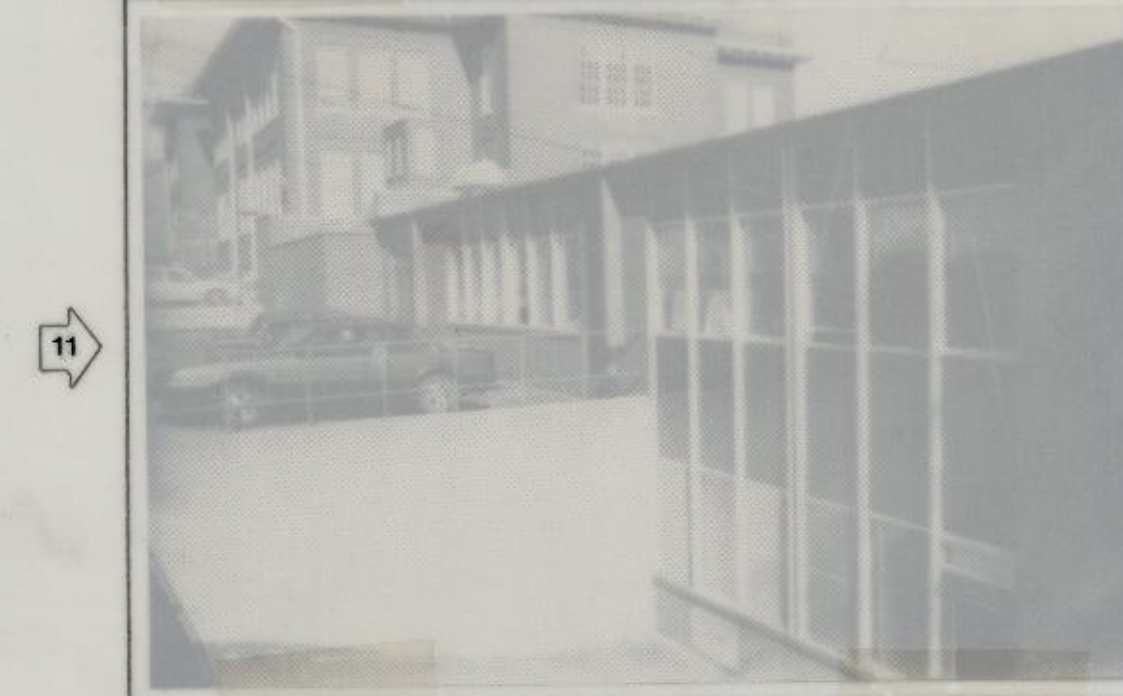
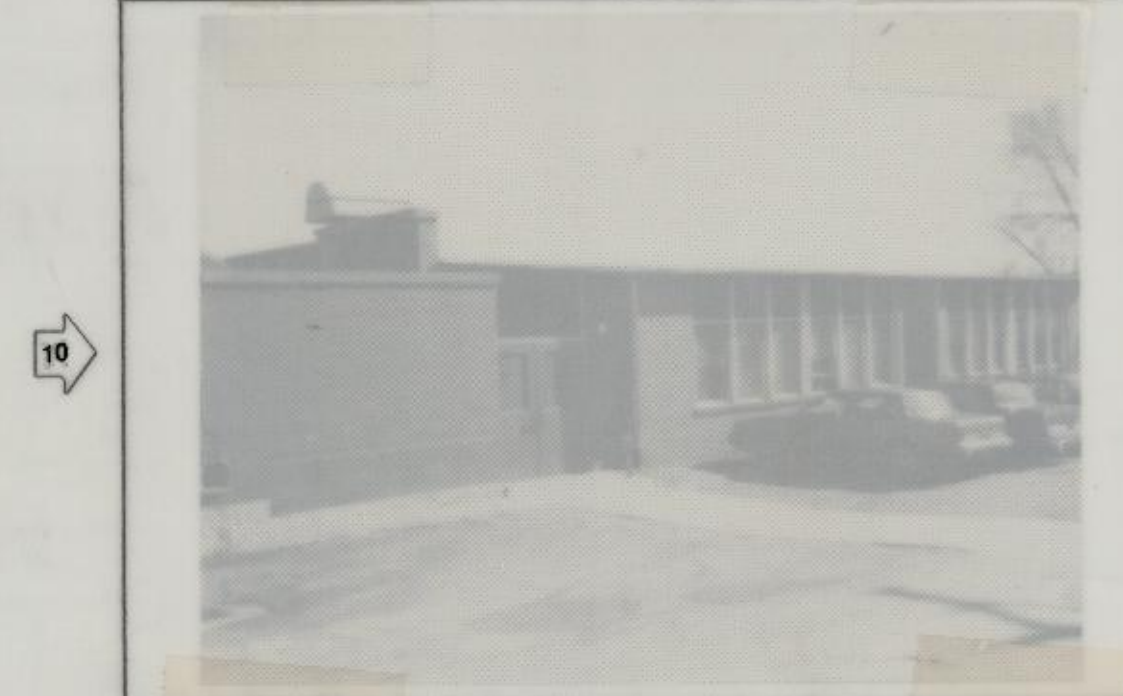
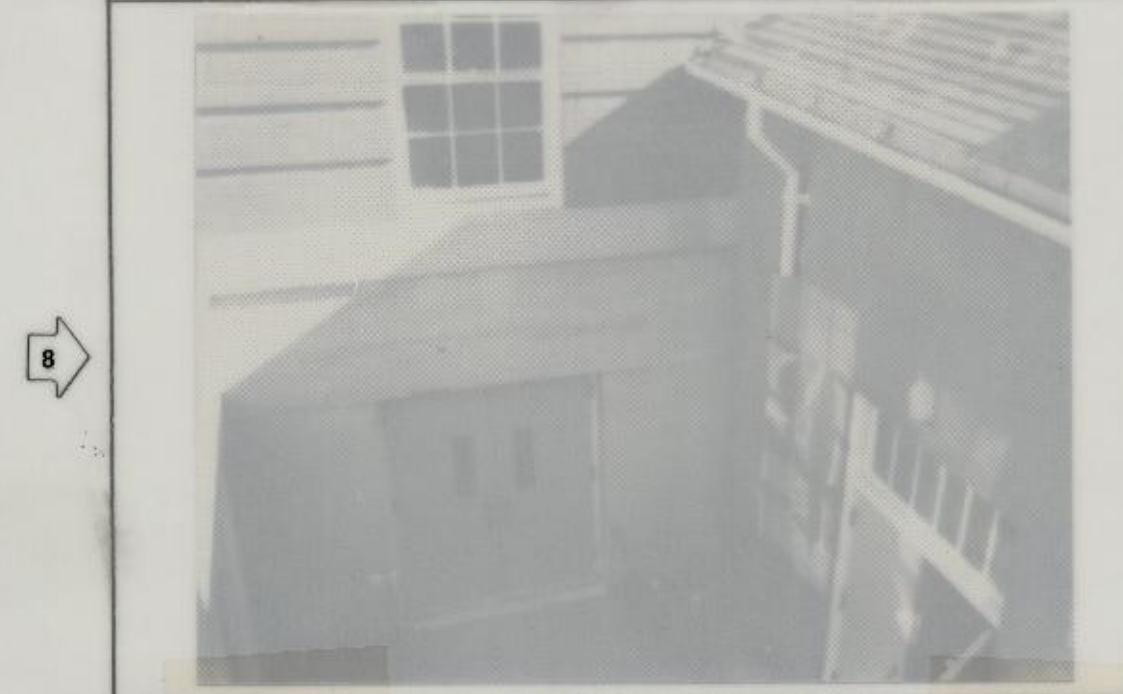


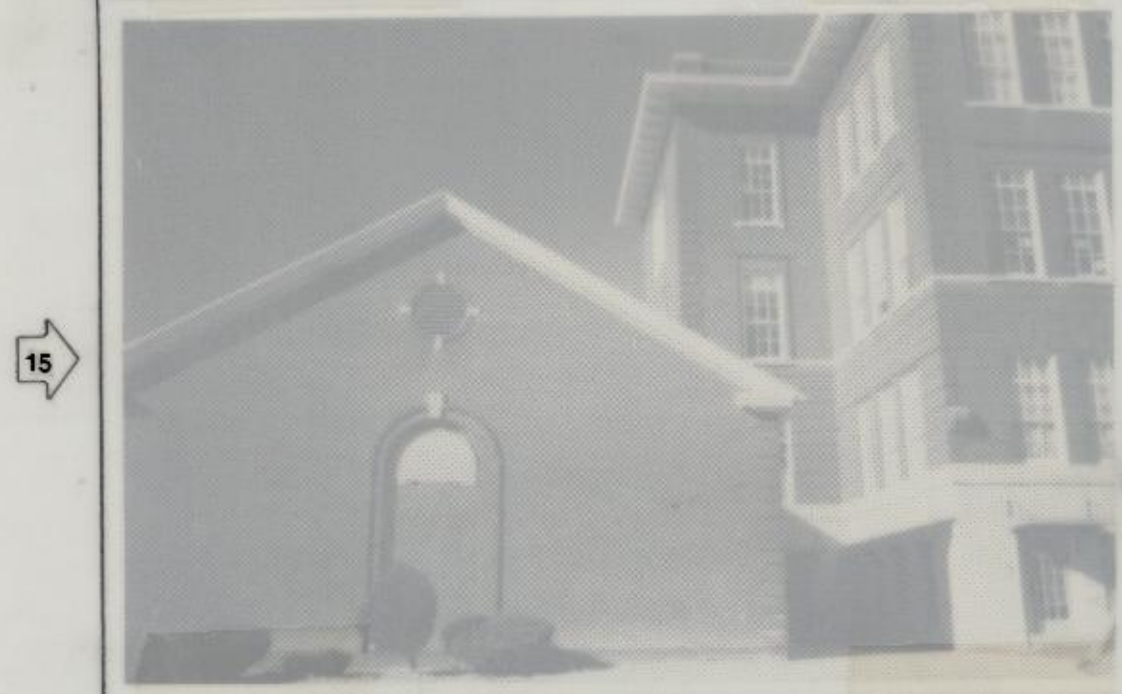

Can this be fixed
glass transom

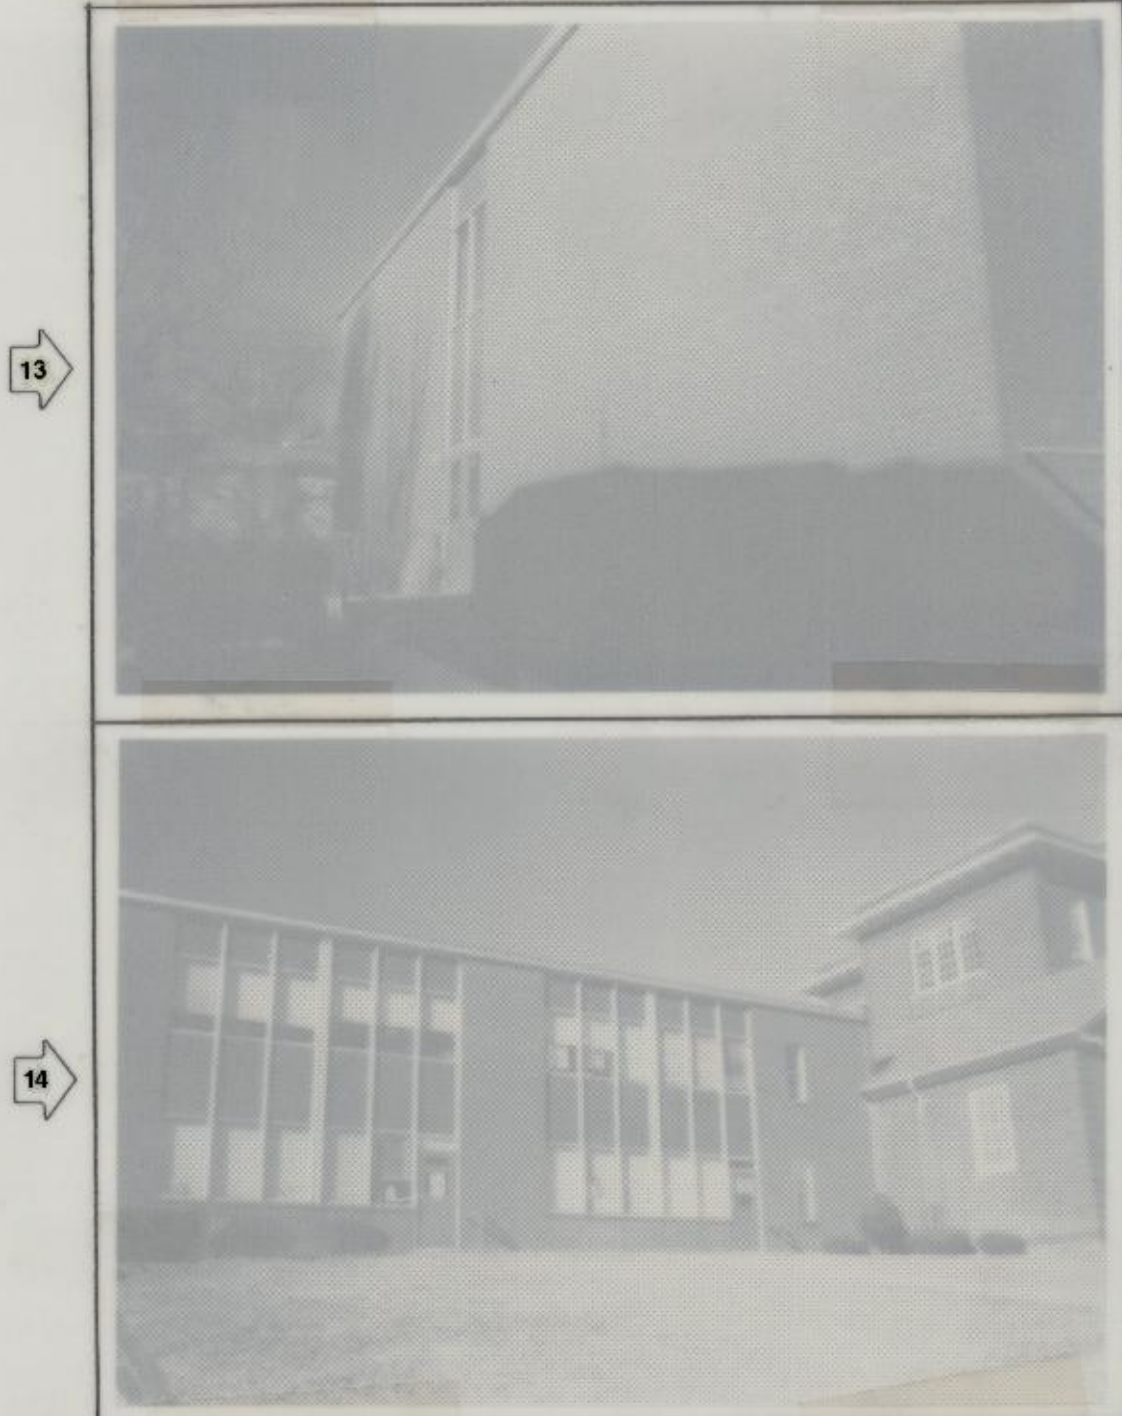

THESE TWO CIR-
CULAR WINDOWS
TO REMAIN AS
IS. OWNER
SHALL PAINT TO
MATCH NEW
ALUM. WINDOWS.

PHOTOGRAPHIC ELEVATIONS

2007.33.3344 B

architects & engineers, inc.

Brunner & Brunner

ST. JOSEPH, MISSOURI 64501 (816) 279-0809

WINDOW REPLACEMENTS FOR THREE SCHOOLS

FOR

ST. JOSEPH, MISSOURI SCHOOL DISTRICT

BASE BID 2 HUMBOLOT ELEMENTARY

SCHOOL 1604 NORTH SECOND



JOB NUMBER
DATE
DRAWN BY
CHECKED BY
REVISIONS

SHEET NUMBER
7
TOTAL SHEETS
9