


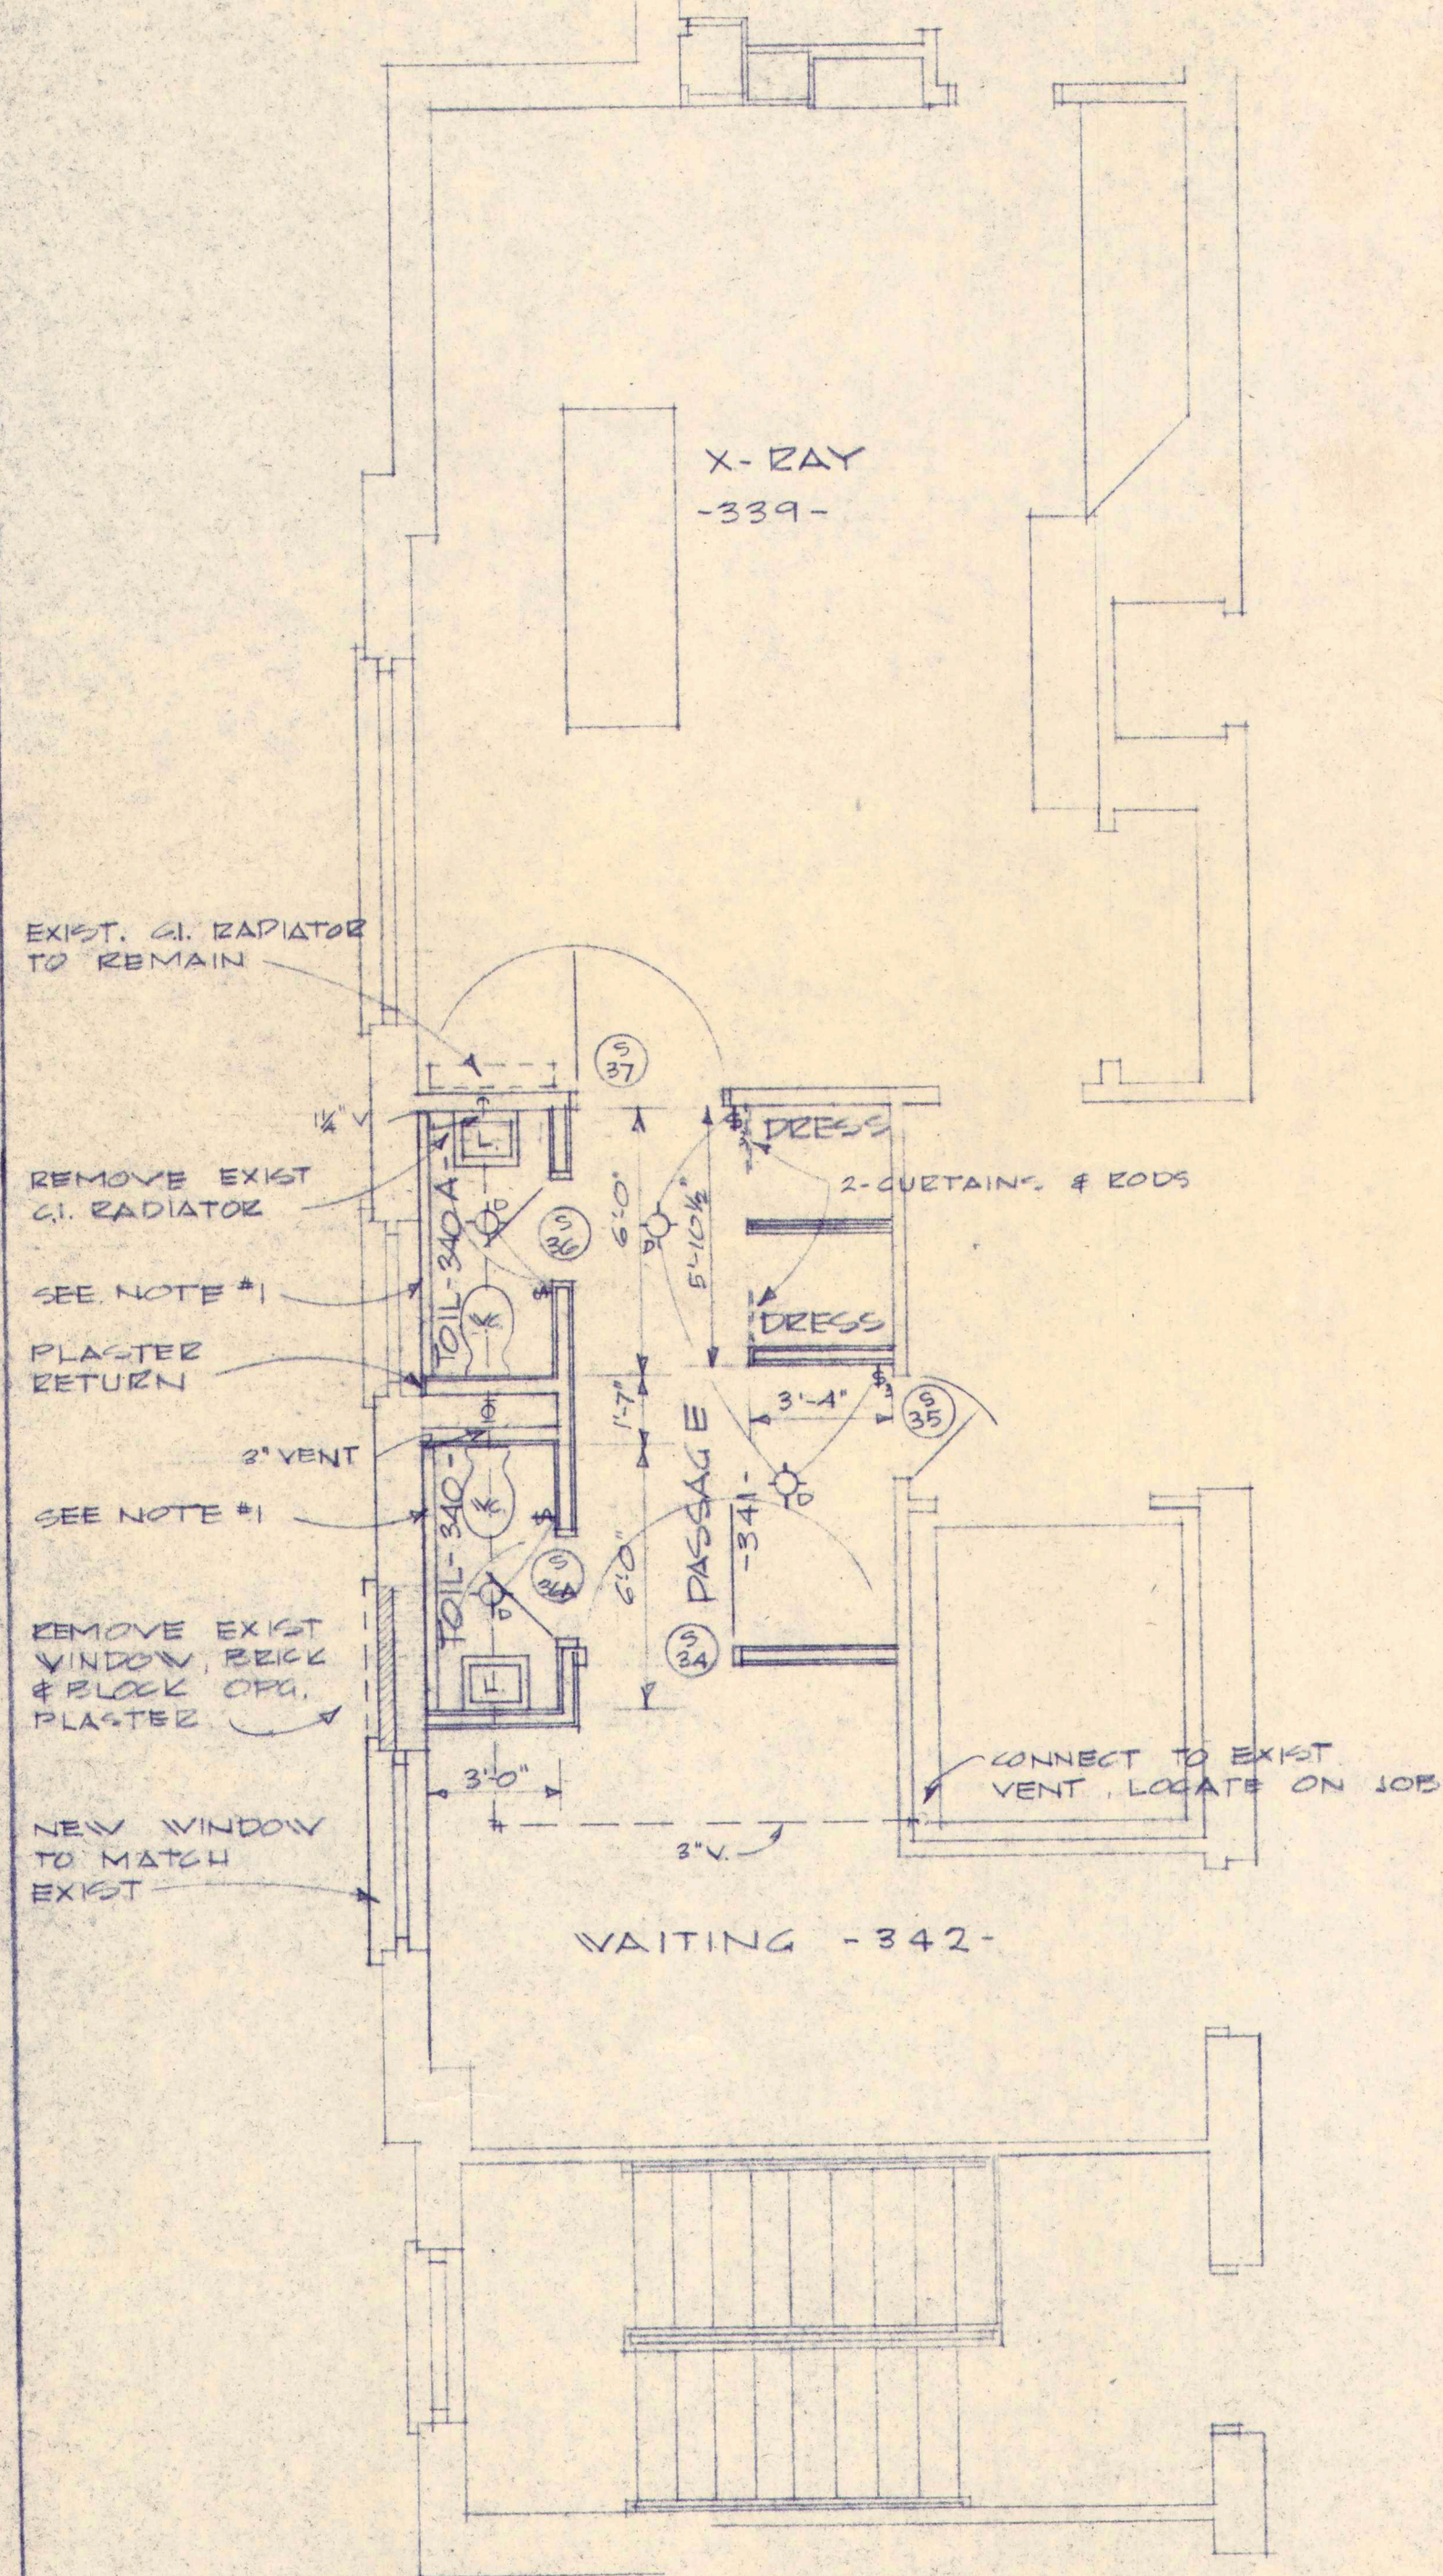

NOTES

1. NEW FIN TUBE RADIATION 1 1/2" TUBE 3 1/4" FIN, 32 F/F, WITH TYPE MEE COVER, VALVE, TRAPS, ACCESS DOOR, VALL TO VALL CONNECT TO EXIST STEAM & RET. LINES
2. ADDED LAV & W.C. CONNECT TO EXIST H & C WATER, WASTE & VENT
3. ADDED LIGHT FIXTURE
4. REMOVE EXIST WINDOW & INSTALL NEW WINDOW.

REVISED PLAN

SECOND FLOOR ALTERATIONS — EXISTING BUILDING

SCALE 1/4" = 1'-0"

STATE OF MISSOURI WARREN E. HEARNES GOVERNOR	
ADDITION TO PANETTIERE HOSPITAL	
STATE HOSPITAL NO. 2- ST. JOSEPH, MISSOURI DEPARTMENT OF PUBLIC HEALTH AND WELFARE AUSTIN HILL DIRECTOR	
BRUNNER & BRUNNER — ARCHITECTS & ENGINEERS 105 CORBY BUILDING ST. JOSEPH, MISSOURI	
APPROVED BY DIRECTOR OF PLANNING AND CONSTRUCTION	APPROVED BY DEPT OF PUBLIC HEALTH AND WELFARE
DRAWN BY GKD BY	DATE 10/3/68
JOHN D. PAULIE JR. AIA	AUSTIN HILL
DRAWING NO.	SHEET NO. R-7