

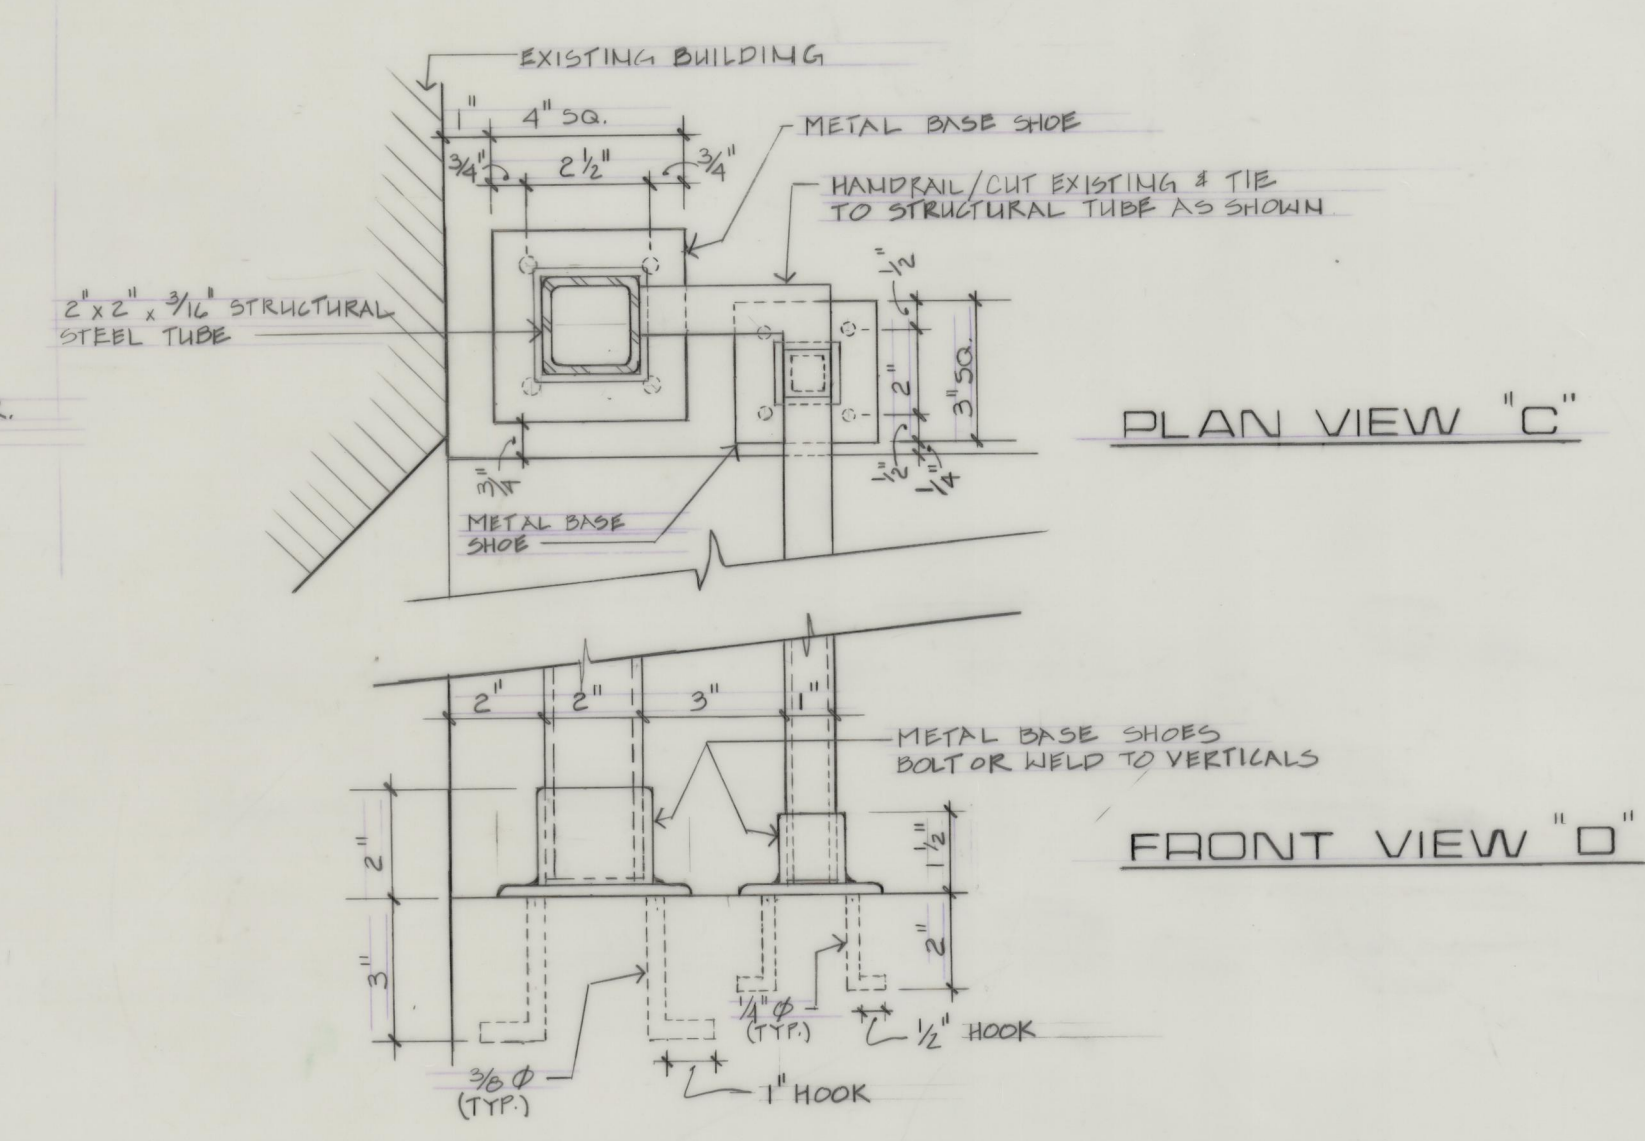
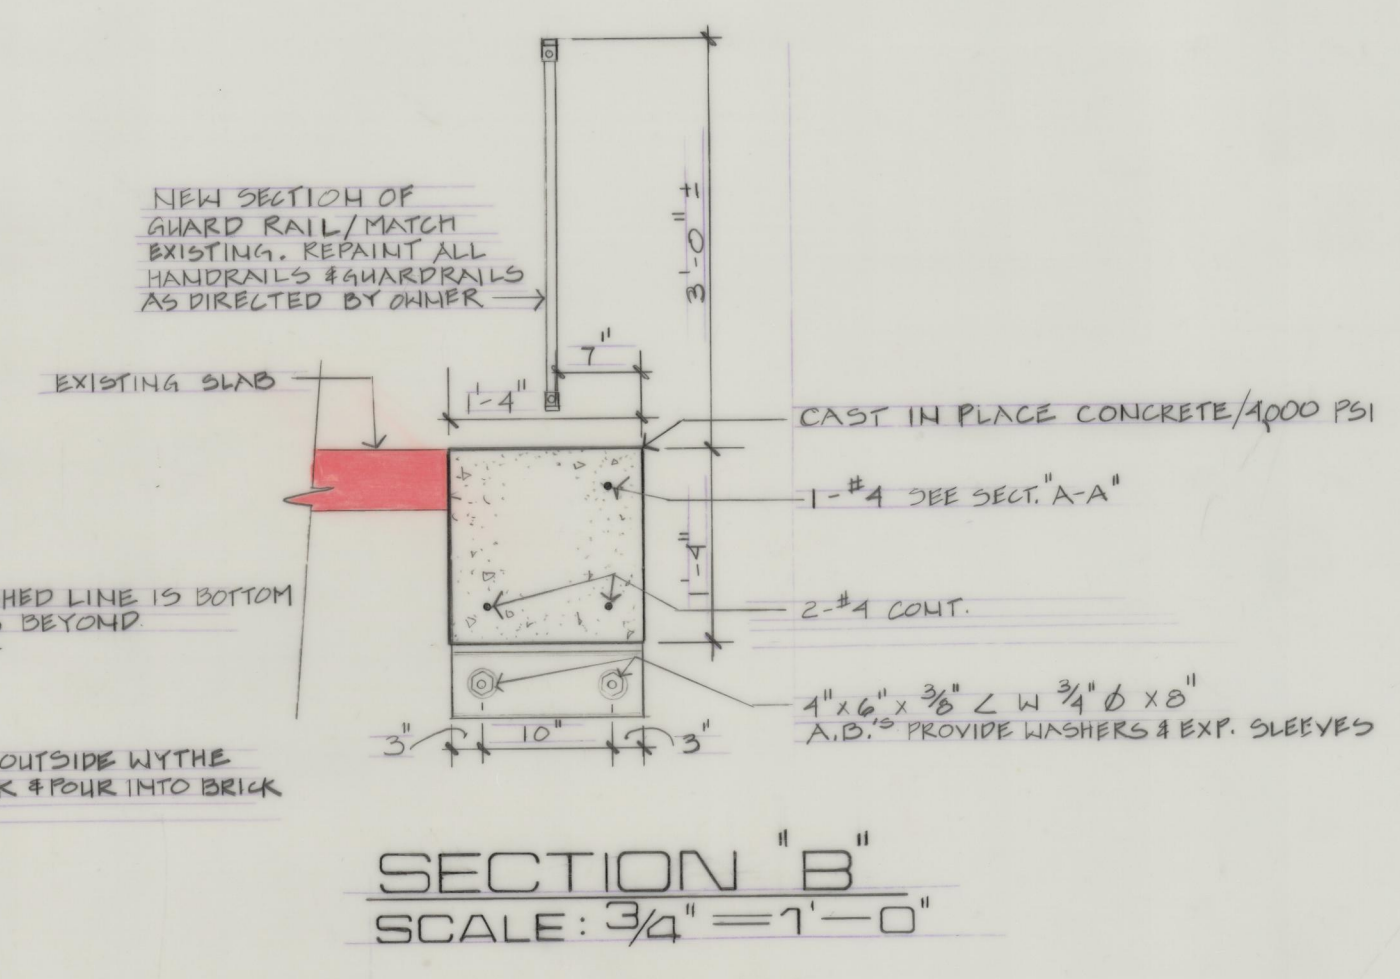
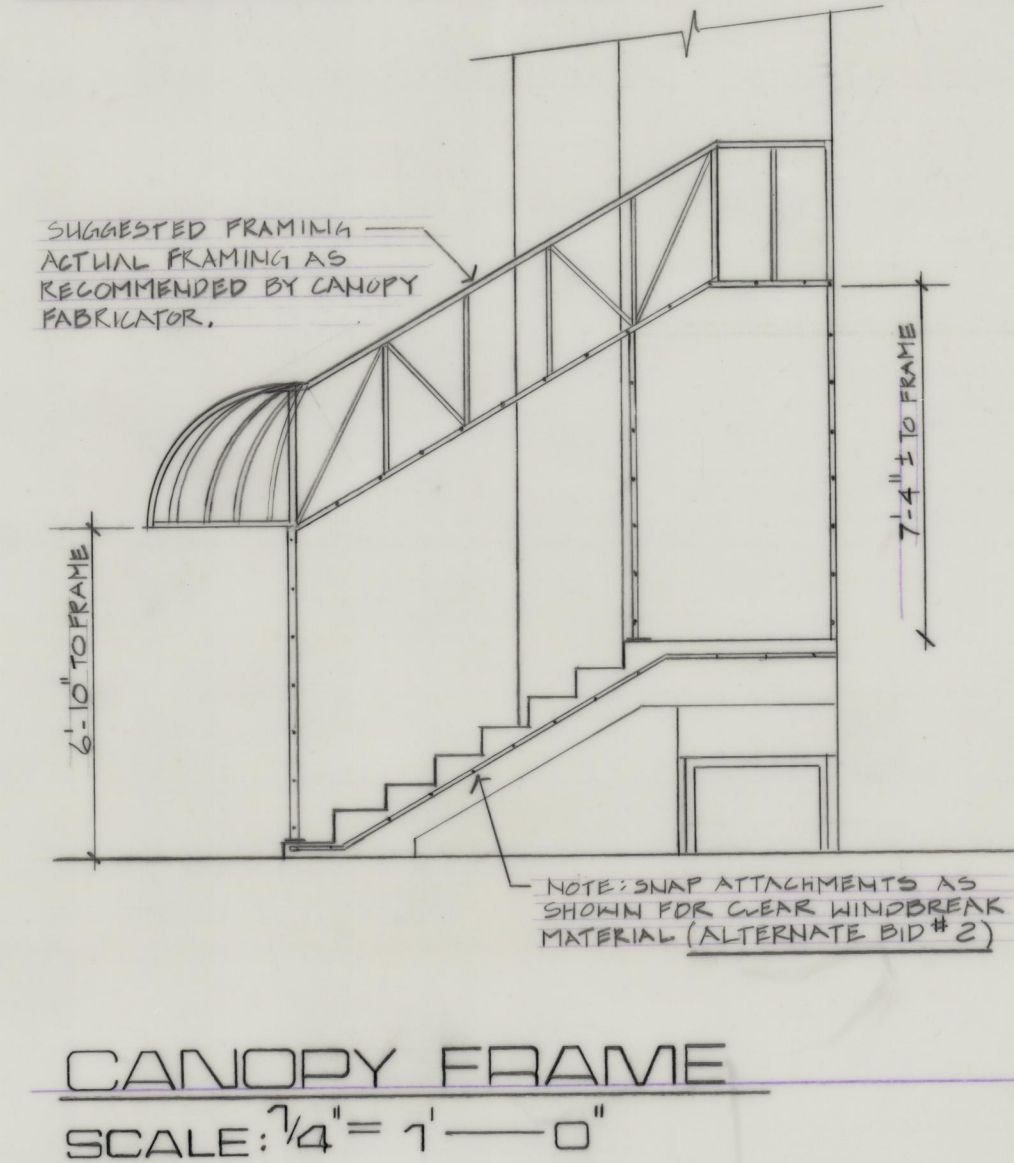
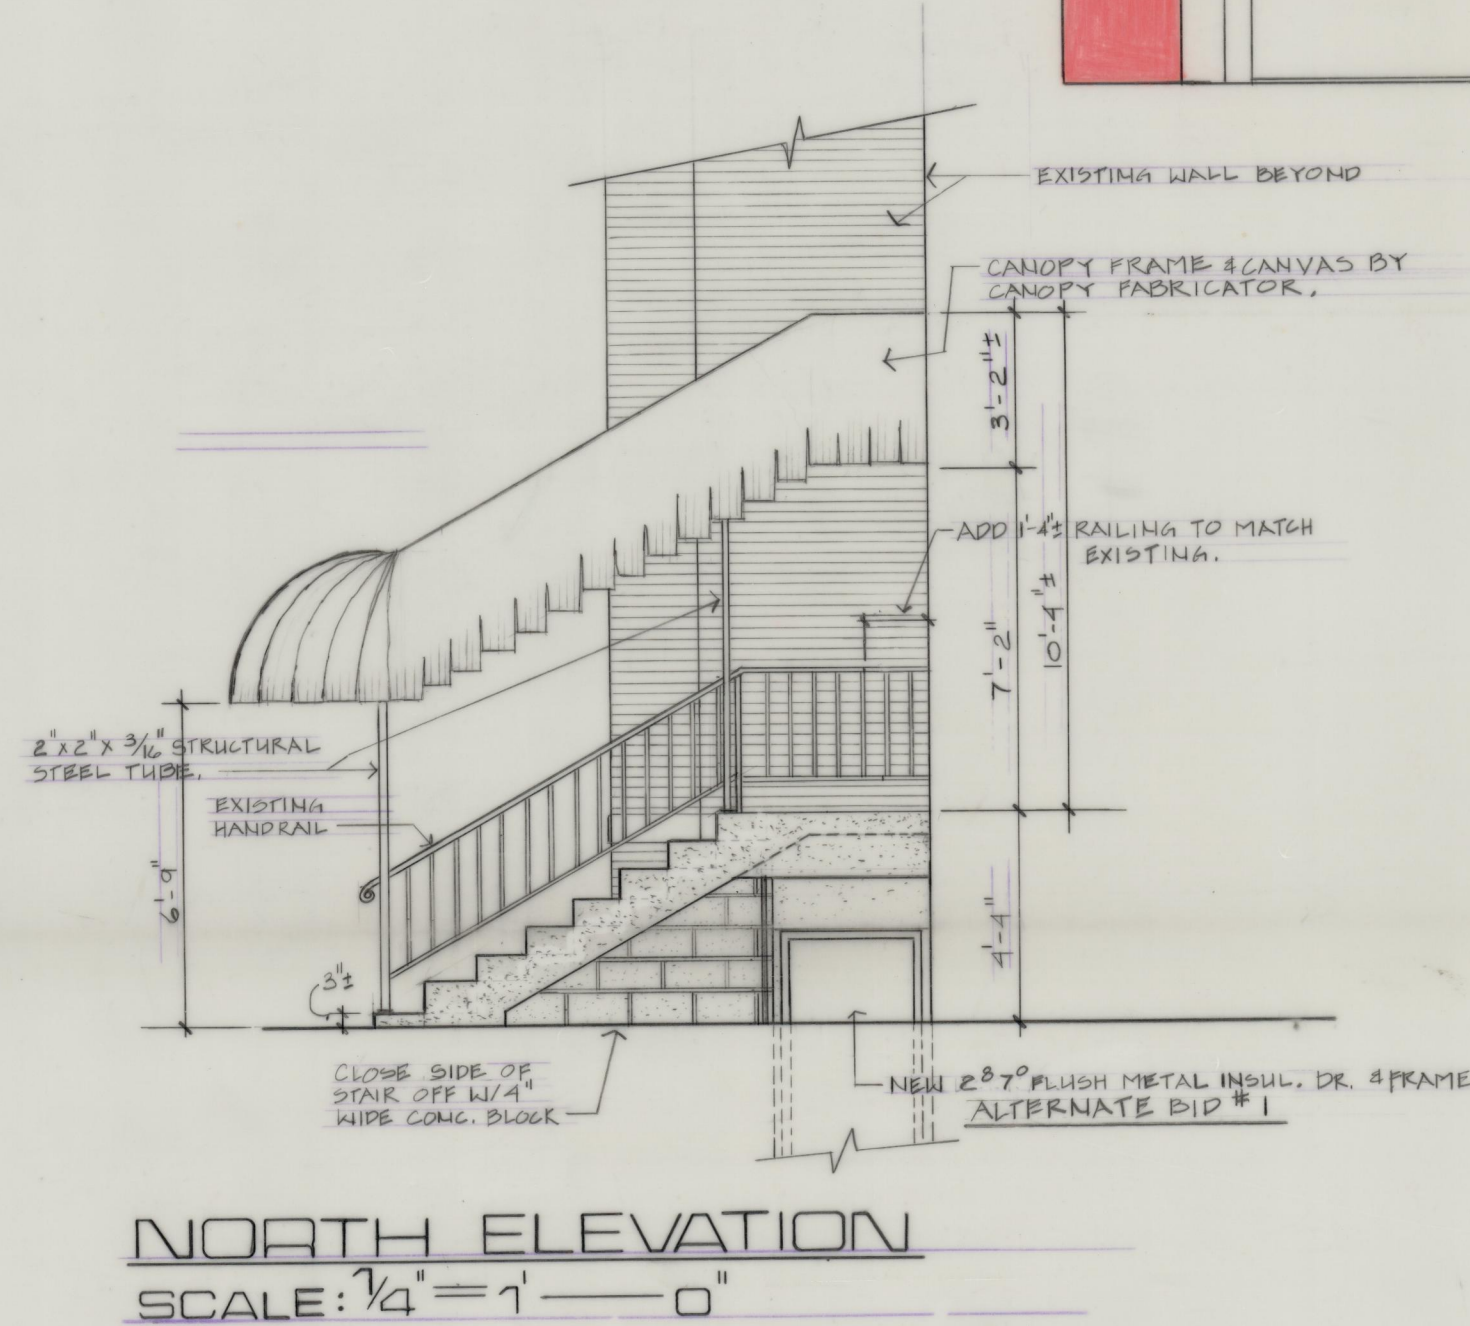
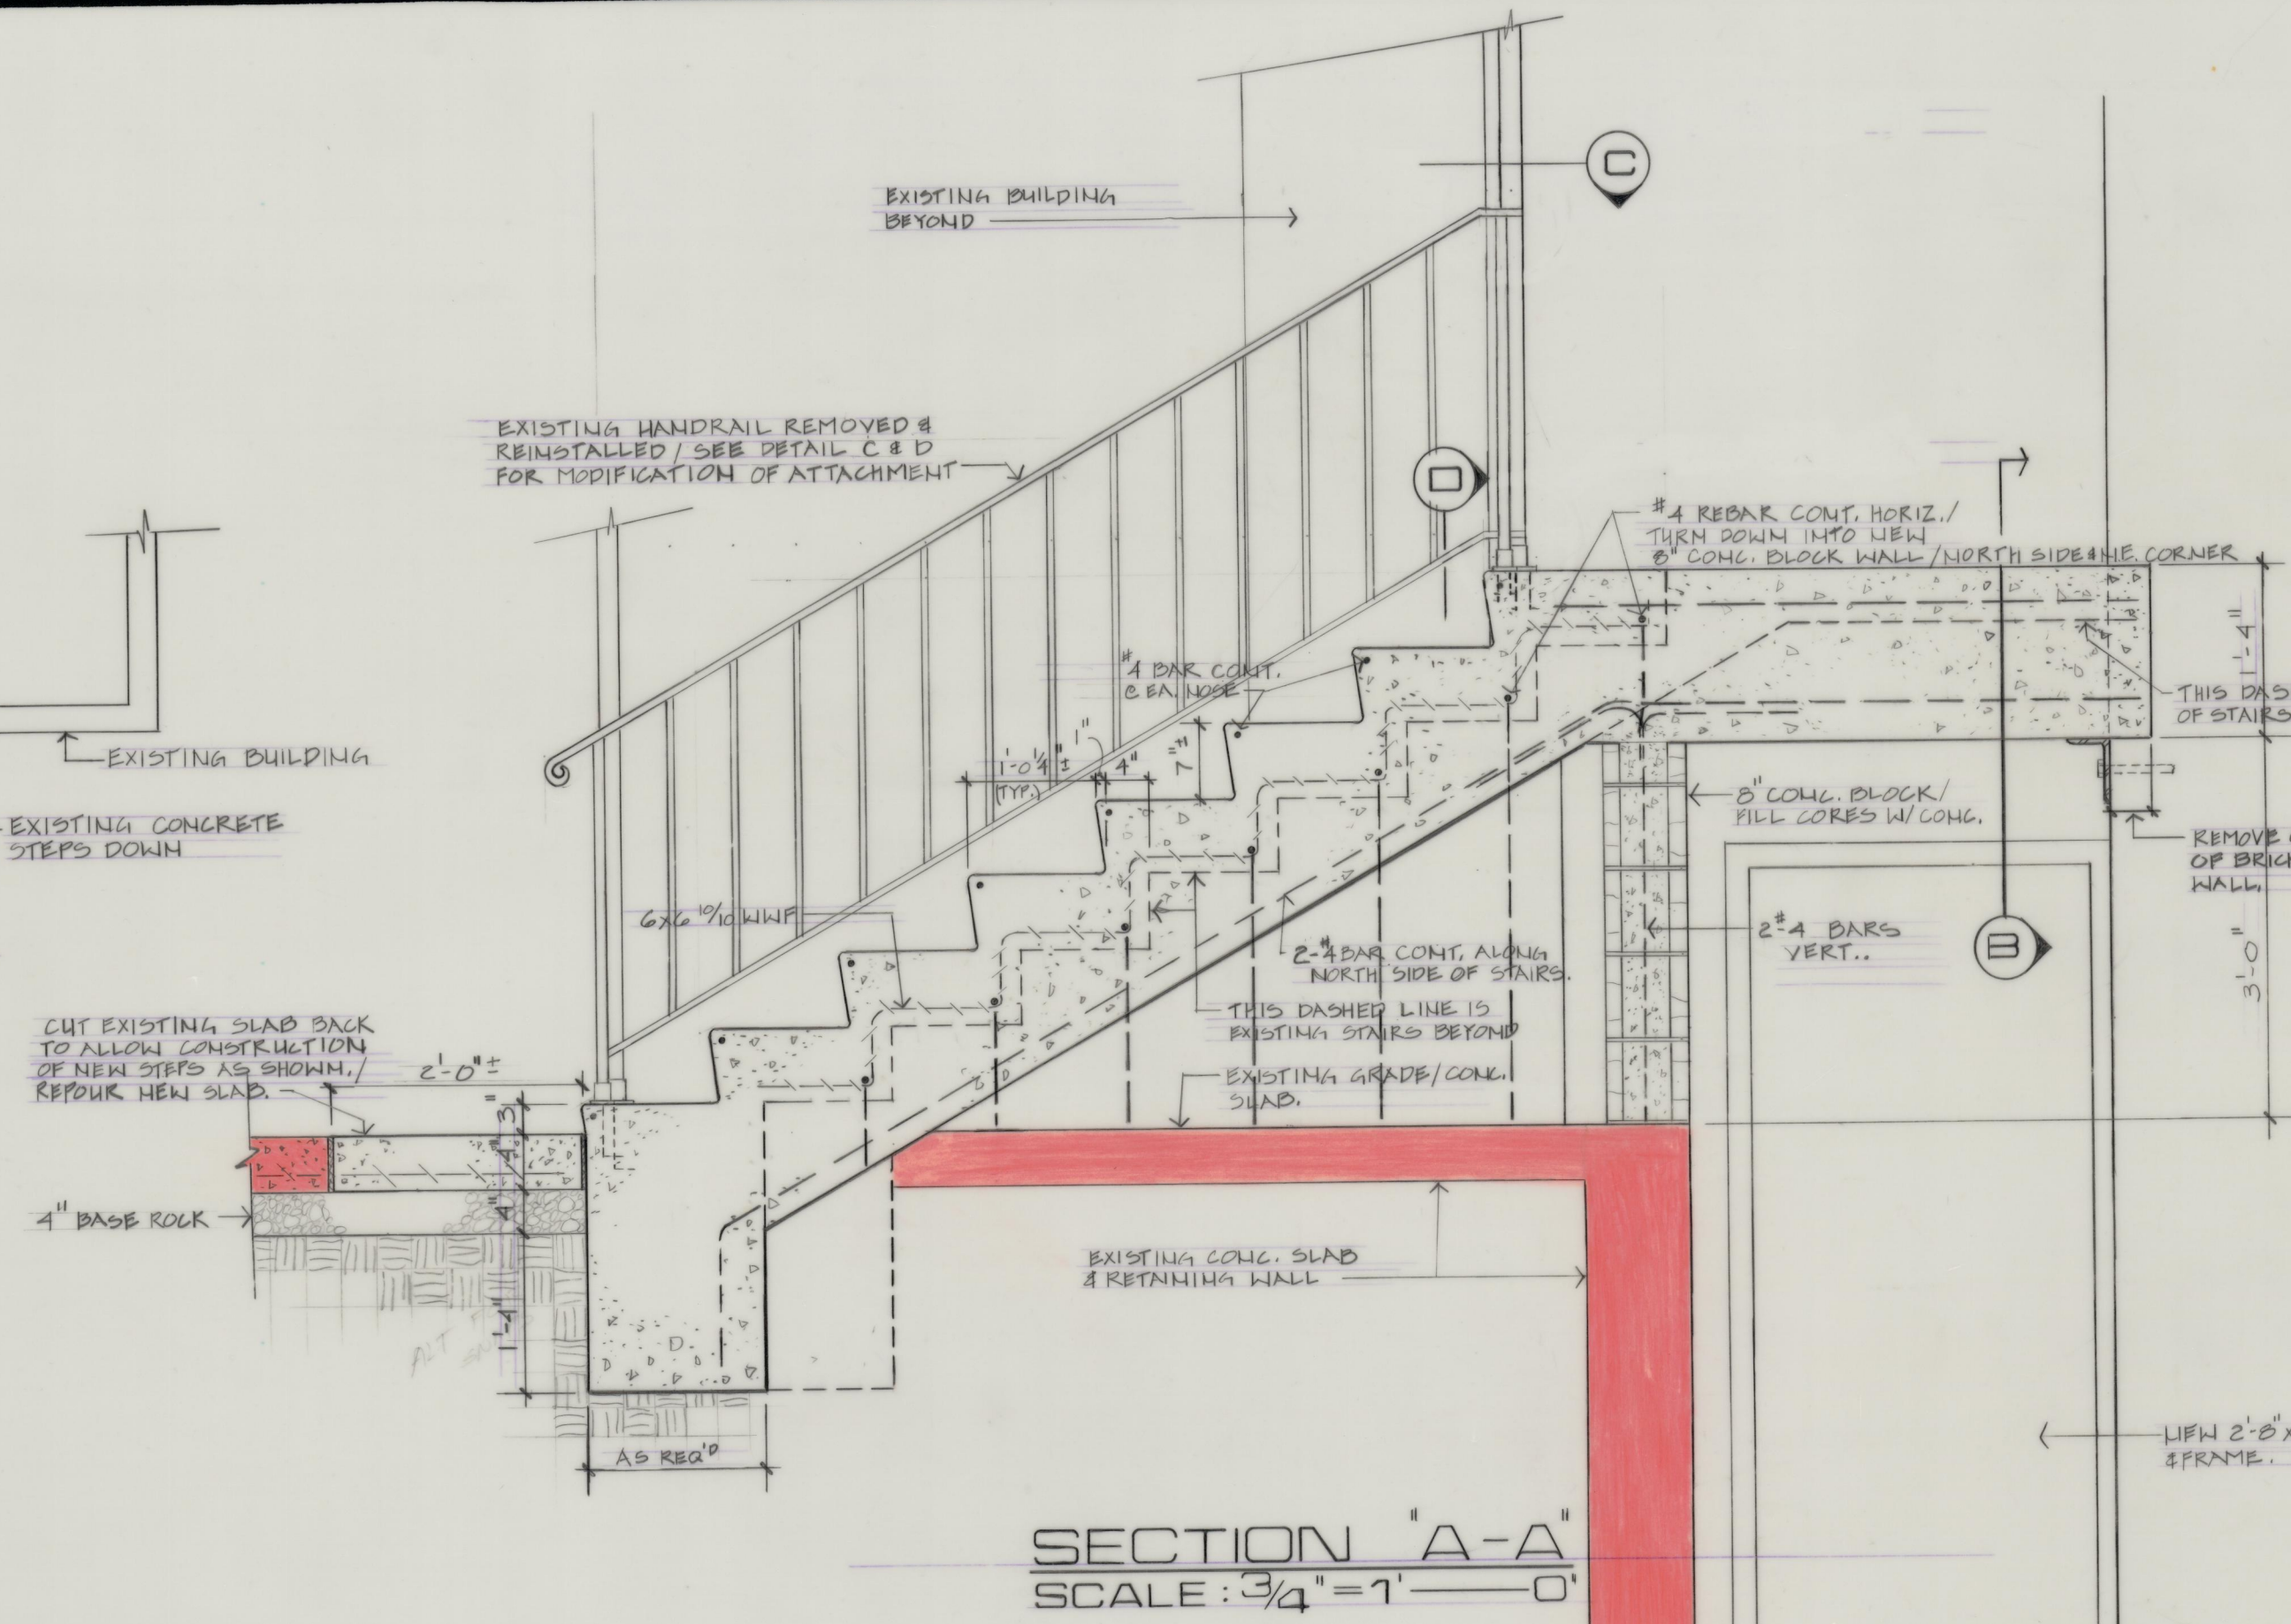
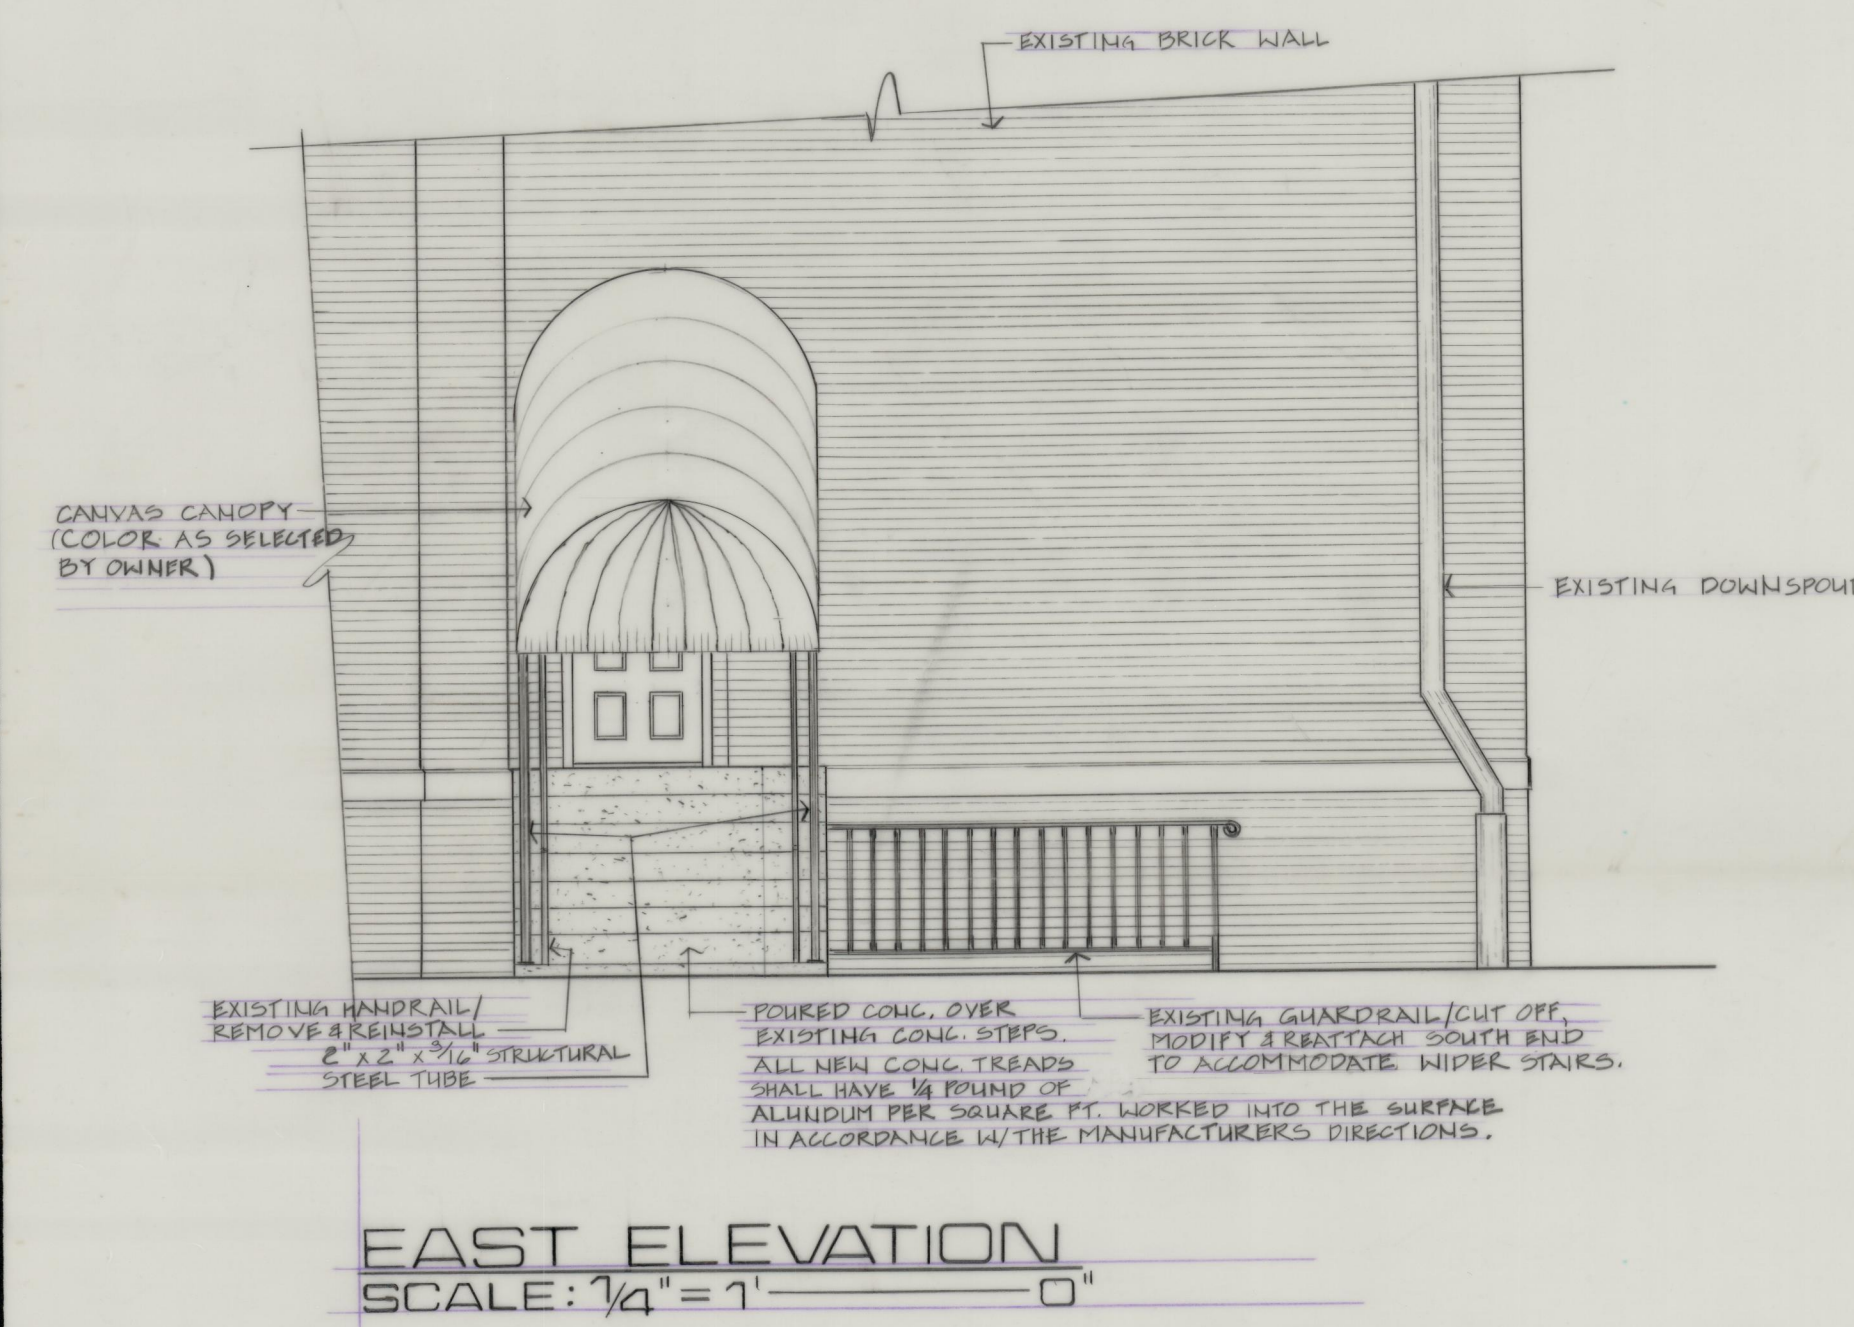


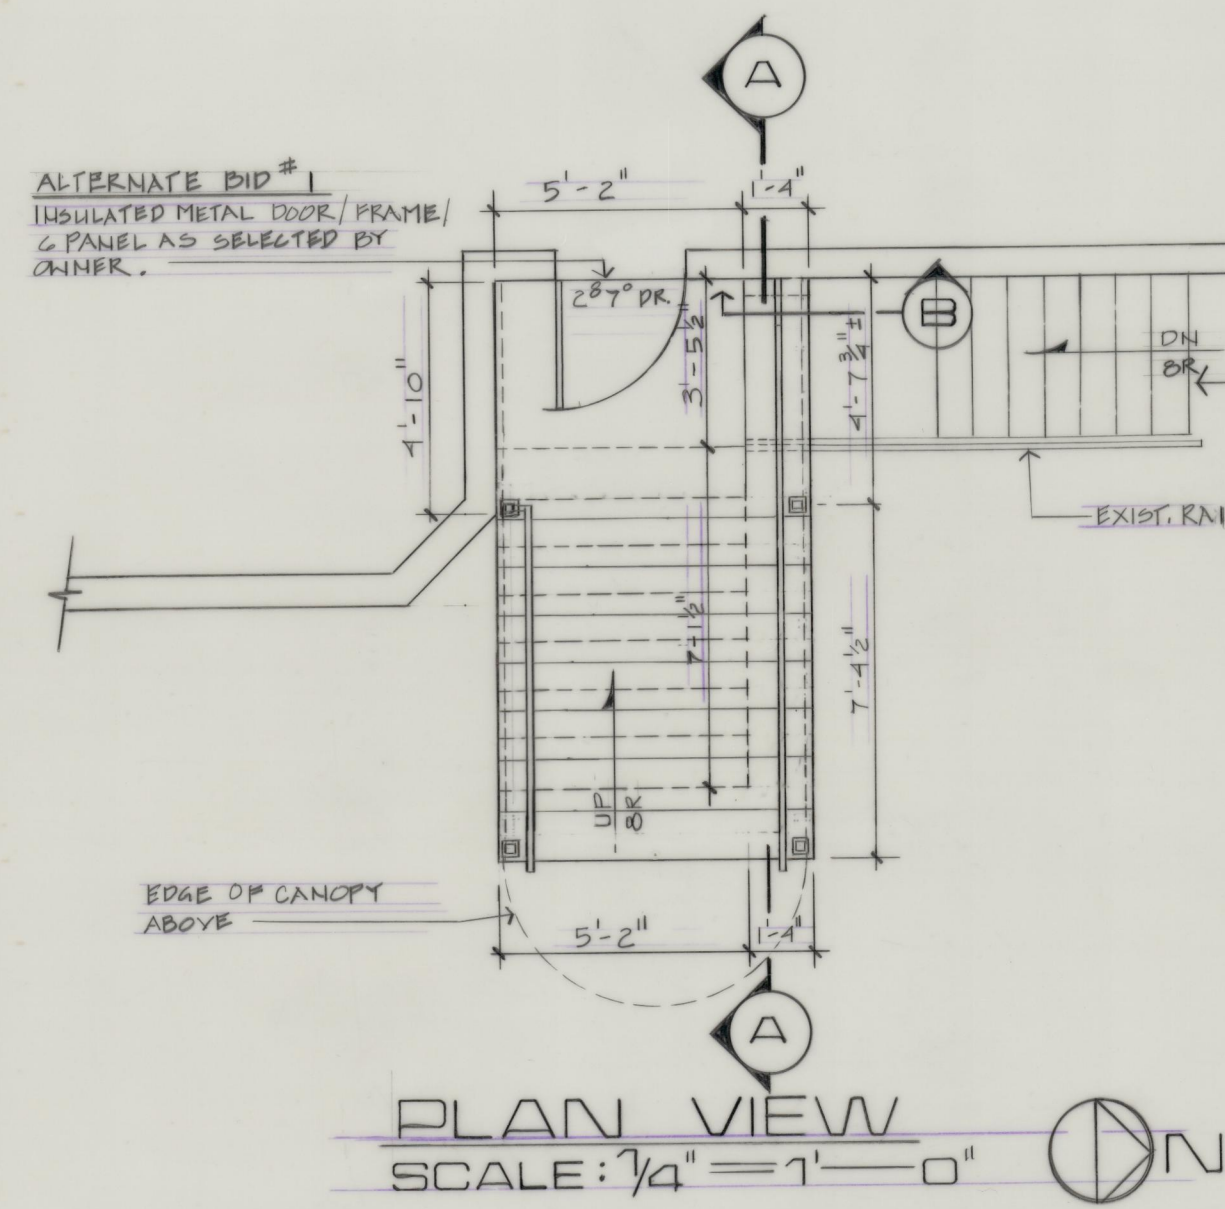

HANDRAIL DETAILS
SCALE: 3" = 1'-0"

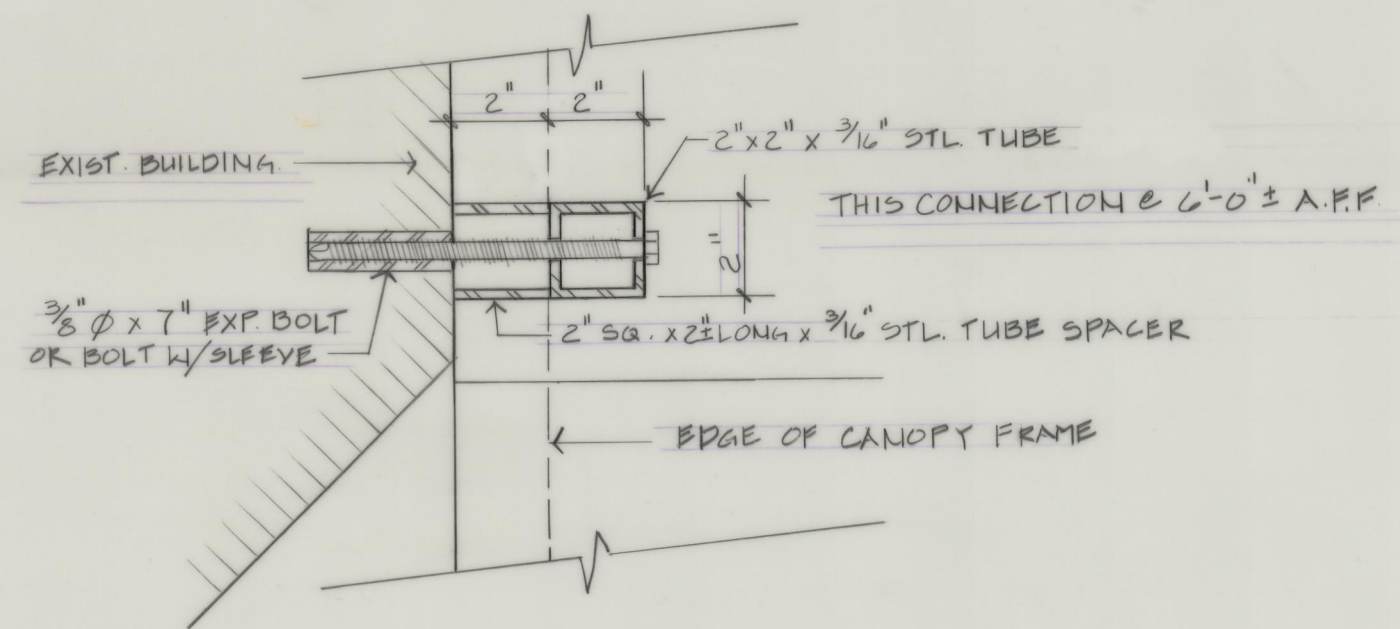

CONNECTION DETAIL
SCALE: 3" = 1'-0"

Brunner & Brunner architects & engineers, inc.

JOB NUMBER	835-2
DATE	NOV. 7, 1991
DRAWN BY	C.T. GASS
CHECKED BY	N.A.B.
REVISIONS	

ST. JOSEPH, MISSOURI 64501 (816) 279-0809

EAST ENTRANCE CANOPY

ST. JOSEPH MUSEUM

ELEVENTH & CHARLES

ST. JOSEPH MO.